west virginia department of environmental protection

Office of Oil and Gas
601 57th Street, S.E.
Charleston, WV 25304
(304) 926-0450
fax: (304) 926-0452

Harold D. Ward, Cabinet Secretary
www.dep.wv.gov

Monday, October 5, 2026
WELL WORK PLUGGING PERMIT
Vertical Plugging

GREYLOCK CONVENTIONAL, LLC
500 CORPORATE LANDING

CHARLESTON, WV 25311

Re: Permit approval for 2
47-005-00323-00-00

This well work permit is evidence of permission granted to perform the specified well work at the location described on the attached pages and located on the attached plat, subject to the provisions of Chapter 22 of the West Virginia Code of 1931, as amended, and all rules and regulations promulgated thereunder, and to any additional specific conditions and provisions outlined in the pages attached hereto. Notification shall be given by the operator to the Oil and Gas Inspector at least 24 hours prior to the construction of roads, locations, and/or pits for any permitted work. In addition, the well operator shall notify the same inspector 24 hours before any actual well work is commenced and prior to running and cementing casing. Spills or emergency discharges must be promptly reported by the operator to 1-800-642-3074 and to the Oil and Gas Inspector.

Upon completion of the plugging well work, the above named operator will reclaim the site according to the provisions of WV Code 22-6-30. Please be advised that form WR-38, Affidavit of Plugging and Filling Well, is to be submitted to this office within 90 days of completion of permitted well work, as should form WR-34 Discharge Monitoring Report within 30 days of discharge of pits, if applicable. Failure to abide by all statutory and regulatory provisions governing all duties and operations hereunder may result in suspension or revocation of this permit and, in addition, may result in civil and/or criminal penalties being imposed upon the operators.

Per 35 CSR 4-5.2.g this permit will expire in two (2) years from the issue date unless permitted well work is commenced. If there are any questions, please feel free to contact me at (304) 926- 0450.

H. Jason Harmon
Chief

Operator's Well Number:
Farm Name: WHITE, FANNY
U.S. WELL NUMBER: 47-005-00323-00-00
Vertical Plugging
Date Issued: 10/5/2026

10/09/2026

PERMIT CONDITIONS

West Virginia Code §22-6-11 allows the Office of Oil and Gas to place specific conditions upon this permit. Permit conditions have the same effect as law. Failure to adhere to the specified permit conditions may result in enforcement action.

CONDITIONS

1. In the event of an accident or explosion causing loss of life or serious personal injury in or about the well or while working on the well, the well operator or its contractor shall give notice, stating the particulars of the accident or explosion, to the oil and gas inspector and the Chief within twenty-four (24) hours.
2. Well work activities shall not constitute a hazard to the safety of persons.
3. Notification shall be given by the operator to the Oil and Gas Inspector at least 24 hours prior to the construction of roads, locations and/or pits for any permitted work. In addition, the well operator shall notify the same inspector 24 hours before any actual well work is commenced and prior to running and cementing casing.

IW-4B
Re[illegible] 1 01

1 Date August 1, , 2026
2 Operator's
Well No. Fannie White 2
3 API Well No. 47- 036 - 03922

STATE OF WEST VIRGINIA
DEPARTMENT OF ENVIRONMENTAL PROTECTION
OFFICE OF OIL AND GAS

APPLICATION FOR A PERMIT TO PLUG AND ABANDON

4 Well Type: Oil ____/ Gas X / Liquid injection ____/ Waste disposal ____/
If "Gas, Production X or Underground storage ____/ Deep ____/ Shallow X

5 Location: Elevation 886 Watershed Unknown
District Washington County Boone Quadrangle Clothier

6 Well Operator Greylock Conventional, LLC.
Address 500 Corporate Landing
Charleston, WV 25311

7) Designated Agent Brock Reesberg
Address 500 Corporate Landing
Charleston, WV 25311

8 Oil and Gas Inspector to be notified
Name Murdock Howard
Address P.O. Box 140
Oak Hill, WV 25901

9) Plugging Contractor
Name UNKNOWN AT THIS TIME
Address

10) Work Order: The work order for the manner of plugging this well is as follows:

PLEASE SEE ATTACHED

RECEIVED
Office of Oil and Gas
SEP 18 2026
WV Department of
Environmental Protection

Notification must be given to the district oil and gas inspector 24 hours before permitted work can commence.

Work order approved by Inspector [signature] Date 9/4/26

10/09/2026

GREYLOCK
ENERGY

500 Corporate Landing
Charleston WV 25311

WHITE FANNIE 2 P&A Procedure:


WHITE FANNIE 2 API: 4700500323 Casing Details				
OD (in)	**Weight & Grade**	**Depth (ft)**	**Hole Size**	**Cement (ft^3)**
10"	NA	16	NA	NA
8-1/4"	NA	635	NA	NA
6-5/8"	NA	1671	NA	NA

1. Remove all tubing and packer if necessary.
2. Check TD, Report TD to inspector.
3. Class A or L Cement is to be used.
4. This well will be plugged from TD to surface.
5. All perforated zones will be determined by the Well Record and Inspector.
6. Run an adequate bond log to determine cement behind the casing. All free casing shall be cut and removed from the well. Any pipe found in the well that cannot be retrieved shall be perforated at all required oil, gas, and water-bearing locations.
7. If the coal protection string is cemented to the surface, place a 200-ft expanding cement plug starting 100 ft below to 100 ft above the casing shoe. Then continue plugging to the surface with Class A or L cement. If it is not cemented to the surface, cut and pull the free pipe and continue plugging to the surface with Class A or L cement. All known oil and gas producing seams will be perforated.
8. All known salt water will be perforated.
9. The largest casing shoe will be perforated.
10. Fresh water shows will be perforated and squeezed at a minimum of 200 psi.
11. All perforated locations are to be approved by Inspector.
12. A well monument is to be erected and reclaim site.

10/5/26

RECEIVED
Office of Oil and Gas
SEP 22 2026
WV Department of
Environmental Protection

10/09/2026

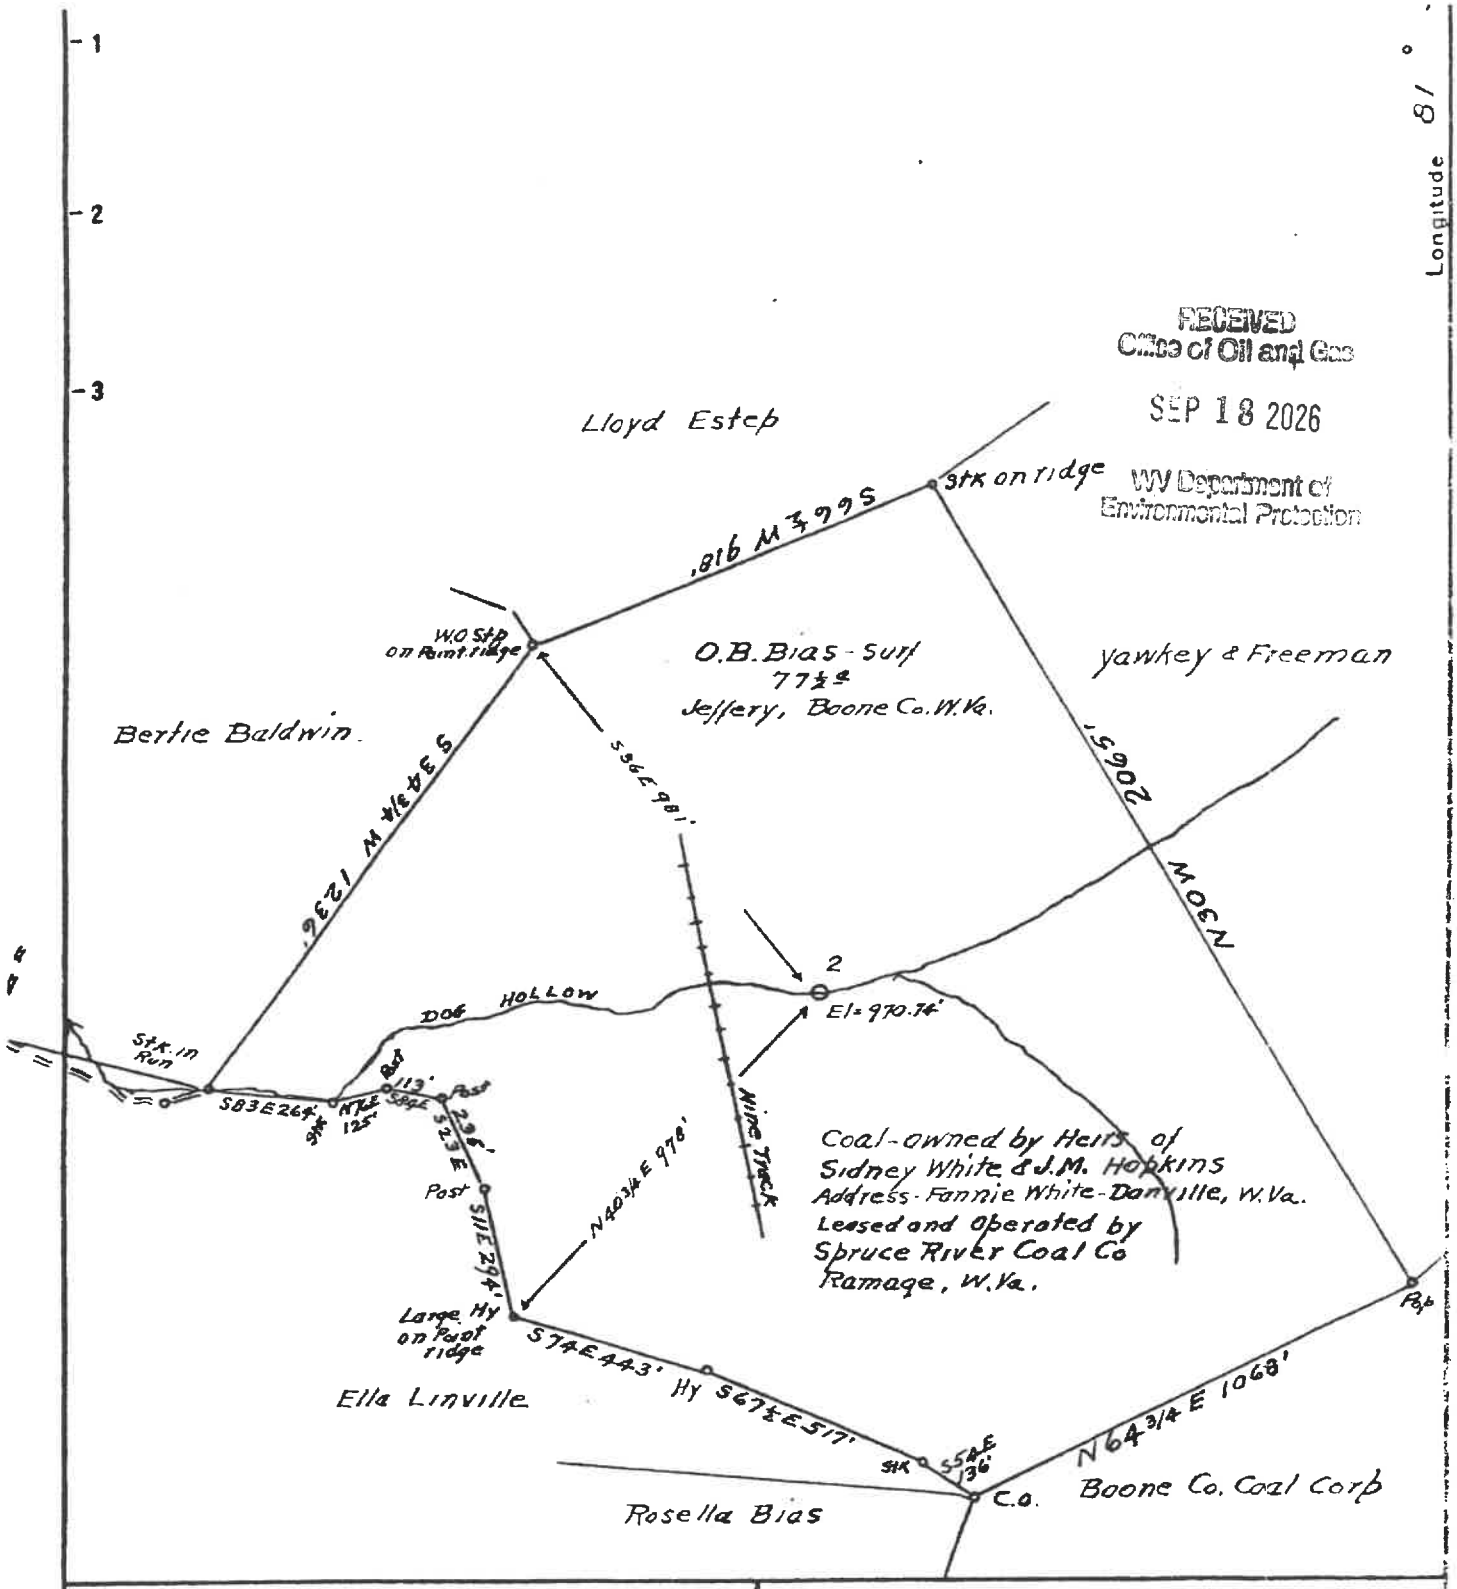

RECEIVED
Office of Oil and Gas
SEP 18 2026
WV Department of
Environmental Protection

Company South Penn Oil Co
Address 411-7th-Ave-Pittsburgh, Pa.
Farm Fannie White
Tract — Acres 338¼ Lease No. 75460
Well (Farm) No. 2 Serial No. —
Quadrangle Logan
County Boone
District Washington

STATE OF WEST VIRGINIA
DEPARTMENT OF MINES
OIL AND GAS DIVISION
CHARLESTON

WELL LOCATION MAP

FILE NO. 800-323

+ Denotes location of well on United States Topographic Maps, scale 1 to 62,500 Lat

10/09/2026

Permit No. B00-323

Oil or Gas Well GAS (KIND)

Company SOUTH PENN OIL COMPANY
Address C.of C. Bldg., Pittsburgh, Pa.
Farm Fannie White Acres 338-1/4
Location (waters) Hewett's Creek
Well No 2 Elev. 970.74'
District Washington County Boone
The surface of tract is owned in fee by O. B. Bias
(Boone Co.) Address Jeffery, W. Va.
Mineral rights are owned by Heirs of Sidney White, Heirs of J.M.Hopkins Address Danville, W. Va.
Drilling commenced July 8, 1936
Drilling completed Sept. 3, 1936
Date shot Sept. 5, 1936 Depth of shot 2340-2350
Open Flow 12 10ths Water in 11" after shot and Acid treatment Inch
10ths Merc. in Inch
Volume Approx. 50,000 Cu. Ft.
Rock Pressure 388 lbs. 27 hrs.
bbls., 1st 24 hrs.
fresh water 25 feet 85 feet
salt water 180 - 635- feet 845 - 870 feet

Casing and Tubing	Used in Drilling	Left in Well	Packers
Size			
16			Kind of Packer Gas Anchor
13			
10	16	16	Size of 2X6-5/8X10"
8¼	635	635	
5/8	1671	1671	Depth set 1645
5 3/16			
3			Perf. top
2	2354	2354	Perf. bottom
Liners Used			Perf. top
			Perf. bott

CASING CEMENTED ... SIZE ... No. FT. ... Date

COAL WAS ENCOUNTERED AT ... FEET ... INCHES
... FEET ... INCHES ... FEET ... INCHES
... FEET ... INCHES ... FEET ... INCHES

Formation	Color	Hard or Soft	Top	Bottom	Oil Gas or Water	Depth Found	Remarks
Clay				16			
Sand Rock			16	30			
					Water	25	2 Bailers pr hr
Black Slate			30	50			
Lime Stone			50	70			
Blue Shale			70	80			
Sand			80	110			
					Water	85	3 Bailers pr hr
Black Shale			110	120			
Lime			120	140			
Shale			140	150			
Sand			150	165			
					Water	160	Hole full
Shale			165	210			
Sand			210	290			
Shale			290	330			
Lime			330	352			
Slate			352	440			
Lime			440	465			
Slate			465	480			
Sand			480	700			
					Show Gas & Black oil	680-700	
					Water	635	2½ Bailers pr hr
Slate & Shells			700	770			
Sand			770	830			
Shale			830	836			
Sand			836	1115			
					Water	845	6 Bailers
					Water	870	30' of top
Slate			1115	1128			
Sand & Lime			1128	1150			
Slate			1150	1168			
Lime			1168	1180			
Slate & Lime Shell			1180	1218			
Red Rock			1218	1230			

RECEIVED
Office of Oil and Gas
SEP 18 2026
WV Department of
Environmental Protection

10/09/2026

Lime Hard	1328	1390		
Red Rock	1390	1398		
Lime Hard	1398	1435		
Shale	1435	1442		
Lime Hard	1442	1455		
Slate	1455	1462		
Lime Hard	1462	1510		
Slate	1510	1518		
Maxon Sand	1518	1550		
Black Slate	1550	1564		
Lime Black Hard	1564	1564		
Shale	1564	1580		
Lime Shell	1580	1600		
Slate	1600	1610		
Lime Black	1610	1630		
Slate	1630	1632		
Big Lime	1632	1805		
			Gas show	1662
Big Injun	1805	1875		
Slate & Shells	1875	2306		
Coffee Shale	2306	2320		
Berea Sand	2320	2350		
Slate & Shells	2350	2461		
			Gas	2346
Total Depth		2461		

RECEIVED
Office of Oil and Gas
SEP 18 2026
WV Department of
Environmental Protection

10/09/2026

GREYLOCK
ENERGY

September 10, 2026

WV Department of Environmental Protection
601 57th Street
Charleston, WV 25304

Re: 2022-13 Variance that allows the use of Class L cement in place of Class A cement for well plugging.

To Whom It May Concern:

Please see the attached order 2022-13 Variance that allows the use of Class L cement in place of Class A cement for well plugging. Greylock Conventional, LLC. wishes to use the Class L option at the time of plugging.

If you have questions, or need any additional information, please feel free to contact me.

Thank you,

Melissa Knuckles
Permitting & Bond Specialist
Greylock Energy, LLC.
mknuckles@greylockenergy.com
(304) 925-6100 Office
(304) 389-1441 Cell

RECEIVED
Office of Oil and Gas
SEP 18 2026
WV Department of
Environmental Protection

10/09/2026

west virginia department of environmental protection

Office of Oil and Gas
601 57th Street, SE
Charleston, WV 25304
Phone (304) 926-0450

Harold D. Ward, Cabinet Secretary
dep.wv.gov

BEFORE THE OFFICE OF OIL AND GAS
DEPARTMENT OF ENVIRONMENTAL PROTECTION
STATE OF WEST VIRGINIA

IN THE MATTER OF A VARIANCE FROM	)	
LEGISLATIVE RULE 35CSR4	)	**ORDER NO. 2022-13**
SECTION 14.1. AND LEGISLATIVE RULE	)	
35CSR8 SECTION 20.1,	)	
RELATING TO THE CEMENTING	)	
OF OIL AND GAS WELLS	)	

RECEIVED
Office of Oil and Gas
SEP 18 2026
WV Department of
Environmental Protection

REPORT OF THE OFFICE

In response to industry requests, the West Virginia Department of Environmental Protection, Office of Oil and Gas has reviewed the proposed use of American Petroleum Institute (API) Class L cement to be used in place of API Class A cement for well plugging.

FINDINGS OF FACT

1. On July 28, 2022, Diversified Gas & Oil Co. (DGO) submitted a variance request from Legislative Rule 35CSR4 for the use of API Class L cement in place of API Class A cement, relating to the plugging of conventional wells.

2. Laboratory analysis submitted by DGO on July 28, 2022, indicates API Class L cement is comparable to API Class A cement and thereby satisfies the requirements of the West Virginia Code.

3. Contemporaneously, the Chief of the Office of Oil and Gas also chose to consider a variance to Legislative Rule 35CSR8 Section 20.1., for the use of API Class L cement in place of API Class A cement, relating to the plugging of horizontal wells.

10/09/2026

4 On August 18, 2022, the Office of Oil and Gas provided public notice of acceptance of public comments on the variance consideration. During the 20-day public comment period, no comments were received.

CONCLUSIONS OF LAW

Pursuant to Article 6 and Article 6A, Chapter 22 of the Code of West Virginia, the Office of Oil and Gas has jurisdiction over the subject matter, and the persons interested therein, and jurisdiction to promulgate the hereinafter prescribed Order.

Pursuant to Legislative Rule 35CSR4, Section 18 and Legislative Rule 35CSR8, Section 14, the Chief of the Office of Oil and Gas may grant a variance from any requirement of these rules.

ORDER

It is ordered that the Class L cement product approved and monogramed by API is approved for use in place of API Class A cement for well plugging subject to the provisions of Legislative Rule 35CSR4 and Legislative Rule 35CSR8.

Dated this, the 13th day of September, 2022.

IN THE NAME OF THE STATE OF WEST VIRGINIA

OFFICE OF OIL AND GAS
DEPARTMENT OF ENVIRONMENTAL PROTECTION
OF THE STATE OF WEST VIRGINIA

James Martin, Chief
Office of Oil and Gas

RECEIVED
Office of Oil and Gas
SEP 18 2026
WV Department of
Environmental Protection

10/09/2026

WW-4A
Revised 6-07

1) Date: August 1, 2026
2) Operator's Well Number
Fannie White 2

3) API Well No.: 47 - 005 - 00323

STATE OF WEST VIRGINIA
DEPARTMENT OF ENVIRONMENTAL PROTECTION, OFFICE OF OIL AND GAS
NOTICE 0F APPLICATION TO PLUG AND ABANDON A WELL

4) Surface Owner(s) to be served:
(a) Name: United Affiliates Corp
Address: c/o Ark Land Co
T E Schellinger
(b) Name: 275 Technology Dr. Suite 101
Address: Canonsburg, PA 15317
(c) Name:
Address:

6) Inspector: Murdock Howard
Address: P.O. Box 140
Oak Hill WV 25901
Telephone: (681) 990-2568

5) (a) Coal Operator
Name:
Address:

(b) Coal Owner(s) with Declaration
Name: United Affiliates Corporation
Address: 1005 Glenway Avenue
Bristol VA 24201
Name:
Address:

(c) Coal Lessee with Declaration
Name:
Address:

TO THE PERSONS NAMED ABOVE: You should have received this Form and the following documents:

(1) The application to Plug and Abandon a Well on Form WW-4B, which sets out the parties involved in the work and describes the well its and the plugging work order; and
(2) The plat (surveyor's map) showing the well location on Form WW-6.

The reason you received these documents is that you have rights regarding the application which are summarized in the instructions on the reverses side However, you are not required to take any action at all.

Take notice that under Chapter 22-6 of the West Virginia Code, the undersigned well operator proposes to file or has filed this Notice and Application and accompanying documents for a permit to plug and abandon a well with the Chief of the Office of Oil and Gas, West Virginia Department of Environmental Protection, with respect to the well at the location described on the attached Application and depicted on the attached Form WW-6. Copies of this Notice, the Application, and the plat have been mailed by registered or certified mail or delivered by hand to the person(s) named above (or by publication in certain circumstances) on or before the day of mailing or delivery to the Chief.

RECEIVED
Office of Oil and Gas
SEP 18 2026
WV Department of
Environmental Protection

Well Operator: Greylock Conventional, LLC
By: Gavin M. Reed
Its: Asset Development Manager
Address: 500 Corporate Landing
Charleston, WV 25311
Telephone: (304) 925-6100

OFFICIAL SEAL
STATE OF WEST VIRGINIA
NOTARY PUBLIC
Melissa A. Knuckles
Greylock Energy LLC, 500 Corporate Landing Charleston WV 25311
My Commission Expires July 20, 2030

Subscribed and sworn before me this 18th day of August 2026
Melissa A Knuckles Notary Public
My Commission Expires July 20, 2030

Oil and Gas Privacy Notice

The Office of Oil and Gas processes your personal information, such as name, address and phone number, as a part of our regulatory duties. Your personal information may be disclosed to other State agencies or third parties in the normal course of business or as needed to comply with statutory or regulatory requirements, including Freedom of Information Act requests. Our office will appropriately secure your personal information. If you have any questions about our use of your personal information, please contact DEP's Chief Privacy Officer at deprivacyoffier@wv.gov.

10/09/2026

CERTIFIED MAIL

EYLOCK
R G Y

500 Corporate Landing
Charleston, WV 25311

9589 0710 5270 2650 4441 70

FIRST-CLASS


US POSTAGE PITNEY BOWES
ZIP 25311 $ 013.05⁰
02 7W
0008044313 SEP 17 2026

10/09/2026

RECEIVED
Office of Oil and Gas
SEP 16 2026
WV Department of
Environmental Protection

United Affiliates Corp
c/o Ark Land Co
TE Technology Dr. Suite 101
Canonsburg, PA 15317

10/09/2026

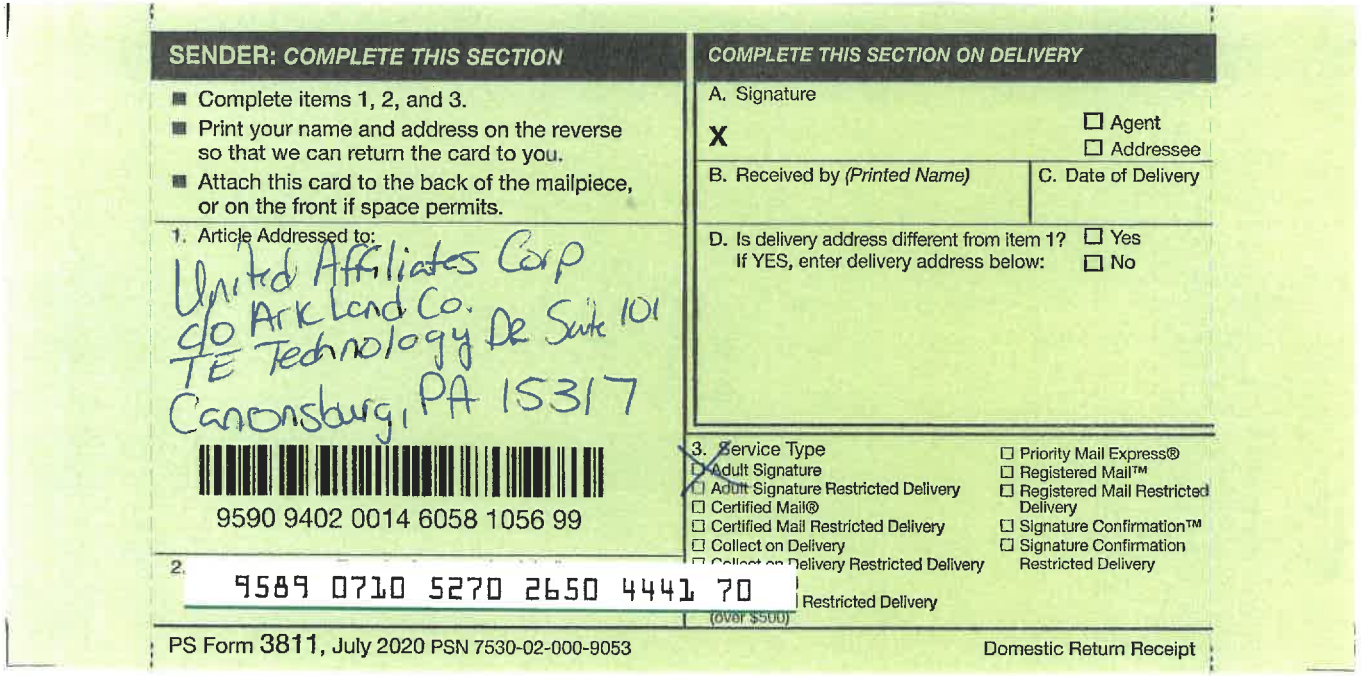

SENDER: COMPLETE THIS SECTION

- Complete items 1, 2, and 3.
- Print your name and address on the reverse so that we can return the card to you.
- Attach this card to the back of the mailpiece, or on the front if space permits.

1. Article Addressed to:

United Affiliates Corp
c/o Ark Land Co.
TE Technology Dr Suite 101
Canonsburg, PA 15317

9590 9402 0014 6058 1056 99

2. 9589 0710 5270 2650 4441 70

COMPLETE THIS SECTION ON DELIVERY

A. Signature

X ☐ Agent ☐ Addressee

B. Received by *(Printed Name)* | C. Date of Delivery

D. Is delivery address different from item 1? ☐ Yes
If YES, enter delivery address below: ☐ No

3. Service Type
- ☐ Adult Signature
- ☐ Adult Signature Restricted Delivery
- ☐ Certified Mail®
- ☐ Certified Mail Restricted Delivery
- ☐ Collect on Delivery
- ☐ Collect on Delivery Restricted Delivery
- ☐ Insured Mail
- ☐ Insured Mail Restricted Delivery (over $500)
- ☐ Priority Mail Express®
- ☐ Registered Mail™
- ☐ Registered Mail Restricted Delivery
- ☐ Signature Confirmation™
- ☐ Signature Confirmation Restricted Delivery

PS Form 3811, July 2020 PSN 7530-02-000-9053 Domestic Return Receipt

LOCK
Y
500 Corporate Landing
Charleston, WV 25311

CERTIFIED MAIL



9589 0710 5270 2650 4441 87

FIRST-CLASS



US POSTAGE PITNEY BOWES
ZIP 25311 $ 013.05⁰
02 7W
0008044313 SEP. 17 2026

10/09/2026

RECEIVED
Office of Oil and Gas
SEP 16 2026
WV Department of
Environmental Protection

United Affiliates Corporation
1005 Glenway Avenue
Bristol, VA 24201

RECEIVED
Office of Oil and Gas
OCT 2026
WV Department of
Environmental Protection

10/09/2026

SENDER: COMPLETE THIS SECTION

- Complete items 1, 2, and 3.
- Print your name and address on the reverse so that we can return the card to you.
- Attach this card to the back of the mailpiece, or on the front if space permits.

1. Article Addressed to:

United Affiliates Corp
1005 Glenway Avenue
Bristol VA 24201

9590 9402 0014 6058 1056 82

2. Article Number (Transfer from service label)

9589 0710 5270 2650 4441 87

PS Form 3811, July 2020 PSN 7530-02-000-9053

COMPLETE THIS SECTION ON DELIVERY

A. Signature

X ☐ Agent ☐ Addressee

B. Received by *(Printed Name)* C. Date of Delivery

D. Is delivery address different from item 1? ☐ Yes
If YES, enter delivery address below: ☐ No

3. Service Type
- ☐ Adult Signature
- ☐ Adult Signature Restricted Delivery
- ☐ Certified Mail®
- ☐ Certified Mail Restricted Delivery
- ☐ Collect on Delivery
- ☐ Collect on Delivery Restricted Delivery
- ☐ Priority Mail Express®
- ☐ Registered Mail™
- ☐ Registered Mail Restricted Delivery
- ☐ Signature Confirmation™
- ☐ Signature Confirmation Restricted Delivery

Domestic Return Receipt

SURFACE OWNER WAIVER

Operator's Well Number 47-005-00323

INSTRUCTIONS TO SURFACE OWNERS NAMED ON PAGE WW4-A

The well operator named on page WW-4A is applying for a permit from the State to plug and abandon a well. (Note: If the surface tract is owned by more than three persons, then these materials were served on you because your name appeared on the Sheriff's tax ticket on the land or because you actually occupy the surface tract. In either case, you may be the only owner who will actually receive these materials.) See Chapter 22 of the West Virginia Code. Well work permits are valid for 24 months. If you do not own any interest in the surface tract, please forward these materials to the true owner immediately if you know who it is. Also, please notify the well operator and the Office of Oil and Gas.

NOTE: YOU ARE NOT REQUIRED TO FILE ANY COMMENT.

WHERE TO FILE COMMENTS AND OBTAIN ADDITIONAL INFORMATION:

Chief, Office of Oil and Gas
Department of Environmental Protection
601 57th St. SE
Charleston, WV 25304
(304) 926-0450

Time Limits and methods for filing comments. The law requires these materials to be served on or before the date the operator files his Application. You have **FIVE (5) DAYS** after the filing date to file your comments. Comments must be filed in person or received in the mail by the Chief's office by the time stated above. You may call the Chief's office to be sure of the date. Check with your postmaster to ensure adequate delivery time or to arrange special expedited handling. If you have been contacted by the well operator and you have signed a "voluntary statement of no objection" to the planned work described in these materials, then the permit may be issued at any time.

Comments must be in writing. Your comments must include your name, address and telephone number, the well operator's name and well number and the approximate location of the proposed well site including district and county from the application. You may add other documents, such as sketches, maps or photographs to support your comments.

The Chief has the power to deny or condition a well work permit based on comments on the following grounds:

1) The proposed well work will constitute a hazard to the safety of persons.
2) The soil erosion and sediment control plan is not adequate or effective;
3) Damage would occur to publicly owned lands or resources;
4) The proposed well work fails to protect fresh water sources or supplies;
5) The applicant has committed a substantial violation of a previous permit or a substantial violation of one or more of the rules promulgated under Chapter 22, and has failed to abate or seek review of the violation...".

RECEIVED
Office of Oil and Gas
SEP 18 2026
WV Department of
Environmental Protection

If you want a copy of the permit as it is issued or a copy of the order denying the permit, you should request a copy from the Chief.

VOLUNTARY STATEMENT OF NO OBJECTION

I hereby state that I have read the instructions to surface owners and that I have received copies of a Notice and Application For A Permit To Plug And Abandon on Forms WW-4A and WW-4B, and a survey plat.

I further state that I have no objection to the planned work described in these materials, and I have no objection to a permit being issued on those materials.

FOR EXECUTION BY A NATURAL PERSON ETC.

_____ Date _____
Signature

FOR EXECUTION BY A CORPORATION,

Name _____
By _____
Its _____ Date _____

Signature Date

10/09/2026

WW-4B

API No. 47-005-00323
Farm Name
Well No. Fannie White 2

INSTRUCTIONS TO COAL OPERATORS
OWNERS AND LESSEE

The well operator named on the obverse side of WW-4 (B) is about to abandon the well described in the enclosed materials and will commence the work of plugging and abandoning said well on the date the inspector is notified. Which date shall not be less then five days after the day on which this notice and application so mailed is received, or in due course should be received by the Department of Environmental Protection Office of Oil & Gas.

This notice and application is given to you in order that your respective representatives may be present at the plugging and filling of said well. You are further notified that whether you are represented or not the operator will proceed to plug and fill said well in the manner required by Section 24, Article 6, Chapter 22 of the Code and given in detail on obverse side of this application.

NOTE: If you wish this well to be plugged according to 22-6-24(d) then as per Regulation 35CSR4-13.9 you must complete and return to this office on form OB-16 "Request by Coal Operator, Owner, or Lessee for plugging" prior to the issuance of this plugging permit.

WAIVER

The undersigned coal operator _____/ owner _____/ lessee _____/ of the coal under this well location has examined this proposed plugging work order. The undersigned has no objection to the work proposed to be done at this location, provided, the well operator has complied with all applicable requirements of the West Virginia Code and the governing regulations.

Date: _____

_____

By: _____

Its _____

RECEIVED
Office of Oil and Gas
SEP 18 2026
WV Department of
Environmental Protection

10/09/2026

WW-9
(5/16)

API Number 47 - 005 - 00323
Operator's Well No. _____

STATE OF WEST VIRGINIA
DEPARTMENT OF ENVIRONMENTAL PROTECTION
OFFICE OF OIL AND GAS
FLUIDS/ CUTTINGS DISPOSAL & RECLAMATION PLAN

Operator Name Greylock Conventional, LLC. OP Code 494521205

Watershed (HUC 10) Unknown Quadrangle Clothier

Do you anticipate using more than 5,000 bbls of water to complete the proposed well work? Yes ☐ No ☑

Will a pit be used? Yes ☐ No ☑

If so, please describe anticipated pit waste: _____

Will a synthetic liner be used in the pit? Yes ☐ No ☑ If so, what ml.? _____

Proposed Disposal Method For Treated Pit Wastes:

_____ Land Application (if selected provide a completed form WW-9-GPP)
_____ Underground Injection (UIC Permit Number _____)
_____ Reuse (at API Number _____)
■ Off Site Disposal (Supply form WW-9 for disposal location)
_____ Other (Explain _____

Will closed loop system be used? If so, describe: Yes, tank returns at tanks

Drilling medium anticipated for this well (vertical and horizontal)? Air, freshwater, oil based, etc. Freshwater

-If oil based, what type? Synthetic, petroleum, etc. n/a

Additives to be used in drilling medium? _____

Drill cuttings disposal method? Leave in pit, landfill, removed offsite, etc. No cuttings expected

-If left in pit and plan to solidify what medium will be used? (cement, lime, sawdust) _____

-Landfill or offsite name/permit number? _____

Permittee shall provide written notice to the Office of Oil and Gas of any load of drill cuttings or associated waste rejected at any West Virginia solid waste facility. The notice shall be provided within 24 hours of rejection and the permittee shall also disclose where it was properly disposed.

I certify that I understand and agree to the terms and conditions of the GENERAL WATER POLLUTION PERMIT issued on April 1, 2016, by the Office of Oil and Gas of the West Virginia Department of Environmental Protection. I understand that the provisions of the permit are enforceable by law. Violations of any term or condition of the general permit and/or other applicable law or regulation can lead to enforcement action.

I certify under penalty of law that I have personally examined and am familiar with the information submitted on this application form and all attachments thereto and that, based on my inquiry of those individuals immediately responsible for obtaining the information, I believe that the information is true, accurate, and complete. I am aware that there are significant penalties for submitting false information, including the possibility of fine or imprisonment.

RECEIVED
Office of Oil and Gas
SEP 16 2026
WV Department of
Environmental Protection

Company Official Signature _____

Company Official (Typed Name) Gavin M. Reed

Company Official Title Asset Development Manager

Subscribed and sworn before me this 18th day of August 2026

Notary Public _____

My commission expires July 20, 2030

OFFICIAL SEAL
STATE OF WEST VIRGINIA
NOTARY PUBLIC
Melissa A. Knuckles
Greylock Energy LLC, 500 Corporate Landing Charleston WV 25311
My Commission Expires July 20, 2030

10/09/2026

Form WW-9

Operator's Well No. _____

Proposed Revegetation Treatment: Acres Disturbed .5 Prevegetation pH _____

Lime 3 Tons/acre or to correct to pH 6.5

Fertilizer type 10-10-20

Fertilizer amount 500 lbs/acre

Mulch Straw 2-3 Tons/acre

Seed Mixtures

Temporary		Permanent	
Seed Type	lbs/acre	Seed Type	lbs/acre
		ORCHARD GRASS	15
		LANDINO CLOVER	5
		TIMOTHY	10

Attach:
Maps(s) of road, location, pit and proposed area for land application (unless engineered plans including this info have been provided). If water from the pit will be land applied, provide water volume, include dimensions (L, W, D) of the pit, and dimensions (L, W), and area in acres, of the land application area.

Photocopied section of involved 7.5' topographic sheet.

Plan Approved by: [signature]

Comments: Refer to Dep Staff

RECEIVED
Office of Oil and Gas
SEP 18 2026
WV Department of
Environmental Protection

Title: [signature] Date: 9/16/26

Field Reviewed? (X) Yes ( ) No

10/09/2026

WW-9- GPP
Rev. 5/16

Page _____ of _____
API Number 47 - 005 - 00323
Operator's Well No. _____

STATE OF WEST VIRGINIA
DEPARTMENT OF ENVIRONMENTAL PROTECTION
OFFICE OF OIL AND GAS
GROUNDWATER PROTECTION PLAN

Operator Name: Greylock Conventional, LLC.

Watershed (HUC 10): Unknown Quad: Clothier

Farm Name: _____

1. List the procedures used for the treatment and discharge of fluids. Include a list of all operations that could contaminate the groundwater.

N/A - no discharge of fluids

2. Describe procedures and equipment used to protect groundwater quality from the list of potential contaminant sources above.

Closed loop system, all returns will be taken in tanks and hauled to WVDEP approved facility.

3. List the closest water body, distance to closest water body, and distance from closest Well Head Protection Area to the discharge area.

N/A

RECEIVED
Office of Oil and Gas
SEP 18 2026
WV Department of
Environmental Protection

4. Summarize all activities at your facility that are already regulated for groundwater protection.

N/A

5. Discuss any existing groundwater quality data for your facility or an adjacent property.

10/09/2026

N/A

6. Provide a statement that no waste material will be used for deicing or fill material on the property.

Greylock will not use any waste material for deicing or fill material on property

7. Describe the groundwater protection instruction and training to be provided to the employees. Job procedures shall provide direction on how to prevent groundwater contamination.

N/A SEE SECTION 2

RECEIVED
Office of Oil and Gas
SEP 18 2026
WV Department of
Environmental Protection

8. Provide provisions and frequency for inspections of all GPP elements and equipment.

Daily inspections of equipment will be preformed

Signature: _____

Date: _____

10/09/2026

Form WW-9

Page of

47-005-00323
WHITE FANNIE 2

N

47-005-00323

1000

RECEIVED
Office of Oil and Gas
SEP 10 2026
WV Department of
Environmental Protection

47-005-00323
WHITE FANNIE 2

WELL

NO PITS OR LAND APPLICATION WILL BE USED
NOT TO SCALE


GREYLOCK
ENERGY
Greylock Conventional, LLC
500 Corporate Landing Charleston, WV 25311
304-925-6100 - www.greylockenergy.com
Date: 6/22/2026

TOPO SECTION OF USGS
CLOTHIER
7.5' QUADRANGLE

0 65 130 260 390
Feet
1:2,000

- ALL ROADS SHOWN HEREON ARE EXISTING UNLESS OTHERWISE NOTED AND SHALL BE MAINTAINED IN ACCORDANCE WITH WV D.E.P. OIL AND GAS BMP MANUAL
- ENTRANCES AT COUNTY/STATE ROADS SHALL BE MAINTEAINED WITH WV D.O.T. REGULATION. SEPARATE PERMITS MAY BE REQUIRED BY D.O.T.
- EARTHWORK CONTRACTORS ARE RESPONSIBLE FOR NOTIFICATION TO THE OPERATOR AND WVDEP PRIOR TO ANY DEVIATION FROM THIS PLAN

10/09/2026

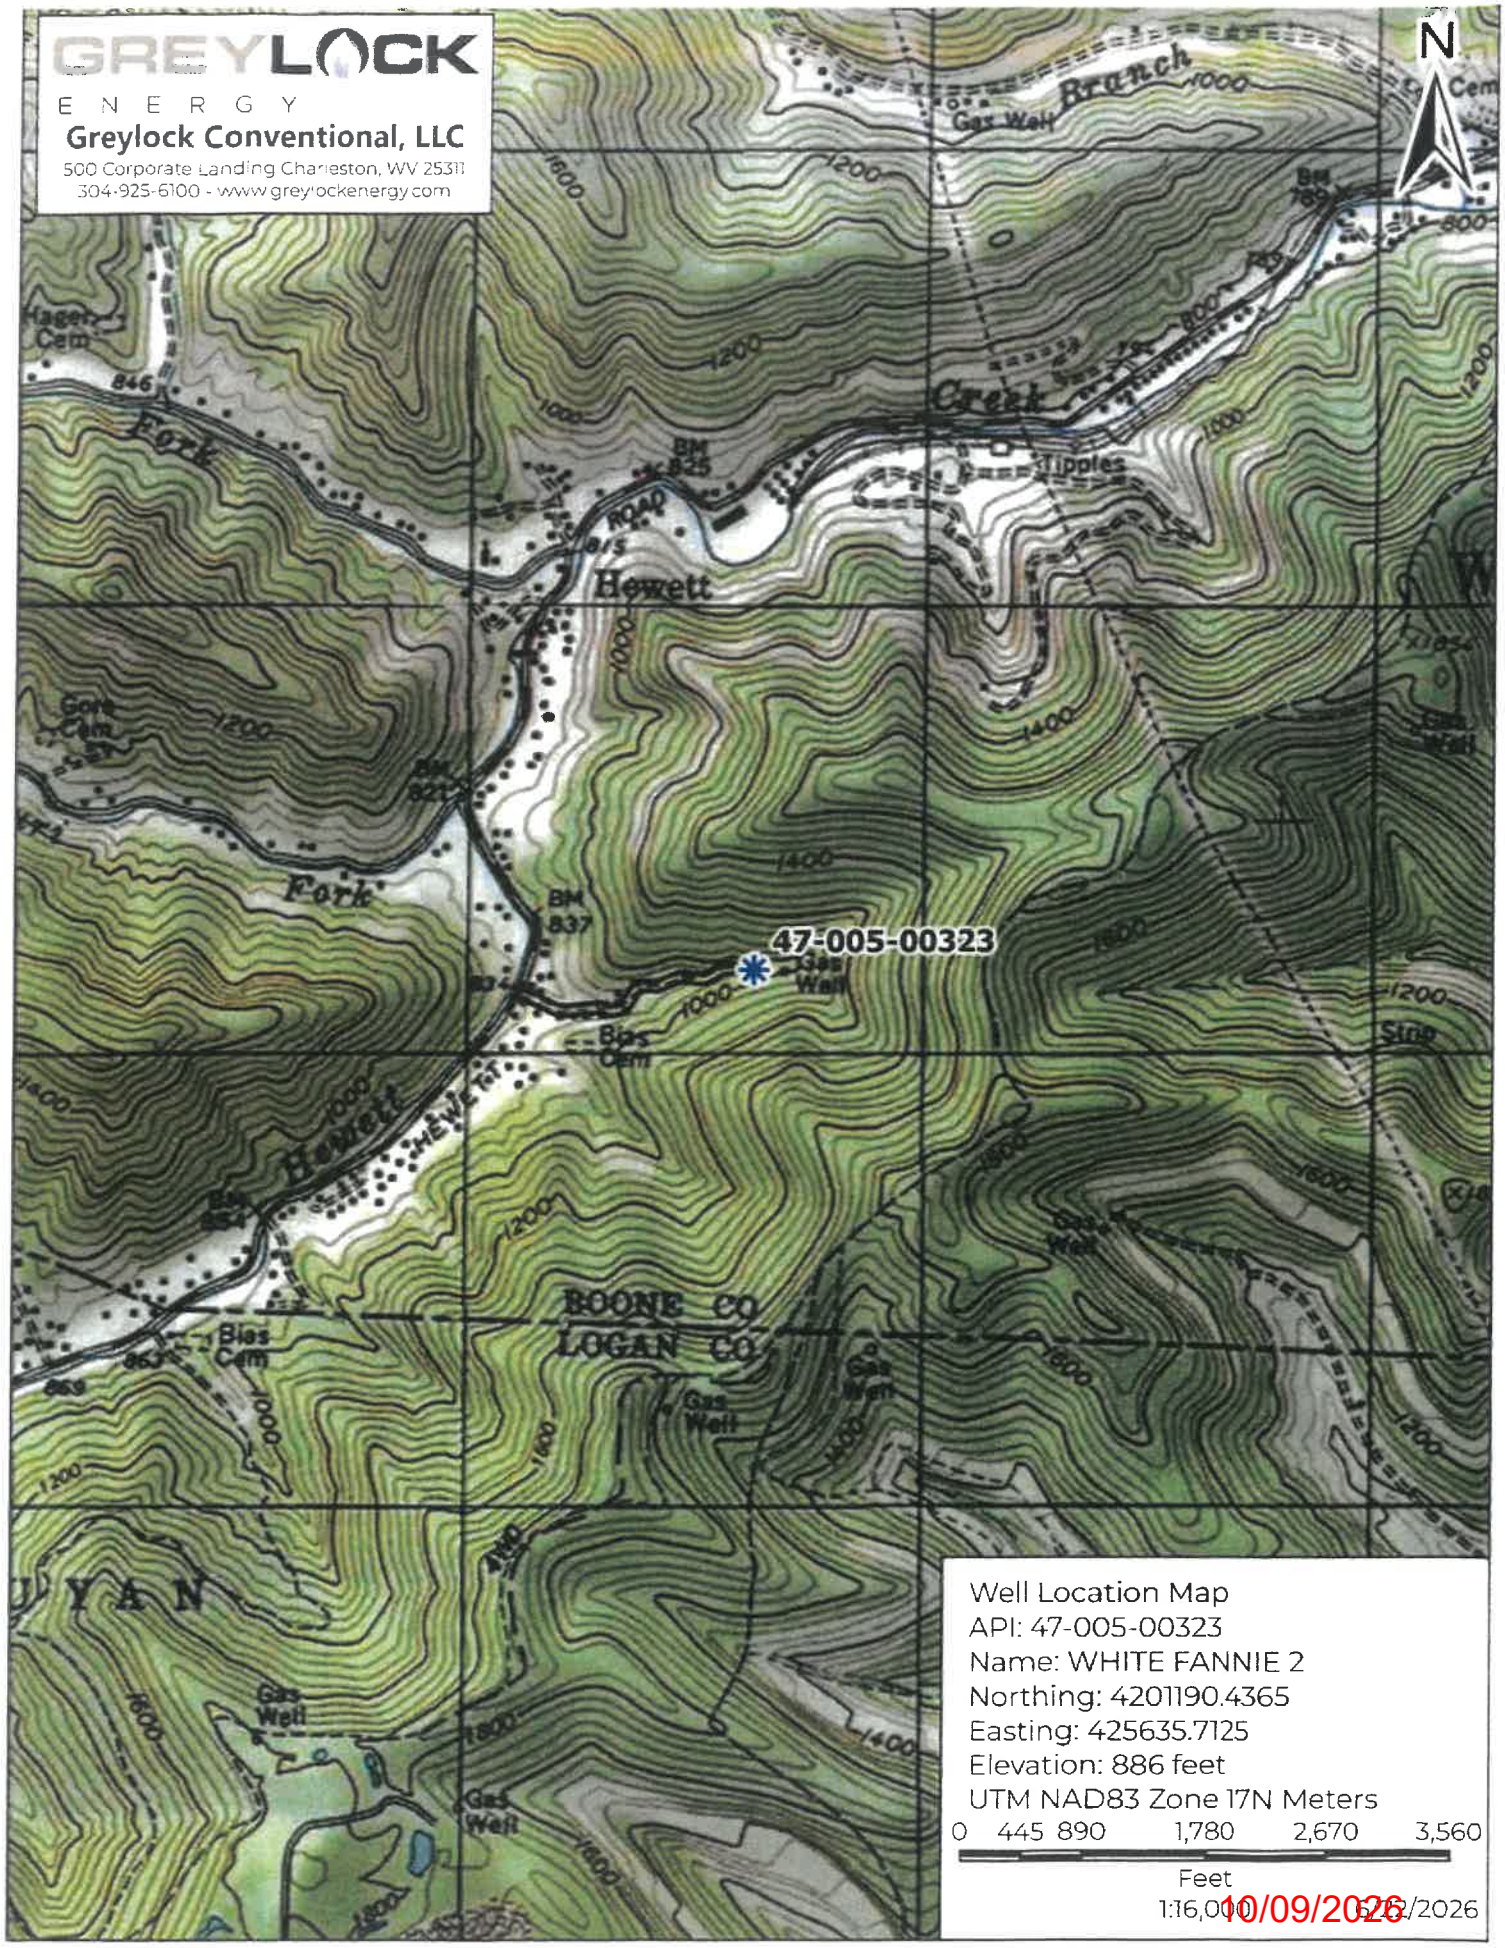
GREYLOCK
ENERGY
Greylock Conventional, LLC
500 Corporate Landing Charleston, WV 25311
304-925-6100 - www.greylockenergy.com
N
47-005-00323
Gas Well
Hewett
Fork
Creek
Branch
Tipples
Bias Cem
Gore Cem
Hagers Cem
BOONE CO
LOGAN CO
Well Location Map
API: 47-005-00323
Name: WHITE FANNIE 2
Northing: 4201190.4365
Easting: 425635.7125
Elevation: 886 feet
UTM NAD83 Zone 17N Meters
0 445 890 1,780 2,670 3,560
Feet
1:16,000
10/09/2026

WW-7
8-30-06

West Virginia Department of Environmental Protection
Office of Oil and Gas
WELL LOCATION FORM: GPS

API: 47-005-00323 **WELL NO.:** 2

FARM NAME: Fannie White

RESPONSIBLE PARTY NAME: Grylock Conventional, LLC.

COUNTY: Boone **DISTRICT:** Washington

QUADRANGLE: Clothier

SURFACE OWNER:

ROYALTY OWNER:

UTM GPS NORTHING: 4201190.4365

UTM GPS EASTING: 4256535.7125 **GPS ELEVATION:** 886 ft

The Responsible Party named above has chosen to submit GPS coordinates in lieu of preparing a new well location plat for a plugging permit or assigned API number on the above well. The Office of Oil and Gas will not accept GPS coordinates that do not meet the following requirements:

1. Datum: NAD 1983, Zone: 17 North, Coordinate Units: meters, Altitude: height above mean sea level (MSL) – meters.
2. Accuracy to Datum – 3.05 meters
3. Data Collection Method:

Survey grade GPS ____: Post Processed Differential _____

Real-Time Differential _____

Mapping Grade GPS X: Post Processed Differential _____

Real-Time Differential X

RECEIVED
Office of Oil and Gas
SEP 18 2026
WV Department of
Environmental Protection

4. **Letter size copy of the topography map showing the well location.**

I the undersigned, hereby certify this data is correct to the best of my knowledge and belief and shows all the information required by law and the regulations issued and prescribed by the Office of Oil and Gas.

Signature	Asset Development Manager	8/1/26
	Title	Date

10/09/2026

PLUGGING PERMIT CHECKLIST

Office of Oil and Gas
SEP 18 2026
WV Department of Environmental Protection

Plugging Permit

- [x] WW-4B
- [x] WW-4B signed by inspector
- [x] WW-4A
- [x] SURFACE OWNER WAIVER or PROOF THAT APPLICATION WAS SENT BY REGISTERED OR CERITFIED MAIL
- [x] COAL OWNER/COAL OPERATOR/COAL LESSEE WAIVERS or PROOF THAT APPLICATION WAS SENT BY REGISTERED OR CERTIFIED MAIL
- [x] WW-9 PAGE 1 (NOTARIZED)
- [x] WW-9 PAGE 2 with attached drawing of road, location, pit and proposed area for land application
- [x] WW-9 GPP PAGE 1 and 2 if well effluent will be land applied
- [x] RECENT MYLAR PLAT OR WW-7
- [x] WELL RECORDS/COMPLETION REPORT
- [x] TOPOGRAPHIC MAP OF WELL, SHOWING PIT IF PIT IS USED
- [x] MUST HAVE VALID BOND IN OPERATOR'S NAME
- [ ] CHECK FOR $100 IF PIT IS USED

RECEIVED
Office of Oil and Gas
SEP 18 2026
WV Department of
Environmental Protection

10/09/2026

Kennedy, James P <james.p.kennedy@wv.gov>

plugging permits issued for 4700502102, 00501268, 00500380, and 00500323

1 message

Kennedy, James P <james.p.kennedy@wv.gov> Mon, Oct 5, 2026 at 11:57 AM
To: "Knuckles, Melissa" <mknuckles@greylockenergy.com>, scook@wvassessor.com, Brian Warden <brian.warden@wv.gov>, Murdock Howard <murdock.howard@wv.gov>

To whom it may concern, plugging permits have been issued for 4700502102, 00501268, 00500380, and 00500323.

--

James Kennedy

Environmental Resource Specialist III / Permitting

WVDEP Office of Oil and Gas

601 57th Street, SE

Charleston, WV 25304

304-926-0499 ext. 45025

james.p.kennedy@wv.gov

4 attachments

- **4700500323.pdf** 1594K
- **4700502102.pdf** 1483K
- **4700500380.pdf** 1825K
- **4700501268.pdf** 1537K

10/09/2026