west virginia department of environmental protection

Office of Oil and Gas
601 57th Street, S.E.
Charleston, WV 25304
(304) 926-0450
fax: (304) 926-0452

Harold D. Ward, Cabinet Secretary
www.dep.wv.gov

Thursday, October 15, 2026
WELL WORK PLUGGING PERMIT
Vertical Plugging

UNKNOWN - DEP PAID PLUGGING CONTRACT
601 57TH STREET

CHARLESTON, WV 25304

Re: Permit approval for 1
47-041-00140-00-00

This well work permit is evidence of permission granted to perform the specified well work at the location described on the attached pages and located on the attached plat, subject to the provisions of Chapter 22 of the West Virginia Code of 1931, as amended, and all rules and regulations promulgated thereunder, and to any additional specific conditions and provisions outlined in the pages attached hereto. Notification shall be given by the operator to the Oil and Gas Inspector at least 24 hours prior to the construction of roads, locations, and/or pits for any permitted work. In addition, the well operator shall notify the same inspector 24 hours before any actual well work is commenced and prior to running and cementing casing. Spills or emergency discharges must be promptly reported by the operator to 1-800-642-3074 and to the Oil and Gas Inspector.

Upon completion of the plugging well work, the above named operator will reclaim the site according to the provisions of WV Code 22-6-30. Please be advised that form WR-38, Affidavit of Plugging and Filling Well, is to be submitted to this office within 90 days of completion of permitted well work, as should form WR-34 Discharge Monitoring Report within 30 days of discharge of pits, if applicable. Failure to abide by all statutory and regulatory provisions governing all duties and operations hereunder may result in suspension or revocation of this permit and, in addition, may result in civil and/or criminal penalties being imposed upon the operators.

Per 35 CSR 4-5.2.g this permit will expire in two (2) years from the issue date unless permitted well work is commenced. If there are any questions, please feel free to contact me at (304) 926- 0450.

H. Jason Harmon
Chief

Operator's Well Number:
Farm Name: SIMON, R. F.
U.S. WELL NUMBER: 47-041-00140-00-00
Vertical Plugging
Date Issued: 10/15/2026

10/16/2026

PERMIT CONDITIONS

West Virginia Code §22-6-11 allows the Office of Oil and Gas to place specific conditions upon this permit. Permit conditions have the same effect as law. Failure to adhere to the specified permit conditions may result in enforcement action.

CONDITIONS

1. In the event of an accident or explosion causing loss of life or serious personal injury in or about the well or while working on the well, the well operator or its contractor shall give notice, stating the particulars of the accident or explosion, to the oil and gas inspector and the Chief within twenty-four (24) hours.
2. Well work activities shall not constitute a hazard to the safety of persons.
3. Notification shall be given by the operator to the Oil and Gas Inspector at least 24 hours prior to the construction of roads, locations and/or pits for any permitted work. In addition, the well operator shall notify the same inspector 24 hours before any actual well work is commenced and prior to running and cementing casing.

10/16/2026

WW-4B
Rev. 2/01

1) Date SEPTEMBER 3, 2026
2) Operator's
Well No. 00140
3) API Well No. 47-041 - 00140

STATE OF WEST VIRGINIA
DEPARTMENT OF ENVIRONMENTAL PROTECTION
OFFICE OF OIL AND GAS

APPLICATION FOR A PERMIT TO PLUG AND ABANDON

4) Well Type: Oil _____/ Gas X / Liquid injection _____/ Waste disposal _____/
(If "Gas, Production ____ or Underground storage ____) Deep ____/ Shallow____

5) Location: Elevation 1080' Watershed WEST FORK RIVER
District ROANOKE County LEWIS Quadrangle ROANOKE

6) Well Operator UNKNOWN WV DEP PAID PLUGGING
Address 601 57TH ST
CHARLESTON, WV 25304

7) Designated Agent JASON HARMON
Address 601 57TH ST
CHARLESTON, WV 25304

8) Oil and Gas Inspector to be notified
Name KENNETH GREYNOLDS
Address 613 BROAD RUN RD
JANE LEW, WV 26378

9) Plugging Contractor
Name R&R WELL SERVICE LLC
Address 42 LYNCH RIDGE
WALTON. WV 25286

10) Work Order: The work order for the manner of plugging this well is as follows:

SEE ATTACHED

RECEIVED
SEP 21 2026
WV Department of Environmental Protection

Notification must be given to the district oil and gas inspector 24 hours before permitted work can commence.

Work order approved by inspector Kenneth Greynolds Date 9-16-26

10/16/2026

Plugging Procedure

Date: 09/03/2026
API #: 47-041-00140
Operators Well Number: #1

Casing Details				
OD (in.)	ID (in.)	Weight/Grade	Depth (ft)	Hole Size (in)
10		NA	157	NA
8 1/4		NA	693	NA
6 5/8		NA	1535	NA

1. Notify the inspector at least 24 hours prior to conducting abandonment operations.
2. Blow down well.
3. POOH with Tubing and packer. If unable to pull Packer, Shoot of at top of packer, RIH and confirm TD and fill depth.
4. Prep for cement. NOTIFY INSPECTOR OF TAG DEPTH.
5. Lead with 6% gel spacer on all cement plugs.
    a. Note: API Class A will be used for cement plugs.
6. Run tubing into TD. Pump 10 BBL of 6% Gel. Pull Tubing to 2065'.
7. **Plug 1:** Set 200' cement plug from **2065' to 1865'** to cover top of shot hole, gas shows, and salt sand.
8. Free point 6 5/8" casing, rip and pull pipe. If unable to pull casing, Perforate every 100' if unable to pull.
9. **Plug 2:** Set 100' Cement plug 50' in and 50' out of cut.
10. **Plug 3:** Set 100' Cement plug **1585' to 1485'** to cover 6 5/8
11. **Plug 4:** Set 200' Cement plug 1230' **to 1030'** to cover elevation + SW
12. **Plug 5 :** Set 330' Cement plug **740' to 410** to cover gas and 8 1/4 120' above top of format.
13. **Plug 6:** Set cement plug from **200' to surface**
    Set Monument 30" above ground with Well Name, API Number, and Plug Date.

Kenneth Haynes
9-16-26

10/16/2026

08-10

Crawford

STATE OF WEST VIRGINIA
DEPARTMENT OF MINES
OIL AND GAS DIVISION

WELL RECORD

Permit No. Lew-140

Oil or Gas Well Small gass (Kind)


Company C. D. Harris & Sons
Address Walkersville, W. Va.
Farm R. F. Simon Acres 91
Location (waters) Abrems Run
Well No. 1 Elev.
District Collins County Lewis
The surface of tract is owned in fee by R. F. Simon
Walkersville, W. Va. Address
Mineral rights are owned by Same
Address
Drilling commenced Nov. 10 1947
Drilling completed Apr. 30 1948
Date shot Depth of shot 2065-2075
Open Flow /10ths Water in Inch
8 /10ths Merc. in one Inch
Volume Cu. Ft.
Rock Pressure 500 lbs. 24 hrs.
Oil bbls., 1st 24 hrs.
Fresh water feet feet
Salt water 1265 feet feet

Casing and Tubing	Used in Drilling	Left in Well	Packers
Size			
16	15		Kind of Packer
13			
10	157		Size of
8¼	693		
6⅝	1535		Depth set
5 3/16			
3			Perf. top
2			Perf. bottom
Liners Used			Perf. top
			Perf. bottom

CASING CEMENTED SIZE No. Ft. Date

COAL WAS ENCOUNTERED AT None FEET INCHES
FEET INCHES FEET INCHES
FEET INCHES FEET INCHES

Formation	Color	Hard or Soft	Top	Bottom	Oil, Gas or Water	Depth Found	Remarks
Top Soil			0	20			
Red Rock			20	50			
Blue stone			50	80			
Red Rock			80	120			
Slate			120	130			
Red Rock			130	150			
Sand			150	180			
Slate			180	245			
Pink Rock			245	265			
Lime			265	340			
Slate			340	360			
Lime			360	400			
Slate			400	405			
Lime			405	490			
Sand			490	560	Show gas	530-636	
Slate			560	579			
Smoke Rock			579	595	Show gas	578-581	
Slate			595	600			
Lime			600	635			
Gas Sand			635	665	Show gas	660	
Lime			665	675			
Sand			675	740	Show gas	687	
Slate			740	845			
Sand			845	884			
Lime			884	925			
Sand			925	965			
Lime			965	985			
Slate			985	1010			
Sand			1010	1030			
Lime			1030	1065			
Sand			1065	1115			
Lime			1115	1180			
Slate			1180	1250			
Sand			1250	1305			
Red Rock			1305	1425			
Lime			1425	1435			
Red Rock			1435	1445			
Lime			1445	1455			
Little Lime			1455	1475			
Pencil Cave			1475	1477			
Big Lime			1477	1525			
Slate			1525	1555			
Lime			1555	1560			

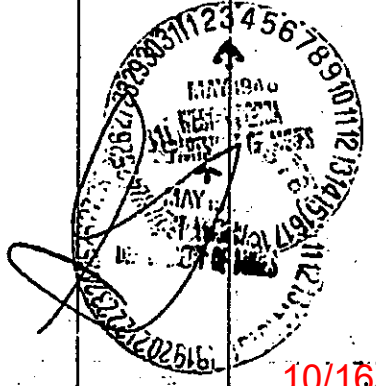

(Over)

10/16/2026

Formation	Color	Hard or Soft	Top	Bottom	Oil, Gas or Water	Depth Found	Remarks
Bicken lime			1560	1562			
Shells			1562	1565			
Lime			1565	1640			
Keener sand			1640	1660			
Injun Sand			1660	1760			
Slate			1760	1825			
Lime			1825	1850			
Slate			1850	1900			
Lime			1900 1995	1995			
Berea Grit	sand		1995	2020			
Slate			2020	2025			
Fifty Foot	sand		2025	2045			
Shale			2045	2060			
Sand			2060	2082	Gas 2065-2075		
Slate			2082	2095			
Sand			2095	2110			
Slate			2110	2120			
Lime			2120	2135			
Sand			2135	2145			
Slate			2145	2150			
Sand			2150	2172			
Slate			2172	2300			

Date April 30, 1948.

APPROVED C.D. Harris & Sons, Owner

By C.D. Harris
(Title)

10/16/2026

WW-4A
Revised 6-07

RECEIVED
Office of Oil and Gas
SEP 21 2026
WV Department of
Environmental Protection

1) Date: 09/03/2026
2) Operator's Well Number
00140
3) API Well No.: 47 - 041 - 00140

STATE OF WEST VIRGINIA
DEPARTMENT OF ENVIRONMENTAL PROTECTION, OFFICE OF OIL AND GAS
NOTICE 0F APPLICATION TO PLUG AND ABANDON A WELL

4) Surface Owner(s) to be served:
(a) Name: RICHARD G. & MARGARET L. SIMONS
Address: 1049 ABRAMS RUN RD
WALKERSVILLE, WV 26452
(b) Name:
Address:
(c) Name:
Address:

5) (a) Coal Operator
Name:
Address:
(b) Coal Owner(s) with Declaration
Name:
Address:
Name:
Address:
(c) Coal Lessee with Declaration
Name:
Address:

6) Inspector: KENNETH GREYNOLDS
Address: 613 BROAD RUN RD
JANE LEW, WV 26378
Telephone: 681-990-6948

TO THE PERSONS NAMED ABOVE: You should have received this Form and the following documents:

(1) The application to Plug and Abandon a Well on Form WW-4B, which sets out the parties involved in the work and describes the well its and the plugging work order; and
(2) The plat (surveyor's map) showing the well location on Form WW-6.

The reason you received these documents is that you have rights regarding the application which are summarized in the instructions on the reverses side. However, you are not required to take any action at all.

Take notice that under Chapter 22-6 of the West Virginia Code, the undersigned well operator proposes to file or has filed this Notice and Application and accompanying documents for a permit to plug and abandon a well with the Chief of the Office of Oil and Gas, West Virginia Department of Environmental Protection, with respect to the well at the location described on the attached Application and depicted on the attached Form WW-6. Copies of this Notice, the Application, and the plat have been mailed by registered or certified mail or delivered by hand to the person(s) named above (or by publication in certain circumstances) on or before the day of mailing or delivery to the Chief.

OFFICIAL SEAL
NOTARY PUBLIC
STATE OF WEST VIRGINIA
RENAE DAWN WHITLOCK
601 57th Street, SE, Charleston, WV 25304
My Commission Expires April 06, 2027


Well Operator: UNKNOWN WVDEP PAID PLUGGING CONTRACT
By: JASON HARMON
Its: WVDEP OFFICE OF OIL AND GAS CHEIF
Address: 601 57TH ST
CHARLESTON, WV 25304
Telephone: 304-926-0499 ETX 41102

Subscribed and sworn before me this 6th day of October 2026
Notary Public
My Commission Expires April 6, 2027

Oil and Gas Privacy Notice

The Office of Oil and Gas processes your personal information, such as name, address and phone number, as a part of our regulatory duties. Your personal information may be disclosed to other State agencies or third parties in the normal course of business or as needed to comply with statutory or regulatory requirements, including Freedom of Information Act requests. Our office will appropriately secure your personal information. If you have any questions about our use of your personal information, please contact DEP's Chief Privacy Officer at deprivacyoffier@wv.gov.

10/16/2026

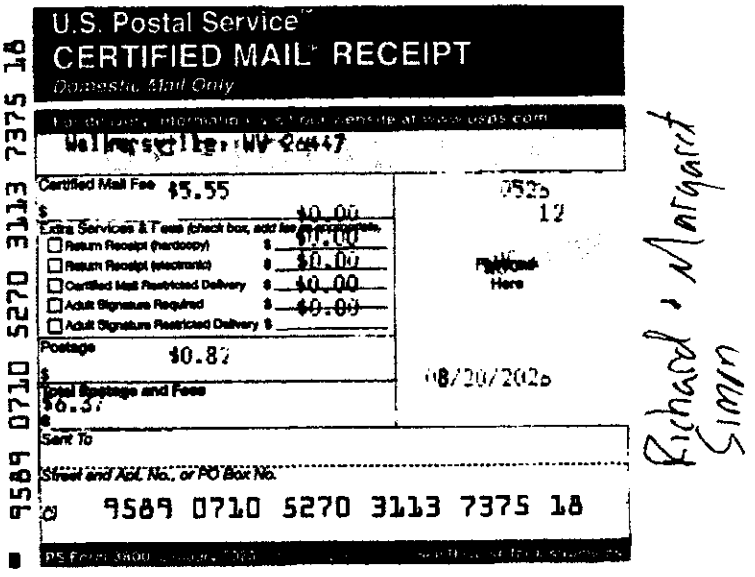
U.S. Postal Service
CERTIFIED MAIL® RECEIPT
Domestic Mail Only

For delivery information, visit our website at www.usps.com

Wellsville, WV 26447

Certified Mail Fee $5.55 $0.00

Extra Services & Fees (check box, add fee as appropriate)
- Return Receipt (hardcopy) $ $0.00
- Return Receipt (electronic) $ $0.00
- Certified Mail Restricted Delivery $ $0.00
- Adult Signature Required $ $0.00
- Adult Signature Restricted Delivery $

Postage $0.87

Total Postage and Fees $6.37

0525 12

Postmark Here

08/20/2026

Sent To

Street and Apt. No., or PO Box No.

9589 0710 5270 3113 7375 18

PS Form 3800

9589 0710 5270 3113 7375 18

Richard + Margaret Sims

SURFACE OWNER WAIVER

Operator's Well Number 00140

INSTRUCTIONS TO SURFACE OWNERS NAMED ON PAGE WW4-A

The well operator named on page WW-4A is applying for a permit from the State to plug and abandon a well. (Note: If the surface tract is owned by more than three persons, then these materials were served on you because your name appeared on the Sheriff's tax ticket on the land or because you actually occupy the surface tract. In either case, you may be the only owner who will actually receive these materials.) See Chapter 22 of the West Virginia Code. Well work permits are valid for 24 months. If you do not own any interest in the surface tract, please forward these materials to the true owner immediately if you know who it is. Also, please notify the well operator and the Office of Oil and Gas.

NOTE: YOU ARE NOT REQUIRED TO FILE ANY COMMENT.

WHERE TO FILE COMMENTS AND OBTAIN ADDITIONAL INFORMATION:

Chief, Office of Oil and Gas
Department of Environmental Protection
601 57th St. SE
Charleston, WV 25304
(304) 926-0450

Time Limits and methods for filing comments. The law requires these materials to be served on or before the date the operator files his Application. You have **FIVE (5) DAYS** after the filing date to file your comments. Comments must be filed in person or received in the mail by the Chief's office by the time stated above. You may call the Chief's office to be sure of the date. Check with your postmaster to ensure adequate delivery time or to arrange special expedited handling. If you have been contacted by the well operator and you have signed a "voluntary statement of no objection" to the planned work described in these materials, then the permit may be issued at any time.

Comments must be in writing. Your comments must include your name, address and telephone number, the well operator's name and well number and the approximate location of the proposed well site including district and county from the application. You may add other documents, such as sketches, maps or photographs to support your comments.

The Chief has the power to deny or condition a well work permit based on comments on the following grounds:

1) The proposed well work will constitute a hazard to the safety of persons.
2) The soil erosion and sediment control plan is not adequate or effective;
3) Damage would occur to publicly owned lands or resources;
4) The proposed well work fails to protect fresh water sources or supplies;
5) The applicant has committed a substantial violation of a previous permit or a substantial violation of one or more of the rules promulgated under Chapter 22, and has failed to abate or seek review of the violation...".

If you want a copy of the permit as it is issued or a copy of the order denying the permit, you should request a copy from the Chief.

VOLUNTARY STATEMENT OF NO OBJECTION

I hereby state that I have read the instructions to surface owners and that I have received copies of a Notice and Application For A Permit To Plug And Abandon on Forms WW-4A and WW-4B, and a survey plat.

I further state that I have no objection to the planned work described in these materials, and I have no objection to a permit being issued on those materials.

FOR EXECUTION BY A NATURAL PERSON ETC.

_____ Date _____
Signature

FOR EXECUTION BY A CORPORATION,

Name _____
By _____
Its _____ Date _____

Signature Date

10/16/2026

WW-4B

API No. 47-041-00140
Farm Name
Well No. 00140

INSTRUCTIONS TO COAL OPERATORS
OWNERS AND LESSEE

The well operator named on the obverse side of WW-4 (B) is about to abandon the well described in the enclosed materials and will commence the work of plugging and abandoning said well on the date the inspector is notified. Which date shall not be less then five days after the day on which this notice and application so mailed is received, or in due course should be received by the Department of Environmental Protection Office of Oil & Gas.

This notice and application is given to you in order that your respective representatives may be present at the plugging and filling of said well. You are further notified that whether you are represented or not the operator will proceed to plug and fill said well in the manner required by Section 24, Article 6, Chapter 22 of the Code and given in detail on obverse side of this application.

NOTE: If you wish this well to be plugged according to 22-6-24(d) then as per Regulation 35CSR4-13.9 you must complete and return to this office on form OB-16 "Request by Coal Operator, Owner, or Lessee for plugging" prior to the issuance of this plugging permit.

WAIVER

The undersigned coal operator _____/ owner _____/ lessee _____/ of the coal under this well location has examined this proposed plugging work order. The undersigned has no objection to the work proposed to be done at this location, provided, the well operator has complied with all applicable requirements of the West Virginia Code and the governing regulations.

Date: _____

_____

By: _____

Its _____

10/16/2026

WW-9
(5/16)

RECEIVED
Office of Oil and Gas
1 2026
WV Department of
Environmental Protection

API Number 47 - 041 - 00140
Operator's Well No. _____

RECEIVED
Office of Oil and Gas
SEP 21 2026
WV Department of
Environmental Protection

STATE OF WEST VIRGINIA
DEPARTMENT OF ENVIRONMENTAL PROTECTION
OFFICE OF OIL AND GAS
FLUIDS/ CUTTINGS DISPOSAL & RECLAMATION PLAN

Operator Name UNKNOWN WVDEP PAID PLUGGING CONTRACT OP Code _____

Watershed (HUC 10) WEST FORK RIVER Quadrangle ROANOKE

Do you anticipate using more than 5,000 bbls of water to complete the proposed well work? Yes ☐ No ☑

Will a pit be used? Yes ☐ No ☑

If so, please describe anticipated pit waste: _____

Will a synthetic liner be used in the pit? Yes ☐ No ☑ If so, what ml.? _____

Proposed Disposal Method For Treated Pit Wastes:

_____ Land Application (if selected provide a completed form WW-9-GPP)
_____ Underground Injection (UIC Permit Number _____)
_____ Reuse (at API Number _____)
■ Off Site Disposal (Supply form WW-9 for disposal location)
_____ Other (Explain _____

Will closed loop systembe used? If so, describe: _____

Drilling medium anticipated for this well (vertical and horizontal)? Air, freshwater, oil based, etc. _____

-If oil based, what type? Synthetic, petroleum, etc. _____

Additives to be used in drilling medium? _____

Drill cuttings disposal method? Leave in pit, landfill, removed offsite, etc. _____

-If left in pit and plan to solidify what medium will be used? (cement, lime, sawdust) _____

-Landfill or offsite name/permit number? _____

Permittee shall provide written notice to the Office of Oil and Gas of any load of drill cuttings or associated waste rejected at any West Virginia solid waste facility. The notice shall be provided within 24 hours of rejection and the permittee shall also disclose where it was properly disposed.

I certify that I understand and agree to the terms and conditions of the GENERAL WATER POLLUTION PERMIT issued on April 1, 2016, by the Office of Oil and Gas of the West Virginia Department of Environmental Protection. I understand that the provisions of the permit are enforceable by law. Violations of any term or condition of the general permit and/or other applicable law or regulation can lead to enforcement action.

I certify under penalty of law that I have personally examined and am familiar with the information submitted on this application form and all attachments thereto and that, based on my inquiry of those individuals immediately responsible for obtaining the information, I believe that the information is true, accurate, and complete. I am aware that there are significant penalties for submitting false information, including the possibility of fine or imprisonment.

Company Official Signature _____

Company Official (Typed Name) JASON HARMON

Company Official Title WVDEP OFFICE OF OIL AND GAS CHEIF

OFFICIAL SEAL
NOTARY PUBLIC
STATE OF WEST VIRGINIA
RENAE DAWN WHITLOCK
601 57th Street, SE, Charleston, WV 25304
My Commission Expires April 06, 2027

Subscribed and sworn before me this 16th day of October, 2026

_____ Notary Public

My commission expires April 6, 2027

10/16/2026

Form WW-9

Operator's Weil No._____

Proposed Revegetation Treatment: Acres Disturbed LESS THAN AN ACRE Prevegetation pH _____

Lime 3 Tons/acre or to correct to pH 6.5

Fertilizer type 10-20-20

Fertilizer amount 500 lbs/acre

Mulch 2 Tons/acre

Seed Mixtures

Temporary		Permanent	
Seed Type	lbs/acre	Seed Type	lbs/acre
CONTRACTORS MIX	50	CONTRACTORS MIX	50

Attach:
Maps(s) of road, location, pit and proposed area for land application (unless engineered plans including this info have been provided). If water from the pit will be land applied, provide water volume, include dimensions (L, W, D) of the pit, and dimensions (L, W), and area in acres, of the land application area.

Photocopied section of involved 7.5' topographic sheet.

Plan Approved by: Kenneth Gaydos

Comments: ABOVE GROUND STEEL PIT WILL BE USED

Follow E&S Control Manual

Title: OIL & GAS INSPECTOR Date: 9-16-26

Field Reviewed? (✓) Yes ( ) No

10/16/2026

WW-9- GPP
Rev. 5/16

API Number 47 - 041 - 00140
Operator's Well No.

STATE OF WEST VIRGINIA
DEPARTMENT OF ENVIRONMENTAL PROTECTION
OFFICE OF OIL AND GAS
GROUNDWATER PROTECTION PLAN

Operator Name: UNKNOWN WV DEP PAID PLUGGING CONTRACT

Watershed (HUC 10): WEST FORK RIVER Quad: ROANOKE

Farm Name:

1. List the procedures used for the treatment and discharge of fluids. Include a list of all operations that could contaminate the groundwater.

N/A

2. Describe procedures and equipment used to protect groundwater quality from the list of potential contaminant sources above.

N/A

3. List the closest water body, distance to closest water body, and distance from closest Well Head Protection Area to the discharge area.

WEST FORK RIVER

4. Summarize all activities at your facility that are already regulated for groundwater protection.

N/A

5. Discuss any existing groundwater quality data for your facility or an adjacent property.

10/16/2026

N/A

6. Provide a statement that no waste material will be used for deicing or fill material on the property.

N/A

7. Describe the groundwater protection instruction and training to be provided to the employees. Job procedures shall provide direction on how to prevent groundwater contamination.

N/A

8. Provide provisions and frequency for inspections of all GPP elements and equipment.

N/A

Signature: _____

Date: _____

10/16/2026

WW-7
8-30-06

West Virginia Department of Environmental Protection
Office of Oil and Gas
WELL LOCATION FORM: GPS

API: 47-041-00140 **WELL NO.:** 00140

FARM NAME: SIMON

RESPONSIBLE PARTY NAME: UNKNOWN WVDEP PAID PLUGGING

COUNTY: LEWIS **DISTRICT:** ROANOKE

QUADRANGLE: ROANOKE

SURFACE OWNER: RICHARD G & MARGARET L SIMONS

ROYALTY OWNER: _____

UTM GPS NORTHING: 152958.64

UTM GPS EASTING: 4310392.15 **GPS ELEVATION:** 1080

The Responsible Party named above has chosen to submit GPS coordinates in lieu of preparing a new well location plat for a plugging permit or assigned API number on the above well. The Office of Oil and Gas will not accept GPS coordinates that do not meet the following requirements:

1. Datum: NAD 1983, Zone: 17 North, Coordinate Units: meters, Altitude: height above mean sea level (MSL) – meters.
2. Accuracy to Datum – 3.05 meters
3. Data Collection Method:

Survey grade GPS ____: Post Processed Differential _____

Real-Time Differential X

Mapping Grade GPS ____: Post Processed Differential _____

Real-Time Differential _____

4. **Letter size copy of the topography map showing the well location.**


I the undersigned, hereby certify this data is correct to the best of my knowledge and belief and shows all the information required by law and the regulations issued and prescribed by the Office of Oil and Gas.

Signature	Title	Date

10/16/2026

ROANOKE QUAD

1'=2,000'

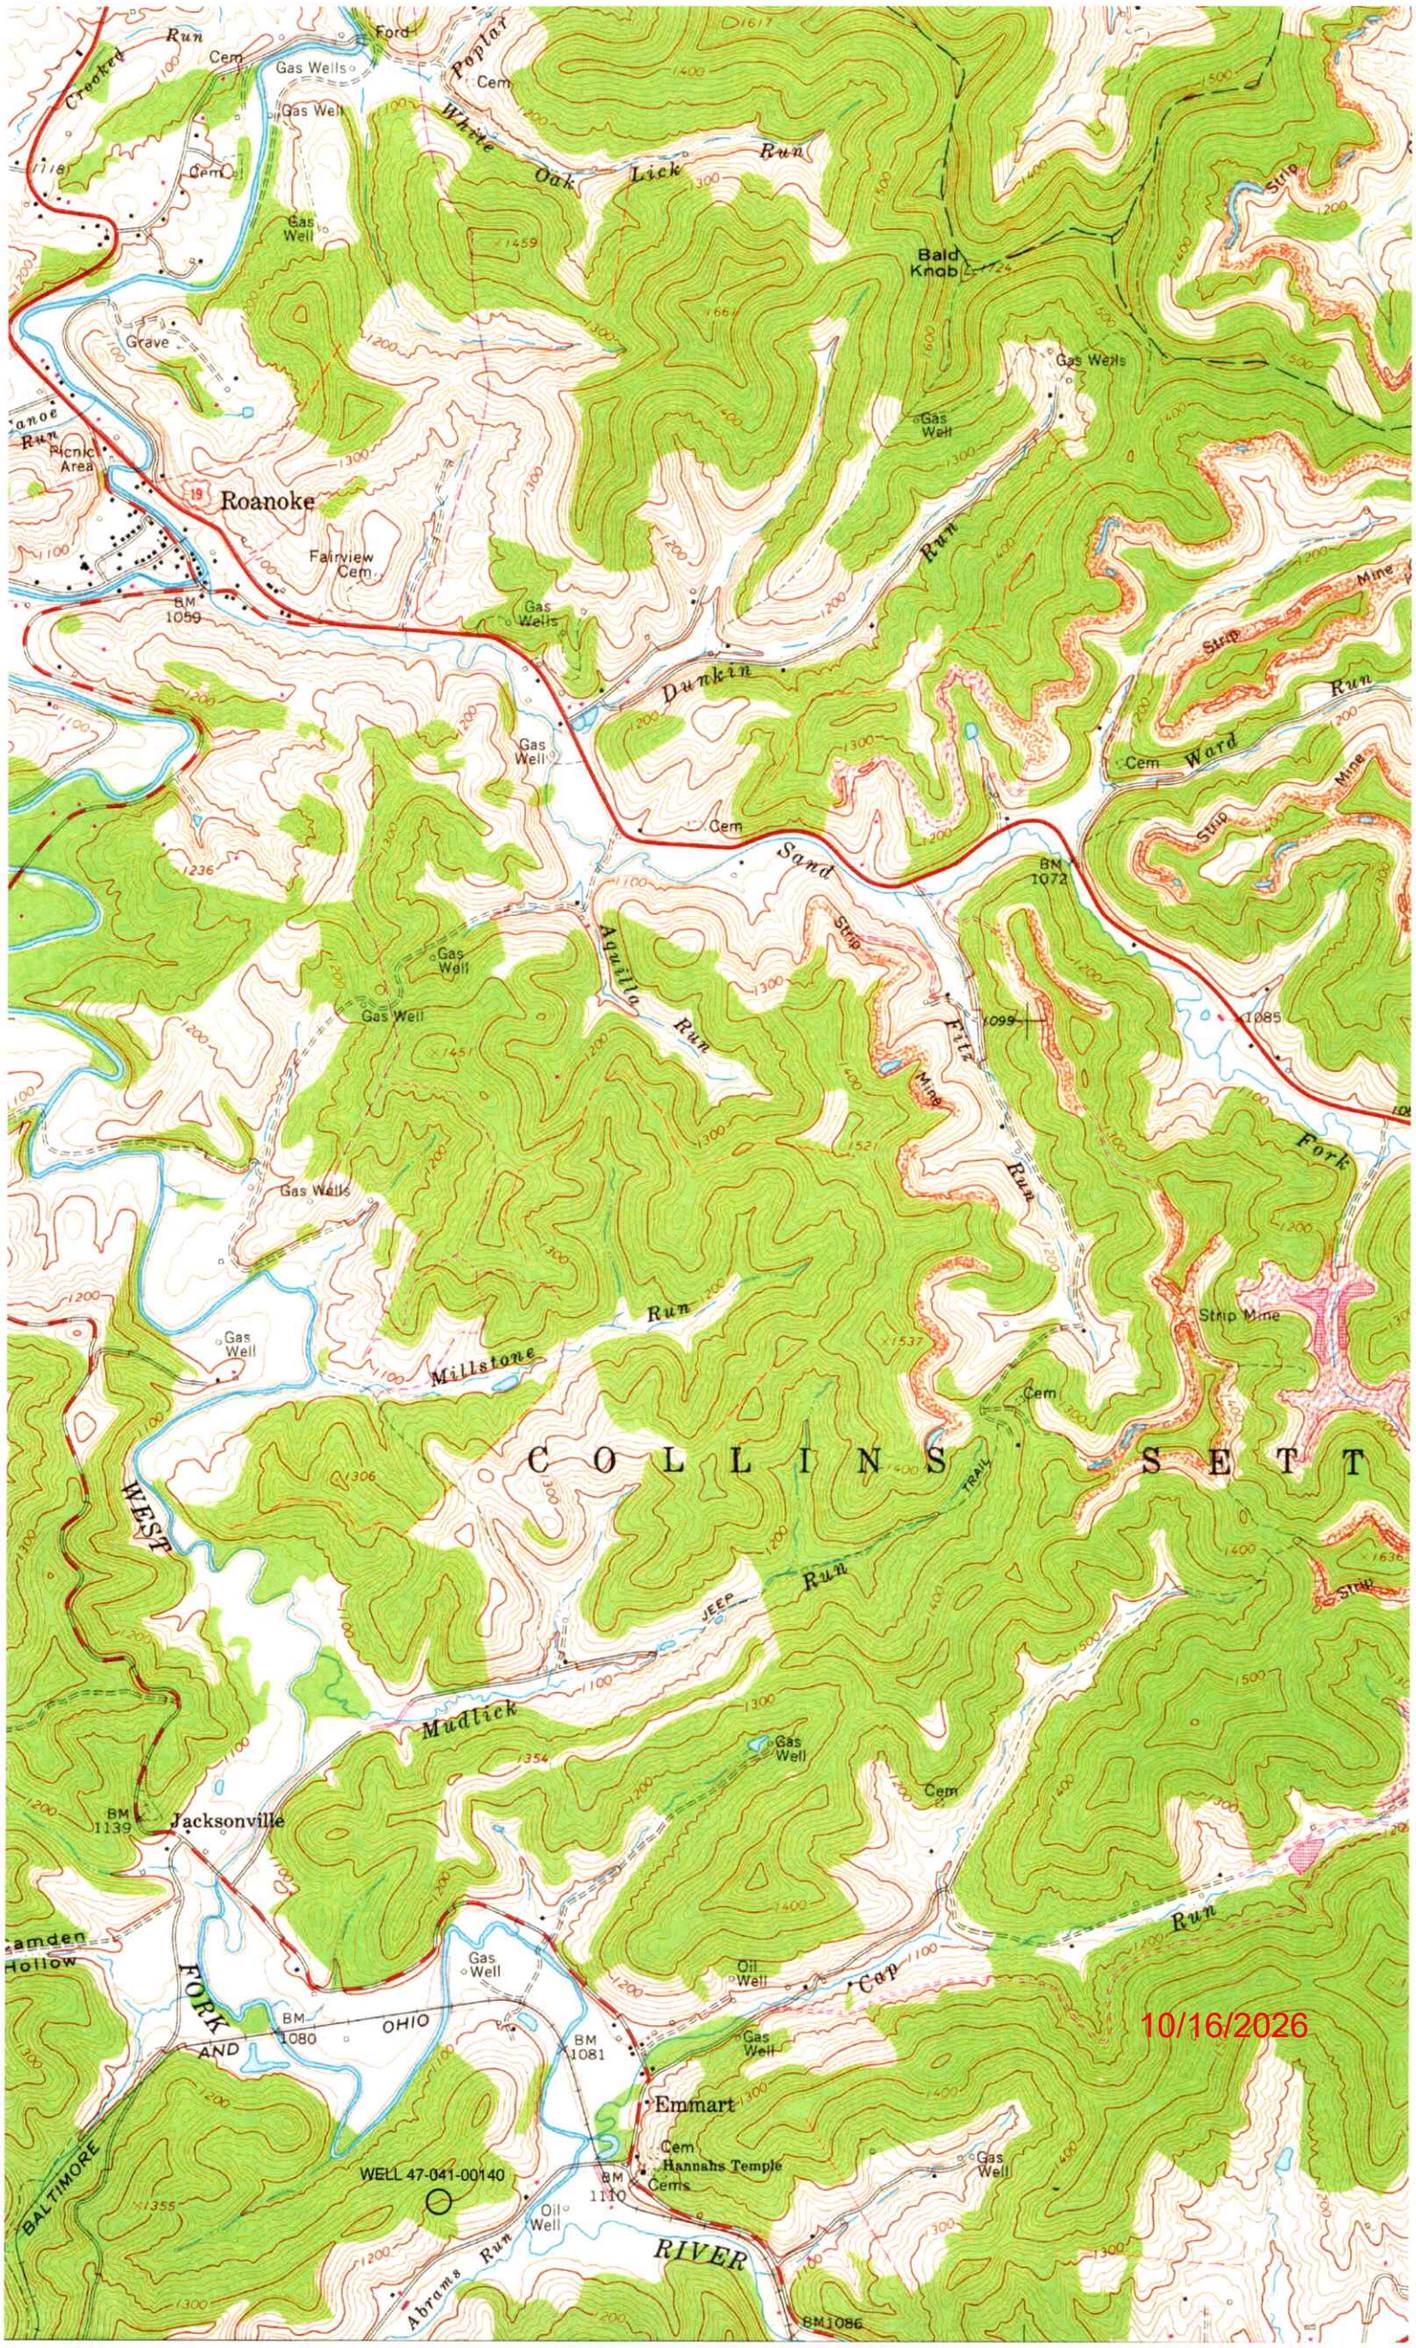



10/16/2026


Civil & Environmental Consultants, Inc.
3574 Teays Valley Road
Hurricane, WV 25526
Ph: 304.933.3119
www.cecinc.com

SURFACE HOLE 8691'

Top Hole Latitude: 38°55'00"

Top Hole Longitude: 80°27'30"

SURFACE HOLE 13459'

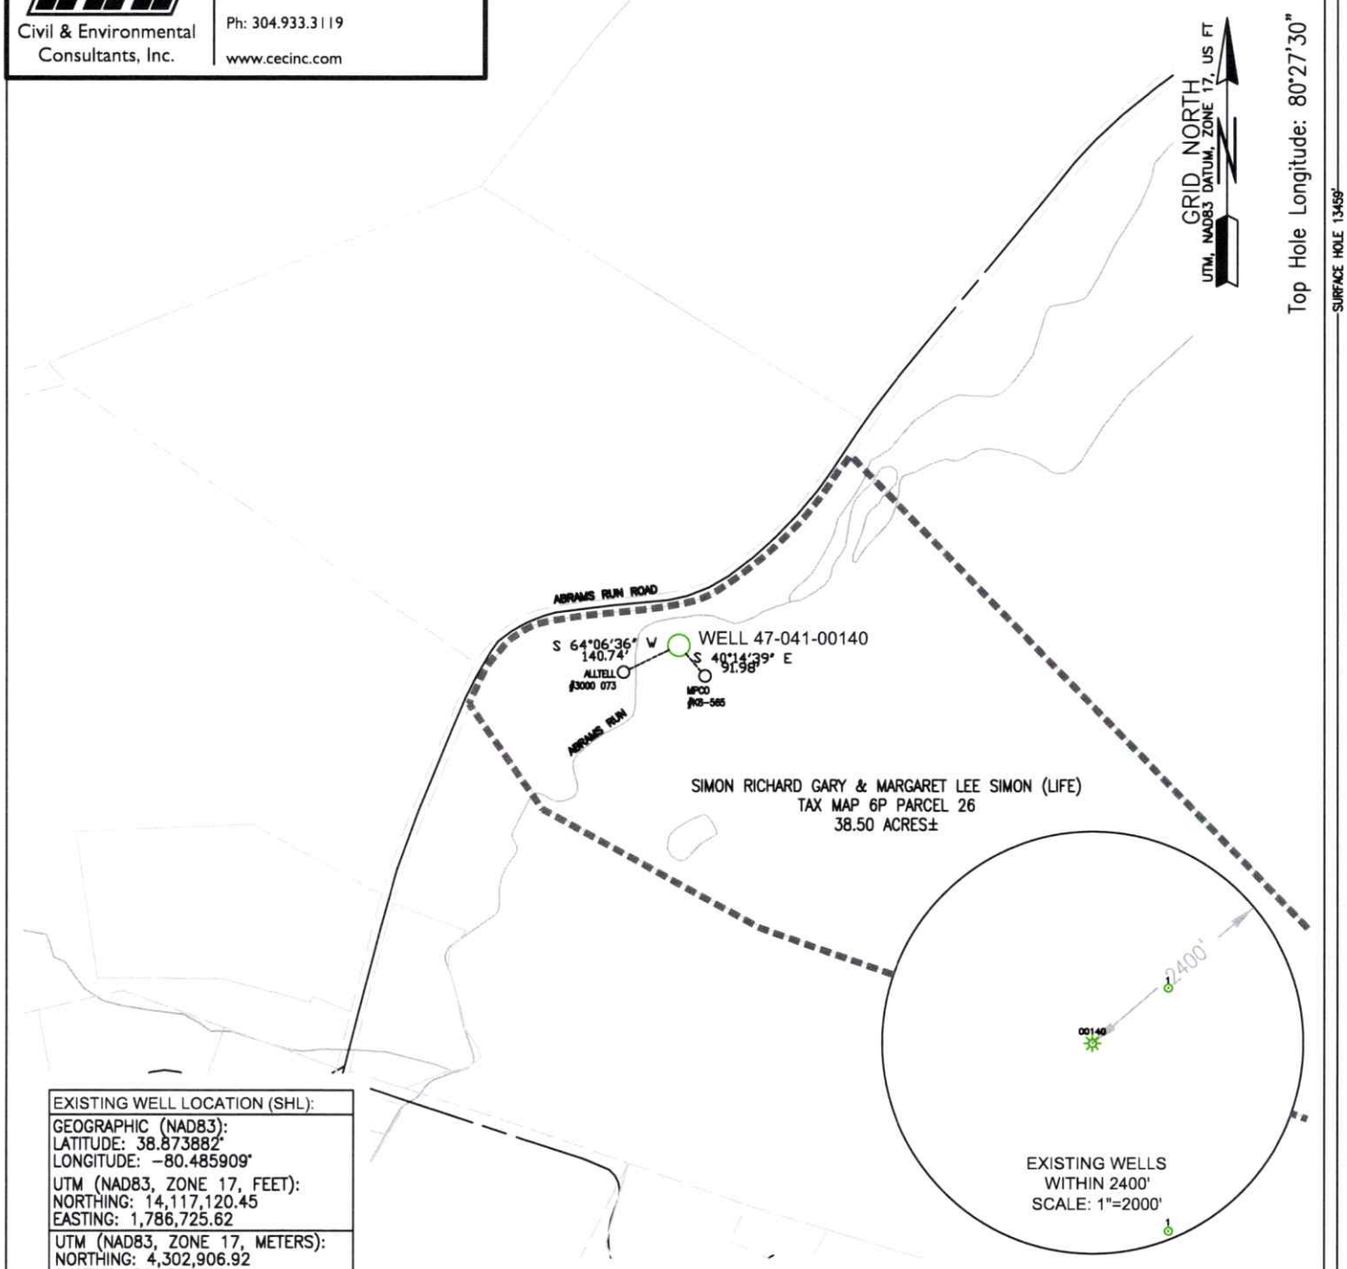

EXISTING WELL LOCATION (SHL):
GEOGRAPHIC (NAD83): LATITUDE: 38.873882° LONGITUDE: -80.485909°
UTM (NAD83, ZONE 17, FEET): NORTHING: 14,117,120.45 EASTING: 1,786,725.62
UTM (NAD83, ZONE 17, METERS): NORTHING: 4,302,906.92 EASTING: 544,595.06

SCALE IN FEET

0 400' 800'

ZACHARY R. HUPP
LICENSED
No. 2396
STATE OF WEST VIRGINIA
PROFESSIONAL SURVEYOR

1. SURFACE AND ROYALTY OWNER INFORMATION AND THEIR BOUNDARIES SHOWN HEREON WERE PLOTTED FROM DEEDS AND/OR TAX PARCEL MAPS PROVIDED BY CLIENT AND/OR FIELD LOCATIONS.
2. THIS PLAT DOES NOT REPRESENT A BOUNDARY SURVEY OF THE PARCELS SHOWN HEREON.
4. ALL INSETS ARE GRID NORTH UNLESS OTHERWISE DEPICTED.

I, THE UNDERSIGNED, HEREBY CERTIFY THAT THIS PLAT IS CORRECT TO THE BEST OF MY KNOWLEDGE AND BELIEF AND SHOWS ALL THE INFORMATION REQUIRED BY LAW AND REGULATIONS ISSUED AND PRESCRIBED BY THE DEPARTMENT OF ENVIRONMENTAL PROTECTION.

P.S. 2396

COMPANY:

R & R WELL SERVICE

(+) DENOTES LOCATION OF WELL ON UNITED STATES TOPOGRAPHIC MAPS

WVDEP
OFFICE OF OIL & GAS
601 57TH STREET
CHARLESTON, WV 25034

MINIMUM DEGREE OF ACCURACY: 1/200

PROVEN SOURCE OF ELEVATION: SURVEY GRADE GPS (NAVD 88, US FT)

OPERATOR'S WELL #: WELL: 00140

API WELL #: 47 (STATE) 041 (COUNTY) 00140 (PERMIT)

WELL TYPE: OIL ☐ WASTE DISPOSAL ☐ PRODUCTION ☐ DEEP ☐ GAS ☒ LIQUID INJECTION ☐ STORAGE ☐ SHALLOW ☒

WATERSHED: WEST FORK RIVER ELEVATION: 1080'

DISTRICT: ROANOKE COUNTY: LEWIS QUADRANGLE: ROANOKE

SURFACE OWNER: SIMON RICHARD GARY & MARGARET LEE SIMON (LIFE) ACREAGE: 38.5±

OIL & GAS ROYALTY OWNER: N/A ACREAGE:

DRILL ☐ DRILL DEEPER ☐ REDRILL ☐ FRACTURE OR STIMULATE ☐ PLUG OFF OLD FORMATION ☐ PERFORATE NEW FORMATION ☐

CONVERT ☐ PLUG & ABANDON ☒ CLEAN OUT & REPLUG ☐ OTHER CHANGE ☐ (SPECIFY)

TARGET FORMATION: N/A ESTIMATED DEPTH: 10/16/2026 TVD TMD

WELL OPERATOR: UNKNOWN WVDEP PAID PLUGGING CONTRACT DESIGNATED AGENT: JASON HARMON

ADDRESS: 601 57TH STREET ADDRESS: 601 57TH STREET

CITY: CHARLESTON STATE: WV ZIP CODE: 25304 (WVDEP) CITY: CHARLESTON STATE: WV ZIP CODE: 25304

LEGEND:

ACTIVE PRODUCING WELLHEAD

ABANDONED WELLHEAD

LEASE BOUNDARY

ADJOINER LINE

EXISTING ROAD

EXISTING STREAM

REVISIONS:	DATE: 08-26-2026
	364-908
	DRAWN BY: LGP
	SCALE: 1" = 400'
	DRAWING NO: 1
	WELL LOCATION PLAT

P:\360-000\364-908\-REVIEW\WELL PLAT\DWG\SV01\364908-SV01-WP-4704100140.DWG
TUESDAY SEPTEMBER 01 2026 03:17PM

11/10/2016 PLUGGING PERMIT CHECKLIST

Plugging Permit

- [ ] WW-4B
- [ ] WW-4B signed by inspector
- [ ] WW-4A
- [ ] SURFACE OWNER WAIVER or PROOF THAT APPLICATION WAS SENT BY REGISTERED OR CERITFIED MAIL
- [ ] COAL OWNER/COAL OPERATOR/COAL LESSEE WAIVERS or PROOF THAT APPLICATION WAS SENT BY REGISTERED OR CERTIFIED MAIL
- [ ] WW-9 PAGE 1 (NOTARIZED)
- [ ] WW-9 PAGE 2 with attached drawing of road, location, pit and proposed area for land application
- [ ] WW-9 GPP PAGE 1 and 2 if well effluent will be land applied
- [ ] RECENT MYLAR PLAT OR WW-7
- [ ] WELL RECORDS/COMPLETION REPORT
- [ ] TOPOGRAPHIC MAP OF WELL, SHOWING PIT IF PIT IS USED
- [ ] MUST HAVE VALID BOND IN OPERATOR'S NAME
- [ ] CHECK FOR $100 IF PIT IS USED

10/16/2026

Kennedy, James P <james.p.kennedy@wv.gov>

plugging permits issued for 4704100088, 00140, 00294, 00649, and 01212

1 message

Kennedy, James P <james.p.kennedy@wv.gov> Thu, Oct 15, 2026 at 11:40 AM
To: Kenneth L Greynolds <kenneth.l.greynolds@wv.gov>, Alana C Hartman <alana.c.hartman@wv.gov>, Henry J Harmon <henry.j.harmon@wv.gov>, Terry Rexroad <var304@aol.com>, jbreen@assessor.state.wv.us

To whom it may concern, plugging permits have been issued for 4704100088, 00140, 00294, 00649, and 01212.
--

James Kennedy

Environmental Resource Specialist III / Permitting

WVDEP Office of Oil and Gas

601 57th Street, SE

Charleston, WV 25304

304-926-0499 ext. 45025

james.p.kennedy@wv.gov

5 attachments

- **4704101212.pdf** 2072K
- **4704100294.pdf** 2184K
- **4704100649.pdf** 2267K
- **4704100140.pdf** 2417K
- **4704100088.pdf** 2197K

10/16/2026