WW-7
8-30-06

West Virginia Department of Environmental Protection
Office of Oil and Gas
WELL LOCATION FORM: GPS

API: 47-041-00140 **WELL NO.:** 00140

FARM NAME: SIMON

RESPONSIBLE PARTY NAME: UNKNOWN WVDEP PAID PLUGGING

COUNTY: LEWIS **DISTRICT:** ROANOKE

QUADRANGLE: ROANOKE

SURFACE OWNER: RICHARD G & MARGARET L SIMONS

ROYALTY OWNER: _____

UTM GPS NORTHING: 152958.64

UTM GPS EASTING: 4310392.15 **GPS ELEVATION:** 1080

The Responsible Party named above has chosen to submit GPS coordinates in lieu of preparing a new well location plat for a plugging permit or assigned API number on the above well. The Office of Oil and Gas will not accept GPS coordinates that do not meet the following requirements:

1. Datum: NAD 1983, Zone: 17 North, Coordinate Units: meters, Altitude: height above mean sea level (MSL) – meters.
2. Accuracy to Datum – 3.05 meters
3. Data Collection Method:

Survey grade GPS ____: Post Processed Differential _____

Real-Time Differential X

Mapping Grade GPS ____: Post Processed Differential _____

Real-Time Differential _____

4. **Letter size copy of the topography map showing the well location.**


I the undersigned, hereby certify this data is correct to the best of my knowledge and belief and shows all the information required by law and the regulations issued and prescribed by the Office of Oil and Gas.

Signature	Title	Date

10/16/2026

ROANOKE QUAD

1'=2,000'

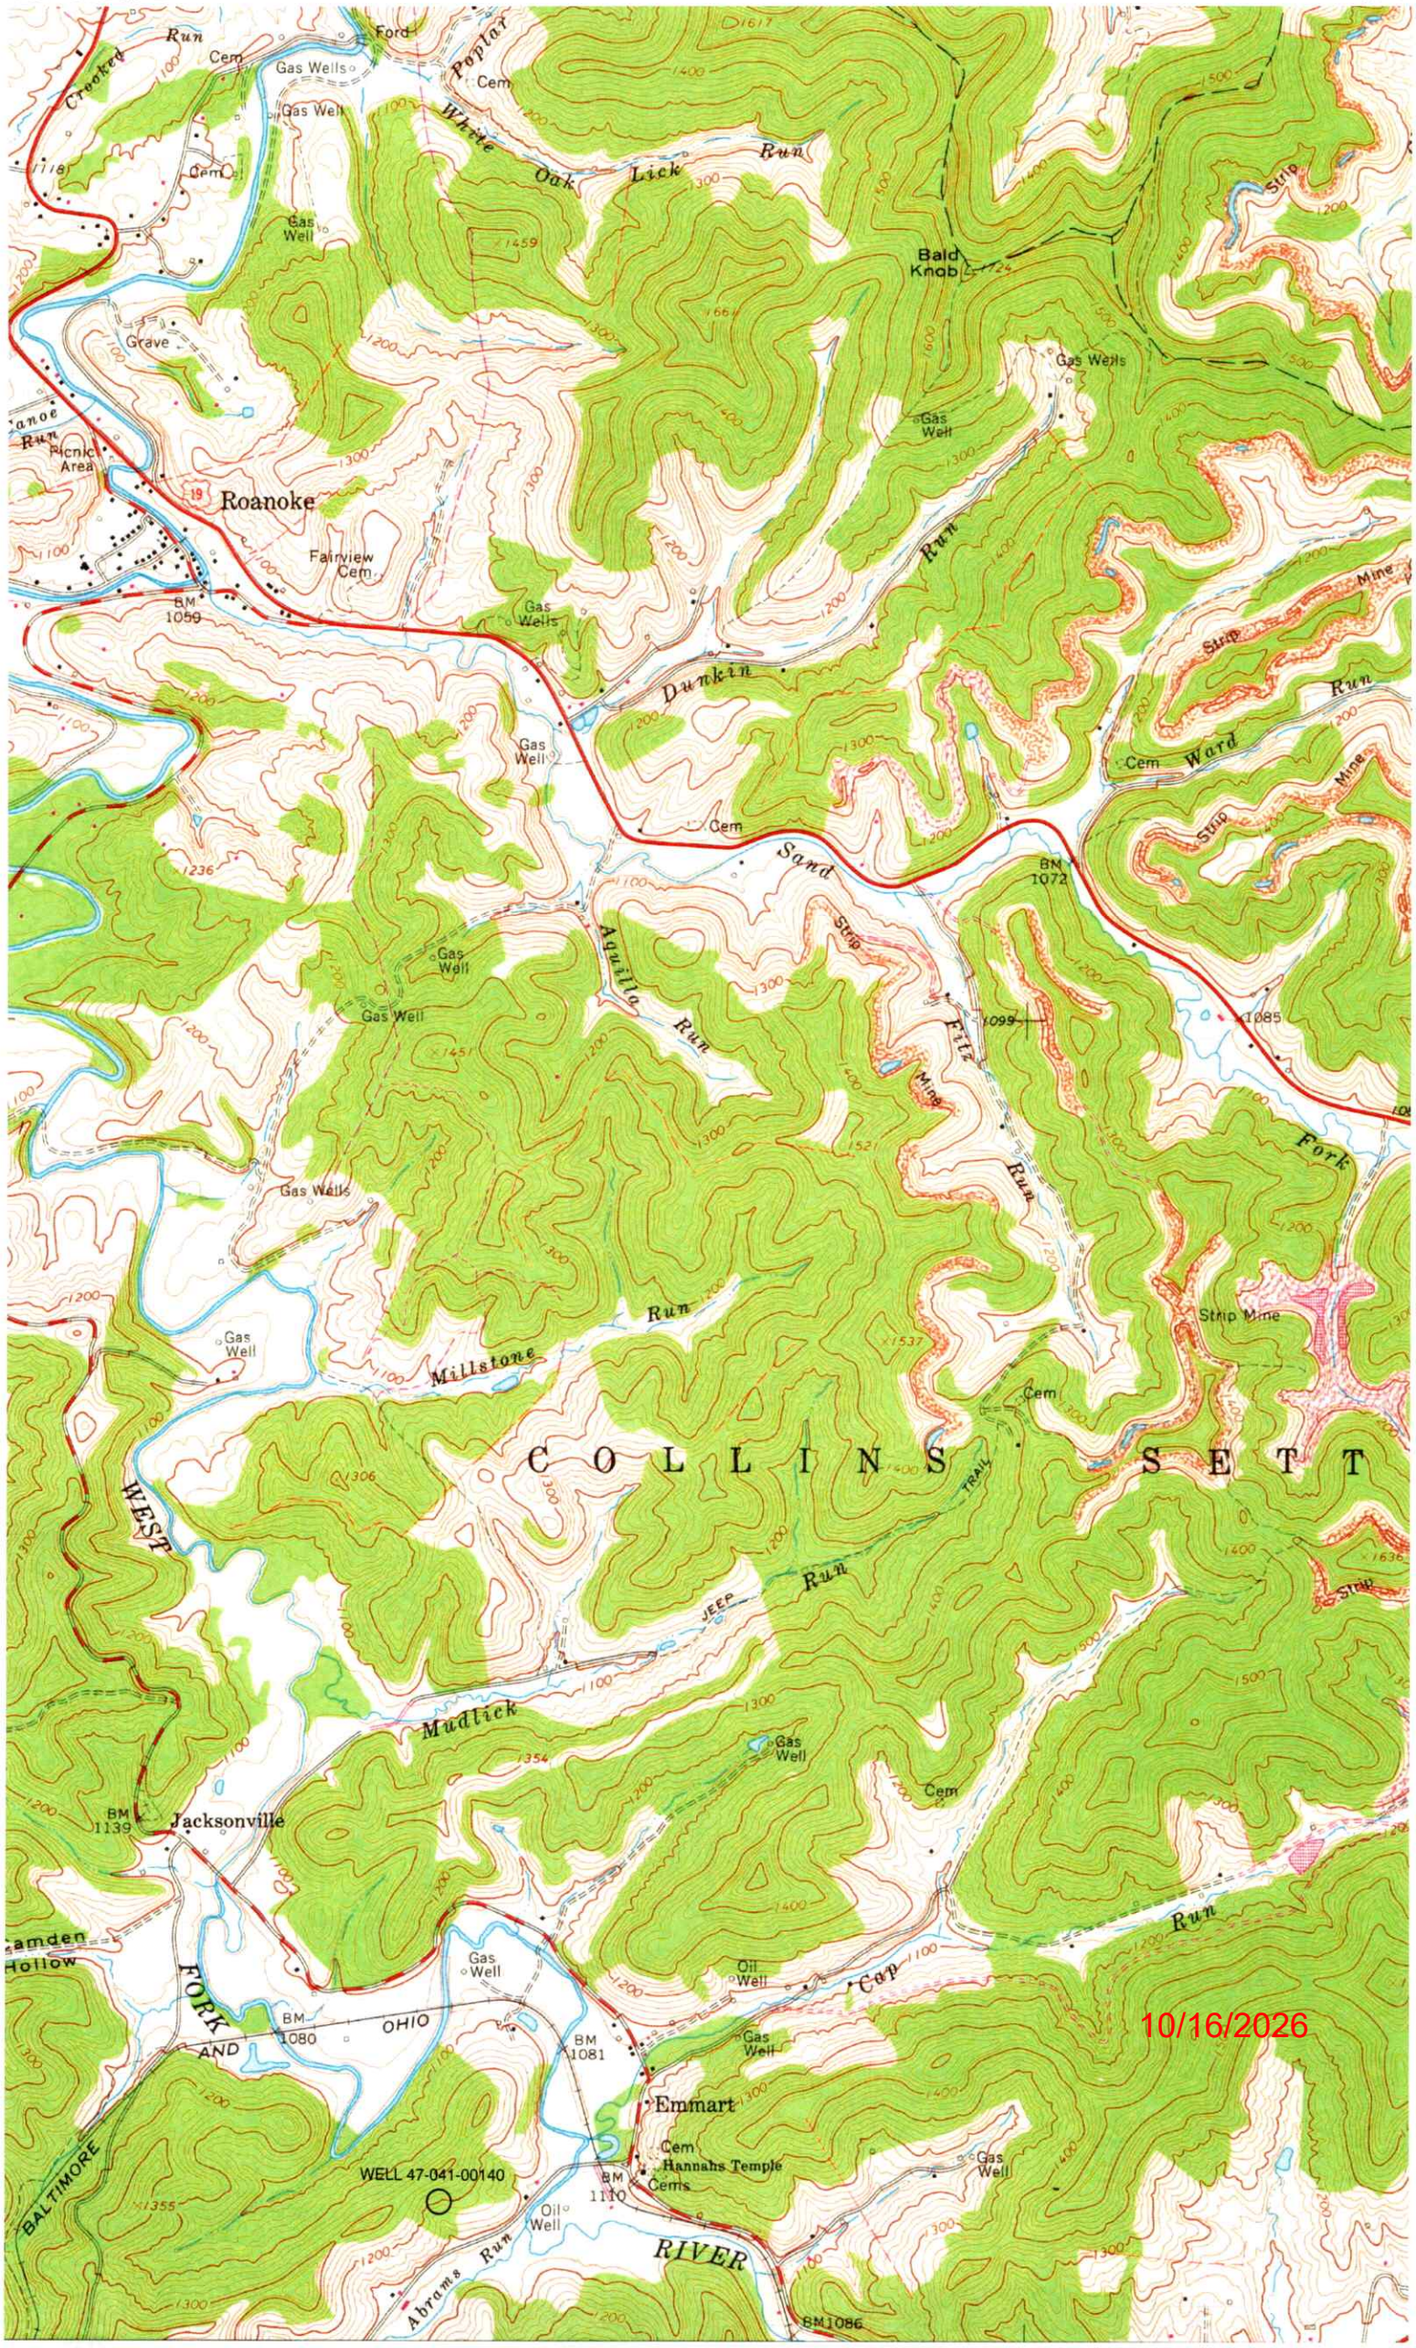



10/16/2026


Civil & Environmental Consultants, Inc.
3574 Teays Valley Road
Hurricane, WV 25526
Ph: 304.933.3119
www.cecinc.com

SURFACE HOLE 8691'

Top Hole Latitude: 38°55'00"

Top Hole Longitude: 80°27'30"

SURFACE HOLE 13459'

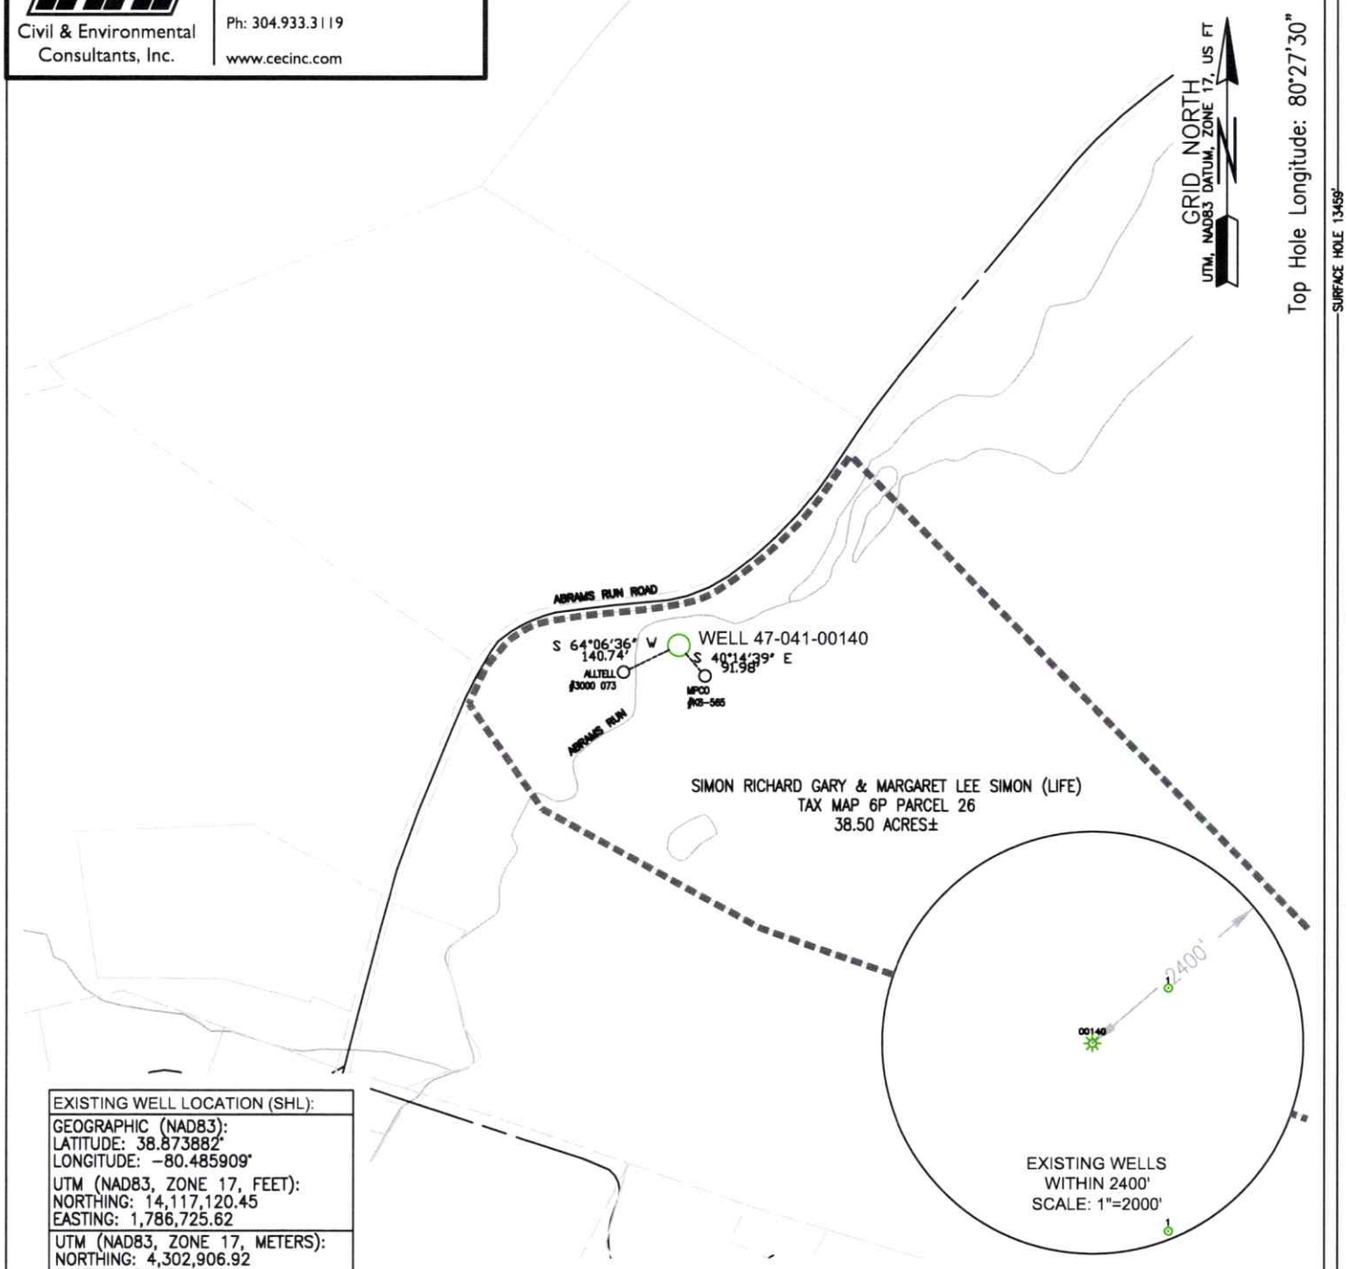

EXISTING WELL LOCATION (SHL):
GEOGRAPHIC (NAD83): LATITUDE: 38.873882° LONGITUDE: -80.485909°
UTM (NAD83, ZONE 17, FEET): NORTHING: 14,117,120.45 EASTING: 1,786,725.62
UTM (NAD83, ZONE 17, METERS): NORTHING: 4,302,906.92 EASTING: 544,595.06

SCALE IN FEET

0 400' 800'

ZACHARY R. HUPP
LICENSED
No. 2396
STATE OF WEST VIRGINIA
PROFESSIONAL SURVEYOR

1. SURFACE AND ROYALTY OWNER INFORMATION AND THEIR BOUNDARIES SHOWN HEREON WERE PLOTTED FROM DEEDS AND/OR TAX PARCEL MAPS PROVIDED BY CLIENT AND/OR FIELD LOCATIONS.
2. THIS PLAT DOES NOT REPRESENT A BOUNDARY SURVEY OF THE PARCELS SHOWN HEREON.
4. ALL INSETS ARE GRID NORTH UNLESS OTHERWISE DEPICTED.

I, THE UNDERSIGNED, HEREBY CERTIFY THAT THIS PLAT IS CORRECT TO THE BEST OF MY KNOWLEDGE AND BELIEF AND SHOWS ALL THE INFORMATION REQUIRED BY LAW AND REGULATIONS ISSUED AND PRESCRIBED BY THE DEPARTMENT OF ENVIRONMENTAL PROTECTION.

P.S. 2396

COMPANY:

R & R WELL SERVICE

(+) DENOTES LOCATION OF WELL ON UNITED STATES TOPOGRAPHIC MAPS

WVDEP
OFFICE OF OIL & GAS
601 57TH STREET
CHARLESTON, WV 25034

MINIMUM DEGREE OF ACCURACY: 1/200

PROVEN SOURCE OF ELEVATION: SURVEY GRADE GPS (NAVD 88, US FT)

OPERATOR'S WELL #: WELL: 00140

API WELL #: 47 (STATE) 041 (COUNTY) 00140 (PERMIT)

WELL TYPE: OIL ☐ WASTE DISPOSAL ☐ PRODUCTION ☐ DEEP ☐ GAS ☒ LIQUID INJECTION ☐ STORAGE ☐ SHALLOW ☒

WATERSHED: WEST FORK RIVER ELEVATION: 1080'

DISTRICT: ROANOKE COUNTY: LEWIS QUADRANGLE: ROANOKE

SURFACE OWNER: SIMON RICHARD GARY & MARGARET LEE SIMON (LIFE) ACREAGE: 38.5±

OIL & GAS ROYALTY OWNER: N/A ACREAGE:

DRILL ☐ DRILL DEEPER ☐ REDRILL ☐ FRACTURE OR STIMULATE ☐ PLUG OFF OLD FORMATION ☐ PERFORATE NEW FORMATION ☐

CONVERT ☐ PLUG & ABANDON ☒ CLEAN OUT & REPLUG ☐ OTHER CHANGE ☐ (SPECIFY)

TARGET FORMATION: N/A ESTIMATED DEPTH: 10/16/2026 TVD TMD

WELL OPERATOR: UNKNOWN WVDEP PAID PLUGGING CONTRACT DESIGNATED AGENT: JASON HARMON

ADDRESS: 601 57TH STREET ADDRESS: 601 57TH STREET

CITY: CHARLESTON STATE: WV ZIP CODE: 25304 (WVDEP) CITY: CHARLESTON STATE: WV ZIP CODE: 25304

LEGEND:

ACTIVE PRODUCING WELLHEAD

ABANDONED WELLHEAD

LEASE BOUNDARY

ADJOINER LINE

EXISTING ROAD

EXISTING STREAM

REVISIONS:	DATE: 08-26-2026
	364-908
	DRAWN BY: LGP
	SCALE: 1" = 400'
	DRAWING NO: 1
	WELL LOCATION PLAT

P:\360-000\364-908\-REVIEW\WELL PLAT\DWG\SV01\364908-SV01-WP-4704100140.DWG
TUESDAY SEPTEMBER 01 2026 03:17PM