JACKSON SURVEYING INC.
2413 EAST PIKE ST. # 112
Clarksburg, WV 26302
304-623-5851

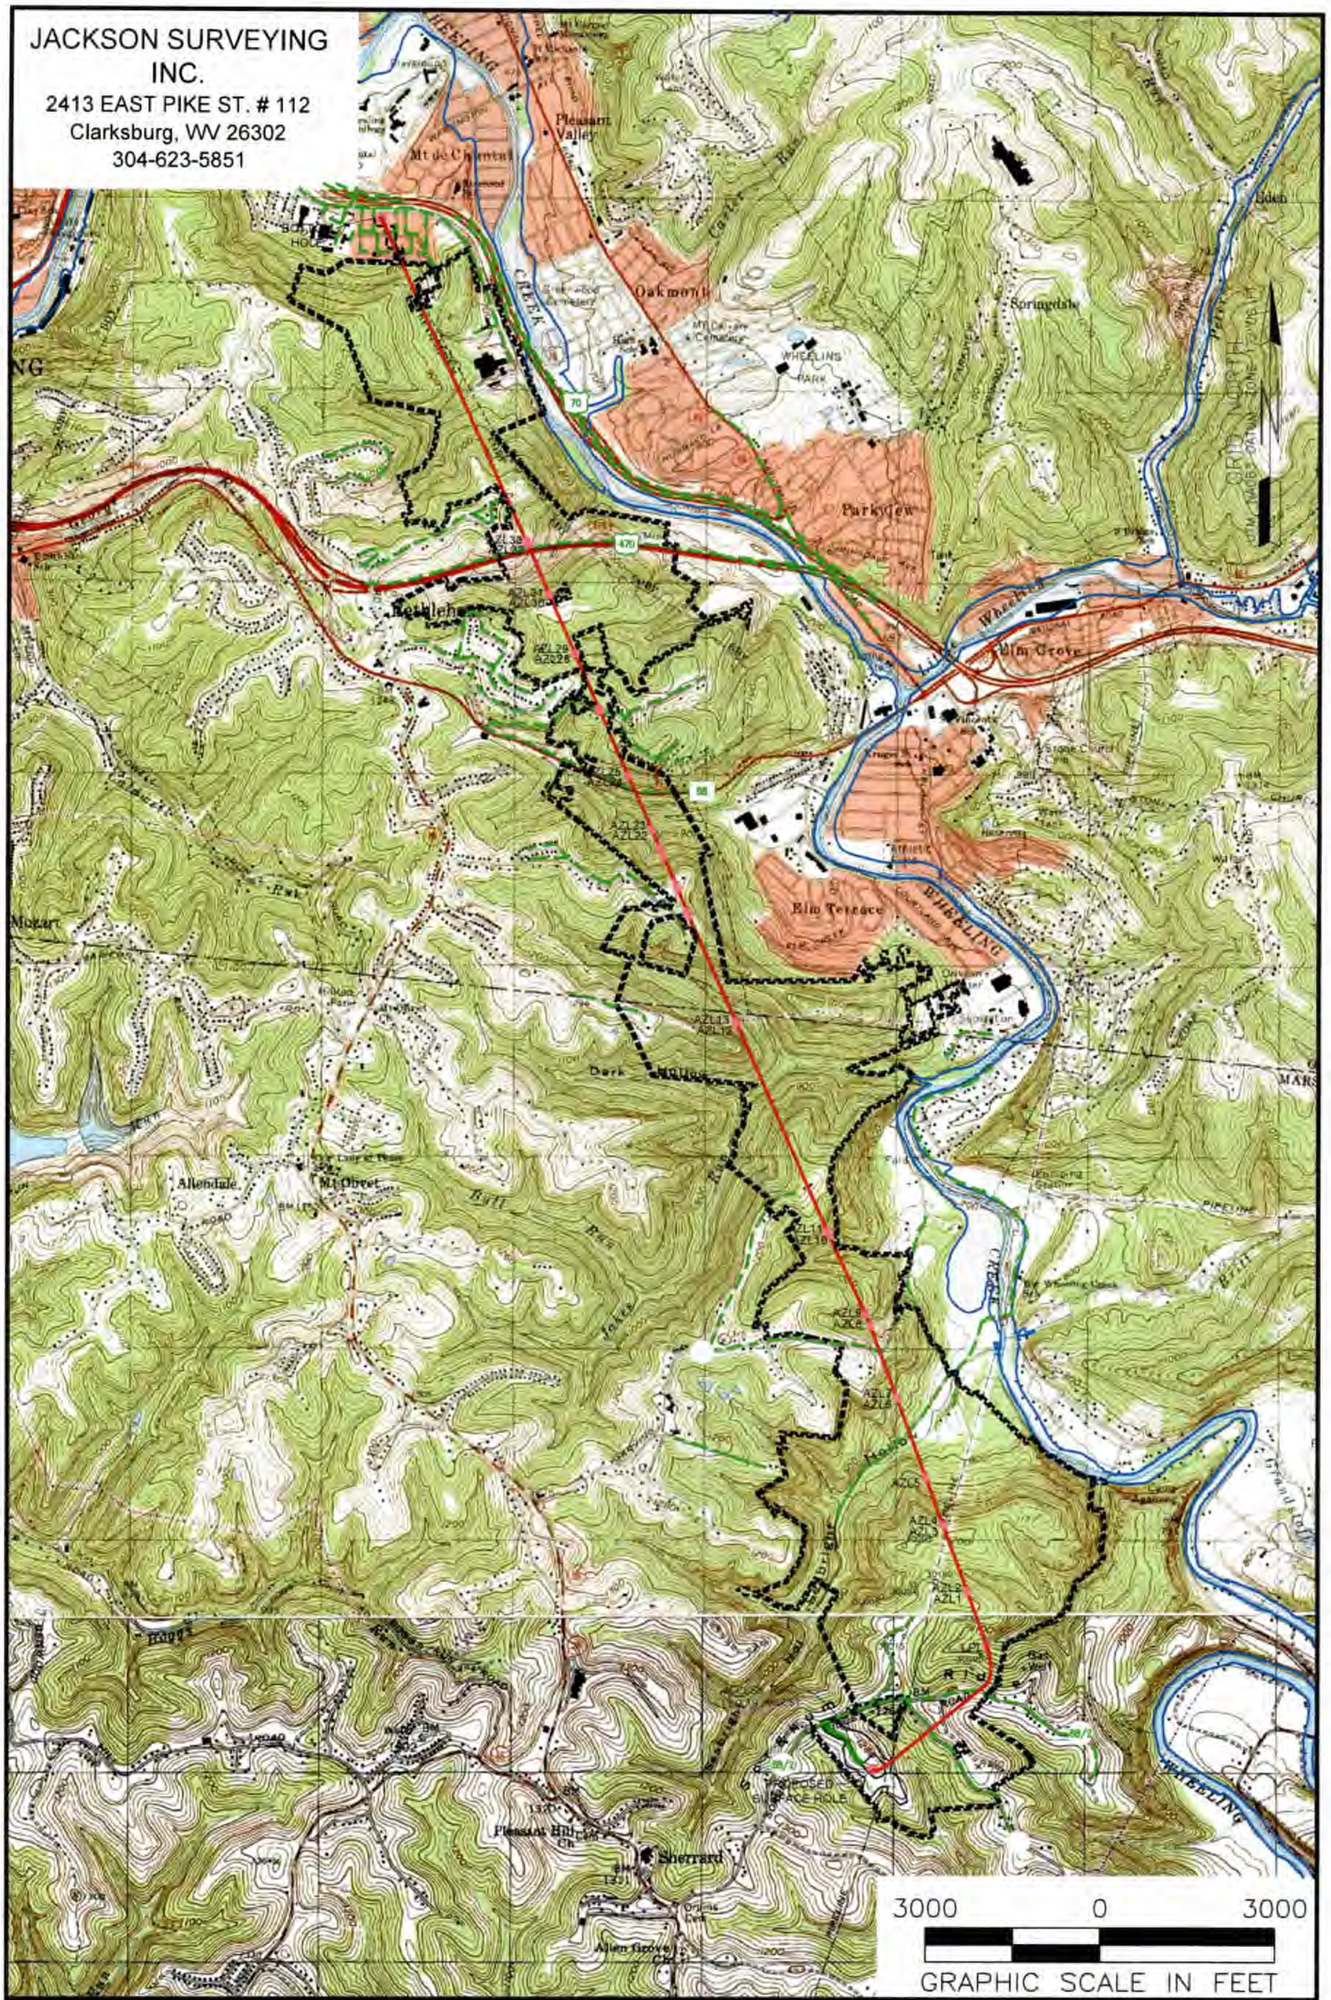

NOTES ON SURVEY

1. SURFACE AND ROYALTY OWNER INFORMATION AND THEIR BOUNDARIES SHOWN HEREON WERE PLOTTED FROM DEEDS AND/OR TAX PARCEL MAPS PROVIDED BY CLIENT AND/OR FIELD LOCATIONS.
2. THIS PLAT DOES NOT REPRESENT A BOUNDARY SURVEY OF THE PARCELS SHOWN HEREON.
4. ALL INSETS ARE GRID NORTH UNLESS OTHERWISE DEPICTED.

LEGEND:

- PROPOSED SURFACE HOLE / BOTTOM HOLE
- EXISTING / PRODUCING WELLHEAD
- LPL LANDING POINT LOCATION
- FLOOD PLAIN
- PUBLIC ROAD
- ACCESS ROAD TO PREV. SITE
- LEASE BOUNDARY
- PROPOSED PATH

06/20/2025

WELL OPERATOR: EXPAND OPERATING LLC	WELL (FARM) NAME: DAVID REINBEAU MSH	WELL # 405H	
ADDRESS: 1300 FORT PIERPONT ROAD, SUITE 200 MORGANTOWN, WV 26508	COUNTY – CODE MARSHALL – 051	DISTRICT; UNION	
SURFACE OWNER: SHELLY A. & DAVID W. REINBEAU	USGS 7 1/2 QUADRANGLE MAP NAME MOUNDSVILLE, WV		

Z:\2025 BACKUPS\1-02-25 DJ\EXPAND\DAVID REINBEAU MSH\WELL PLATS\405H\FINAL\REINBEAU 405H MSH 03-26-25\REINBEAU 405H MSH WELL PLAT 3-26-25.DWG
WEDNESDAY, MARCH 26, 2025 07:42AM

PROPERTY NUMBER 2501227777
PAD ID 3001156592

Latitude: 40°00'00" — SURFACE HOLE 10,219'

Latitude: 40°05'00" — BOTTOM HOLE 6,967'

JACKSON SURVEYING INC.
2413 EAST PIKE ST. # 112
Clarksburg, WV 26302
304-623-5851

SURFACE HOLE LOCATION (SHL):
UTM (NAD83, ZONE 17, METERS):
NORTHING: 4,427,004.180
EASTING: 528,899.613
LANDING POINT LOCATION (LPL):
UTM (NAD83, ZONE 17, METERS):
NORTHING: 4,427,650.903
EASTING: 529,491.874
BOTTOM HOLE LOCATION (BHL):
UTM (NAD83, ZONE 17, METERS):
NORTHING: 4,435,099.391
EASTING: 526,304.062

GRID NORTH
UTM, NAD83 DATUM, ZONE 17, US FT

SHL

LINE	BEARING	DISTANCE	DESCRIPTION	MONUMENT
L1	N 18°14'36" W	1,081.09'	SHL TO LANDMARK	FD. FENCE CORNER
L2	N 57°59'38" W	1,293.20'	SHL TO LANDMARK	FD. FENCE CORNER
L4	N 20°03'06" W	13.56'	AZL1 TO AZL2	
L5	N 19°57'06" W	1.55'	AZL3 TO AZL4	
L6	N 20°11'35" W	855.80'	AZL4 TO AZL5	
L7	N 20°00'35" W	1,441.07'	AZL5 TO AZL6	
L8	N 20°06'18" W	12.04'	AZL6 TO AZL7	
L9	N 20°14'46" W	1,320.43'	AZL7 TO AZL8	
L11	N 24°16'21" W	57.24'	AZL10 TO AZL11	
L12	N 23°58'59" W	31.17'	AZL12 TO AZL13	
L13	N 24°15'39" W	1978.78'	AZL13 TO AZL14	
L14	N 23°19'04" W	94.66'	AZL14 TO AZL15	
L15	N 22°22'35" W	403.69'	AZL15 TO AZL16	
L16	N 23°07'17" W	75.94'	AZL16 TO AZL17	
L17	N 23°51'56" W	522.80'	AZL17 TO AZL18	
L18	N 23°48'59" W	5.97'	AZL18 TO AZL19	
L19	N 23°53'07" W	149.42'	AZL19 TO AZL20	
L20	N 23°48'12" W	11.70'	AZL20 TO AZL21	
L21	N 23°45'31" W	345.71'	AZL21 TO AZL22	
L22	N 23°54'18" W	2.02'	AZL22 TO AZL23	
L23	N 23°45'55" W	1015.04'	AZL23 TO AZL24	
L24	N 23°44'49" W	8.10'	AZL24 TO AZL25	
L25	N 23°46'37" W	1214.31'	AZL25 TO AZL26	
L26	N 23°47'28" W	15.62'	AZL26 TO AZL27	
L27	N 23°47'05" W	1029.67'	AZL27 TO AZL28	

BHL

L28	N 23°47'36" W	14.80'	AZL28 TO AZL29	
L29	N 23°47'38" W	1080.27'	AZL29 TO AZL30	
L30	N 23°44'21" W	16.42'	AZL30 TO AZL31	
L31	N 23°38'33" W	939.74'	AZL31 TO AZL32	
L32	N 24°02'35" W	46.24'	AZL32 TO AZL33	

LINE	BEARING	DISTANCE	CURVE LENGTH	DESCRIPTION
L3	N 42°28'59" E	2877.09'	3,156.56'	SHL TO LP
L10	N 22°32'36" W	229.56'	229.61'	AZL8 TO AZL9

Longitude: 80°40'00"

BOTTOM HOLE 6,409'

SURFACE HOLE 2,652'

Longitude: 80°37'30"

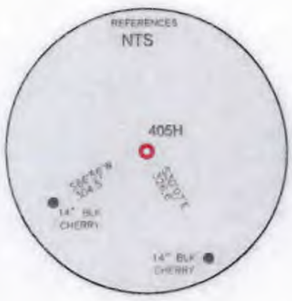

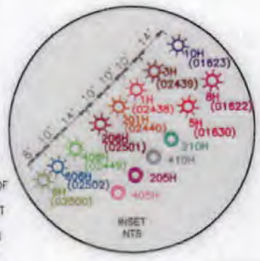

WELL RESTRICTIONS

1. NO OCCUPIED DWELLINGS > 2500 SQ FT. WITHIN 625 FEET OF CENTER OF PAD.
2. NO AGRICULTURE BUILDINGS > 2500 SQ FT. WITHIN 625 FEET OF CENTER OF PAD.
3. NO WATER WELLS OR DEVELOPED SPRINGS ARE WITHIN 250 FEET OF PROPOSED WELL.
4. NO PERENNIAL STREAMS, LAKES, PONDS, OR RESERVOIRS WITHIN 100 FEET OF THE LIMITS OF DISTURBANCE.
5. NO NATURALLY PRODUCING TROUT STREAM WITHIN 300 FEET OF LIMITS OF DISTURBANCE.
6. NO GROUND INTAKE OR PUBLIC WATER SUPPLY WITHIN 1000 FEET OF WELL PAD, LIMITS OF DISTURBANCE, E & S CONTROLS OR PUBLIC WATER SUPPLY.

NOTES ON SURVEY

1. SURFACE AND ROYALTY OWNER INFORMATION AND THEIR BOUNDARIES SHOWN HEREON WERE PLOTTED FROM DEEDS AND/OR TAX PARCEL MAPS PROVIDED BY CLIENT AND/OR FIELD LOCATIONS.
2. THIS PLAT DOES NOT REPRESENT A BOUNDARY SURVEY OF THE PARCELS SHOWN HEREON.
4. ALL INSETS ARE GRID NORTH UNLESS OTHERWISE DEPICTED.

I, THE UNDERSIGNED, HEREBY CERTIFY THAT THIS PLAT IS CORRECT TO THE BEST OF MY KNOWLEDGE AND BELIEF AND SHOWS ALL THE INFORMATION REQUIRED BY LAW AND REGULATIONS ISSUED AND PRESCRIBED BY THE DEPARTMENT OF ENVIRONMENTAL PROTECTION.

P.S. 708 David L Jackson

DAVID L JACKSON LICENSED NO. 708 STATE OF WEST VIRGINIA PROFESSIONAL SURVEYOR

2000 0 2000
GRAPHIC SCALE IN FEET

COMPANY: expand

(+) DENOTES LOCATION OF WELL ON UNITED STATES TOPOGRAPHIC MAPS

WVDEP
OFFICE OF OIL & GAS
601 57TH STREET
CHARLESTON, WV 25034

MINIMUM DEGREE OF ACCURACY: 1/200

PROVEN SOURCE OF ELEVATION: SURVEY GRADE GPS (NAVD 88, US FT)

OPERATOR'S WELL #: DAVID REINBEAU MSH 405H

API WELL #: 47 (STATE) 051 (COUNTY) 02557 (PERMIT)

WELL TYPE: OIL WASTE DISPOSAL PRODUCTION X DEEP GAS X LIQUID INJECTION STORAGE SHALLOW X

WATERSHED: HOLLIDAYS RUN OF WHEELING CREEK (HUC-10)
ELEVATION: 1,250.9'

DISTRICT: UNION COUNTY: MARSHALL
QUADRANGLE: MOUNDSVILLE, WV

SURFACE OWNER: SHELLY A. & DAVID W. REINBEAU
ACREAGE: ±50.88

OIL & GAS ROYALTY OWNER: SHELLY A. & DAVID W. REINBEAU
ACREAGE: ±50.88

DRILL X DRILL DEEPER REDRILL FRACTURE OR STIMULATE X PLUG OFF OLD FORMATION PERFORATE NEW FORMATION

CONVERT PLUG & ABANDON CLEAN OUT & REPLUG OTHER CHANGE (SPECIFY)

06/20/2025

TARGET FORMATION: MARCELLUS
ESTIMATED DEPTH: 6,355 TVD 33,984 TMD

WELL OPERATOR: EXPAND OPERATING LLC
ADDRESS: 1300 FORT PIERPONT ROAD, SUITE 200
CITY: MORGANTOWN STATE: WV ZIP CODE: 26508

DESIGNATED AGENT: BRITTANY WOODY
ADDRESS: 1300 FORT PIERPONT ROAD, SUITE 200
CITY: MORGANTOWN STATE: WV ZIP CODE: 26508

LEGEND:
- PROPOSED SURFACE HOLE / BOTTOM HOLE
- EXISTING / PRODUCING WELLHEAD
- LPL LANDING POINT LOCATION
- W EXISTING WATER WELL
- S EXISTING SPRING
- SURVEYED BOUNDARY
- DRILLING UNIT
- LEASE BOUNDARY
- PROPOSED PATH

REVISIONS:	DATE: 03-26-2025
	DRAWN BY: N. MANO
	SCALE: 1" = 2000'
	DRAWING NO:
	WELL LOCATION PLAT

PROPERTY NUMBER 2501227777
PAD ID 3001156592

Z:\2025 BACKUPS\1-02-25 DJ\EXPAND\DAVID REINBEAU MSH\WELL PLATS\405H\FINAL\REINBEAU 405H MSH 03-26-25\REINBEAU 405H MSH WELL PLAT 3-WEDNESDAY, MARCH 26, 2025 07:37AM

JACKSON SURVEYING
INC.
2413 EAST PIKE ST. # 112
Clarksburg, WV 26302
304-623-5851

DAVID L JACKSON
LICENSED
NO. 708
STATE OF
WEST VIRGINIA
PROFESSIONAL SURVEYOR

I, THE UNDERSIGNED, HEREBY CERTIFY THAT THIS PLAT IS CORRECT TO THE BEST OF MY KNOWLEDGE AND BELIEF AND SHOWS ALL THE INFORMATION REQUIRED BY LAW AND REGULATIONS ISSUED AND PRESCRIBED BY THE DEPARTMENT OF ENVIRONMENTAL PROTECTION.

P.S. 708 David L Jackson

2000 0 2000
GRAPHIC SCALE IN FEET

06/20/2025

REVISIONS: 47-051-02557	COMPANY: expand			
	OPERATOR'S WELL #:	DAVID REINBEAU MSH 405H		DATE: 03-26-2025
	DISTRICT: UNION	COUNTY: MARSHALL	STATE: WV	DRAWN BY: N. MANO SCALE: N/A DRAWING NO: WELL LOCATION PLAT 2

JACKSON SURVEYING
INC.
2413 EAST PIKE ST. # 112
Clarksburg, WV 26302
304-623-5851

DAVID L JACKSON
LICENSED
NO. 708
STATE OF
WEST VIRGINIA
PROFESSIONAL SURVEYOR

I, THE UNDERSIGNED, HEREBY CERTIFY THAT THIS PLAT IS CORRECT TO THE BEST OF MY KNOWLEDGE AND BELIEF AND SHOWS ALL THE INFORMATION REQUIRED BY LAW AND REGULATIONS ISSUED AND PRESCRIBED BY THE DEPARTMENT OF ENVIRONMENTAL PROTECTION.

P.S. 708 David L Jackson

2000 0 2000
GRAPHIC SCALE IN FEET

06/20/2025

REVISIONS: 47-051-02557	COMPANY: expand		
OPERATOR'S	DAVID REINBEAU MSH		DATE: 03-26-2025
WELL #:	405H		DRAWN BY: N. MANO
DISTRICT: UNION	COUNTY: MARSHALL	STATE: WV	SCALE: N/A
			DRAWING NO: WELL LOCATION PLAT 3

JACKSON SURVEYING
INC.
2413 EAST PIKE ST. # 112
Clarksburg, WV 26302
304-623-5851

DETAIL "A"

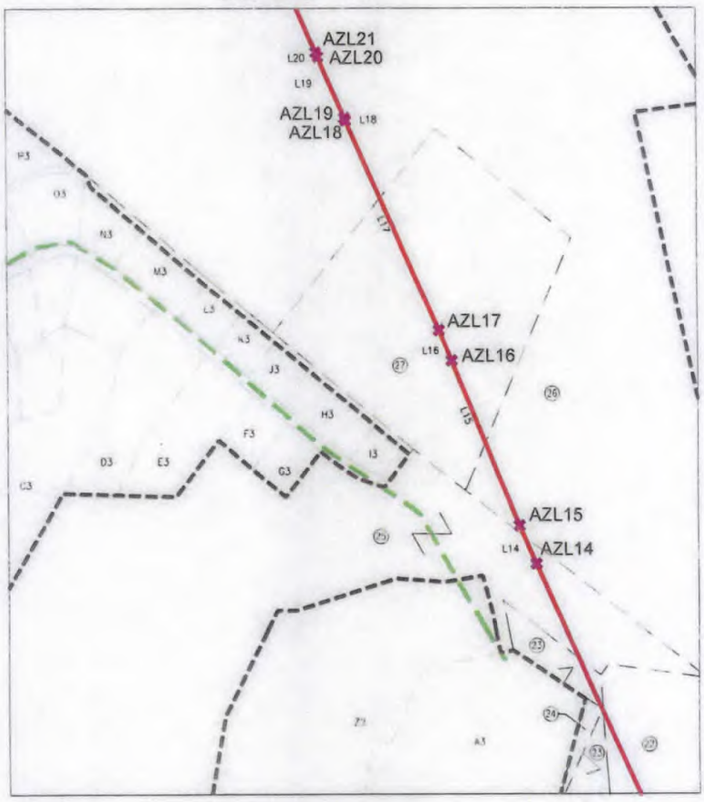

DETAIL "B"

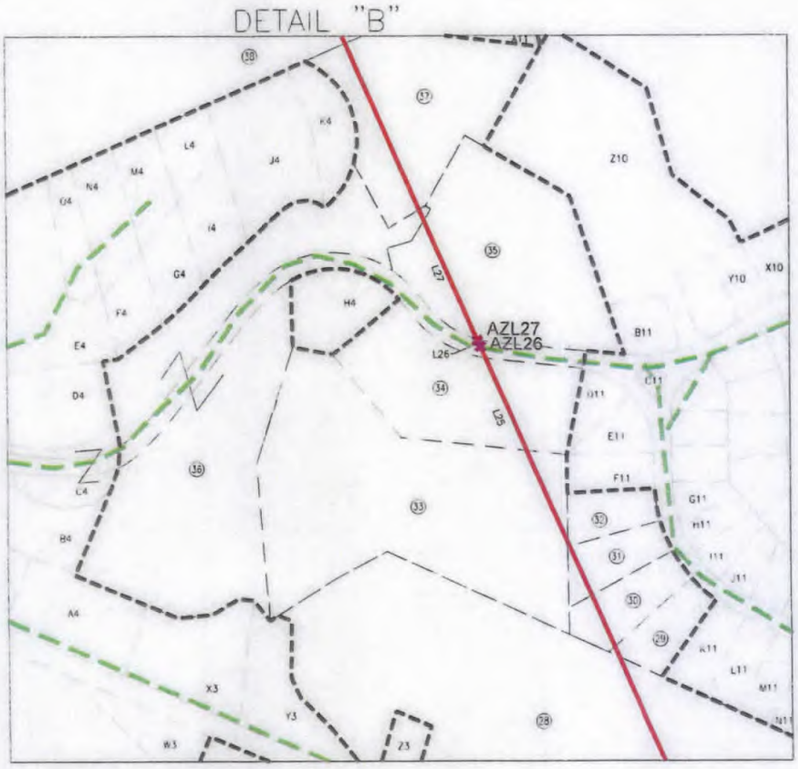

DAVID L JACKSON
LICENSED
NO. 708
STATE OF
WEST VIRGINIA
PROFESSIONAL SURVEYOR

I, THE UNDERSIGNED, HEREBY CERTIFY THAT THIS PLAT IS CORRECT TO THE BEST OF MY KNOWLEDGE AND BELIEF AND SHOWS ALL THE INFORMATION REQUIRED BY LAW AND REGULATIONS ISSUED AND PRESCRIBED BY THE DEPARTMENT OF ENVIRONMENTAL PROTECTION.

P.S. 708 David L Jackson

2000 0 2000
GRAPHIC SCALE IN FEET

06/20/2025

REVISIONS: 47-051-02557	COMPANY: expand			
	OPERATOR'S WELL #:	DAVID REINBEAU MSH 405H		DATE: 03-26-2025
	DISTRICT: UNION	COUNTY: MARSHALL	STATE: WV	DRAWN BY: N. MANO SCALE: N/A DRAWING NO: WELL LOCATION PLAT 4

JACKSON SURVEYING
INC.
2413 EAST PIKE ST. # 112
Clarksburg, WV 26302
304-623-5851

DETAIL "C"

DETAIL "D"

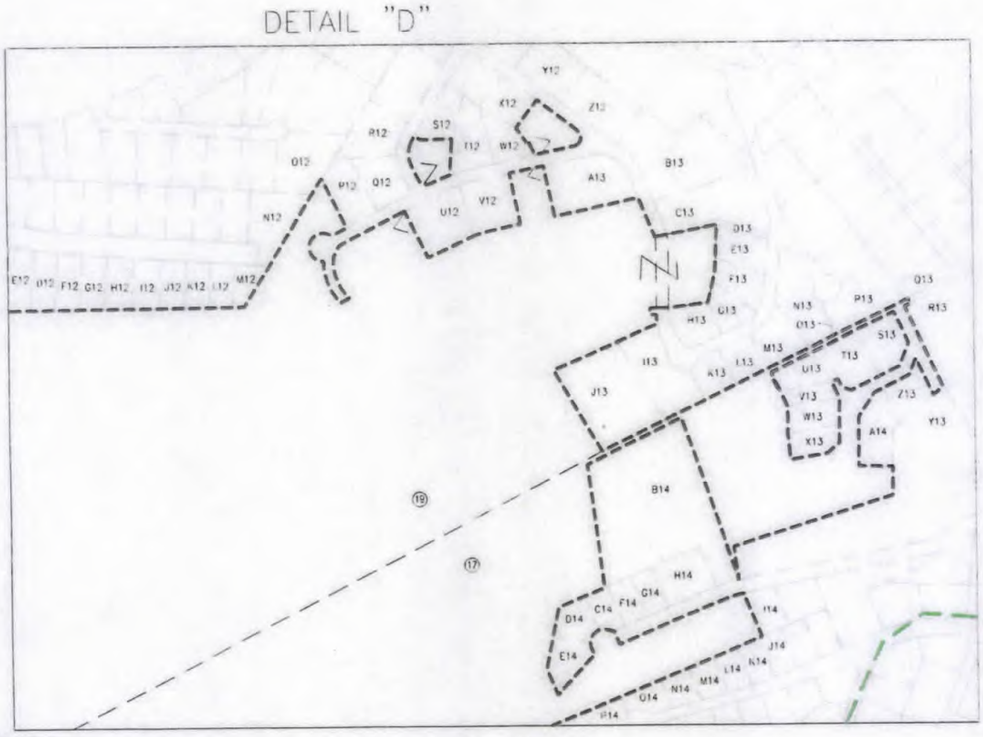

DAVID L JACKSON
LICENSED
NO. 708
STATE OF
WEST VIRGINIA
PROFESSIONAL SURVEYOR

I, THE UNDERSIGNED, HEREBY CERTIFY THAT THIS PLAT IS CORRECT TO THE BEST OF MY KNOWLEDGE AND BELIEF AND SHOWS ALL THE INFORMATION REQUIRED BY LAW AND REGULATIONS ISSUED AND PRESCRIBED BY THE DEPARTMENT OF ENVIRONMENTAL PROTECTION.

P.S. 708 David L Jackson

2000 0 2000
GRAPHIC SCALE IN FEET

06/20/2025

REVISIONS: 47-051-02557	COMPANY: expand		
OPERATOR'S WELL #:	DAVID REINBEAU MSH 405H		DATE: 03-26-2025
DISTRICT: UNION	COUNTY: MARSHALL	STATE: WV	DRAWN BY: N. MANO SCALE: N/A DRAWING NO: WELL LOCATION PLAT 5

JACKSON SURVEYING
INC.
2413 EAST PIKE ST. # 112
Clarksburg, WV 26302
304-623-5851

WELL BORE TRACTS		
TRACT	SURFACE OWNER (S) / ROYALTY OWNER (R)	TAX PARCEL
1	REINBEAU SHELLY A & DAVID W (S)/(R)	13-8-29
TRACT	SURFACE OWNER (S)	TAX PARCEL
2	KOSEM DEBBIE & KARL (S)	13-8-32
3	CUSTER RITA M ET AL (S)	13-8-1
4	BONACCI FRANK A (S)	13-3-5.5
5	BONACCI BRIAN F (S)	13-3-5.1
6	COULLING LOUISE S ET AL (S)	13-3-3
7	COULLING LOUISE S (S)	13-3-5
8	COULLING LOUISE S ET AL (S)	13-3-5.3
9	WHITE HORSE FARM LLC (S)	13-3-2
10	ISER RONALD J ET UX (S)	13-2-88
11	GIBSON DAVID T ET UX (S)	13-2-26
12	WILLIS CHARLES ROBERT ET AL (S)	13-2-29
13	LONG RICHARD E ET UX (S)	13-2-34
14	LONG RICHARD E ET UX (S)	13-2-35
15	LONG TODD ELI EST (S)	13-2-35.1
16	LONG RICHARD E ET UX (S)	13-2-20
17	SCHANE SANDREA M (S)	13-2-19
18	PERONI CONSTRUCTION INC (S)	10-W95-112
19	MARTIN KELLY JO (S)	13-2-16.2
20	C J RYAN NC (S)	10-W95-109
21	BRAUNLICH EARL FRITZ & JAMIE (S)	13-2-102.4
22	POTTS TAYLOR & KRISTIN POTTS (S)	01-RB2-31.9
23	POTTS JOHN W & ROSE A (S)	01-RB2-31.8
24	POTTS JOHN W & R A (S)	01-RB2-31.7
25	POTTS JOHN W & ROSE A (S)	01-RB2-31.2
26	GALE JAMES ASSET MGMT LLC (S)	01-RB2-24.1
27	WHEELING ANTENNA CO C/O COMCAST CORPORATION (S)	01-RB2-26
28	APEX SELF STORAGE LLC (S)	01-RB2-37
29	PORTA JAMES A & EYTHLE L (S)	01-RB2J-15
30	CARTER BARRY W & T L (S)	01-RB2J-14
31	SAMBUCO ERROL C JR & C L (S)	01-RB2J-13
32	BIEGA THOMAS A (S)	01-RB2J-12
33	APEX SELF-STORAGE LLC (S)	01-0RB2-17.2
34	NERNBERG A RICHARD TRUST 1/2INT & NERNBERG SUSAN L 1/2 INT (S)	01-RB2J-3
35	NERNBERG A RICHARD TRUST 1/2 INT & NERNBERG SUSAN L 1/2 INT (S)	01-RB2J-146
36	VILLAGE OF BETHLEHEM (S)	01-RB2-17.4
37	WHEELING PROPERTIES CO ADDI (S)	01-RB2-20
38	BLEIFUS LEO A JR (S)	01-RB2-18.1
39	TAYLOR JOSEPH WILLIAM (S)	01-RB2-19
40	WVDOT (S)	I-470
41	WH HOLDINGS II INC (S)	01-RB1-16
42	SWEARINGEN PEGGY D (S)	01-RB1-16.2
43	DIOCESAN REAL ESTATE INC (S)	10-W68A-2
44	BEALL PAUL E TRUSTEE BEALL FAMILY IRREV TRUST (S)	01-RB1-21
45	CAPGROW HOLDINGS JV SUB VII LLC (S)	10-W61-61
46	BALTZ ROBERT R (S)	10-W61-38
47	VAUGHT RODNEY J (S)	10-W61-39
48	BORUM MARY M & MARK R (S)	10-W61-40
49	WHALEN SUSAN M (S)	10-W61-21
50	POSEY MICHAEL & ROBERTA - TOD (S)	10-W61-17
51	MILLER MARIA E (S)	10-W53-207
52	TRABERT MARTY J (S)	10-W53-208
53	GREER STACY J (S)	10-W53-210
54	BAUER DANIEL E & M A (S)	10-W53-211
55	YAHNKE GREGORY L SHARON E (S)	10-W53-213.1
56	STEAD TERRI L & TODD M (S)	10-W53-200
57	SCOTT TUCKER WILSON & ERIN WILSON (S)	10-W53-199
58	LINDSAY & BRIAN LEGGETT (S)	10-W53-198
59	RICH HOLDINGS LLC (S)	10-W53-197

ADJOINING OWNERS TABLE		
TRACT	SURFACE OWNER	TAX PARCEL
A	ROUSH MATTHEW G	13-8-34
B	KNOX VERNON GLEN ET UX	13 8 35
C	SHEPHERD KENNETH MICHAEL	13-8-7.1
D	TAYLOR DAVID R ET UX	13 8 9
E	LIBERTY JOHN ET UX	13-8-10
F	MCCOMBS JOHN A SR, THOMAS E & BETH	13-8-11
G	MCCOMBS JOHN A SR, THOMAS L & BETH	13-8-26
H	REINBLAU SHELLY A & DAVID W	13-8-27
I	BOWMAN MICHAEL ET UX	13-8-28
J	BOWMAN MICHAEL J & CONSTANCE G	13-7-21
K	ALEXANDER LORRAINE TOD	13 7 20
L	ALEXANDER LORRAINE TOD	13 7 18.1
M	ALEXANDER LORRAINE - TOD	13-7-18
N	SAMPSON EDITH VIRGINIA EST	13 7 19
O	NARRISH KEVIN	13-8-30
P	SOUTH CHRISTOPHER C	13-8-31
Q	KOSTELECSKY JOSEPH J JR & CAROLYN - TOD	13-8-31.1
R	OHIO COUNTY COAL RESOURCES INC	13-3-3.1
S	WARD CYNTHIA J & DALE P	13-4-23.6
T	WEST RICHARD DWAYNE JR ET AL	13 4 22
U	BRINKMEIER BRUCE & TAMARA	13 4 22.14
V	BRINKMEIER BRUCE & TAMARA	13-4-22.15
W	WALTON EARL RICHARD JR & BRANDICE C	13-4-22.21
X	WALTON EARL RICHARD JR & BRANDICE C	13-4-22.23
Y	GAMES MARY V	13-4-22.19
Z	GAMES MARY V	13-4-22.18
A2	GRISELL ELLIOTT G & LORRI ANN	13-4-22.16
B2	HILL CAROL LYNN & FORDYCE BRIAN W	13-4-22.8
C2	MCGUIRE PHILIP C	13-4-21.4
D2	WILDEBUSCH ROBERT & CINDY	13-2-93.1
L2	WILDEBUSCH ROBERT & CINDY	13-2-91
F2	GAUGHAN MICHAEL WM	13 2 90.1
G2	GAUGHAN MICHAEL W ET UX	13-2-90
H2	ABEL JAMES R & SHERI L	13 2 89
I2	FAZIO NATHAN H & KIRBY M	13-2-87
J2	WROBEL MICHAEL A	13-2-29.2
K2	MCCOMBS JERRI L	13 2 29.3
L2	GARVIN JOHN ARTHUR	13 2 85
M2	STOEHR JOHN ROBERT ET UX	13-2-83.1
N2	INGRAM ROBERT H III & LISA A	13-2-29.1
O2	INGRAM ROBERT H III & LISA A	13 2 29.4
P2	DOUGHERTY MICHAEL C	13 2 30.8
Q2	LONG RICHARD E ET UX	13-2-32
R2	LONG RICHARD E ET UX	13 2 33
S2	LONG RICHARD E ET UX	13-2-37
T2	LAUTER FRANK ET AL	13-2-36
U2	SLIDLER L DALL JR	13-2-14.9
V2	SEIDLER PATRICIA L IRREVOCABLE TRUST	13-2-14.7
W2	BRAUNLICH EARL F & JAMIE	13-2-102.3
X2	RAHBAR AHMAD CREDIT SHELTER TRUST	13 2 102
Y2	ANDREWS JANET M TRUSTEE	1 RB2 32
Z2	POTTS JOHN W & ROSE A	1-RB2-31.13
A3	POTTS JOHN W & R A	1-RB2-31.1
B3	SPENCER PHILIP	1 RB2 31.5
C2	MORGAN LEE ANN	1 RB2 31.12
D3	BARBOUR HOLLY W	1-RB2-31.10
E3	KOVAL MATTHEW F	1-RB2-31.11
F3	HIGGINS WILLIAM J	1-RB2M-52.1
G3	HIGGINS WILLIAM J	1-RB2M-52
H3	GANTZER MICHAEL J & D M	1-RB2M-45
I3	WHEELING ANTENNA CO INC; C/O COMCAST CORPORATION	1-RB2M-46
J3	GANTZER MICHAEL J & DEBRA M	1 RB2M 44
K3	DUDEK CHRISTOPHER T & GRISOLANO MEGAN E	1-RB2M-55
L3	DUDEK CHRISTOPHER T & GRISOLANO MEGAN E	1 RB2M 43
M3	KURKO BRIAN S	1 RB2M 42
N3	BRANNAN MARK & DONNA K	1-RB2M-40
O3	HAHLL ELEANOR I (LL); GUY ROBERT D; GUY CHERYL H	1-RB2M-31.11
P3	STRAUB JOSEPH H EST; MARGARET STRAUB	1-RB2 31
Q3	CONRAD JOSHUA D & TRISHA J	1-RB2-27.3
R3	CONRAD JOSHUA D & TRISHA J	1-RB2-24
S3	DLESK RICHARD J SR	1 RB2 24.2
T3	DLESK RICHARD J SR	1 RB2 24.3
U3	CONRAD JOSHUA D & TRISHA J	1-RB2-34.1
V3	DLESK ROSALIE J	1 RB2 34.4
W3	DLESK ROSALIE J	1 RB2 34.3
X3	APEX SELF-STORAGE LLC	1-RB2-21.2
Y3	APEX SELF-STORAGE LLC	1-RB2-21.4
Z3	CRAIN VICTORIA P	1 RB2 22

*Highlighted Parcels may be impacted during drilling.

06/20/2025

REVISIONS: 47-051-02557	COMPANY: expand		
	OPERATOR'S WELL #: DAVID REINBEAU MSH 405H		DATE: 03-26-2025
			DRAWN BY: N. MANO
			SCALE: N/A
	DISTRICT: UNION	COUNTY: MARSHALL	STATE: WV
			DRAWING NO: WELL LOCATION PLAT 6

Z:\2025 BACKUP\03-26-25 DJ\EXPAND\DAVID REINBEAU MSH\WELL PLATS\405H\FINAL\REINBEAU 405H MSH 03-26-25\REINBEAU 405H MSH WELL PLAT 3-26-25.DWG

JACKSON SURVEYING
INC.
2413 EAST PIKE ST. # 112
Clarksburg, WV 26302
304-623-5851

ADJOINING OWNERS TABLE		
TRACT	SURFACE OWNER	TAX PARCEL
A4	VALLEY MOTORCYCLE PROPERTIES LLC	1-RB2-21.1
B4	DLESK RICHARD J SR	1-RB2-17.3
C4	VILLAGE OF BETHLEHEM	1-RB2-17.1
D4	PODOLA DON M & S T	1 RB2 17
E4	POMPEO MICHAEL J & ELIZABETH A	1 RB2D 28
F4	DAVIS CHAD & JAMI	1-RB2D-30.1
G4	DAVIS CHAD & JAMI	1-RB2D-31.1
H4	WHEELING PROPERTIES CO	1 RB2J 1
I4	DAVIS CHAD & JAMI	1 RB2D 32.1
J4	JOSEPH VICKIE J	1-RB2D-33
K4	JOSEPH VICKIE J	1-RB2D-35
L4	PODOLA SAUNDRA JEAN	1-RB2D-32
M4	MCCARTY BETTY JANE	1-RB2D-31
N4	ABRIGG JOHN C	1-RB2D-30
O4	CAMILLETTI STEPHEN E & LISA A	1 RB2D 29
P4	ROBERTS JEFFREY E	1 RB2D 14
Q4	TARR CAROL LOUISE - TOD	1-RB2D-13
R4	SENGEWALI GARY E	1-RB2D-12
S4	SAUS JAMES M & DONNA J	1 RB2D 11
T4	WARMUTH DEBRA ANN	1-RB2D-10
U4	MOORE PAUL R & CHRISTINE A	1-RB2D-9
V4	LECHNER JUSTINE	1-RB2D-8
W4	KOERNER SHARON F	1-RB2D-7
X4	HELLER NICOLE R	1-RB2D-6
Y4	ODONNELL STEPHANIE	1-RB2D-5
Z4	GRAMUCH MICHAEL P	1-RB2D-4
A5	TEMPLIN JOSEPH F; RICH CHARLENE A	1-RB2C-122.1
B5	CAMPBELL LESLEY R	1-RB2C-122.3
C5	SEIDLER DALE	1-RB2C-122.2
D5	PYLLS PHYLLIS L	1-RB2D-2.1
E5	BYRUM R CURTIS & CHRISTIN S	1-RB2D-2.2
F5	BYRUM R CURTIS & CHRISTIN S	1-RB2D-2
G5	BYRUM R CURTIS & CHRISTIN S	1-RB2D-2.3
H5	STRAFACE JOSEPH JR	1 RB2C 110
I5	NIESS BONNIE KERR	1 RB2C 111
J5	BERLETCH COLETON L	1-RB2C-112
K5	BLLIFUS LLO	1-RB2C-109
L5	BLLIFUS LEO A JR	1-RB2C-108.1
M5	SULEK DONALD L & L	1-RB2C-107
N5	KLOSS ROBERT A & DONNA J	1-RB2C-101
O5	CUCHTA BEAU	1-RB2C-100
P5	TAYLOR JOSEPH WILLIAM	1 RB2C 95
Q5	BOARD OF EDUCATION	1-RB2C-94
R5	BETHLEHEM UNITED PRESBYTERIAN CHURCH TRUSTEES	1-RB2C-36
S5	PRESBYTERY OF WHEELING (SYNOD OF WV)	1 RB1Q 36
T5	SCHEHL MICHAEL A & CHRISTINA L	1 RB1Q 39
U5	DILRINGLR OLIVE JANE	1-RB1-17
V5	DILRINGLR SCOT S.	1-RB1Q-10/.1
W5	SASEEN MARK S & ALLISON M	1-RB1-18.1
X5	WHITE JONATHAN W & HEATHER	1-RB1-18
Y5	WEESE JEFFREY	1-RB1Q-125
Z5	LNNIS DALL R & GLADYS L	1-RB1Q-116
A6	RAPP DAVID A & TAMMY L	1-RB1Q-127
B6	BRUNNER MICHAEL D & ROBIN ANN	1 RB1Q 117
C6	BELL SETH W & JENNIFER	1-RB1Q-113.1
D6	BELL SETH W & JENNIFER	1-RB1Q-113
E6	RYKACEWSKI PATRICIA L	1-RB1Q-115
F6	ONEIL BRYAN W & NORMA J	1 RB1Q 112.1
G6	VIDIS MANUEL A; VIDIS ANNETTE	1-RB1Q-112.2
H6	COULING GRANT CLARK & ROBERTA PAMELA	1-RB1Q-112.3
I6	RAHBAR MAHMOOD & V G	1 RB1Q 112
J6	TOMER JEFFREY A	1 RB1Q 111
K6	LAMB GIBSON C & CAROLYN G	1-RB1Q-110
L6	KRALL JESSE K	1-RB1Q-109
M6	SMITH WAYNE R & CAROLYN L	1 RB1Q 108
N6	RICCI MICHAEL C & ANNE G	1 RB1Q 119
O6	VISNIC BENJAMIN P	1 RB1Q 126
P6	BANDI MARY DEE	1 RB1Q 107
Q6	PRASCIK MICHAEL J	1 RB1Q 122
R6	PRASCIK MICHAEL J	1-RB1Q-105
S6	WLISNLR ROBERT A JR; WALKLR CAROLYN (RTO)	1-RB1Q-104.1
T6	VILLAGE OF BETHLEHEM	1-RB1-13
U6	VILLAGE OF BETHLEHEM	1-RB1-16.1
V6	VILLAGE OF BETHLEHM	1-RB1-15
W6	MIRAMAR CORP	10-W52-18
X6	MIRAMAR CORPORATION	1 RB1F 2.2
Y6	BACHMANN MARK E	1 RB1F 2
Z6	ARMSTRONG RICHARD L	10 W61-64
A7	KANNGILSSLR LOGLN & KANNGILSSLR CHRISTINL CLUTTLR	10-W53-18.3
B7	CITY OF WHLLLING	10-W53-105

ADJOINING OWNERS TABLE		
TRACT	SURFACE OWNER	TAX PARCEL
C7	UNITED STATES OF AMERICA	10-W53-110
D7	DAVIS JAMES A JR S/S 2010	10-W61-61.1
L7	BICKMLYLR JUDY ANN	10-W61-60.1
F7	BICKMLYLR JUDY ANN	10 W61-60
G7	KOVALSKI JAMES S	10 W61 58
H7	WILLIAMS JOHN R & CHRISTY L	10-W61-57
I7	KRALOVIC MICHALL	10-W61-56
J7	DRAHOS DAVID M & SHARI L	10-W61-55
K7	KRALOVIC YOUNG S	10-W61-54
L7	KUHAYDA ANNA MAE	10-W61-53
M7	SCHEETZ SARAH	10 W61-52
N7	HERRON RYAN P	10 W61-51
O7	LOHR ROY D; PHILLIPS GLORGIANNA	10-W61-50
P7	HINEBAUGH EDWARD E (LC SLR); MONOCEROS PROP LLC (LC BYRS)	10 W61 49
Q7	VANTE ODAYLAH	10 W61 12
R7	KULPA MARGA R	10-W61-47
S7	THOMAS GLOFFRLY LLL	10-W61-45
T7	THOMAS GEOFFREY LEE	10 W61 44
U7	RICE LOIS J	10-W61-43
V7	MFIG & CO LLC	10 W61 42
W7	FALDUTO CUNT TYLLR	10-W61-42.1
X7	FALDUTO CUNT	10-W61-41
Y7	OLIVER SALLY ANN; COLLINS GARY L	10-W61-41.1
Z7	RUBLL METHODIST CHURCH TRUSTLL; C/O MCKLL GLORGIA	10-W61-20
A8	ZANL ST METHODIST L CHURCH TRUSTLLS	10-W61-19
B8	RCC PROPERTIES LLC	10-W61-14
C8	BISHOP DAVID H & B E	10-W61-15
D8	HESS MARY ANN	10 W61-16
E8	MECKS MICHELE M	10-W53-206
F8	SARNO DIANNL	10-W53-205
G8	DATTOLI R & B L	10-W53-204
H8	DODD MARK & CHARLES	10-W53-203
I8	CONKEL GARY G & M B	10-W53-202
J8	S & B PROPERTY MANAGEMENT LLC	10-W53-201
K8	BANE KATHRYN LC/O BANE LAWRENCE	10 W53 127
L8	TAYLOR BARBARA K & GLENN H	10-W53-141
M8	SMITH MARY LOU	10-W53-125
N8	LNGLEHART JOSLPH F & MARGO M	10-W53-142
O8	CRUPE CAROL J - TOD	10-W53-197.1
P8	RICH HOLDINGS LLC	10-W53-196
Q8	RICH HOLDINGS LLC	10 W53 196.1
R8	GMF LIMITED LIABILITY COMPANY	10-W53-215
S8	MOUNTAIN STATE INVESTMENT PROPERTIES LLC	10-W53-214.C001
T8	LESCALET D A & ROSEMARY(L/E) & SHARPSKY SHERRY JO	10 W53 213
U8	NAGLL MICHALL C	10-W53-225
V8	PLTROS APARTMLNT LLC	10-W53-226
W8	PILKINTON CHARLES W & ELISA	10 W53 227
X8	TORRES JOSE A JR	10-W53-228
Y8	PEACE ANTHONY P & J A	10 W61 23
Z8	DATTOLI JOSEPH & B K	10 W61 22
A9	RCC PROPERTIES LLC	10 W61 22.1
B9	ELLIOTT PATRICIA	10-W61-26
C9	WHITEHOUSE WALTER R & L A	10 W61 37
D9	KRILGLR CHRISTINL LYNN	10 W61-35
E9	COE REBECCA LYNN ET AL	10-W61-34
F9	CONAWAY CHRISTY LYNN & REMINGTON CONAWAY	10-W61-33
G9	MONOCEROS PROPERTIES LLC	10-W61-32
H9	CKJ RENTALS LLC	10-W62-3
I9	CKJ RENTALS LLC	10-W62-4
J9	WAYT H DOUGLAS & SUSANNA A	10-W62-5
K9	TRABERT MICHAEL JOSEPH ET AL	10-W62-10
L9	DIOCESAN REAL ESTATE INC	10-W54-86
M9	RLM WEST VIRGINIA INC	10 W62-55
N9	SEACHRIST CRAIG K	1-RB1-24
O9	EARLEY JEFFREY & P E	1-RB1-23
P9	WAYT H DOUGLAS & SUSANNA A	1 RB1 22
Q9	GANTZLR THOMAS CHRISTIAN; GANTZLR T CJR & V S (OCC)	1-RB1-28
R9	SEAKEN MANAGEMENT LLC	1-RB1-27
S9	STARKEY CHAZ	1-RB1-27.4
T9	HARLEY ERIKA L	1-RB1-27.3
U9	SEACHRIST CRAIG K	1-RB1-27.2
V9	SEACHRIST CRAIG K	1-RB1-27.1
W9	SEACHRIST CRAIG K	1 RB1 26
X9	BEALL PAUL E TRUSTEE; BEALL FAMILY IRREV TRUST	1-RB1-25
Y9	DIOCESAN REAL ESTATE INC	10-W68A-4
Z9	DIMMEYDALE COMMUNITY ASSOC INC	10-W62-53
A10	GREENWOOD CEMETERY	10-W62-52
B10	DIOCESAN REAL ESTATE INC	10-W68A-3
C10	DIOCESAN REAL ESTATE INC	10-W68A-3.1
D10	WHEELING PROPERTIES	10-W62-1

06/20/2025

*High-lighted Parcels may be impacted during drilling.

REVISIONS: 47-051-02557

COMPANY: expand

OPERATOR'S WELL #:	DAVID REINBEAU MSH 405H		DATE: 03-26-2025
DISTRICT: UNION	COUNTY: MARSHALL	STATE: WV	DRAWN BY: N. MANO SCALE: N/A DRAWING NO: WELL LOCATION PLAT 7

P:\2025 BACKUPS\1-02-25 DO\EXPAND\DAVID REINBEAU MSH\WELL PLATS\405H\FINAL\REINBEAU 405H MSH 03-26-25\REINBEAU 405H MSH WELL PLAT 3-26-25.DWG

JACKSON SURVEYING
INC.
2413 EAST PIKE ST. # 112
Clarksburg, WV 26302
304-623-5851

ADJOINING OWNERS TABLE		
TRACT	SURFACE OWNER	TAX PARCEL
E10	CITY OF WHEELING	10-W80-1.3
F10	CITY OF WHEELING	10-W80-1.1
G10	TAYLOR JOSEPH WILLIAM	1-RB1-20
H10	WILSON B E & S K	10 W80 1.4
I10	SWIGER JUSTIN A & STEPHANIE M	1 RB3 14
J10	MORRIS JAY R & TINA M	1-RB3-13
K10	RAMSEY BRYAN S & MICHELE A	1-RB3-7
L10	BAYHA DEBORAH S	1 RB3 6
M10	RAMOS SCOTT B & RAMOS AMY D	1 RB3 5
N10	BAKER MARK J & DAYNA M	1-RB3-4.1
O10	WARMAN JAMES J & CARRIE REDD	1-RB3-4
P10	WARMAN JAMES J & CARRIE REDD	1-RB3-3
Q10	CORNELL CHARLES D & LINDA J	1-RB2J-152
R10	POLSINELLI FRANK & POLSINELLI KIMBERLY A - TOD	1-RB2J-151
S10	BREIDING DORENE	1 RB2J 149
T10	CHAMBERLAIN DONALD	1 RB2 20.4
U10	TENNANT DORIS JEAN - TOD	1-RB2J-134
V10	SITKO PAUL M JR & EDWINA	1-RB2J-133
W10	KOWALSKI CHESTER J I AMA A	1 RB2J 132
X10	SEALS CARLY R & ANDREW J SR	1-RB2J-131
Y10	BAUERLE RALPH & VICKI L	1-RB2J-20.8
Z10	GHAPHERY BRIAN A; GHAPHERY CHRISTINA W	1-RB2J-20.5
A11	WHEELING PROPERTIES CO; ADDI	1-RB2-18
B11	SNYDER JOHN J III & CASSANDRA L STARKEY	1 RB2J 20.6
C11	MCCORD JAMES R	1 RB2J 54
D11	DORFNER PATRICIA A	1-RB2J-10
E11	POTTS ANNE MARIE	1-RB2J-10.1
F11	DOWNER CAROLYN JO & ROBERT	1-RB2J-11
G11	LAURI GREGORY J	1-RB2J-51
H11	WEIDMAN THERESE	1-RB2J-50
I11	OTTE SANDRA	1 RB2J 49
J11	KOEHL JAY M	1-RB2J-48
K11	ROTH JASON & TRACY	1-RB2J-16
L11	GODDARD RONALD L & JEAN E	1 RB2J 17
M11	ZUCCO ROD A	1 RB2J 18
N11	ARMSTRONG DANIEL J & SANDRA L	1-RB2J-19
O11	HILLIARD SANDRA	1-RB2J-20
P11	HEHR LOUIS F	1-RB2J-21
Q11	HORES JACQUELINE & DONALD J JR	1-RB2J-22
R11	MATTUCCI MARK A JR	1-RB2J-23
S11	KUTROVAC JENNIFER A & GEORGE N	1-RB2J-24
T11	MEC ENTERPRISES INC	10 W90A 1
U11	BOARD OF COMM OHIO CO	10-W90-52
V11	TEAM SLEDD LLC	10-W90-46
W11	TEAM SLEDD LLC	10 W90 47
X11	CARROLL PATRICK J & JEAN A	10 W94 1.1
Y11	FARRELL STEPHEN V & CHRISTINE	10-W95-150
Z11	LEFTWICH NEIL & MCFARLAND JUDY	10-W95-151
A12	RALBOVSKY VICKI L; NICHERSON BRIAN D	10-W95-152
B12	TROSCH JUDITH S	10 W95 153
C12	DUKE MICHAEL S	10 W95 154
D12	HUGHES VICTORIA R	10-W95-155
E12	REMIAS WILLIAM P JR & REMIAS MARY F - TOD	10-W95-156
F12	ROBINSON MACIE	10 W95 157
G12	EBARB JANICE L	10-W95-158
H12	PALMER JAMES J & STACIE B	10-W95-159
I12	SILBER MICHAEL G & MARY C; C/O SILBER MARY C	10-W95-160
J12	TICICH JOSEPH B & JOHNSTON W L	10 W95 161
K12	GUERRIERO ROSEMARY E	10-W95-162
L12	LEE ROBIN M	10-W95-163
M12	ICE CHARLES & ARLA D TOD	10 W95 164
N12	SMITH BRANDON T	10 W95 168
O12	PLUCHETTE PAUL M & MEGHAN L HORAN	10-W95-194
P12	TRUAX LEE D & CLUNE TARA S	10-W95-109.1
Q12	ZAMBITO ALFONSO J	10 W95 109.7
R12	SMITH DAVID & DIANE IRR TRST; SMITH DAVID L & DIANE K TEES	10 W95 109.8
S12	C J RYAN INC	10 W95 109.6
T12	MATYSKIELA ERIC & KRISTINA	10 W95 109.11
U12	NO NAME	10 W95 109.16
V12	SALEM THOMAS & PAULINE	10-W95-109.14
W12	NO NAME	10-W95-109.17
X12	GALARDI DIANE T	10-W95-109.3
Y12	CONTRAGUERRO R C & J A	10-W95-109.10
Z12	CONTRAGUERRO ROBERT C SR; JODY A	10-W95-109.13
A13	WHARTON PETER R ET AL	10-W95-109.15
B13	GUMP RENTALS LLC	10-W95-220
C13	GUMP RENTALS LLC	10-W95-219
D13	BUTTS RONALD M & TINA M	10-W95-219.1
L13	BUTTS RONALD M & TINA M	10-W95-218
F13	BUTTS RONALD M & TINA M	10-W95-217

ADJOINING OWNERS TABLE		
TRACT	SURFACE OWNER	TAX PARCEL
G13	SHELEK DONALD W & CHRISTY L	10-W95-216
H13	DUNLEVY RICHARD B & JENNIFER L	10-W95-215
I13	WILSON CHERYL B	10-W95-214
J13	WILSON CHERYL B	10-W95-221
K13	BONACCI BRIAN F	10-W95-213
L13	DIETRICH THOMAS V & JUDITH L	10-W95-212
M13	RYAN C J INC	10-W95-211
N13	JOHNSON DANIEL J & JAMIE L	10-W95-210
O13	SMALL LAND HOLDINGS CO	10-W95-210.1
P13	DEI TODD D & STACIE L	10-W95-209
Q13	MUSSER NATHAN M & AMBER L	10-W96-31
R13	CARDINAL HEALTH 110 LLC	10-W96-39.1
S13	PEKUNSKY CAROLENE B - TOD	10-W96-42
T13	BENTZ CHAD EDWARD & AMBER LYNN	10-W95-112.1
U13	WHEELER CHARLES D & DENISE M	10-W95-112.4
V13	PERONI CONSTRUCTION INC	10-W95-111.1
W13	PERONI CONSTRUCTION INC	10-W95-111
X13	PERONI LOUIS D & ELLEE M	10-W95-112.3
Y13	PERONI CONSTRUCTION INC	10-W96-39.2
Z13	WOJCIK STEPHEN E III & CRISTI	10-W96-41
A14	ROBRECHT RICHARD M & SUSAN L	10-W95-112.7
B14	ROBRECHT RICHARD M & SUSAN L	10-W95-112.8
C14	SHAPAKA PHILIP M & SHIRLEY B	13-2CC-42
D14	KARRAS JOHN M REVOCABLE TR	13-2CC-45
E14	KARRAS JOHN M REVOCABLE TR	13-2CC-44
F14	WHIPKEY ARCHIE W & RUTH A	13-2CC-43
G14	DOUGHERTY CHERYL FAMILY TRUST; CHERYL L DOUGHERTY TRUSTEE	10-W95-112.5
H14	VANAMAN ROBERT M & VICKI L	10-W95-112.6
I14	GILLESPIE DANIEL L & STEPHANIE H	10-W96-39.7
J14	WEBB DAVID & KATELYNN	16-2CC-39
K14	BENNETT LISA	16-2CC-38
L14	MEGALE WILLIAM B	16-2CC-37
M14	LAW CRYSTAL A & IVAN T	16-2CC-36
N14	GILSON MARJORIE J	16-2CC-35
O14	NARRISH ROBERT A	16-2CC-34
P14	EVANS LUTHER & LYNN M	16-2CC-33
Q14	PERONI CONSTRUCTION INC	13-2-17
R14	HOLDREN BARBARA	13-2-18
S14	NORRIS BRANDON C & CARLIE LASUER	13-2-21.1
T14	GIBSON WILLIAM E	13-2-28
U14	GIBSON WILLIAM A	13-2-28.1
V14	KLUG PEGGY A - TOD	13-2-27
W14	GIBSON WILLIAM E	13-2-24
X14	GARVIN JOHN A	13-2-23
Y14	GIBSON DAVID T ET UX	13-2-24.1
Z14	FOLMAR EDITH A TRUST	13-3-1
A15	YANKO SARA & SCOTT	P-O 13-3-2
B15	HUGHES SEAN B	13-3-5.4
C15	HUGHES HEIDI SCHENK	13-3-5.2
D15	URACO MARK A & MARY D	12-1B-14
E15	MILLER LANCE H & SALLY J	12-1B-15
F15	VILLANOVA WILLIAM & BETTY	12-1B-19
G15	VILLANOVA WILLIAM & BETTY	12-1B-20
H15	CARPENTER MELISSA A & RANDALL L	12-1B-21.3
I15	BENNINGTON LINDA LEA - TOD	12-1B-21.4
J15	MARTIN BRIAN	12-1B-21
K15	MCADAMS DUSTIN	12-1B-21.1
L15	MCADAMS ROBERT E & JODY L	12-1B-27.1
M15	MAAS BRIAN J & AMY C - TRUST	13-3-8
N15	CONSOLIDATION COAL COMPANY; MURRAY ENERGY C/O LAND DEPT	13-3-7
O15	HART JOHN J & RENEE A	13-3-11
P15	ARCHEY HEATHER M	13-3-12.12
Q15	ARCHEY OLIVIA V	13-3-12.1
R15	BLACK KENNETH WILLIAM - TOD	13-3-12.9
S15	BLACK BONNIE J TRUST	13-3-12
T15	BENSON WILLIAM A & COLLEEN V	13-8-33
U15	BLACK BONNIE J TRUST	13-8-2

*Highlighted Parcels may be impacted during drilled.

06/20/2025

REVISIONS: 47-051-02657

COMPANY: expand

OPERATOR'S WELL #: DAVID REINBEAU MSH 405H

DISTRICT: UNION | COUNTY: MARSHALL | STATE: WV

DATE: 03-26-2025
DRAWN BY: N. MANO
SCALE: N/A
DRAWING NO:
WELL LOCATION PLAT 8

C:\2025 PROJECTS\...\EXPAND\DAVID REINBEAU MSH\WELL PLATS\405H\FINAL\REINBEAU 405H MSH 03-26-25\REINBEAU 405H MSH WELL PLAT 3-26-25.DWG
MARCH 26, 2025 07:40AM