


WELL NAME: LAURITA 3H
RIVESVILLE, WV

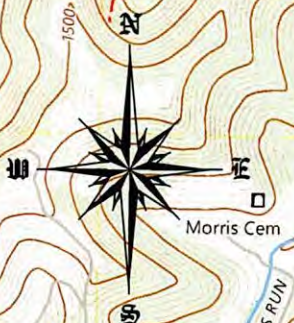


TOTAL DISTANCE BORED
FROM LP TO BH = 18,510'

BLACKSVILLE
GRANT TOWN
RIVESVILLE


Hagans

AZ 324°05'13"

10/02/2026

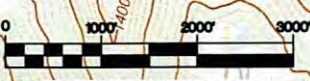

GRAPHIC SCALE

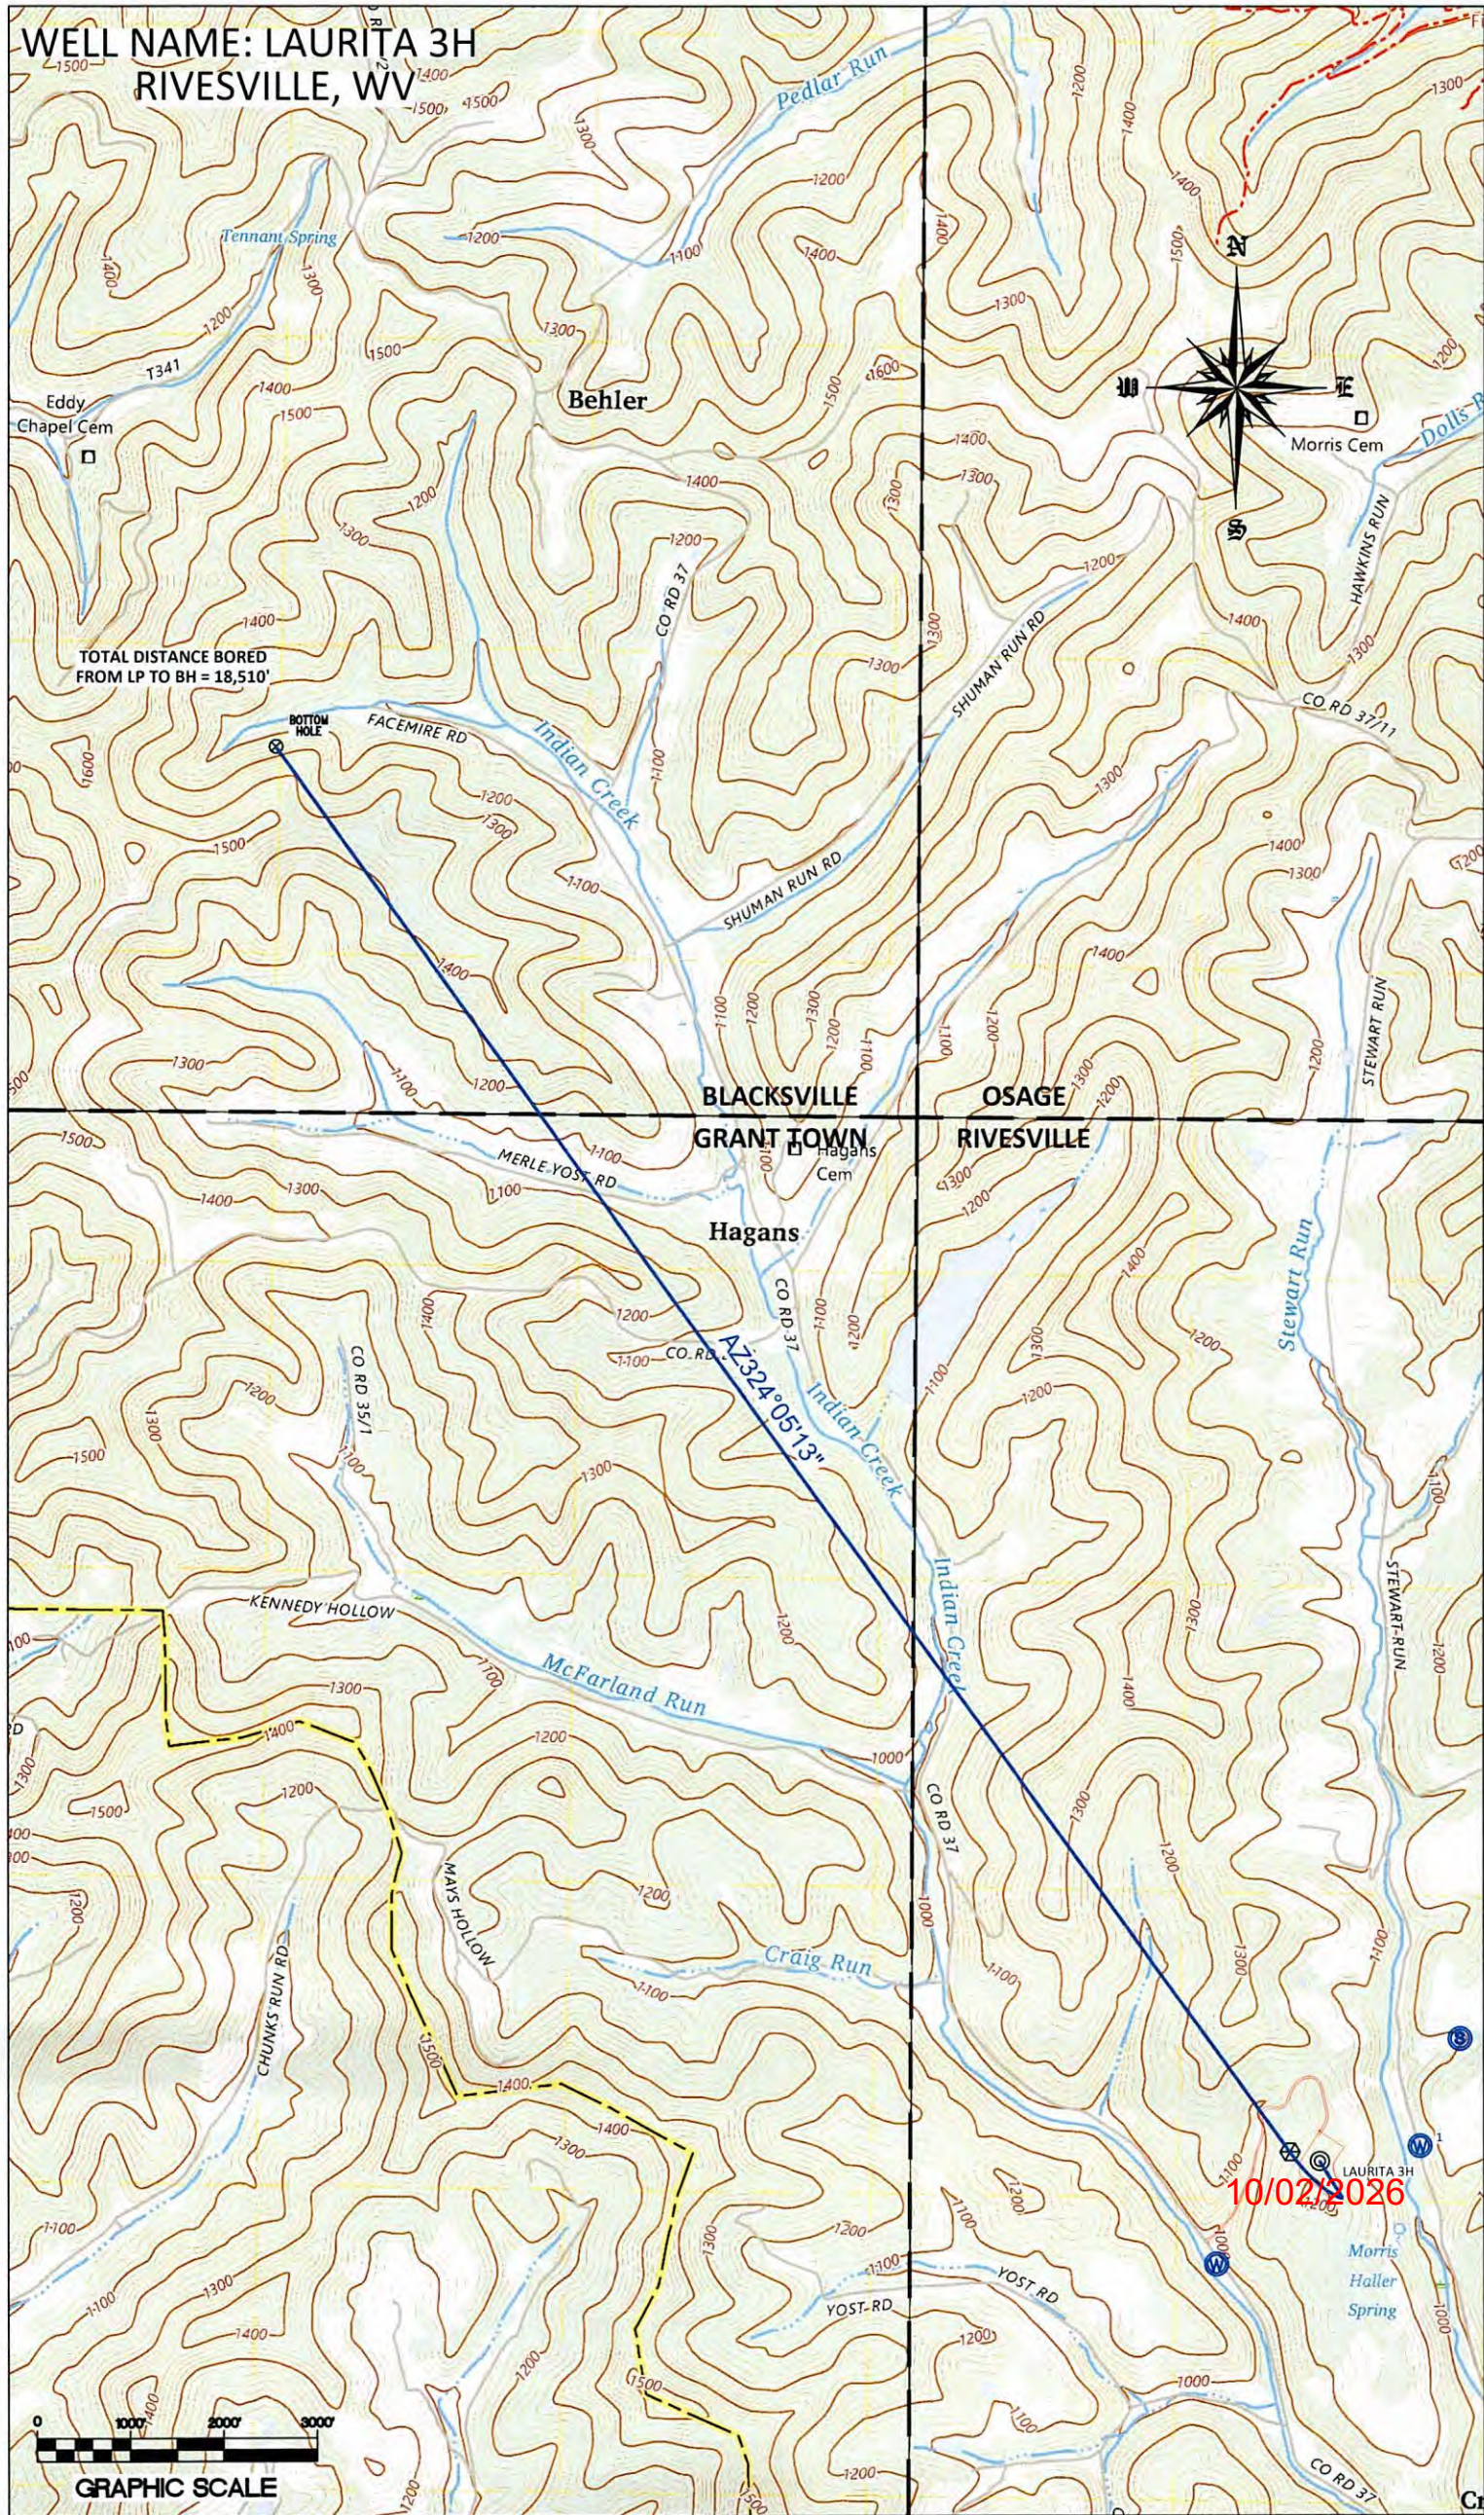

	PROPERTY OWNER INDEX
7-17-36	NORTHEAST NATURAL ENERGY LLC
7-17-23.7	MATTHEW & PHILIP JEFFRIES
7-17-33	MATTHEW & PHILIP JEFFRIES
7-17-33.1	LAURITA EXCAVATING INC
7-17-34	LAURITA EXCAVATING INC
7-17-30	CNX RCPC LLC
7-17-29	DALE ALLEN ESTATE
7-17-35	JIMMY L & RENITA D SHISLER
7-10-21	WILLIAM CARTER & REBECCA ROSE HARRIS
7-10-20	TIMOTHY P ZAHARKO
7-10-4.3	SETH A KING
7-10-4	EARL KING
7-10-4.1	FRANK MEYERS & BRENDA JANE SMITH (LIFE PATTY ANN SHAVER
7-10-5	GREGORY C SMITH
7-10-5.1	KATHY GATIAN, DONNA ADKINS, & DARLETA BOGANCIH
7-10-1	KATHY GATIAN, DONNA ADKINS, & DARLETA BOGDANICH
4-23-23.1	JACK J STARSICK
4-23-22.1	WADE FAMILY IRREVOCABLE TRUST
4-24-55	ADRENALINE ENTERPRISES LLC
4-24-52	SALLY PARK
4-24-54	BENJAMIN CAMPBELL
4-24-53.1	LARRY G, LISA S, & BENJAMIN G CAMPBELL
4-24-53	JOHN T & CATHERINE C WILEY
4-24-42.2	CAROLYN B LANCASTER
4-21-55	BENJAMIN RENEX SMITH JR & KATHLEEN RENEE SMITH
4-24-41.4	CHARLA D TOWNSEND
4-24-41	SCOTT A & KITTY J HENDRICKS
4-21-51.1	LORETTA LYNN SMITH PRICE & DAVID CARL
4-21-52	NA
4-21-51	BENJAMIN R SMITH JR & KATHLEEN R
4-21-38.2	PETER A & RENEE M BIRURAKIS
4-21-39.2	BENJAMIN RICHARD KENYON
4-21-39.1	NO INFORMATION AVAILABLE

	LEASE INDEX		
A	WV-061-00219-001	O	WV-061-00219-001
B	WV-061-106649-001	P	WV-061-00219-001
C	WV-061-106869-001	Q	WV-061-000220-001-PA
D	WV-061-106480-001	R	WV-061-006754-001
E	WV-061-106431-001	S	WV-061-007061-007
F	WV-061-086111-001	T	WV-061-006939-002
G	WV-061-086278-001	U	WV-049-999002-001
	WV-061-106278-001	V	WV-061-006939-001
H	WV-061-106524-004	W	WV-061-004214-001
I	WV-061-00219-001	X	WV-061-004214-001
J	WV-061-00219-001	Y	WV-061-004239-001
K	WV-061-00219-001	Z	WV-061-004239-001
L	WV-061-00219-001	AA	WV-061-004008-001
M	WV-061-00219-001	BB	WV-061-005294-019
N	WV-061-00219-001	CC	WV-061-106655-003

10/02/2026

FILE #: <u> NNE25 </u>	DATE: <u> AUGUST 26, 2026 </u>
DRAWING #: <u> 4144 </u>	OPERATOR'S WELL #: <u> LAURITA 3H </u>
SCALE: <u> N/A </u>	API WELL #: <u> 47 </u> <u> 061 </u> <u> 02015 </u> STATE COUNTY PERMIT