


WELL NAME: LAURITA 13H
RIVESVILLE, WV



10/02/2026

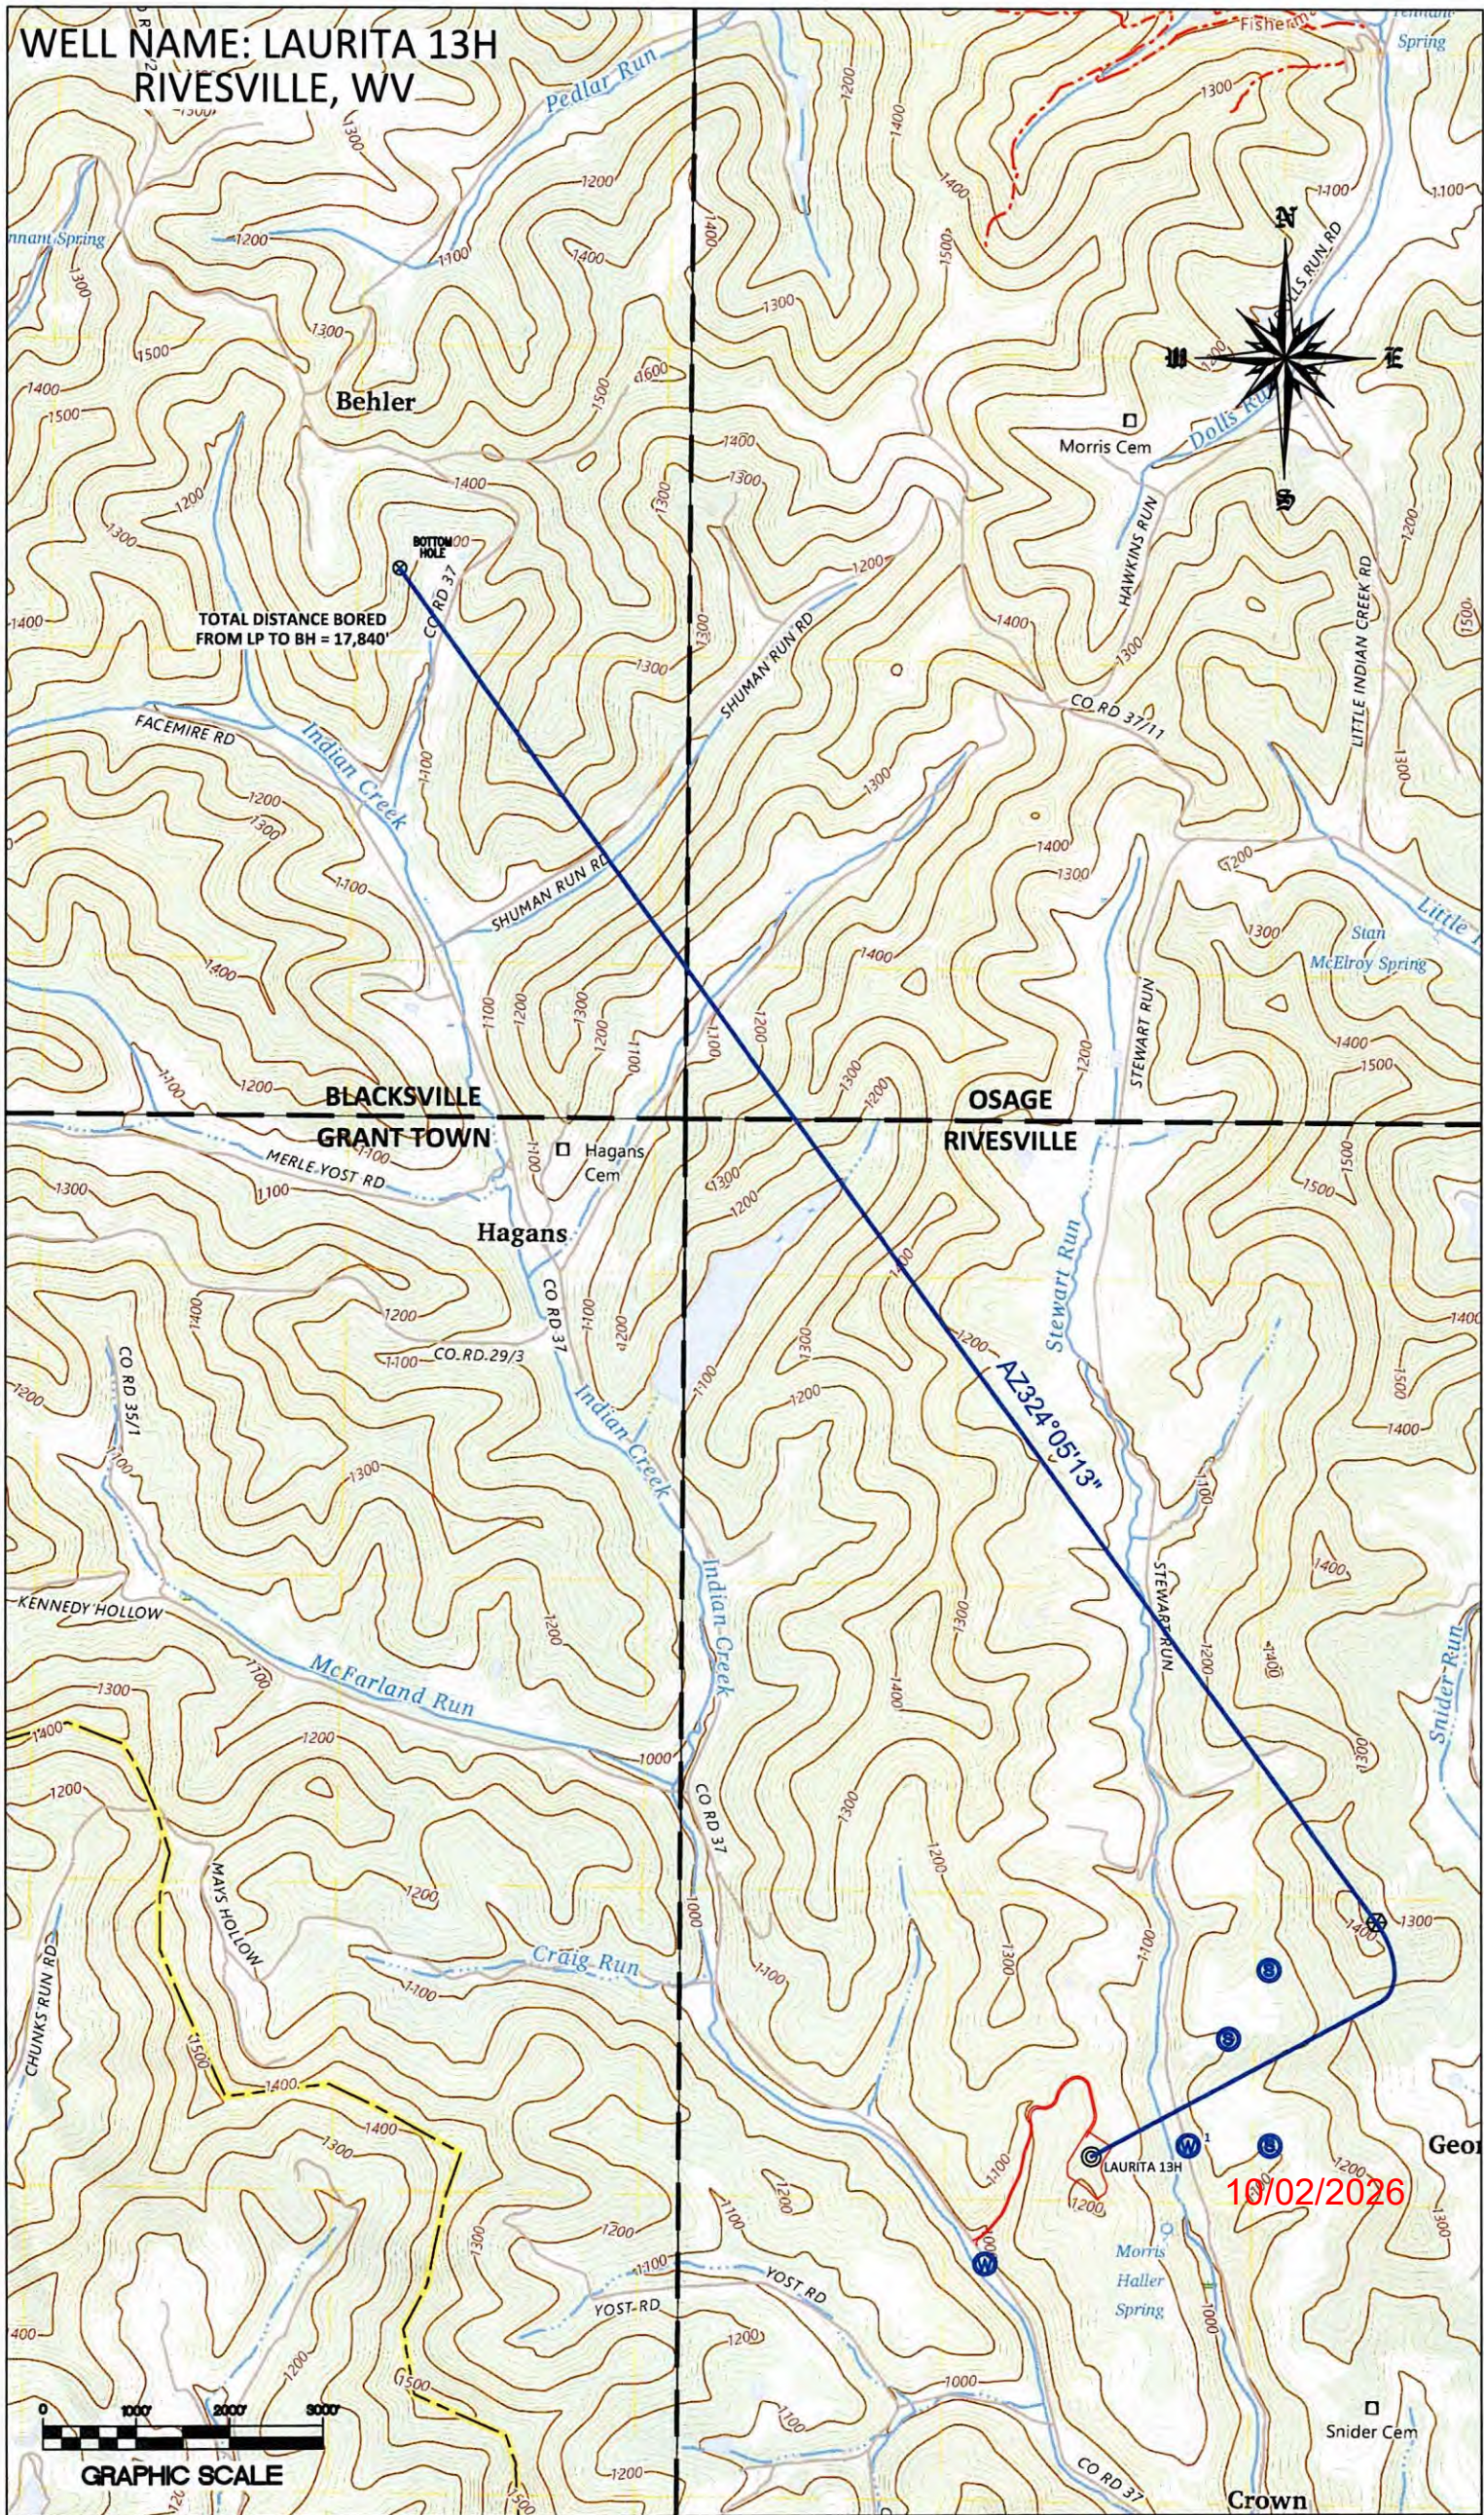

GRAPHIC SCALE

	PROPERTY OWNER INDEX
7-17-36	NORTHEAST NATURAL ENERGY LLC
7-17-38	PATRICIA KELLY
7-17-37	ALFRED JUNIOR GLOVER
7-17-57	GORDON WAYNE & SHEILA M LAWSON
7-17-60	GORDON WAYNE & SHEILA M LAWSON
7-10-25	ROBERT & VIRGINIA RADCLIFF IRREVOCABLE TRUST
7-17-59	TIMOTHY ZAHARKO
7-10-24	TIMOTHY ZAHARKO
7-10-24.1	GREG & LOUANN RADICIC
7-10-23.1	EARL L BREEDLOVE & CHRISTINE F FISHER-BREEDLOVE
7-10-23	HAROLD D FISHER
7-10-19	JAMES M GORMAN
7-10-17	TAMMY LYNN & KRIS B CAMPBELL
7-10-14	VIRGIL L WHETZEL JR & LINDA P WHETZEL
7-10-13	VIRGIL L WHETZEL JR & LINDA P WHETZEL
7-10-10	VIRGIL L WHETZEL JR & LINDA P WHETZEL
4-22-20	CNX LAND LLC
4-22-19	JOSEPH, KAREN, & TIMOTHY J TAKASH
4-22-19.4	TWILA KUCISH & CANDY LONG
4-22-19.3	LEONARD A & LORA A SMITH
4-22-18	BILLIE KUCISH
4-22-17	BILLIE KUCISH
4-22-22	NANCY REBECCA LAYMAN
4-22-13	MICHAEL PAUL & SCOTT ADAM WADE
4-21-34	BETTY & CHRISTOPHER P EDDY; CAROL A TENNANT
4-21-33	BERNARD L & DARRYL W CORDRAY
4-21-32	BERNARD L CORDRAY
4-21-33.1	DARYL W & KIMBERLY J CORDRAY
4-22-2	NORMAN CORDRAY EST
4-21-29	BRIDGET HAAS

	LEASE INDEX		
A	WV-061-00219-001	M	WV-061-086279-001
B	WV-061-107054-003	N	WV-061-086279-001
C	WV-061-006290-002	O	WV-061-086123-001
D	WV-061-086281-002	P	WV-061-007183-001
E	WV-061-106371-002	Q	WV-061-006867-001
F	WV-061-086111-001	R	WV-061-006594-004
G	WV-061-106280-001	S	WV-061-007459-002
H	WV-061-086280-001	T	WV-061-001603-026
I	WV-061-106440-001	U	WV-061-004008-001
J	WV-061-606139-001	V	WV-061-004020-000
K	WV-061-086282-001	W	WV-061-003597-041
L	WV-061-006390-002	X	WV-061-003597-003

10/02/2026

FILE #: <u> NNE25 </u>	DATE: <u> JUNE 24, 2026 </u>
DRAWING #: <u> 4147 </u>	OPERATOR'S WELL #: <u>LAURITA 13H</u>
SCALE: <u> N/A </u>	API WELL #: <u> 47 </u> <u> 061 </u> <u> 02034 </u> STATE COUNTY PERMIT