west virginia department of environmental protection

Office of Oil and Gas
601 57th Street, S.E.
Charleston, WV 25304
(304) 926-0450
fax: (304) 926-0452

Harold D. Ward, Cabinet Secretary
www.dep.wv.gov

Friday, October 30, 2026
WELL WORK PLUGGING PERMIT
Vertical Plugging

JONES, GARY P & SHIRLEY J
71 OLD MILL LN.

WALKER, WV 26180

Re: Permit approval for 2
47-085-04690-00-00

This well work permit is evidence of permission granted to perform the specified well work at the location described on the attached pages and located on the attached plat, subject to the provisions of Chapter 22 of the West Virginia Code of 1931, as amended, and all rules and regulations promulgated thereunder, and to any additional specific conditions and provisions outlined in the pages attached hereto. Notification shall be given by the operator to the Oil and Gas Inspector at least 24 hours prior to the construction of roads, locations, and/or pits for any permitted work. In addition, the well operator shall notify the same inspector 24 hours before any actual well work is commenced and prior to running and cementing casing. Spills or emergency discharges must be promptly reported by the operator to 1-800-642-3074 and to the Oil and Gas Inspector.

Upon completion of the plugging well work, the above named operator will reclaim the site according to the provisions of WV Code 22-6-30. Please be advised that form WR-38, Affidavit of Plugging and Filling Well, is to be submitted to this office within 90 days of completion of permitted well work, as should form WR-34 Discharge Monitoring Report within 30 days of discharge of pits, if applicable. Failure to abide by all statutory and regulatory provisions governing all duties and operations hereunder may result in suspension or revocation of this permit and, in addition, may result in civil and/or criminal penalties being imposed upon the operators.

Per 35 CSR 4-5.2.g this permit will expire in two (2) years from the issue date unless permitted well work is commenced. If there are any questions, please feel free to contact me at (304) 926- 0450.

H. Jason Harmon
Chief

Operator's Well Number: 2
Farm Name: DAUBENSPECK, S. L. - HRS.
U.S. WELL NUMBER: 47-085-04690-00-00
Vertical Plugging
Date Issued: 10/30/2026

10/30/2026

PERMIT CONDITIONS

West Virginia Code §22-6-11 allows the Office of Oil and Gas to place specific conditions upon this permit. Permit conditions have the same effect as law. Failure to adhere to the specified permit conditions may result in enforcement action.

CONDITIONS

1. All pits must be lined with a minimum of 20 mil thickness synthetic liner.

2. In the event of an accident or explosion causing loss of life or serious personal injury in or about the well or while working on the well, the well operator or its contractor shall give notice, stating the particulars of the accident or explosion, to the oil and gas inspector and the Chief within twenty-four (24) hours.

3. Well work activities shall not constitute a hazard to the safety of persons.

4. Notification shall be given by the operator to the Oil and Gas Inspector at least 24 hours prior to the construction of roads, locations and/or pits for any permitted work. In addition, the well operator shall notify the same inspector 24 hours before any actual well work is commenced and prior to running and cementing casing.

5. No sooner than sixty (60) days and no greater than ninety (90) days after the completion of the plugging of the well, the operator shall conduct an evaluation of the plugging operations to verify that the well is not leaking any fluid or gases and is properly sealed at the surface to prevent fluids or other materials from entering the well. Reports of such analysis are required to be provided to the agency with the permittee's filing of the WR-38. Wells affirmed to be leaking after plugging operations have completed, will be considered to not be properly plugged and may be required to be retested, repaired, and/or replugged.

10/30/2026

WW-4B
Rev. 2/01

1) Date SEPTEMBER 14, 2026
2) Operator's
Well No. S.L DAUBENSPECK HEIRS #2
3) API Well No. 47- 085 - 04690

STATE OF WEST VIRGINIA
DEPARTMENT OF ENVIRONMENTAL PROTECTION
OFFICE OF OIL AND GAS

APPLICATION FOR A PERMIT TO PLUG AND ABANDON

4) Well Type: Oil X / Gas X / Liquid injection _____ / Waste disposal _____ /
(If "Gas, Production ____ or Underground storage ____) Deep ____ / Shallow X

5) Location: Elevation 850'
District GRANT
Watershed HUGHES RIVER
County RITCHIE Quadrangle PETROLEUM

6) Well Operator GARY P. & SHIRLEY J. JONES
Address 71 OLD MILL LANE
WALKER, WV 26180

7) Designated Agent GARY JONES
Address 71 OLD MILL LANE
WALKER, WV 26180

8) Oil and Gas Inspector to be notified
Name JEREMY NEWLON
Address 8402 STAUNTON TURNPIKE
MACFARLAN, WV 26148

9) Plugging Contractor
Name R & J WELL SERVICE, INC
Address 1087 RACCOON RD.
HUEYSVILLE, KY 41640

10) Work Order: The work order for the manner of plugging this well is as follows:

SEE ATTACHED WORK ORDER

RECEIVED
Office of Oil & Gas
SEP 22 2026
WV Department of
Environmental Protection

Notification must be given to the district oil and gas inspector 24 hours before permitted work can commence.

Work order approved by inspector _____ Date 9-15-2026

10/30/2026

47-085-04690 New Regulation

Farm Name: Daubenspeck, S.L. Heirs

Well Operator: Jones, Gary P & Shirley J

Ritchie County

District: Grant

Water Shed: Hughes River

Quad: Petroleum

TD: 550'

Producing Formation: Salt Sand

Elevation: 850'

Casing Schedule: None recorded. Pump Jack, rods, and 2 3/8" tubing visible at surface

*Class A Cement will be used for all plugs

*Perforate casing at all cement plugs

RECEIVED
Office of Oil and Gas
SEP 22 2026
WV Department of
Environmental Protection

Procedure

1) Notify State Inspector Jeremy Newlon 48 hours prior to commencing plugging operations.'
2) MIRU. Check/record pressure. Blow down to steel pit.
3) TOOH with rods and tubing. RIH with wireline, check TD (contact State Inspector for attainable TD). Run CCL to locate bottom of casing.
4) TIH with tubing to attainable TD. Circulate oil from well to steel pit with fresh water. TOOH with tubing.
5) Perforate casing up to 100'. (Pump up to 200 psi to Squeeze) JNO
6) TIH with tubing to TD. Pump Class A Cement, circulating cement to surface. TOOH with tubing. Top off well with cement. Install monument. RDMO.

Initialed by Jason Osbor

9-15-2026

10/30/2026

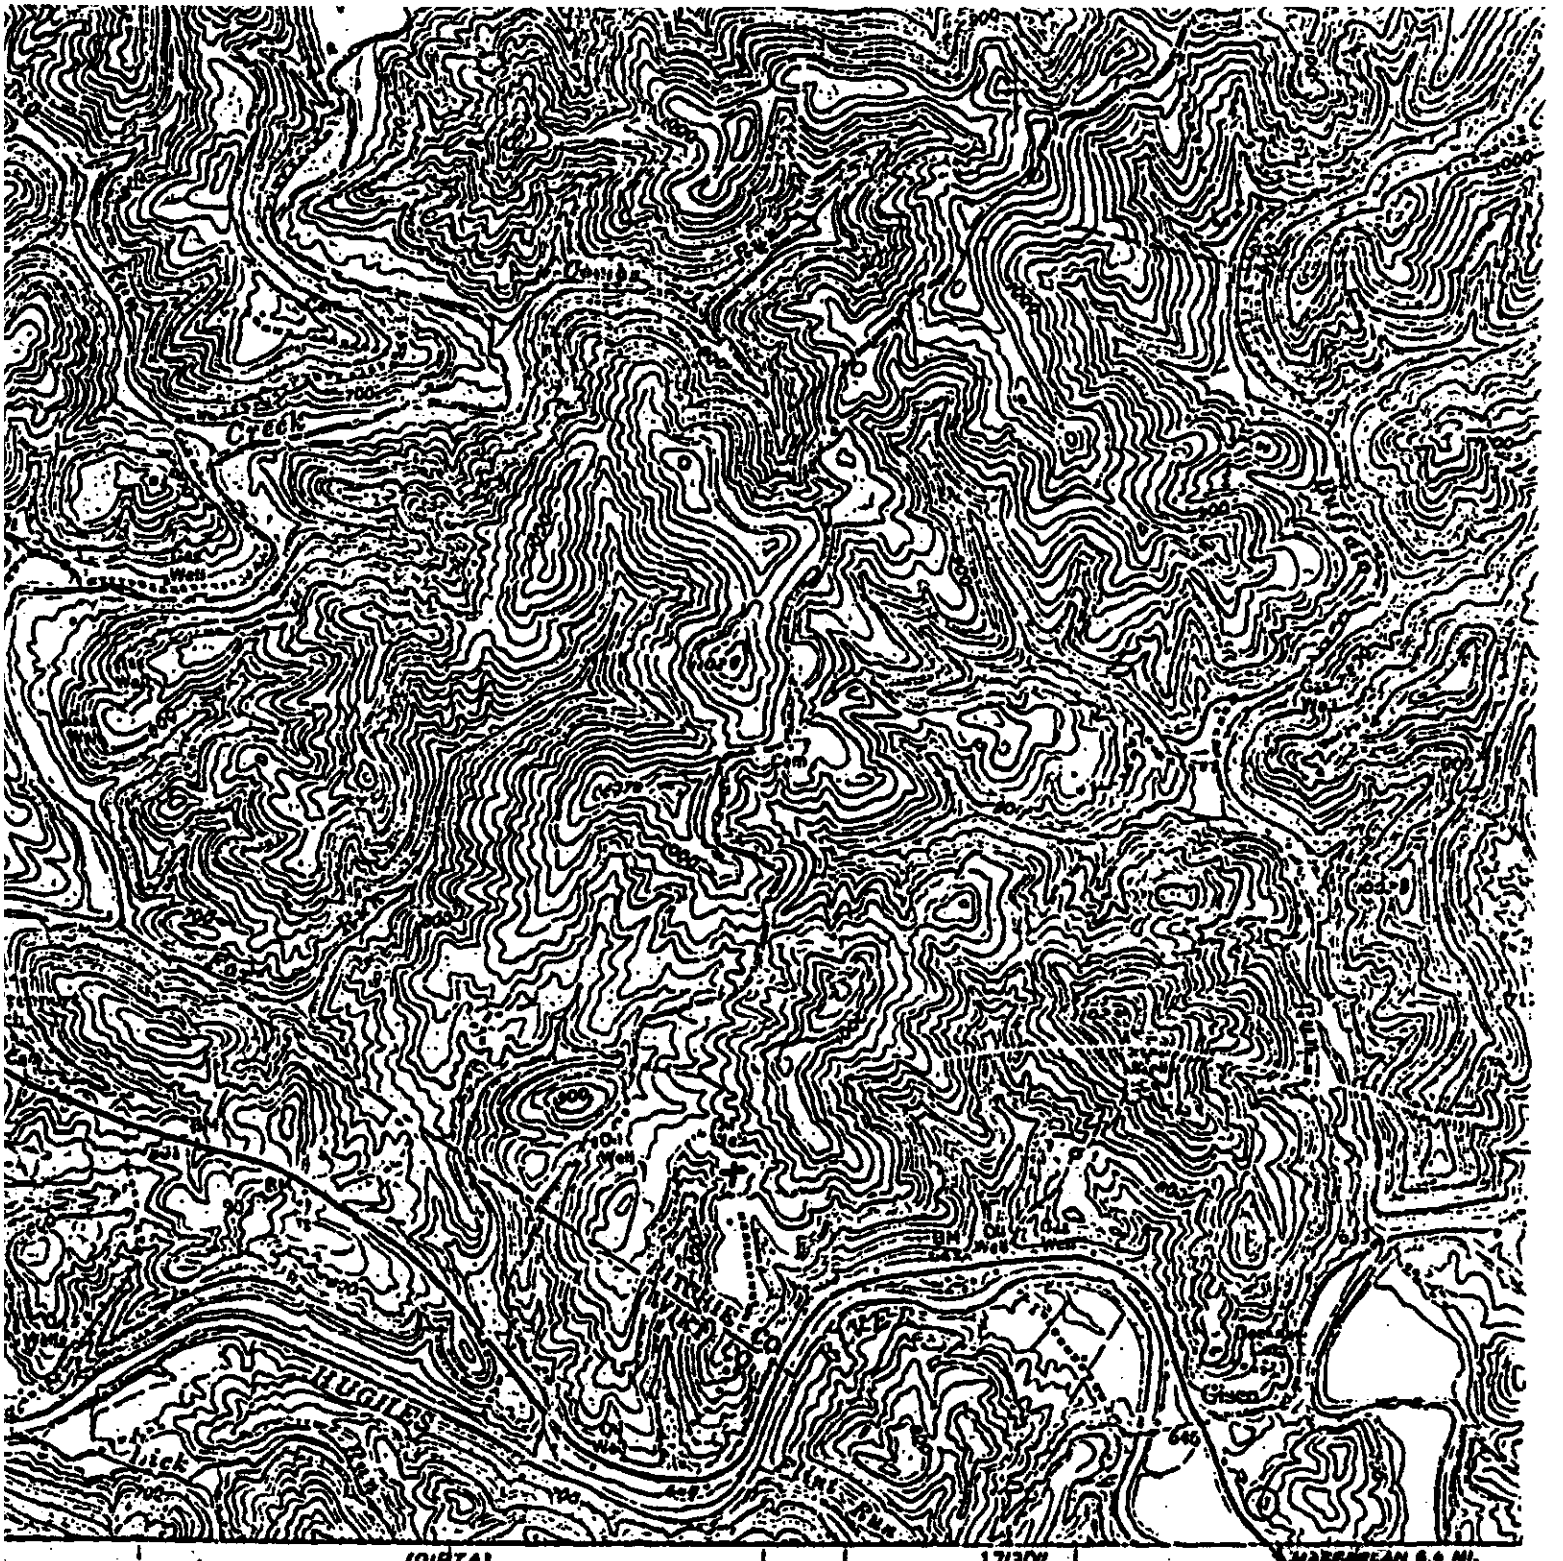

SCALE 1:24000

0 1 MILE

1000 0 1000 2000 3000 4000 5000 6000 7000 FEET

1 0 1 KILOMETER

CONTOUR INTERVAL 20 FEET
DATUM IS MEAN SEA LEVEL

THIS MAP COMPLIES WITH NATIONAL MAP ACCURACY STANDARDS
FOR SALE BY U. S. GEOLOGICAL SURVEY, WASHINGTON 25, D. C.

SEP 22 2026

WV Department of Environmental Protection

#2

W. VA

QUADRANGLE LOCATION

10/30/2026

INSTRUCTIONS

1)Attach a photc copy of the location of the well on a 7.5 minute Quadrangle with the corresponding Longitude and Latitude.
2)Designate the location of the well with the symbol(+).

RECEIVED
JUL 20 1987
DIVISION OF OIL & GAS
DEPARTMENT OF ENERGY

I, the undersigned, Hereby certify that this plat is correct to the best of my knowledge and belief.

SIGNED Vesca l Corp. Russell L. Clive
TITLE President

DATE 7-15-, 1987
OPERATORS WELL NO. #2
API WELL NO. 47-085-4090

STATE OF WEST VIRGINIA
DEPARTMENT OF ENERGY
OIL AND GAS DIVISION

RECEIVED
Office of Oil & Gas
SEP 22 2026
WV Department of Environmental Protection

WELL TYPE: OIL X GAS ____ LIQUID INJECTION ____ WASTE DISPOSAL ____
(IF "GAS" PRODUCTION ____ STORAGE ____ DEEP ____ SHALLOW X

LOCATION: ELEVATION 850 WATER SHED Hughes River
DISTRICT Grant COUNTY Ritchie
QUADRANGLE Petroleum

SURFACE OWNER S.L. Daubenspeck Heirs ACREAGE 6K
OIL & GAS ROYALTY OWNER S.L. Daubenspeck Heirs LEASE ACREAGE None
LEASE NO. ____

PRODUCING FORMATION Salt Sand TOTAL DEPTH 550
WELL OPERATOR Vesca l Corp. DESIGNATED AGENT Russell L. Clive
ADDRESS P.O. Box 459 ADDRESS P.O. Box 459
Elizabeth WV 26143 Elizabeth WV 26143

10/30/2026

WW-4A
Revised 6-07

1) Date: SEPTEMBER 14TH, 2026
2) Operator's Well Number
S.L DAUBENSPECK HEIRS #2

3) API Well No.: 47 - 085 - 04690

STATE OF WEST VIRGINIA
DEPARTMENT OF ENVIRONMENTAL PROTECTION, OFFICE OF OIL AND GAS
NOTICE 0F APPLICATION TO PLUG AND ABANDON A WELL

4) Surface Owner(s) to be served:
(a) Name: WESTVACO
Address: 300 WESTVACO RD
LOW MOOR, VA 24457

(b) Name:
Address:

(c) Name:
Address:

6) Inspector: JEREMY NEWLON
Address: 8402 STAUNTON TURNPIKE
MACFARLAN, WV 26148
Telephone: 304-951-2482

5) (a) Coal Operator
Name: N/A
Address:

(b) Coal Owner(s) with Declaration
Name: N/A
Address:

Name:
Address:

(c) Coal Lessee with Declaration
Name: N/A
Address:

TO THE PERSONS NAMED ABOVE: You should have received this Form and the following documents:

(1) The application to Plug and Abandon a Well on Form WW-4B, which sets out the parties involved in the work and describes the well its and the plugging work order; and
(2) The plat (surveyor's map) showing the well location on Form WW-6.

The reason you received these documents is that you have rights regarding the application which are summarized in the instructions on the reverses side. However, you are not required to take any action at all.

Take notice that under Chapter 22-6 of the West Virginia Code, the undersigned well operator proposes to file or has filed this Notice and Application and accompanying documents for a permit to plug and abandon a well with the Chief of the Office of Oil and Gas, West Virginia Department of Environmental Protection, with respect to the well at the location described on the attached Application and depicted on the attached Form WW-6. Copies of this Notice, the Application, and the plat have been mailed by registered or certified mail or delivered by hand to the person(s) named above (or by publication in certain circumstances) on or before the day of mailing or delivery to the Chief.

OFFICIAL SEAL
NOTARY PUBLIC
STATE OF WEST VIRGINIA
JESSICA M. LOTT
PO Box 124
Davisville, WV 26142
My Comm. Expires August 07, 2029

Well Operator: GARY P. & SHIRLEY J. JONES
By: Gary P Jones
Its: INDIVIDUAL
Address: 71 OLD MILL LANE
WALKER, WV 26180
Telephone: 304-628-3553

Subscribed and sworn before me this 14 day of September 2026
Notary Public
My Commission Expires AUGUST 7, 2029

Oil and Gas Privacy Notice

The Office of Oil and Gas processes your personal information, such as name, address and phone number, as a part of our regulatory duties. Your personal information may be disclosed to other State agencies or third parties in the normal course of business or as needed to comply with statutory or regulatory requirements, including Freedom of Information Act requests. Our office will appropriately secure your personal information. If you have any questions about our use of your personal information, please contact DEP's Chief Privacy Officer at depprivacyoffier@wv.gov.

10/30/2026



U.S. Postal Service™
CERTIFIED MAIL® RECEIPT
Domestic Mail Only

For delivery information, visit our website at www.usps.com®.

Covington, VA 24426

OFFICIAL USE

Certified Mail Fee $5.55

Extra Services & Fees (check box, add fee as appropriate)
- Return Receipt (hardcopy) $ $0.00
- Return Receipt (electronic) $ $0.00
- Certified Mail Restricted Delivery $ $0.00
- Adult Signature Required $ $0.00
- Adult Signature Restricted Delivery $

Postage $1.40

Total Postage and Fees $11.80

Sent To Westvaco

Street and Apt. No., or PO Box No.

City, State, ZIP+4®

PS Form 3800, April 2015 PSN 7530-02-000-9047 See Reverse for Instructions

7017 0190 0000 8325 1260

UNITED STATES POSTAL SERVICE
Postmark Here
SEP 14 2026
09/14/2026
DAVISVILLE, WV 26142

RECEIVED
Office of Oil and Gas
SEP 22 2026
WV Department of
Environmental Protection

10/30/2026

SURFACE OWNER WAIVER

Operator's Well Number S.LDAUBENSPECKHEIRS#2

INSTRUCTIONS TO SURFACE OWNERS NAMED ON PAGE WW4-A

The well operator named on page WW-4A is applying for a permit from the State to plug and abandon a well. (Note: If the surface tract is owned by more than three persons, then these materials were served on you because your name appeared on the Sheriff's tax ticket on the land or because you actually occupy the surface tract. In either case, you may be the only owner who will actually receive these materials.) See Chapter 22 of the West Virginia Code. Well work permits are valid for 24 months. If you do not own any interest in the surface tract, please forward these materials to the true owner immediately if you know who it is. Also, please notify the well operator and the Office of Oil and Gas.

NOTE: YOU ARE NOT REQUIRED TO FILE ANY COMMENT.

WHERE TO FILE COMMENTS AND OBTAIN ADDITIONAL INFORMATION:

Chief, Office of Oil and Gas
Department of Environmental Protection
601 57th St. SE
Charleston, WV 25304
(304) 926-0450

Received
Office of Oil & Gas
SEP 22 2026
WV Department of
Environmental Protection

Time Limits and methods for filing comments. The law requires these materials to be served on or before the date the operator files his Application. You have **FIVE (5) DAYS** after the filing date to file your comments. Comments must be filed in person or received in the mail by the Chief's office by the time stated above. You may call the Chief's office to be sure of the date. Check with your postmaster to ensure adequate delivery time or to arrange special expedited handling. If you have been contacted by the well operator and you have signed a "voluntary statement of no objection" to the planned work described in these materials, then the permit may be issued at any time.

Comments must be in writing. Your comments must include your name, address and telephone number, the well operator's name and well number and the approximate location of the proposed well site including district and county from the application. You may add other documents, such as sketches, maps or photographs to support your comments.

The Chief has the power to deny or condition a well work permit based on comments on the following grounds:

1) The proposed well work will constitute a hazard to the safety of persons.
2) The soil erosion and sediment control plan is not adequate or effective;
3) Damage would occur to publicly owned lands or resources;
4) The proposed well work fails to protect fresh water sources or supplies;
5) The applicant has committed a substantial violation of a previous permit or a substantial violation of one or more of the rules promulgated under Chapter 22, and has failed to abate or seek review of the violation...".

If you want a copy of the permit as it is issued or a copy of the order denying the permit, you should request a copy from the Chief.

VOLUNTARY STATEMENT OF NO OBJECTION

I hereby state that I have read the instructions to surface owners and that I have received copies of a Notice and Application For A Permit To Plug And Abandon on Forms WW-4A and WW-4B, and a survey plat.

I further state that I have no objection to the planned work described in these materials, and I have no objection to a permit being issued on those materials.

FOR EXECUTION BY A NATURAL PERSON ETC.

_____ Date _____
Signature

FOR EXECUTION BY A CORPORATION,

Name _____
By _____
Its _____ Date _____

Signature Date

10/30/2026

WW-4B

API No. 47-085-04690
Farm Name S.L. Daubenspeck
Well No. #2

INSTRUCTIONS TO COAL OPERATORS
OWNERS AND LESSEE

The well operator named on the obverse side of WW-4 (B) is about to abandon the well described in the enclosed materials and will commence the work of plugging and abandoning said well on the date the inspector is notified. Which date shall not be less then five days after the day on which this notice and application so mailed is received, or in due course should be received by the Department of Environmental Protection Office of Oil & Gas.

This notice and application is given to you in order that your respective representatives may be present at the plugging and filling of said well. You are further notified that whether you are represented or not the operator will proceed to plug and fill said well in the manner required by Section 24, Article 6, Chapter 22 of the Code and given in detail on obverse side of this application.

NOTE: If you wish this well to be plugged according to 22-6-24(d) then as per Regulation 35CSR4-13.9 you must complete and return to this office on form OB-16 "Request by Coal Operator, Owner, or Lessee for plugging" prior to the issuance of this plugging permit.

RECEIVED
Office of Oil and Gas
SEP 22 2026
WV Department of
Environmental Protection

WAIVER

The undersigned coal operator _____/ owner _____/ lessee _____/ of the coal under this well location has examined this proposed plugging work order. The undersigned has no objection to the work proposed to be done at this location, provided, the well operator has complied with all applicable requirements of the West Virginia Code and the governing regulations.

Date: _____

_____

By: _____

Its _____

10/30/2026

WW-9
(5/16)

API Number 47 - 085 - 04690
Operator's Well No. S.L. Daubenspeck #2

STATE OF WEST VIRGINIA
DEPARTMENT OF ENVIRONMENTAL PROTECTION
OFFICE OF OIL AND GAS
FLUIDS/ CUTTINGS DISPOSAL & RECLAMATION PLAN

Operator Name GARY P. & SHIRLEY J. JONES OP Code _____

Watershed (HUC 10) HUGHES RIVER Quadrangle PETROLEUM

Do you anticipate using more than 5,000 bbls of water to complete the proposed well work? Yes ☐ No ☑

Will a pit be used? Yes ☑ No ☐

If so, please describe anticipated pit waste: plugging materials

Will a synthetic liner be used in the pit? Yes ☐ No ☐ If so, what ml.? _____

Proposed Disposal Method For Treated Pit Wastes:

- ____ Land Application (if selected provide a completed form WW-9-GPP)
- ____ Underground Injection (UIC Permit Number _____)
- ✓ Reuse (at API Number will depend)
- ____ Off Site Disposal (Supply form WW-9 for disposal location)
- ✓ Other (Explain using steel blowback

Will closed loop system be used? If so, describe: no

Drilling medium anticipated for this well (vertical and horizontal)? Air, freshwater, oil based, etc. n/a

-If oil based, what type? Synthetic, petroleum, etc. _____

Additives to be used in drilling medium? N/A

Drill cuttings disposal method? Leave in pit, landfill, removed offsite, etc. N/A

-If left in pit and plan to solidify what medium will be used? (cement, lime, sawdust) N/A

-Landfill or offsite name/permit number? N/A

RECEIVED
Office of Oil and Gas
SEP 22 2026
WV Department of Environmental Protection

Permittee shall provide written notice to the Office of Oil and Gas of any load of drill cuttings or associated waste rejected at any West Virginia solid waste facility. The notice shall be provided within 24 hours of rejection and the permittee shall also disclose where it was properly disposed.

I certify that I understand and agree to the terms and conditions of the GENERAL WATER POLLUTION PERMIT issued on April 1, 2016, by the Office of Oil and Gas of the West Virginia Department of Environmental Protection. I understand that the provisions of the permit are enforceable by law. Violations of any term or condition of the general permit and/or other applicable law or regulation can lead to enforcement action.

I certify under penalty of law that I have personally examined and am familiar with the information submitted on this application form and all attachments thereto and that, based on my inquiry of those individuals immediately responsible for obtaining the information, I believe that the information is true, accurate, and complete. I am aware that there are significant penalties for submitting false information, including the possibility of fine or imprisonment.

Company Official Signature Gary P Jones

Company Official (Typed Name) GARY P. JONES

Company Official Title INDIVIDUAL SELF

Subscribed and sworn before me this 14TH day of September, 20 26

JMLott Notary Public

My commission expires August 7, 2029

OFFICIAL SEAL
NOTARY PUBLIC
STATE OF WEST VIRGINIA
JESSICA M. LOTT
PO Box 124
Davisville, WV 25142
My Comm. Expires August 07, 2029

J.N. 9-15-26

10/30/2026

Form WW-9

Operator's Well No. S L. Dawbenspeck #

Proposed Revegetation Treatment: Acres Disturbed +/- 1 ACRED Prevegetation pH _____

Lime 3 Tons/acre or to correct to pH 6.5

Fertilizer type 10-20-20 OR EQUIVALENT

Fertilizer amount TBD lbs/acre

Mulch 2 Tons/acre

Seed Mixtures

Temporary		Permanent	
Seed Type	lbs/acre	Seed Type	lbs/acre
FESCUE	40	FESCUE	15
ALSIKE CLOVER	5	ALSIKE CLOVER	5
RYE	15		

Attach:
Maps(s) of road, location, pit and proposed area for land application (unless engineered plans including this info have been provided). If water from the pit will be land applied, provide water volume, include dimensions (L, W, D) of the pit, and dimensions (L, W), and area in acres, of the land application area.

Photocopied section of involved 7.5' topographic sheet.

RECEIVED
Office of Oil and Gas
SEP 22 2026
WV Department of
Environmental Protection

Plan Approved by: Jeremy Nuckles

Comments: _____

Title: OOG Inspector Date: 9-15-2026

Field Reviewed? (✓) Yes ( ) No

10/30/2026

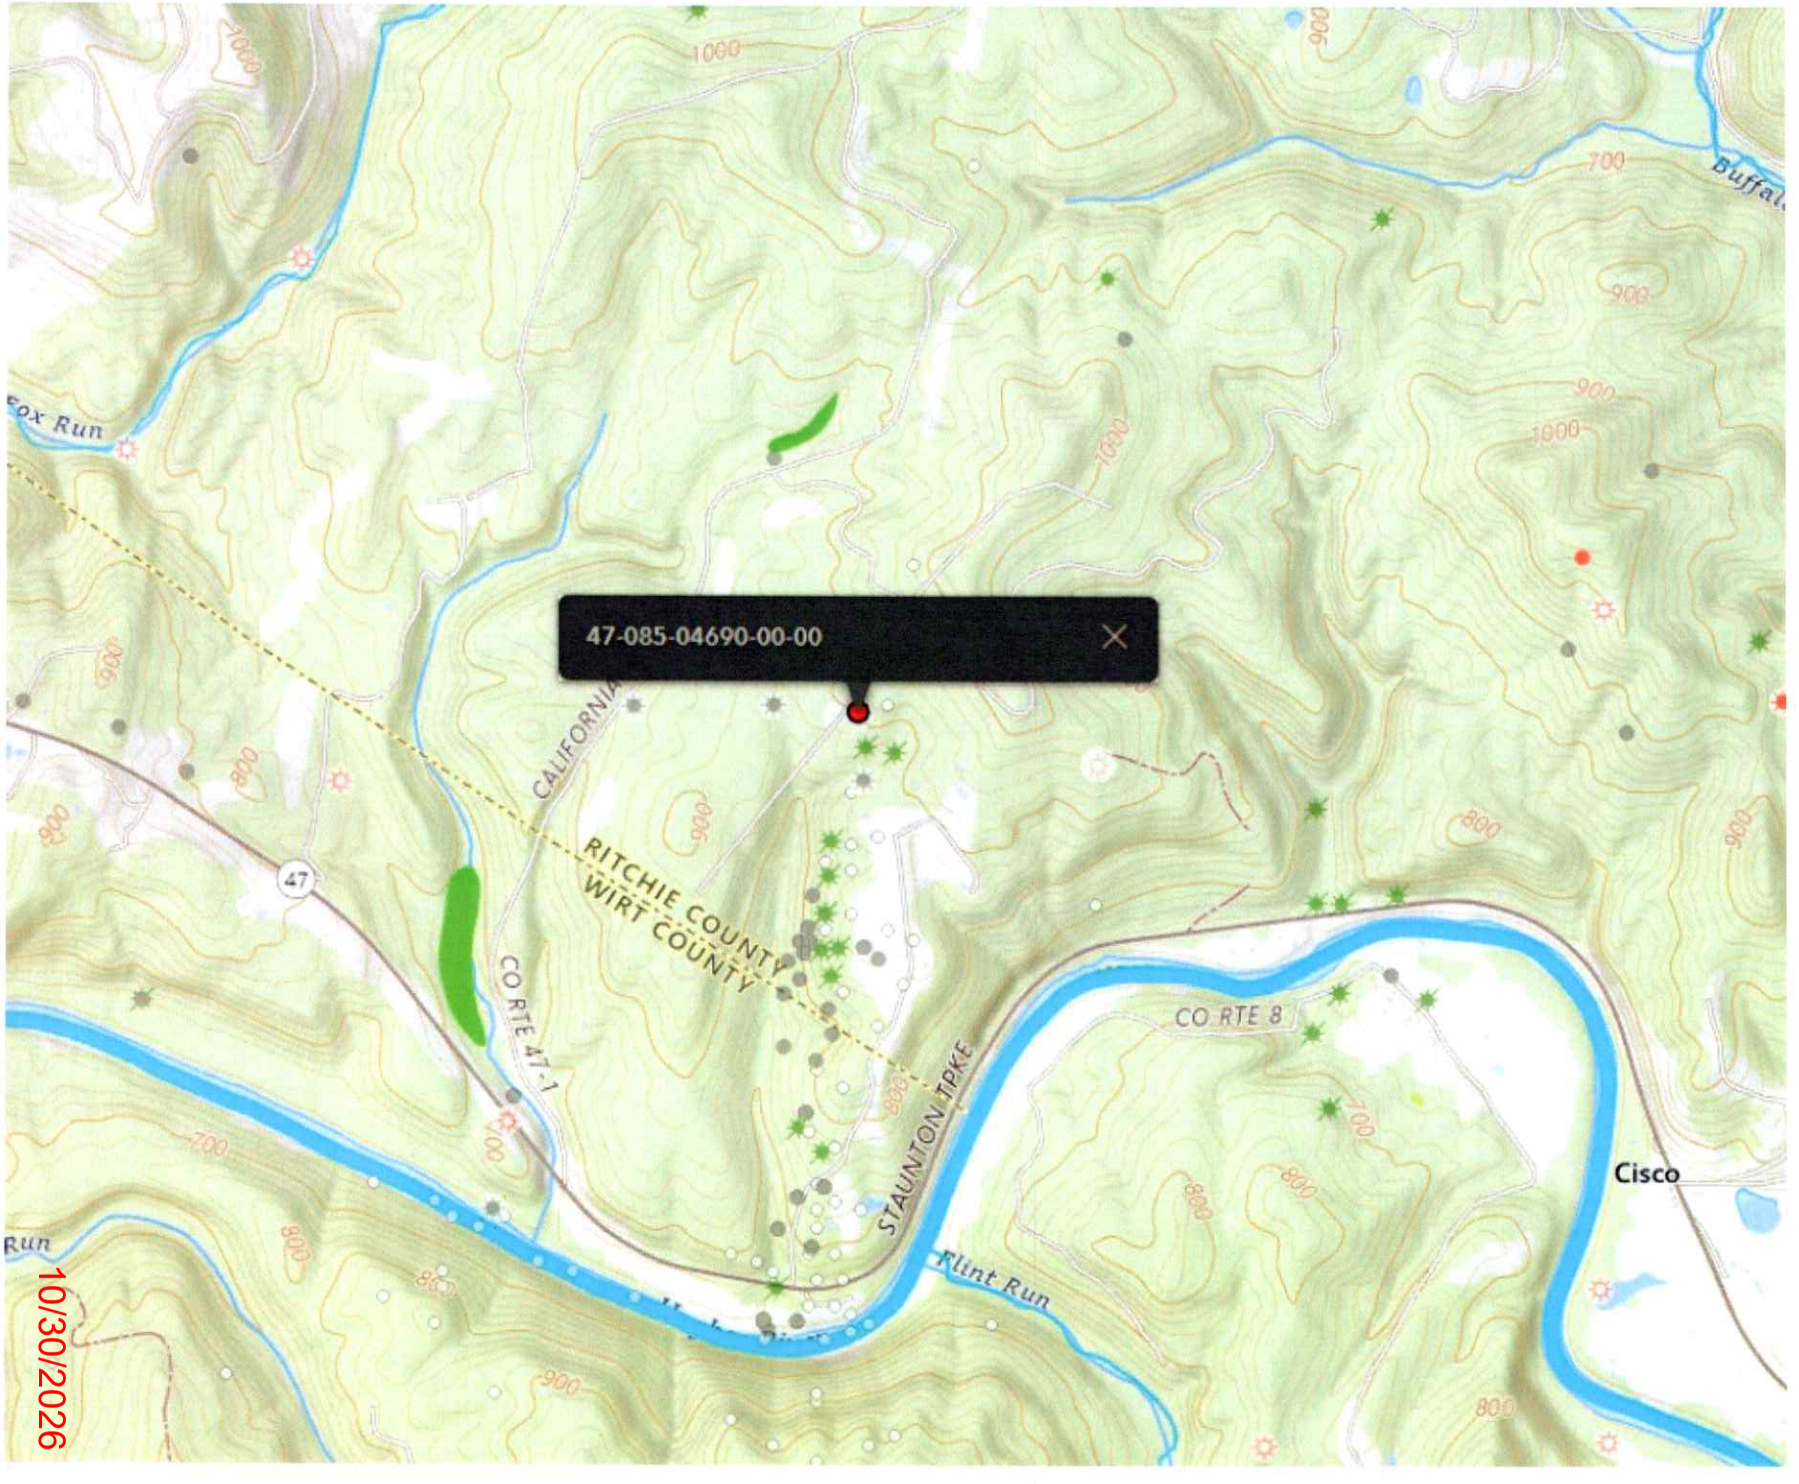
47-085-04690-00-00
CALIFORNIA
RITCHIE COUNTY
WIRT COUNTY
CO RTE 47-1
CO RTE 8
STAUNTON TPKE
Flint Run
Cisco
47
10/30/2026

WW-7
8-30-06

West Virginia Department of Environmental Protection
Office of Oil and Gas
WELL LOCATION FORM: GPS

API: 47-085-04690 **WELL NO.:** #2

FARM NAME: S.L DAUBENSPECK

RESPONSIBLE PARTY NAME: GARY P. & SHIRLEY J. JONES

COUNTY: RITCHIE **DISTRICT:** GRANT

QUADRANGLE: PETROLEUM

SURFACE OWNER: WESTVACO

ROYALTY OWNER: WESTVACO

UTM GPS NORTHING: 4331974.93

UTM GPS EASTING: 473878.4 **GPS ELEVATION:** 850

The Responsible Party named above has chosen to submit GPS coordinates in lieu of preparing a new well location plat for a plugging permit or assigned API number on the above well. The Office of Oil and Gas will not accept GPS coordinates that do not meet the following requirements:

1. Datum: NAD 1983, Zone: 17 North, Coordinate Units: meters, Altitude: height above mean sea level (MSL) – meters.
2. Accuracy to Datum – 3.05 meters
3. Data Collection Method:

Survey grade GPS ____: Post Processed Differential _____

Real-Time Differential _____

Mapping Grade GPS ____: Post Processed Differential _____

Real-Time Differential _____

RECEIVED
Office of Oil and Gas
SEP 22 2026
WV Department of Environmental Protection

4. **Letter size copy of the topography map showing the well location.**

I the undersigned, hereby certify this data is correct to the best of my knowledge and belief and shows all the information required by law and the regulations issued and prescribed by the Office of Oil and Gas.

Gary P. Jones — Signature

INDIVIDUAL SELF — Title

09/14/2026 — Date

10/30/2026

S L. Daubenspeck #2

11/10/2016

PLUGGING PERMIT CHECKLIST

Plugging Permit

- [x] WW-4B
- [ ] WW-4B signed by inspector
- [ ] WW-4A
- [ ] SURFACE OWNER WAIVER or PROOF THAT APPLICATION WAS SENT BY REGISTERED OR CERITFIED MAIL
- [ ] COAL OWNER/COAL OPERATOR/COAL LESSEE WAIVERS or PROOF THAT APPLICATION WAS SENT BY REGISTERED OR CERTIFIED MAIL
- [ ] WW-9 PAGE 1 (NOTARIZED)
- [ ] WW-9 PAGE 2 with attached drawing of road, location, pit and proposed area for land application
- [ ] WW-9 GPP PAGE 1 and 2 if well effluent will be land applied
- [ ] RECENT MYLAR PLAT OR WW-7
- [ ] WELL RECORDS/COMPLETION REPORT
- [ ] TOPOGRAPHIC MAP OF WELL, SHOWING PIT IF PIT IS USED
- [ ] MUST HAVE VALID BOND IN OPERATOR'S NAME
- [ ] CHECK FOR $100 IF PIT IS USED

RECEIVED
Office of Oil and Gas
SEP 22 2026
WV Department of
Environmental Protection

10/30/2026

Kennedy, James P <james.p.kennedy@wv.gov>

plugging permit issued 4708504690

1 message

Kennedy, James P <james.p.kennedy@wv.gov> Fri, Oct 30, 2026 at 10:54 AM
To: jonesgswv@yahoo.com, Jeremy D Newlon <jeremy.d.newlon@wv.gov>, amossor@wvassessor.com

To whom it may concern, a plugging permit has been issued for 4708504690.

--

James Kennedy

Environmental Resource Specialist III / Permitting

WVDEP Office of Oil and Gas

601 57th Street, SE

Charleston, WV 25304

304-926-0499 ext. 45025

james.p.kennedy@wv.gov

4708504690.pdf
2230K

10/30/2026