west virginia department of environmental protection

Office of Oil and Gas
601 57th Street, S.E.
Charleston, WV 25304
(304) 926-0450
fax: (304) 926-0452

Harold D. Ward, Cabinet Secretary
www.dep.wv.gov

Monday, October 5, 2026
WELL WORK PLUGGING PERMIT
Vertical Plugging

UNKNOWN - DEP PAID PLUGGING CONTRACT
601 57TH STREET

CHARLESTON, WV 25304

Re: Permit approval for # 1
47-105-01419-00-00

This well work permit is evidence of permission granted to perform the specified well work at the location described on the attached pages and located on the attached plat, subject to the provisions of Chapter 22 of the West Virginia Code of 1931, as amended, and all rules and regulations promulgated thereunder, and to any additional specific conditions and provisions outlined in the pages attached hereto. Notification shall be given by the operator to the Oil and Gas Inspector at least 24 hours prior to the construction of roads, locations, and/or pits for any permitted work. In addition, the well operator shall notify the same inspector 24 hours before any actual well work is commenced and prior to running and cementing casing. Spills or emergency discharges must be promptly reported by the operator to 1-800-642-3074 and to the Oil and Gas Inspector.

Upon completion of the plugging well work, the above named operator will reclaim the site according to the provisions of WV Code 22-6-30. Please be advised that form WR-38, Affidavit of Plugging and Filling Well, is to be submitted to this office within 90 days of completion of permitted well work, as should form WR-34 Discharge Monitoring Report within 30 days of discharge of pits, if applicable. Failure to abide by all statutory and regulatory provisions governing all duties and operations hereunder may result in suspension or revocation of this permit and, in addition, may result in civil and/or criminal penalties being imposed upon the operators.

Per 35 CSR 4-5.2.g this permit will expire in two (2) years from the issue date unless permitted well work is commenced. If there are any questions, please feel free to contact me at (304) 926- 0450.

H. Jason Harmon
Chief



Operator's Well Number: # 1
Farm Name: BADGGER OIL & GAS
U.S. WELL NUMBER: 47-105-01419-00-00
Vertical Plugging
Date Issued: 10/05/2026

10/09/2026

PERMIT CONDITIONS

West Virginia Code §22-6-11 allows the Office of Oil and Gas to place specific conditions upon this permit. Permit conditions have the same effect as law. Failure to adhere to the specified permit conditions may result in enforcement action.

CONDITIONS

1. All pits must be lined with a minimum of 20 mil thickness synthetic liner.

2. In the event of an accident or explosion causing loss of life or serious personal injury in or about the well or while working on the well, the well operator or its contractor shall give notice, stating the particulars of the accident or explosion, to the oil and gas inspector and the Chief within twenty-four (24) hours.

3. Well work activities shall not constitute a hazard to the safety of persons.

4. Notification shall be given by the operator to the Oil and Gas Inspector at least 24 hours prior to the construction of roads, locations and/or pits for any permitted work. In addition, the well operator shall notify the same inspector 24 hours before any actual well work is commenced and prior to running and cementing casing.

5. No sooner than sixty (60) days and no greater than ninety (90) days after the completion of the plugging of the well, the operator shall conduct an evaluation of the plugging operations to verify that the well is not leaking any fluid or gases and is properly sealed at the surface to prevent fluids or other materials from entering the well. Reports of such analysis are required to be provided to the agency with the permittee's filing of the WR-38. Wells affirmed to be leaking after plugging operations have completed, will be considered to not be properly plugged and may be required to be retested, repaired, and/or replugged.

10/09/2026

4710501419P

WW-4B
Rev. 2/01

1) Date August 12, 2026
2) Operator's
Well No. Wirt Federal Orphan 2
3) API Well No. 47- 105 - 01419

STATE OF WEST VIRGINIA
DEPARTMENT OF ENVIRONMENTAL PROTECTION
OFFICE OF OIL AND GAS

APPLICATION FOR A PERMIT TO PLUG AND ABANDON

4) Well Type: Oil ☐ / Gas ☑ / Liquid injection ☐ / Waste disposal ☐ /
(If "Gas, Production ☐ or Underground storage ☐) Deep ☐ / Shallow ☑

5) Location: Elevation 790.88' Watershed Burning Springs Run
District Burning Springs County Wirt Quadrangle Burning Springs 7.5'

6) Well Operator Unknown - WVDEP Paid Plugging Contract
Address 601 57th St., SE
Charleston, WV 26304

7) Designated Agent Jason Harmon
Address 601 57th St., SE
Charleston, WV 25304

8) Oil and Gas Inspector to be notified
Name April Lawson
Address 347 Main Street
Spencer, WV 25276

9) Plugging Contractor
Name Next LVL Energy (Diversified Owned)
Address 104 Helliport Loop Rd
Bridgeport, WV 25330

10) Work Order: The work order for the manner of plugging this well is as follows:

See Attached Work Procedures

RECEIVED
Office of Oil and Gas
AUG 24 2026
WV Department of
Environmental Protection

Notification must be given to the district oil and gas inspector 24 hours before permitted work can commence.

Work order approved by inspector April Lawson Digitally signed by: April Lawson DN: CN = April Lawson email = April.n.lawson@wv.gov C = US O = DEP Oil and Gas Date: 2026.08.18 08:05:25 -04'00' Date 8/18/26

10/09/2026

4710501419P

April Lawson

Digitally signed by: April Lawson
DN: CN = April Lawson email = april.n.lawson@wv.gov C = US O = DEP Oil and Gas
Date: 2026.08.18 08:05:49 -04'00'

Plugging Prognosis – New Regulations

API #: 47-105-01419
West Virginia, Wirt Co.
Lat./Long: 38.99875°, -81.30578°
Nearest ER: Roane General Hospital, 200 Hospital Dr, Spencer, WV 25276

Orphan Well: No Well Records. Looked at the following wells for potential information about the field: 47-105-01230

Casing Schedule:

Surface Casing @ Unknown Depth (cement top unknown)
Production Tubing @ Unknown Depth (cement /packer information unknown)
Tbg seen at surface with cable sticking out of it
TD estimated @ 800'

Completion: Producing Sand – Unknown

Fresh Water: None listed on offsets. Local water wells known to be as deep as 120'
Salt Water: Show @ 870' in offset well 47-105-00760.
Gas Shows: on offsets, most shows are within 400' of TD
Oil Shows: on offsets, most shows are within 400' of TD
Coal: None reported in this field
Elevation: 660'

1. Notify Inspector April Lawson @ (681) 990-6944, 48 hrs prior to commencing operations.
2. Check and record pressures on csg/tbg.
3. Remove and lay down any pumping rods and pull production tubing.
4. Check TD w/ wireline and confirm top of cement in production casing with CBL. If well is completed OH, then confirm shoe depth of production casing.
5. *****Can combine plugs below 100' if downhole formations will hold the column of cement.*****
6. Run into total depth. Kill well as needed with 6% bentonite gel and fill rat hole. Pump at least 10 bbls gel. Pump 200' Class A/L cement plug from **TD (estimated @ 800') to 600' (Bottom hole Plug).** Tag TOC. Top off as needed.
7. TOOH w/ tbg to 600'. Pump 400' Class A/L cement plug from **600' to 100'.**
8. TOOH w/ tbg to 100'. Pump 100' Class A/L cement plug from **100' to surface (surface plug). Must perforate & squeeze this plug to a minimum of 200 psi.** Top off as needed.
9. Reclaim location and well road to WV DEP specifications and erect P&A well monument.

RECEIVED
Office of Oil and Gas
AUG 24 2026
WV Department of
Environmental Protection

10/09/2026

OFF-SET 47-105-01230

47105[redacted]19P

FORM IV-38
(Affidavit of Plugging)

STATE OF WEST VIRGINIA
DEPARTMENT OF MINES
OIL AND GAS WELLS DIVISION

AFFIDAVIT OF PLUGGING AND FILLING WELL

AFFIDAVIT SHOULD BE MADE IN TRIPLICATE, one copy mailed to the Department, one copy to be retained by the Well Operator and the third copy (and extra copies if required) should be mailed to each coal operator at their respective addresses.

For = Dept. Energy-Oil & Gas Division
By: Perkins Oil & Gas Inc.

Coal Operator or Owner — Name of Well Operator

Address — Rt. 2, Pennsboro, WV
Complete Address

Coal Operator or Owner — March 1, 1988

Address — WELL AND LOCATION

Burning Springs District

Betty Ann Scott — Wirt County
Lease or Property Owner

Glendale, Ca. 91206 — WELL NO. 1
Address

B. Scott Farm

STATE INSPECTOR SUPERVISING PLUGGING Glen Robinson

RECEIVED
Office of Oil and Gas
AUG 24 2026
WV Department of
Environmental Protection

AFFIDAVIT

STATE OF WEST VIRGINIA,
County of Ritchie ss:

Kyle Perkins and Lyle Farley being first duly sworn according to law depose and say that they are experienced in the work of plugging and filling oil and gas wells and were employed by Perkins Oil & Gas Inc, well operator, and participated in the work of plugging and filling the above well, that said work was commenced on the 27th day of January, 1988, and that the well was plugged and filled in the following manner:

Sand or Zone Record	Filling Material	Plugs Used	Casing	
Formation		Size & Kind	CSG PULLED	CSG LEFT IN
TD 800		Note: All 6 5/8"		
800 - 770	Gel	casing left in.		
770 - surface	Cement	Amount unknown.		

Coal Seams		Description of Monument
(Name)		1 joint of 5" casing
(Name)		extending 48" above
(Name)		surface
(Name)		

and that the work of plugging and filling said well was completed on the 29th day of January, 1988.

And further deponents saith not.

Kyle D Perkins

L. O. Farley

Sworn to and subscribed before me this 5th day of March, 1988.

Notary Public

My commission expires:
July 2, 1990

Permit No. 47-105-1230-P

10/09/2026

4710501419P

WW-4A
Revised 6-07

1) Date: 8/12/2026
2) Operator's Well Number Wirt Federal Orphan 2

3) API Well No.: 47 - 105 - 01419

STATE OF WEST VIRGINIA
DEPARTMENT OF ENVIRONMENTAL PROTECTION, OFFICE OF OIL AND GAS
NOTICE 0F APPLICATION TO PLUG AND ABANDON A WELL

4) Surface Owner(s) to be served:
(a) Name: Burner Land Company
Address: P.O Box 98
Byesville OH, 43723

(b) Name:
Address:

(c) Name:
Address:

6) Inspector: April Lawson
Address: 347 Main Street
Spencer, WV 25276
Telephone: 681-990-6944

5) (a) Coal Operator
Name: None Identified
Address:

(b) Coal Owner(s) with Declaration
Name: None Identified
Address:

Name: None Identified
Address:

(c) Coal Lessee with Declaration
Name: None Identified
Address:

TO THE PERSONS NAMED ABOVE: You should have received this Form and the following documents:

(1) The application to Plug and Abandon a Well on Form WW-4B, which sets out the parties involved in the work and describes the well its and the plugging work order; and
(2) The plat (surveyor's map) showing the well location on Form WW-6.

The reason you received these documents is that you have rights regarding the application which are summarized in the instructions on the reverses side. However, you are not required to take any action at all.

Take notice that under Chapter 22-6 of the West Virginia Code, the undersigned well operator proposes to file or has filed this Notice and Application and accompanying documents for a permit to plug and abandon a well with the Chief of the Office of Oil and Gas, West Virginia Department of Environmental Protection, with respect to the well at the location described on the attached Application and depicted on the attached Form WW-6. Copies of this Notice, the Application, and the plat have been mailed by registered or certified mail or delivered by hand to the person(s) named above (or by publication in certain circumstances) on or before the day of mailing or delivery to the Chief.

RECEIVED
Office of Oil and Gas
AUG 24 2026
WV Department of Environmental Protection

Well Operator: Unknown - WVDEP Paid Plugging Contract
By: Jason Harmon
Its: WV Office of Oil and Gas Deputy Chief
Address: 601 57th St. SE
Charleston, WV 25304
Telephone: 304-926-0452

OFFICIAL SEAL
NOTARY PUBLIC
STATE OF WEST VIRGINIA
RENAE DAWN WHITLOCK
601 57th Street, SE, Charleston, WV 25304
My Commission Expires April 06, 2027

Subscribed and sworn before me this 10th day of September 2026
Notary Public
My Commission Expires April 6, 2027

Oil and Gas Privacy Notice

The Office of Oil and Gas processes your personal information, such as name, address and phone number, as a part of our regulatory duties. Your personal information may be disclosed to other State agencies or third parties in the normal course of business or as needed to comply with statutory or regulatory requirements, including Freedom of Information Act requests. Our office will appropriately secure your personal information. If you have any questions about our use of your personal information, please contact DEP's Chief Privacy Officer at depprivacyoffier@wv.gov

10/09/2026

10/09/2026

Diversified Gas & Oil Corporation
Permitting Department
414 SUMMERS STREET
2ND. FLOOR
CHARLESTON WV 25301

RECEIVED
Office of Oil and Gas
AUG 24 2026
WV Department of
Environmental Protection

4710501419 P

easypost

US POSTAGE PAID IMI
2026-08-12
25301
C4000004
Retail
4.0 OZFLAT
0901000010794

USPS CERTIFIED MAIL™

9407 1362 0855 1291 5983 11

BURNER LAND COMPANY
PO BOX 98
BYESVILLE OH 43723-0098

SURFACE OWNER WAIVER

4710501419P

Operator's Well Number: Wirt Federal Orphan 2

INSTRUCTIONS TO SURFACE OWNERS NAMED ON PAGE WW4-A

The well operator named on page WW-4A is applying for a permit from the State to plug and abandon a well. (Note: If the surface tract is owned by more than three persons, then these materials were served on you because your name appeared on the Sheriff's tax ticket on the land or because you actually occupy the surface tract. In either case, you may be the only owner who will actually receive these materials.) See Chapter 22 of the West Virginia Code. Well work permits are valid for 24 months. If you do not own any interest in the surface tract, please forward these materials to the true owner immediately if you know who it is. Also, please notify the well operator and the Office of Oil and Gas.

NOTE: YOU ARE NOT REQUIRED TO FILE ANY COMMENT.

WHERE TO FILE COMMENTS AND OBTAIN ADDITIONAL INFORMATION:

Chief, Office of Oil and Gas
Department of Environmental Protection
601 57th St. SE
Charleston, WV 25304
(304) 926-0450

Time Limits and methods for filing comments. The law requires these materials to be served on or before the date the operator files his Application. You have **FIVE (5) DAYS** after the filing date to file your comments. Comments must be filed in person or received in the mail by the Chief's office by the time stated above. You may call the Chief's office to be sure of the date. Check with your postmaster to ensure adequate delivery time or to arrange special expedited handling. If you have been contacted by the well operator and you have signed a "voluntary statement of no objection" to the planned work described in these materials, then the permit may be issued at any time.

Comments must be in writing. Your comments must include your name, address and telephone number, the well operator's name and well number and the approximate location of the proposed well site including district and county from the application. You may add other documents, such as sketches, maps or photographs to support your comments.

The Chief has the power to deny or condition a well work permit based on comments on the following grounds:

1) The proposed well work will constitute a hazard to the safety of persons.
2) The soil erosion and sediment control plan is not adequate or effective;
3) Damage would occur to publicly owned lands or resources;
4) The proposed well work fails to protect fresh water sources or supplies;
5) The applicant has committed a substantial violation of a previous permit or a substantial violation of one or more of the rules promulgated under Chapter 22, and has failed to abate or seek review of the violation...".

RECEIVED Office of Oil and Gas AUG 24 2026 WV Department of Environmental Protection

If you want a copy of the permit as it is issued or a copy of the order denying the permit, you should request a copy from the Chief.

VOLUNTARY STATEMENT OF NO OBJECTION

I hereby state that I have read the instructions to surface owners and that I have received copies of a Notice and Application For A Permit To Plug And Abandon on Forms WW-4A and WW-4B, and a survey plat.

I further state that I have no objection to the planned work described in these materials, and I have no objection to a permit being issued on those materials.

FOR EXECUTION BY A NATURAL PERSON ETC.

_____ Date _____
Signature

FOR EXECUTION BY A CORPORATION,

Name _____
By _____
Its _____ Date _____

Signature Date

10/09/2026

4710501419P

WW-4B

API No. 4710501419
Farm Name Burner Land
Well No. Wirt Federal Orphan 2

INSTRUCTIONS TO COAL OPERATORS
OWNERS AND LESSEE

The well operator named on the obverse side of WW-4 (B) is about to abandon the well described in the enclosed materials and will commence the work of plugging and abandoning said well on the date the inspector is notified. Which date shall not be less then five days after the day on which this notice and application so mailed is received, or in due course should be received by the Department of Environmental Protection Office of Oil & Gas.

This notice and application is given to you in order that your respective representatives may be present at the plugging and filling of said well. You are further notified that whether you are represented or not the operator will proceed to plug and fill said well in the manner required by Section 24, Article 6, Chapter 22 of the Code and given in detail on obverse side of this application.

NOTE: If you wish this well to be plugged according to 22-6-24(d) then as per Regulation 35CSR4-13.9 you must complete and return to this office on form OB-16 "Request by Coal Operator, Owner, or Lessee for plugging" prior to the issuance of this plugging permit.

WAIVER

The undersigned coal operator ☐ / owner ☐ / lessee ☐ / of the coal under this well location has examined this proposed plugging work order. The undersigned has no objection to the work proposed to be done at this location, provided, the well operator has complied with all applicable requirements of the West Virginia Code and the governing regulations.

Date: _____

_____

By: _____

Its _____

RECEIVED
Office of Oil and Gas
AUG 24 2026
WV Department of
Environmental Protection

10/09/2026

DIVERSIFIED energy

4710501419P

Date: 8/12/2026

Jason Harmon
Office of Oil and Gas
601 57th Street, SE
Charleston, WV 25304
(304)926-0450

Mr. Harmon,

Due to our cement provider, LaFarge Holcem, discontinuing the manufacturing of Class A cement, DGOC will be utilizing Class L cement to plug the following well:

API Number 4710501419 Well Name Wirt Federal Orphan 2

Attached is the approved variance order for use of Class L cement.

Sincerely,

Nick Bumgardner
Permitting Manager
304-545-4848

RECEIVED
Office of Oil and Gas
AUG 24 2026
WV Department of
Environmental Protection

10/09/2026

4710501419P

west virginia department of environmental protection

Office of Oil and Gas
601 57th Street, SE
Charleston, WV 25304
Phone (304) 926-0450

Harold D. Ward, Cabinet Secretary
dep.wv.gov

BEFORE THE OFFICE OF OIL AND GAS
DEPARTMENT OF ENVIRONMENTAL PROTECTION
STATE OF WEST VIRGINIA

IN THE MATTER OF A VARIANCE FROM LEGISLATIVE RULE 35CSR4 SECTION 14.1. AND LEGISLATIVE RULE 35CSR8 SECTION 20.1, RELATING TO THE CEMENTING OF OIL AND GAS WELLS	))))))	**ORDER NO. 2022-13**

REPORT OF THE OFFICE

In response to industry requests, the West Virginia Department of Environmental Protection, Office of Oil and Gas has reviewed the proposed use of American Petroleum Institute (API) Class L cement to be used in place of API Class A cement for well plugging.

RECEIVED
Office of Oil and Gas
AUG 24 2026
WV Department of
Environmental Protection

FINDINGS OF FACT

1. On July 28, 2022, Diversified Gas & Oil Co. (DGO) submitted a variance request from Legislative Rule 35CSR4 for the use of API Class L cement in place of API Class A cement, relating to the plugging of conventional wells.

2. Laboratory analysis submitted by DGO on July 28, 2022, indicates API Class L cement is comparable to API Class A cement and thereby satisfies the requirements of the West Virginia Code.

3. Contemporaneously, the Chief of the Office of Oil and Gas also chose to consider a variance to Legislative Rule 35CSR8 Section 20.1., for the use of API Class L cement in place of API Class A cement, relating to the plugging of horizontal wells.

10/09/2026

4. On August 18, 2022, the Office of Oil and Gas provided public notice of acceptance of public comments on the variance consideration. During the 20-day public comment period, no comments were received.

CONCLUSIONS OF LAW

Pursuant to Article 6 and Article 6A, Chapter 22 of the Code of West Virginia, the Office of Oil and Gas has jurisdiction over the subject matter, and the persons interested therein, and jurisdiction to promulgate the hereinafter prescribed Order.

Pursuant to Legislative Rule 35CSR4, Section 18 and Legislative Rule 35CSR8, Section 14, the Chief of the Office of Oil and Gas may grant a variance from any requirement of these rules.

ORDER

It is ordered that the Class L cement product approved and monogramed by API is approved for use in place of API Class A cement for well plugging subject to the provisions of Legislative Rule 35CSR4 and Legislative Rule 35CSR8.

Dated this, the 13th day of September, 2022.

IN THE NAME OF THE STATE OF WEST VIRGINIA

OFFICE OF OIL AND GAS
DEPARTMENT OF ENVIRONMENTAL PROTECTION
OF THE STATE OF WEST VIRGINIA

James Martin, Chief
Office of Oil and Gas

RECEIVED
Office of Oil and Gas
AUG 24 2026
WV Department of
Environmental Protection

4710501419P

WW-9
(5/16)

API Number 47 - 105 - 01419
Operator's Well No. Wirt Federal Orphan 2

STATE OF WEST VIRGINIA
DEPARTMENT OF ENVIRONMENTAL PROTECTION
OFFICE OF OIL AND GAS
FLUIDS/ CUTTINGS DISPOSAL & RECLAMATION PLAN

Operator Name Unknown - WVDEP Paid Plugging Contract OP Code

Watershed (HUC 10) Burning Springs Run Quadrangle Burning Springs 7.5'

Do you anticipate using more than 5,000 bbls of water to complete the proposed well work? Yes ☐ No ☑

Will a pit be used? Yes ☑ No ☐

If so, please describe anticipated pit waste: Production fluid and cement returns.

Will a synthetic liner be used in the pit? Yes ☑ No ☐ If so, what ml.? 20

Proposed Disposal Method For Treated Pit Wastes:

_____ Land Application (if selected provide a completed form WW-9-GPP)
* Underground Injection (UIC Permit Number #25-744)
_____ Reuse (at API Number _____)
✓ Off Site Disposal (Supply form WW-9 for disposal location)
* Other (Explain Any fluids not used on site will be recycled at an approved facility and noted in the WR-34 Submission

Will closed loop systembe used? If so, describe: N/A

Drilling medium anticipated for this well (vertical and horizontal)? Air, freshwater, oil based, etc. N/A

-If oil based, what type? Synthetic, petroleum, etc. N/A

Additives to be used in drilling medium? N/A

Drill cuttings disposal method? Leave in pit, landfill, removed offsite, etc. N/A

-If left in pit and plan to solidify what medium will be used? (cement, lime, sawdust) N/A

-Landfill or offsite name/permit number? N/A

RECEIVED
Office of Oil and Gas
AUG 24 2026
WV Department of
Environmental Protection

Permittee shall provide written notice to the Office of Oil and Gas of any load of drill cuttings or associated waste rejected at any West Virginia solid waste facility. The notice shall be provided within 24 hours of rejection and the permittee shall also disclose where it was properly disposed.

I certify that I understand and agree to the terms and conditions of the GENERAL WATER POLLUTION PERMIT issued on April 1, 2016, by the Office of Oil and Gas of the West Virginia Department of Environmental Protection. I understand that the provisions of the permit are enforceable by law. Violations of any term or condition of the general permit and/or other applicable law or regulation can lead to enforcement action.

I certify under penalty of law that I have personally examined and am familiar with the information submitted on this application form and all attachments thereto and that, based on my inquiry of those individuals immediately responsible for obtaining the information, I believe that the information is true, accurate, and complete. I am aware that there are significant penalties for submitting false information, including the possibility of fine or imprisonment.

Company Official Signature _____

Company Official (Typed Name) Jason Harmon

Company Official Title Deputy Chief

OFFICIAL SEAL
NOTARY PUBLIC
STATE OF WEST VIRGINIA
RENAE DAWN WHITLOCK
601 57th Street, SE, Charleston, WV 25304
My Commission Expires April 06, 2027

Subscribed and sworn before me this 10th day of September, 2026

_____ Notary Public

My commission expires April 6, 2027

10/09/2026

47105014197

Form WW-9

Operator's Well No. Wirt Federal Orphan 2

Proposed Revegetation Treatment: Acres Disturbed +/- 1 ac. Prevegetation pH _____

Lime 3 Tons/acre or to correct to pH 6.5

Fertilizer type 10-20-20 or Equivalent

Fertilizer amount TBD lbs/acre

Mulch 2 Tons/acre

Seed Mixtures

Temporary		Permanent	
Seed Type	lbs/acre	Seed Type	lbs/acre
Red Fescue	40	Red Fescue	15
Alsike	5	Alside Clover	5
Annual Rye	15		

Attach:
Maps(s) of road, location, pit and proposed area for land application (unless engineered plans including this info have been provided). If water from the pit will be land applied, provide water volume, include dimensions (L, W, D) of the pit, and dimensions (L, W), and area in acres, of the land application area.

Photocopied section of involved 7.5' topographic sheet.

RECEIVED
Office of Oil and Gas
AUG 24 2026
WV Department of
Environmental Protection


Plan Approved by: April Lawson Digitally signed by: April Lawson DN: CN = April Lawson email = april.n.lawson@wv.gov C = US O = DEP Oil and Gas Date: 2026.08.18 08:06:29 -04'00'

Comments: Follow E&S Control Manual

Title: OOG Inspector Date: 8/18/26

Field Reviewed? (X) Yes ( ) No

10/09/2026

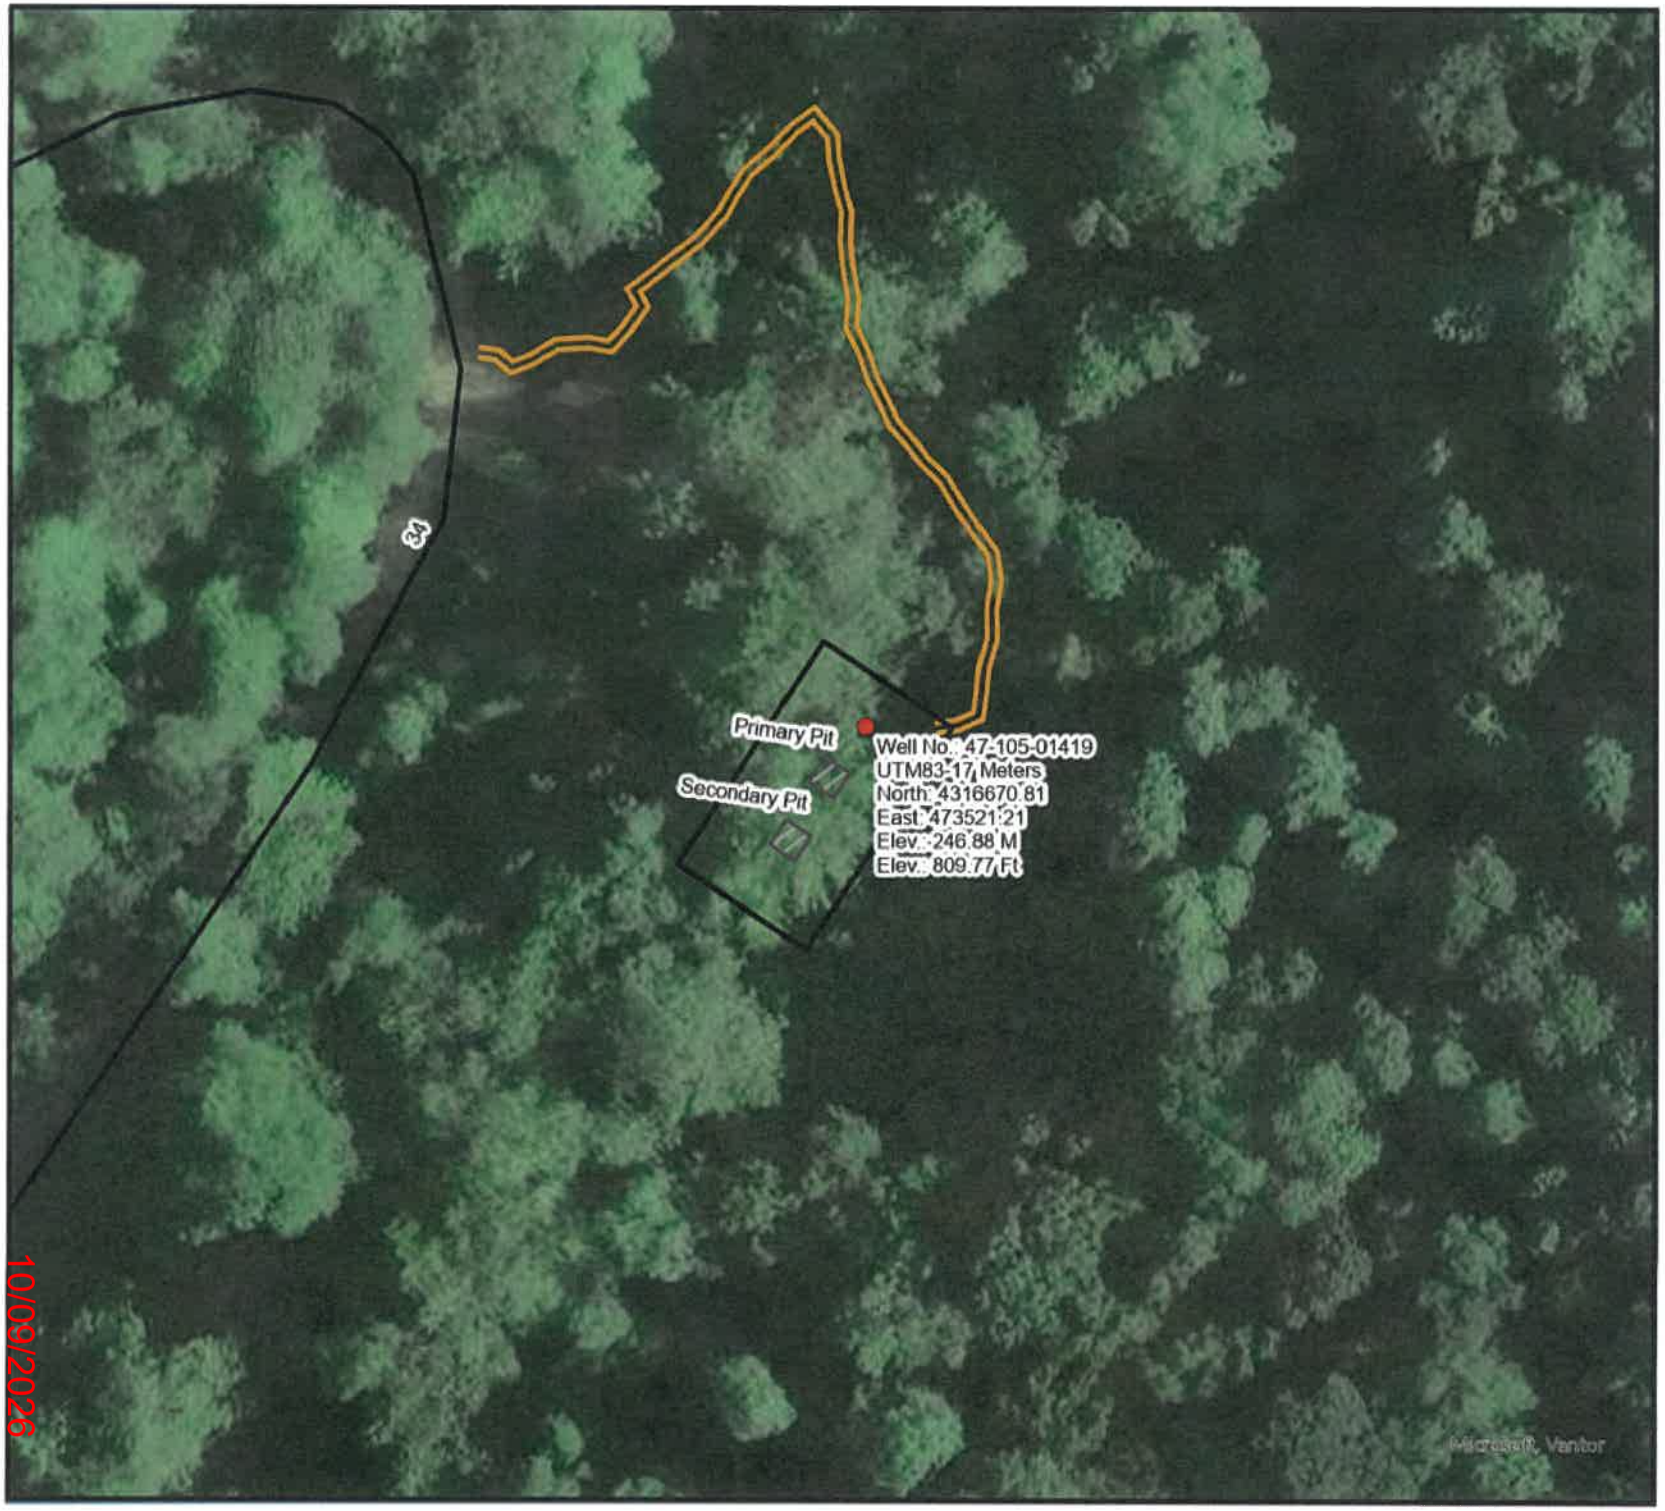

DIVERSIFIED energy

47-105-01419

Well Plugging Map

Legend

- Well
- Pits
- Pad
- Access Road
- Public Roads

RECEIVED
Office of Oil and Gas
JAN 24 2026
WV Department of Environmental Protection



0 25 50 Ft

10/09/2026

4710501419P



DIVERSIFIED energy

47-105-01419

Well Plugging Map

Legend

- Well
- Pits
- Pad
- Access Road
- Public Roads

RECEIVED
Office of Oil and Gas
AUG 24 2026
WV Department of
Environmental Protection




0 250 500 Ft

10/09/2026

4710501419P

4710501419P

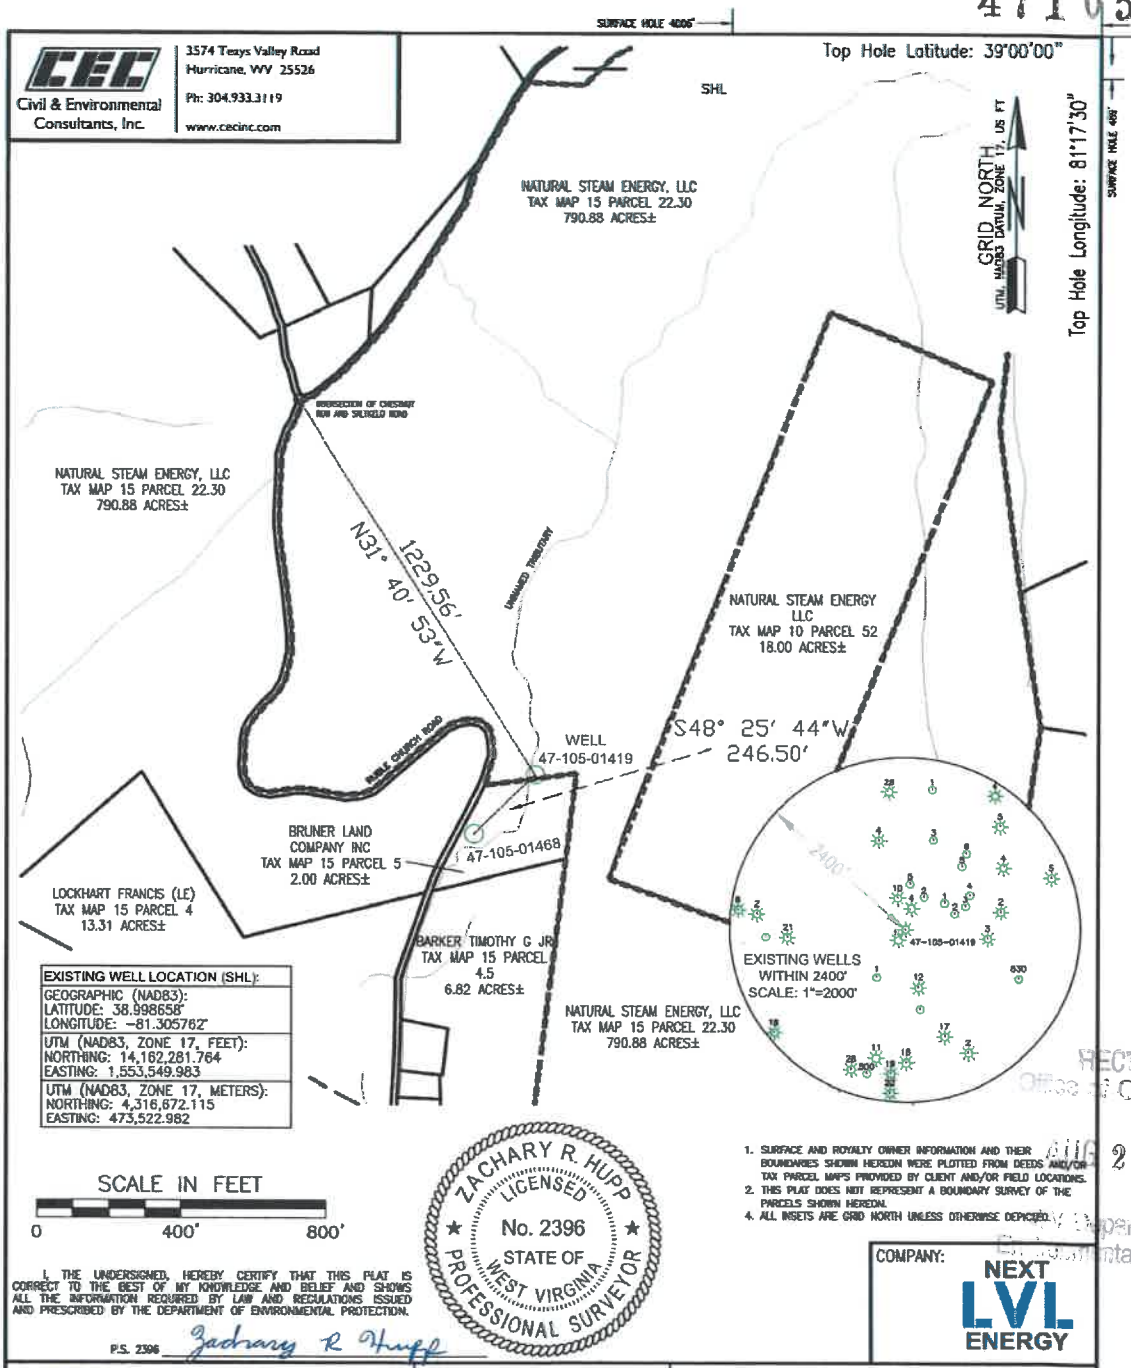

CEC
Civil & Environmental Consultants, Inc.
3574 Teays Valley Road
Hurricane, WV 25526
Ph: 304.933.3119
www.cecinc.com

1. SURFACE AND ROYALTY OWNER INFORMATION AND THEIR BOUNDARIES SHOWN HEREON WERE PLOTTED FROM DEEDS AND/OR TAX PARCEL MAPS PROVIDED BY CLIENT AND/OR FIELD LOCATIONS.
2. THIS PLAT DOES NOT REPRESENT A BOUNDARY SURVEY OF THE PARCELS SHOWN HEREON.
4. ALL INSETS ARE GRID NORTH UNLESS OTHERWISE DEPICTED.

I, THE UNDERSIGNED, HEREBY CERTIFY THAT THIS PLAT IS CORRECT TO THE BEST OF MY KNOWLEDGE AND BELIEF AND SHOWS ALL THE INFORMATION REQUIRED BY LAW AND REGULATIONS ISSUED AND PRESCRIBED BY THE DEPARTMENT OF ENVIRONMENTAL PROTECTION.

P.S. 2396 Zachary R Hupp

COMPANY: NEXT LVL ENERGY

RECEIVED
Office of Oil and Gas
AUG 24 2026
WV Department of Environmental Protection

(+) DENOTES LOCATION OF WELL ON UNITED STATES TOPOGRAPHIC MAPS

WVDEP
OFFICE OF OIL & GAS
601 57TH STREET
CHARLESTON, WV 25304

MINIMUM DEGREE OF ACCURACY: 1/200
PROVEN SOURCE OF ELEVATION: SURVEY GRADE GPS (NAVD 88, US FT)

OPERATOR'S WELL #: WELL: 691
API WELL #: 47 (STATE) 105 (COUNTY) 01419 (PERMIT)

WELL TYPE: OIL ☐ WASTE DISPOSAL ☐ PRODUCTION ☐ DEEP ☐ GAS ☒ LIQUID INJECTION ☐ STORAGE ☐ SHALLOW ☒
WATERSHED: BURNING SPRINGS RUN ELEVATION: 809.54
DISTRICT: BURNING SPRINGS COUNTY: WIRT QUADRANGLE: BURNING SPRINGS
SURFACE OWNER: NATURAL STEAM ENERGY ACREAGE: 790.88±
OIL & GAS ROYALTY OWNER: N/A ACREAGE: N/A
DRILL ☐ DRILL DEEPER ☐ REDRILL ☐ FRACTURE OR STIMULATE ☐ PLUG OFF OLD FORMATION ☐ PERFORATE NEW FORMATION ☐
CONVERT ☐ PLUG & ABANDON ☒ CLEAN OUT & REPLUG ☐ OTHER CHANGE ☐ (SPECIFY)
TARGET FORMATION: N/A ESTIMATED DEPTH: TVD TMD

WELL OPERATOR: UNKNOWN WVDEP PAID PLUGGING CONTRACT DESIGNATED AGENT: JASON HARMON
ADDRESS: 601 57TH STREET ADDRESS: 601 57TH STREET
CITY: CHARLESTON STATE: WV ZIP CODE: 25304 (WVDEP) CITY: CHARLESTON STATE: WV ZIP CODE: 25304

LEGEND:
ACTIVE PRODUCING WELLHEAD
ABANDONED WELLHEAD
LEASE BOUNDARY
ADJOINER LINE
EXISTING ROAD
EXISTING STREAM

REVISIONS:	DATE: 07-14-2026
	364-311
	DRAWN BY: LCP
	SCALE: 1" = 400'
	DRAWING NO: 1
	WELL LOCATION PLAT

P:\300-399\364-311\1-REFERENCES\CAD\364311_WELL-SHL-47-105-01419.DWG
TUESDAY JULY 21 2026 04:53PM

10/09/2026

4710501419 P

DIVERSIFIED
energy

August 20, 2026

Jason Harmon – Chief
WV Department of Environmental Protection
Office of Oil and Gas
601 57th Street, SE
Charleston, WV 26304-2345

Mr. Harmon,

Please find enclosed a permit application to plug and abandon the orphan well listed below.

API #: 4710501419
Tax District: Burning Springs
County: Wirt

Next Level Energy will be the plugging contractor operating under the above named contract. The oil and gas inspector has reviewed and signed off on the permit application for the work to be carried out. Additionally, a copy of the application has been mailed to the owner(s) of record, with the associated mail receipt(s) enclosed.

If you have any questions or require further information regarding the work or the permitting process, please do not hesitate to contact the Diversified Energy Permitting Department

We are here to assist and provide any clarification you may need.

Sincerely,

Nick Bumgardner - Permitting Manager
Diversified Energy Company
304-545-4848
nbumgardner@dgoc.com

RECEIVED
Office of Oil and Gas
AUG 24 2026
WV Department of
Environmental Protection

10/09/2026

4710501419

11/10/2016

PLUGGING PERMIT CHECKLIST
4710501419

Plugging Permit

- [ ] WW-4B
- [ ] WW-4B signed by inspector
- [ ] WW-4A
- [ ] SURFACE OWNER WAIVER or PROOF THAT APPLICATION WAS SENT BY REGISTERED OR CERITFIED MAIL
- [ ] COAL OWNER/COAL OPERATOR/COAL LESSEE WAIVERS or PROOF THAT APPLICATION WAS SENT BY REGISTERED OR CERTIFIED MAIL
- [ ] WW-9 PAGE 1 (NOTARIZED)
- [ ] WW-9 PAGE 2 with attached drawing of road, location, pit and proposed area for land application
- [ ] WW-9 GPP PAGE 1 and 2 if well effluent will be land applied
- [ ] RECENT MYLAR PLAT OR WW-7
- [ ] WELL RECORDS/COMPLETION REPORT
- [ ] TOPOGRAPHIC MAP OF WELL, SHOWING PIT IF PIT IS USED
- [ ] MUST HAVE VALID BOND IN OPERATOR'S NAME
- [ ] CHECK FOR $100 IF PIT IS USED

RECEIVED
Office of Oil and Gas
AUG 24 2026
WV Department of
Environmental Protection