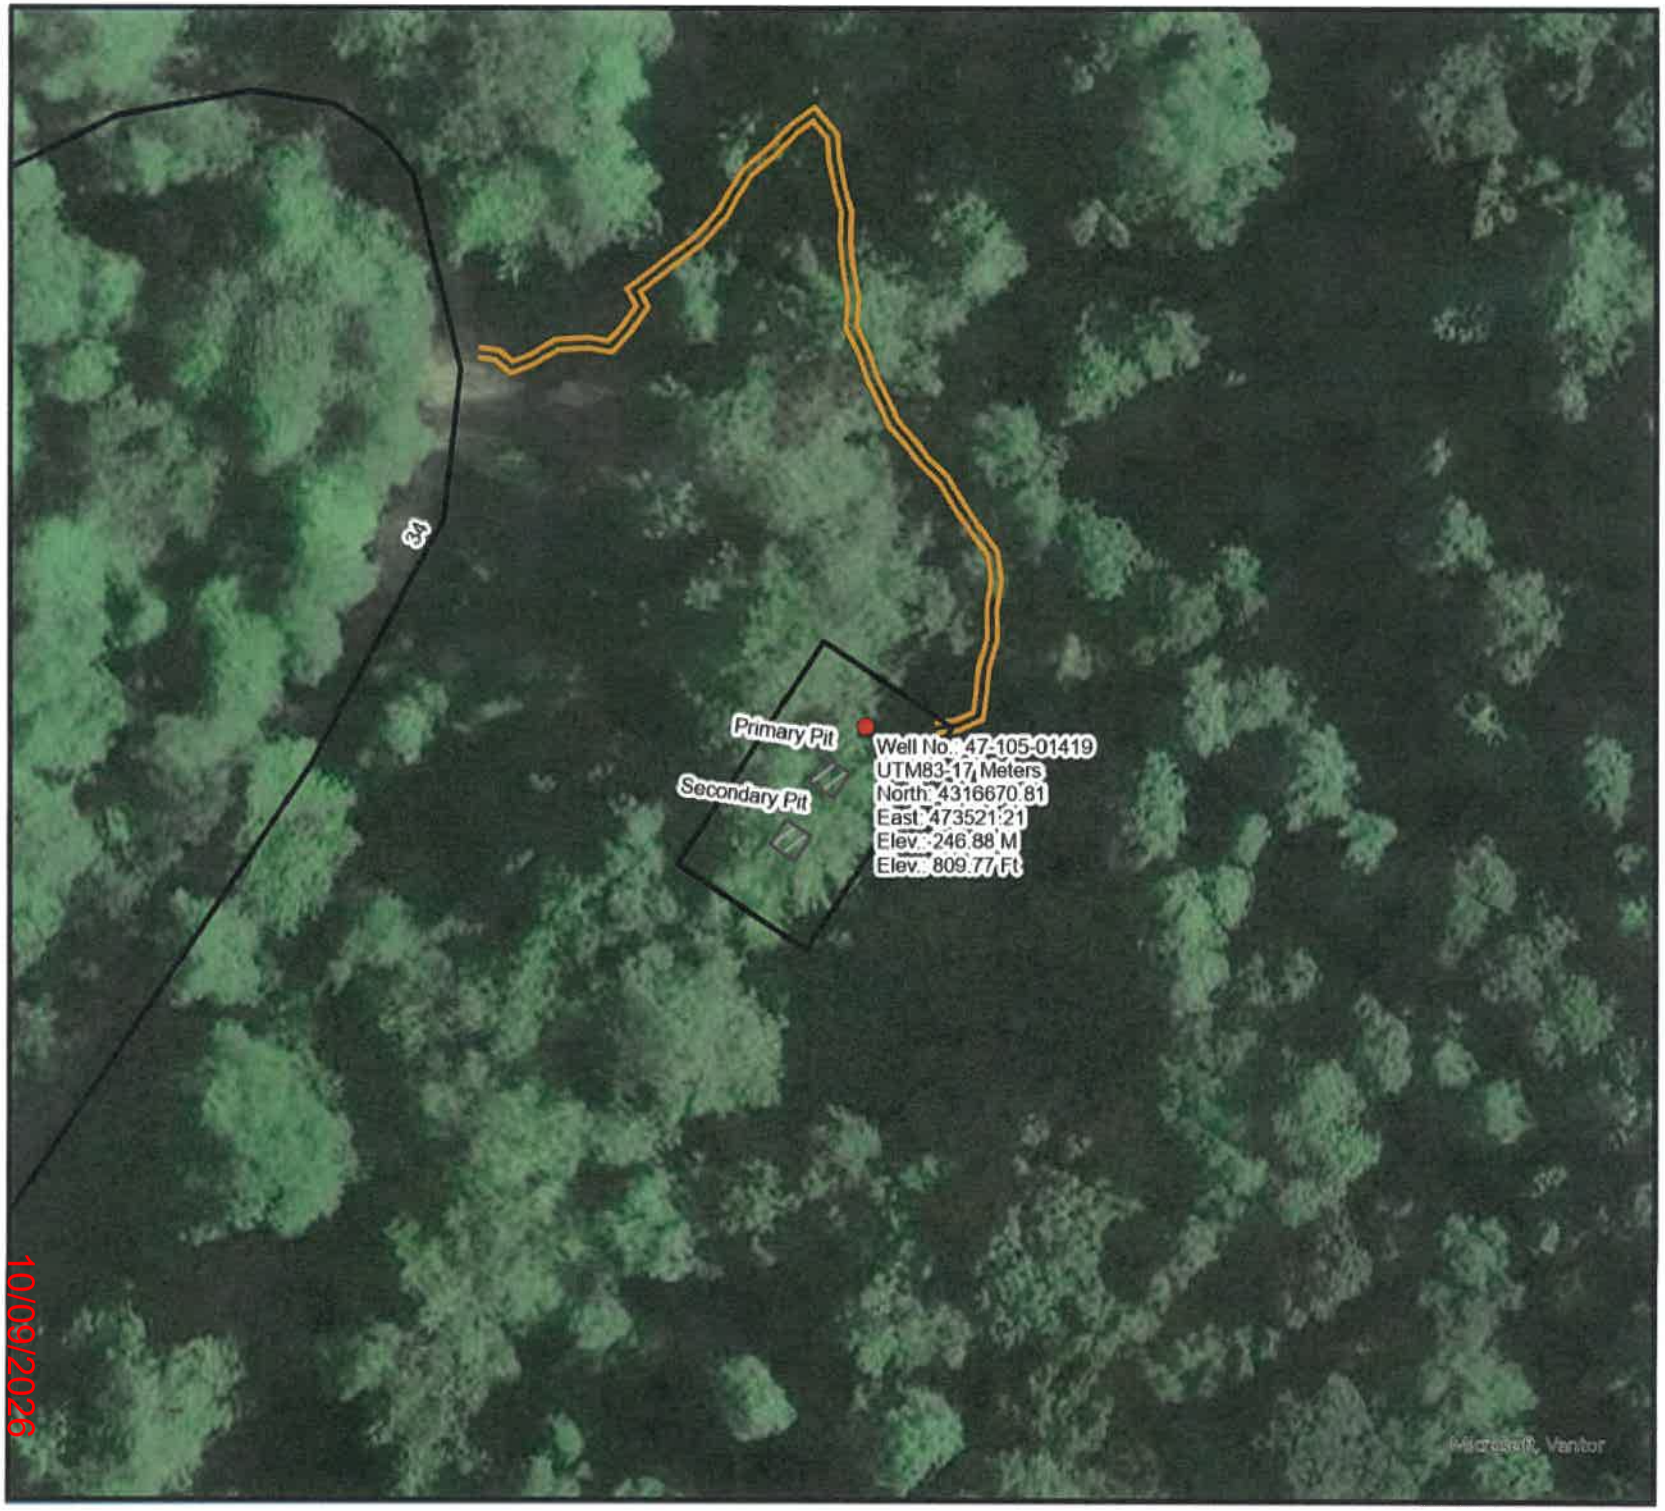


DIVERSIFIED energy

47-105-01419

Well Plugging Map

Legend

- Well
- Pits
- Pad
- Access Road
- Public Roads

RECEIVED
Office of Oil and Gas
JAN 24 2026
WV Department of Environmental Protection



0 25 50 Ft

10/09/2026

4710501419P



DIVERSIFIED energy

47-105-01419

Well Plugging Map

Legend

- Well
- Pits
- Pad
- Access Road
- Public Roads

RECEIVED
Office of Oil and Gas
AUG 24 2026
WV Department of
Environmental Protection




0 250 500 Ft

10/09/2026

4710501419P

4710501419P

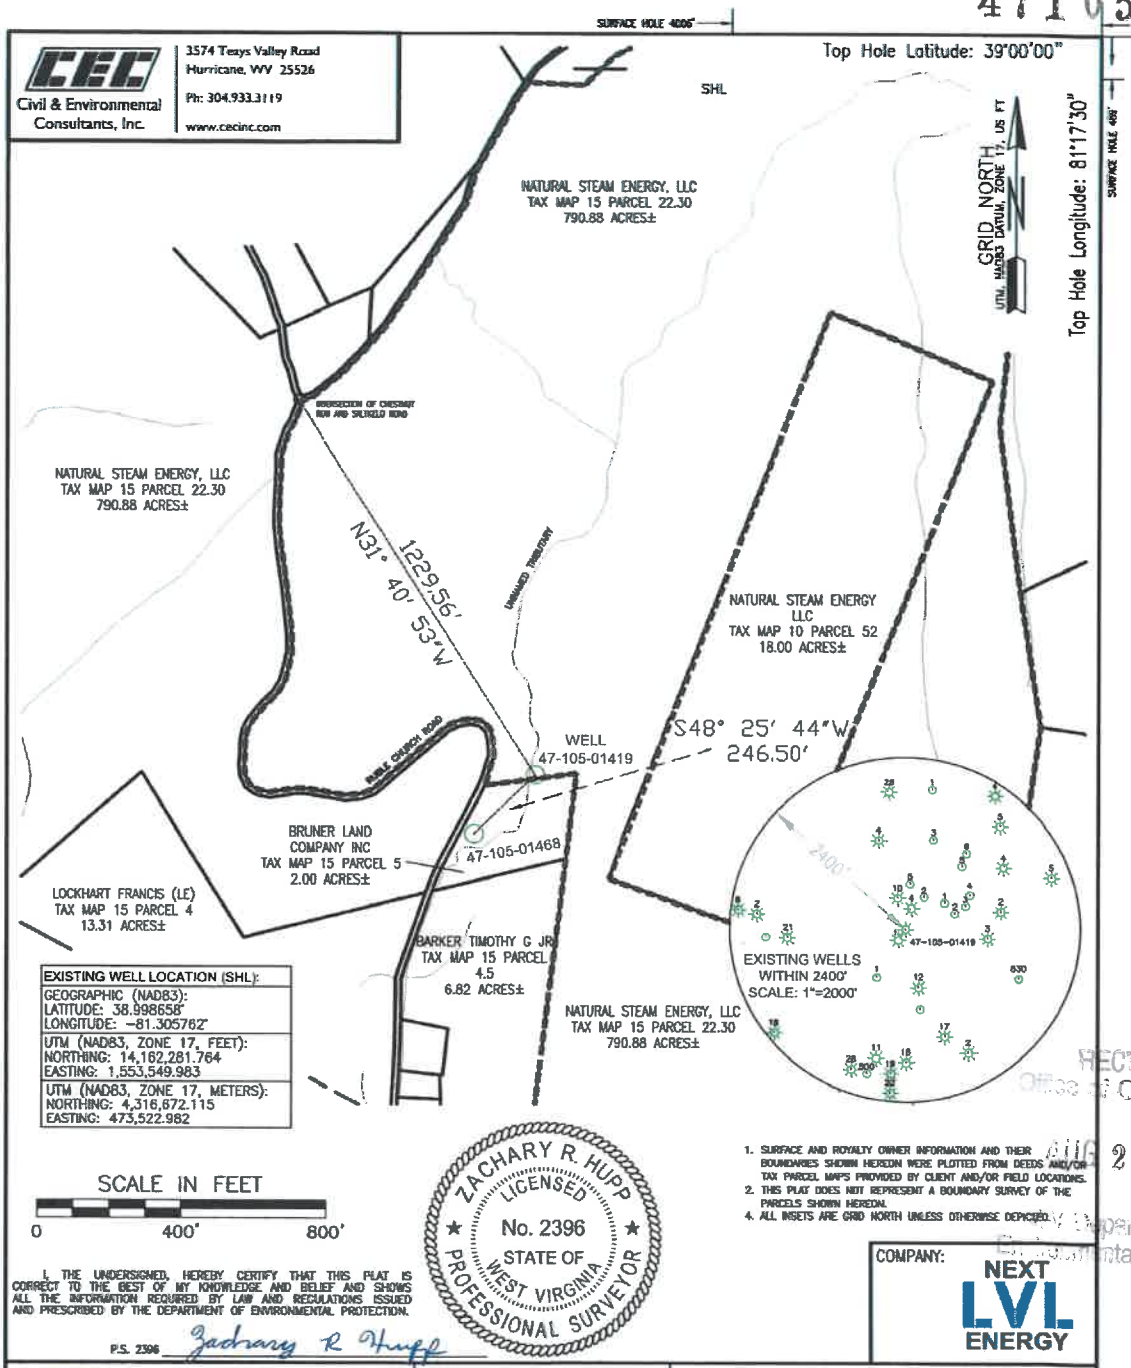

CEC
Civil & Environmental Consultants, Inc.
3574 Teays Valley Road
Hurricane, WV 25526
Ph: 304.933.3119
www.cecinc.com

1. SURFACE AND ROYALTY OWNER INFORMATION AND THEIR BOUNDARIES SHOWN HEREON WERE PLOTTED FROM DEEDS AND/OR TAX PARCEL MAPS PROVIDED BY CLIENT AND/OR FIELD LOCATIONS.
2. THIS PLAT DOES NOT REPRESENT A BOUNDARY SURVEY OF THE PARCELS SHOWN HEREON.
4. ALL INSETS ARE GRID NORTH UNLESS OTHERWISE DEPICTED.

I, THE UNDERSIGNED, HEREBY CERTIFY THAT THIS PLAT IS CORRECT TO THE BEST OF MY KNOWLEDGE AND BELIEF AND SHOWS ALL THE INFORMATION REQUIRED BY LAW AND REGULATIONS ISSUED AND PRESCRIBED BY THE DEPARTMENT OF ENVIRONMENTAL PROTECTION.

P.S. 2396 Zachary R Hupp

COMPANY: NEXT LVL ENERGY

RECEIVED
Office of Oil and Gas
AUG 24 2026
WV Department of Environmental Protection

(+) DENOTES LOCATION OF WELL ON UNITED STATES TOPOGRAPHIC MAPS

WVDEP
OFFICE OF OIL & GAS
601 57TH STREET
CHARLESTON, WV 25304

MINIMUM DEGREE OF ACCURACY: 1/200
PROVEN SOURCE OF ELEVATION: SURVEY GRADE GPS (NAVD 88, US FT)

OPERATOR'S WELL #: WELL: 691
API WELL #: 47 (STATE) 105 (COUNTY) 01419 (PERMIT)

WELL TYPE: OIL ☐ WASTE DISPOSAL ☐ PRODUCTION ☐ DEEP ☐ GAS ☒ LIQUID INJECTION ☐ STORAGE ☐ SHALLOW ☒
WATERSHED: BURNING SPRINGS RUN ELEVATION: 809.54
DISTRICT: BURNING SPRINGS COUNTY: WIRT QUADRANGLE: BURNING SPRINGS
SURFACE OWNER: NATURAL STEAM ENERGY ACREAGE: 790.88±
OIL & GAS ROYALTY OWNER: N/A ACREAGE: N/A
DRILL ☐ DRILL DEEPER ☐ REDRILL ☐ FRACTURE OR STIMULATE ☐ PLUG OFF OLD FORMATION ☐ PERFORATE NEW FORMATION ☐
CONVERT ☐ PLUG & ABANDON ☒ CLEAN OUT & REPLUG ☐ OTHER CHANGE ☐ (SPECIFY)
TARGET FORMATION: N/A ESTIMATED DEPTH: TVD TMD

WELL OPERATOR: UNKNOWN WVDEP PAID PLUGGING CONTRACT DESIGNATED AGENT: JASON HARMON
ADDRESS: 601 57TH STREET ADDRESS: 601 57TH STREET
CITY: CHARLESTON STATE: WV ZIP CODE: 25304 (WVDEP) CITY: CHARLESTON STATE: WV ZIP CODE: 25304

LEGEND:
ACTIVE PRODUCING WELLHEAD
ABANDONED WELLHEAD
LEASE BOUNDARY
ADJOINER LINE
EXISTING ROAD
EXISTING STREAM

REVISIONS:	DATE: 07-14-2026
	364-311
	DRAWN BY: LCP
	SCALE: 1" = 400'
	DRAWING NO: 1
	WELL LOCATION PLAT

P:\300-399\364-311\1-REFERENCES\CAD\364311_WELL-SHL-47-105-01419.DWG
TUESDAY JULY 21 2026 04:53PM

10/09/2026