

DIVERSIFIED energy

47-105-01468

Well Plugging Map

Legend


- Well
- Pits
- Pad
- Access Road
- Public Roads





10/09/2026

4710501468

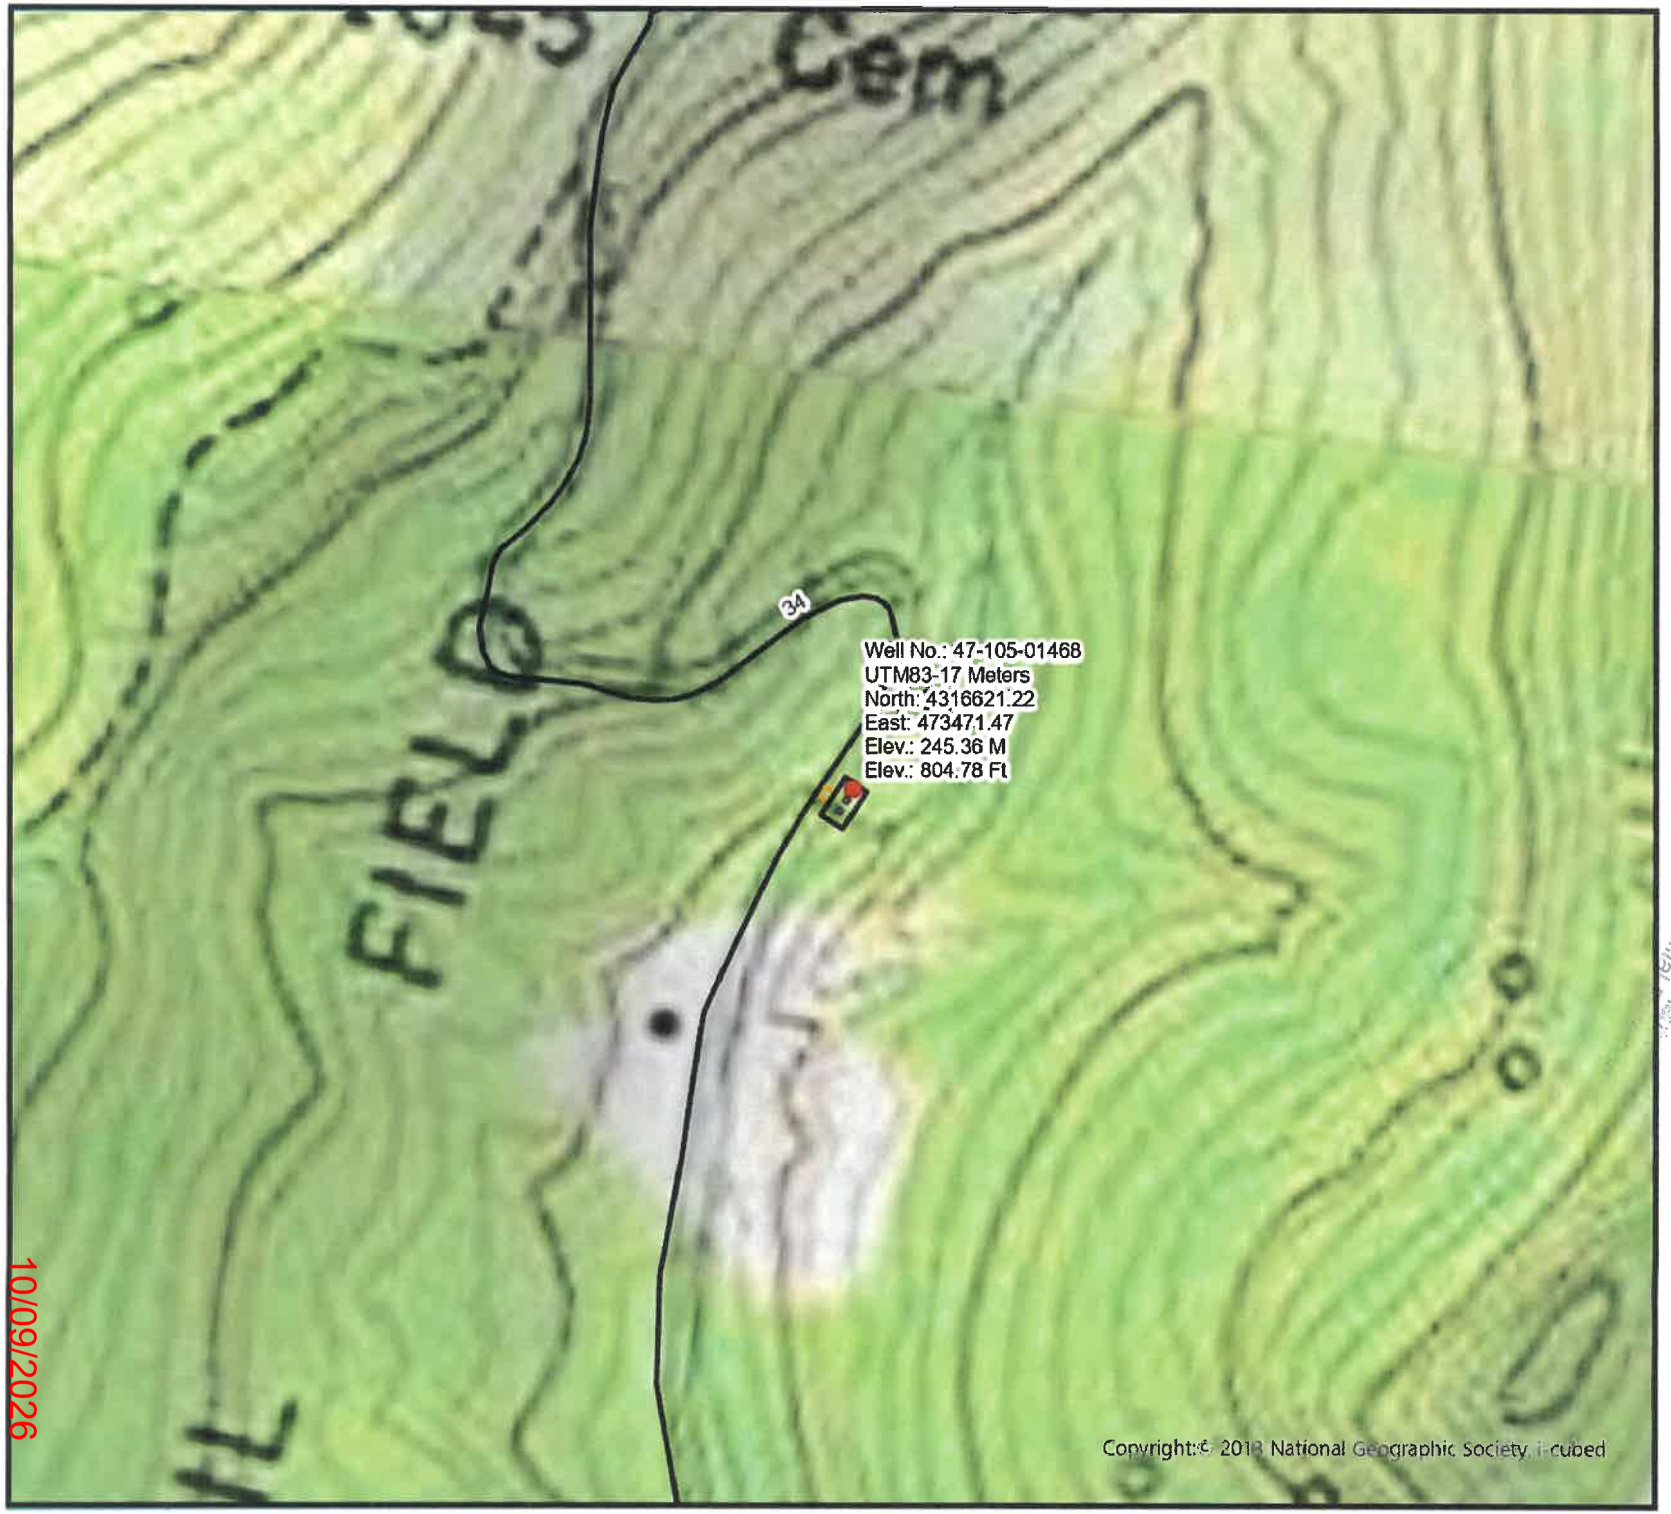

DIVERSIFIED energy

47-105-01468

Well Plugging Map

Legend

- Well
- Pits
- Pad
- Access Road
- Public Roads




0 150 300 Ft

10/09/2026

4710501468P

4710501468P

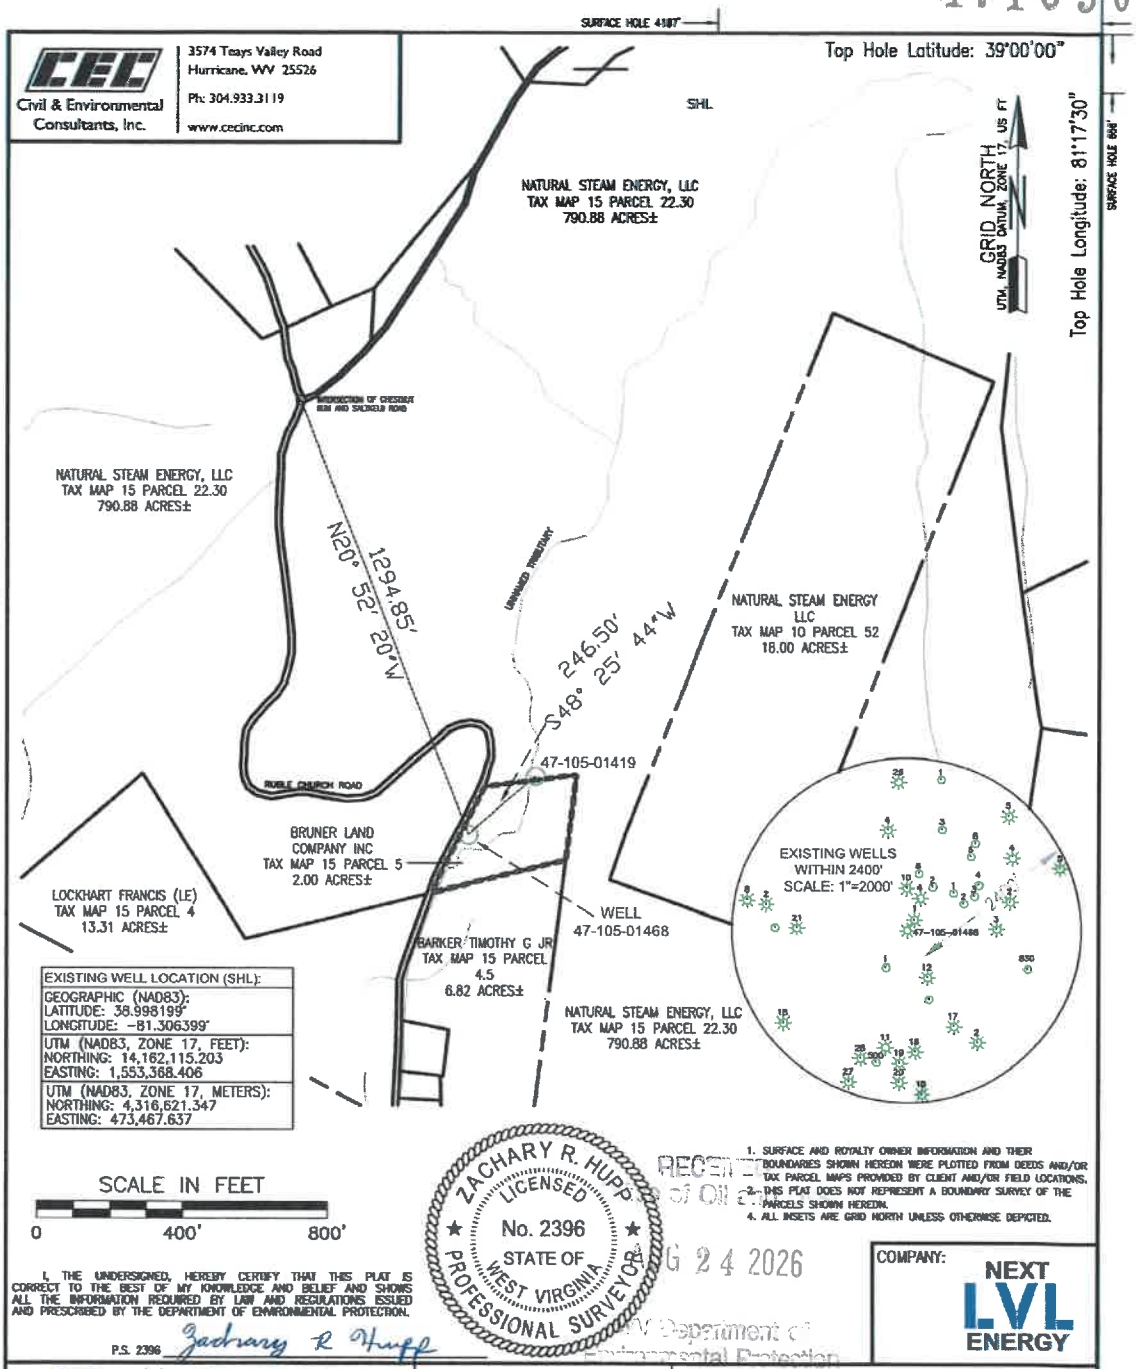

EXISTING WELL LOCATION (SHL):
GEOGRAPHIC (NAD83): LATITUDE: 38.998199° LONGITUDE: -81.306399°
UTM (NAD83, ZONE 17, FEET): NORTHING: 14,162,115.203 EASTING: 1,553,368.406
UTM (NAD83, ZONE 17, METERS): NORTHING: 4,316,621.347 EASTING: 473,467.637

1. SURFACE AND ROYALTY OWNER INFORMATION AND THEIR BOUNDARIES SHOWN HEREON WERE PLOTTED FROM DEEDS AND/OR TAX PARCEL MAPS PROVIDED BY CLIENT AND/OR FIELD LOCATIONS.
2. THIS PLAT DOES NOT REPRESENT A BOUNDARY SURVEY OF THE PARCELS SHOWN HEREON.
4. ALL INSETS ARE GRID NORTH UNLESS OTHERWISE DEPICTED.

I, THE UNDERSIGNED, HEREBY CERTIFY THAT THIS PLAT IS CORRECT TO THE BEST OF MY KNOWLEDGE AND BELIEF AND SHOWS ALL THE INFORMATION REQUIRED BY LAW AND REGULATIONS ISSUED AND PRESCRIBED BY THE DEPARTMENT OF ENVIRONMENTAL PROTECTION.

P.S. 2396 Zachary R Huff

ZACHARY R. HUPP LICENSED No. 2396 STATE OF WEST VIRGINIA PROFESSIONAL SURVEYOR

RECEIVED Office of Oil & Gas
AUG 24 2026
WV Department of Environmental Protection

COMPANY: NEXT LVL ENERGY

Civil & Environmental Consultants, Inc.
3574 Teays Valley Road
Hurricane, WV 25526
Ph: 304.933.3119
www.cecinc.com

(+) DENOTES LOCATION OF WELL ON UNITED STATES TOPOGRAPHIC MAPS

WVDEP
OFFICE OF OIL & GAS
601 57TH STREET
CHARLESTON, WV 25034

MINIMUM DEGREE OF ACCURACY: 1/200

PROVEN SOURCE OF ELEVATION: SURVEY GRADE GPS (NAVD 88, US FT)

OPERATOR'S WELL #: WELL: 830

API WELL #: 47 (STATE) 105 (COUNTY) 01468 (PERMIT)

WELL TYPE: OIL ☐ WASTE DISPOSAL ☐ PRODUCTION ☐ DEEP ☐ GAS ☒ LIQUID INJECTION ☐ STORAGE ☐ SHALLOW ☒

WATERSHED: BURNING SPRINGS RUN ELEVATION: 800.27'

DISTRICT: BURNING SPRINGS COUNTY: WIRT QUADRANGLE: BURNING SPRINGS

SURFACE OWNER: BRUNER LAND COMPANY INC ACREAGE: 2±

OIL & GAS ROYALTY OWNER: N/A ACREAGE: N/A

DRILL ☐ DRILL DEEPER ☐ REDRILL ☐ FRACTURE OR STIMULATE ☐ PLUG OFF OLD FORMATION ☐ PERFORATE NEW FORMATION ☐

CONVERT ☐ PLUG & ABANDON ☒ CLEAN OUT & REPLUG ☐ OTHER CHANGE ☐ (SPECIFY)

TARGET FORMATION: N/A ESTIMATED DEPTH: TVD TMD

WELL OPERATOR: UNKNOWN WVDEP PAID PLUGGING CONTRACT	DESIGNATED AGENT: JASON HARMON
ADDRESS: 601 57TH STREET	ADDRESS: 601 57TH STREET
CITY: CHARLESTON STATE: WV ZIP CODE: 25304 (WVDEP)	CITY: CHARLESTON STATE: WV ZIP CODE: 25304

LEGEND:
- ACTIVE PRODUCING WELLHEAD
- ABANDONED WELLHEAD
- LEASE BOUNDARY
- ADJOINER LINE
- EXISTING ROAD
- EXISTING STREAM

REVISIONS:	DATE: 07-14-2026
	364-311
	DRAWN BY: LCP
	SCALE: 1" = 400'
	DRAWING NO: 1
	WELL LOCATION PLAT

P:\364-311_REFERENCES\CAD\SHEET\364311-SHL-MP-47-105-01468.DWG
TUESDAY JULY 15 2026 03:42PM

10/09/2026