

10/09/2026

DIVERSIFIED energy

47-105-01506

Well Plugging Map


Legend

- Well
- Pits
- Pad
- Access Road
- Public Roads



0 25 50 Ft

4710501506P

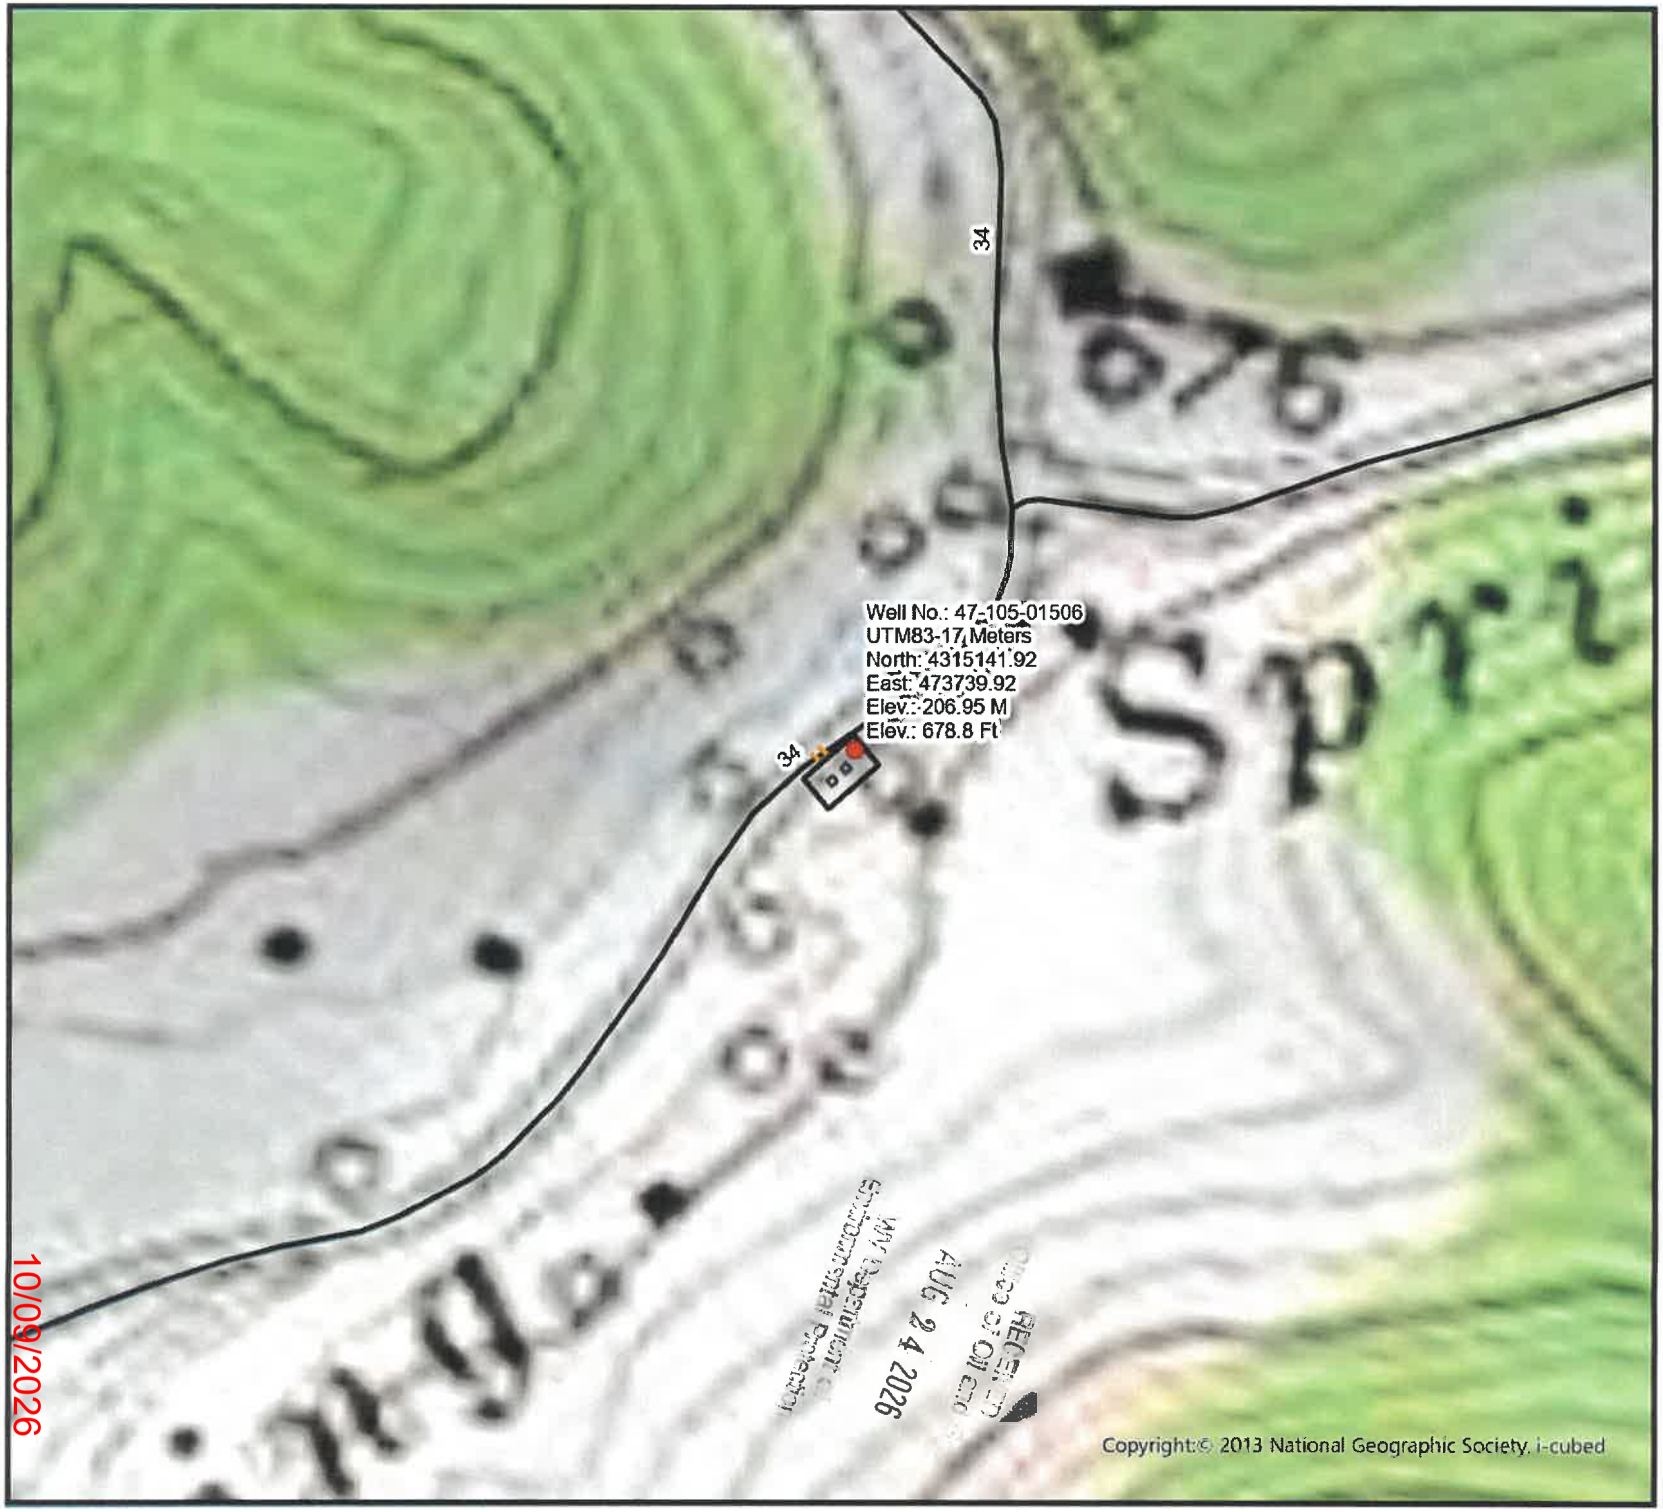

DIVERSIFIED energy

47-105-01506

Well Plugging Map

Legend

- Well
- Pits
- Pad
- Access Road
- Public Roads




0 100 200 Ft

10/09/2026

4710501506P

4710501506P

Civil & Environmental Consultants, Inc.
3574 Teays Valley Road
Hurricane, WV 25526
Ph: 304.933.3119
www.cecinc.com

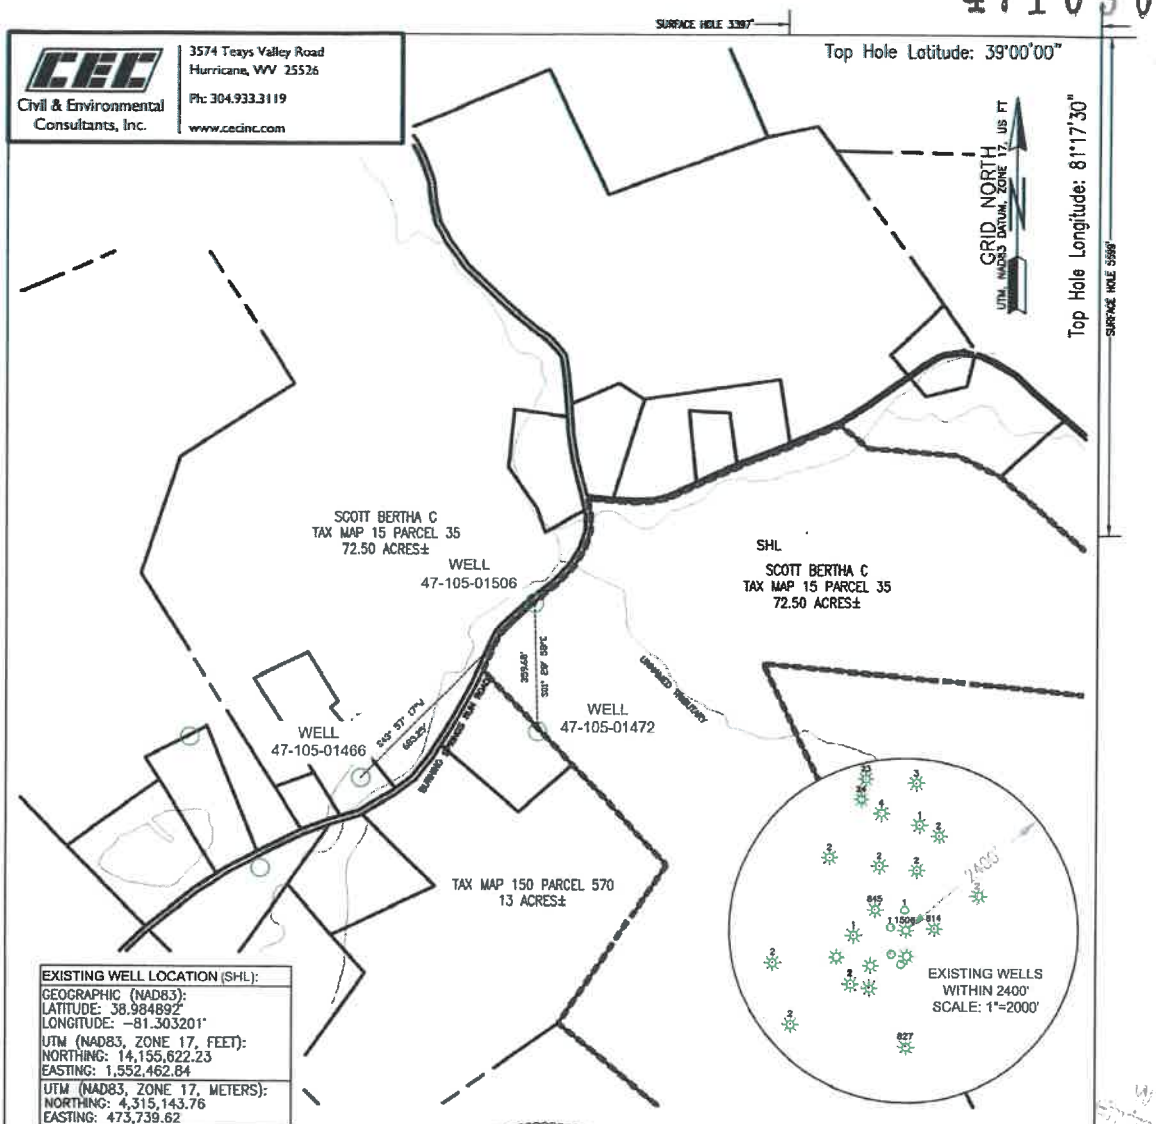

EXISTING WELL LOCATION (SHL):
GEOGRAPHIC (NAD83): LATITUDE: 38.984892° LONGITUDE: −81.303201°
UTM (NAD83, ZONE 17, FEET): NORTHING: 14,155,622.23 EASTING: 1,552,462.84
UTM (NAD83, ZONE 17, METERS): NORTHING: 4,315,143.76 EASTING: 473,739.62

SCALE IN FEET
0 400' 800'

1. SURFACE AND ROYALTY OWNER INFORMATION AND THEIR BOUNDARIES SHOWN HEREON WERE PLOTTED FROM DEEDS AND/OR TAX PARCEL MAPS PROVIDED BY CLIENT AND/OR FIELD LOCATIONS.
2. THIS PLAT DOES NOT REPRESENT A BOUNDARY SURVEY OF THE PARCELS SHOWN HEREON.
4. ALL INSETS ARE GRID NORTH UNLESS OTHERWISE DEPICTED.

ZACHARY R. HUPP
LICENSED
No. 2396
STATE OF WEST VIRGINIA
PROFESSIONAL SURVEYOR

I, THE UNDERSIGNED, HEREBY CERTIFY THAT THIS PLAT IS CORRECT TO THE BEST OF MY KNOWLEDGE AND BELIEF AND SHOWS ALL THE INFORMATION REQUIRED BY LAW AND REGULATIONS ISSUED AND PRESCRIBED BY THE DEPARTMENT OF ENVIRONMENTAL PROTECTION.

P.S. 2396 Zachary R Huff

COMPANY: NEXT LVL ENERGY

(+) DENOTES LOCATION OF WELL ON UNITED STATES TOPOGRAPHIC MAPS

WVDEP
OFFICE OF OIL & GAS
601 57TH STREET
CHARLESTON, WV 25304

MINIMUM DEGREE OF ACCURACY: 1/200

PROVEN SOURCE OF ELEVATION: SURVEY GRADE GPS (NAVD 88, US FT)

OPERATOR'S WELL #: WELL: 1506

API WELL #: 47 (STATE) 105 (COUNTY) 01506 (PERMIT)

WELL TYPE: OIL ☐ WASTE DISPOSAL ☐ PRODUCTION ☐ DEEP ☐ GAS ☒ LIQUID INJECTION ☐ STORAGE ☐ SHALLOW ☒

WATERSHED: BURNING SPRINGS RUN ELEVATION: 675'

DISTRICT: BURNING SPRINGS COUNTY: WIRT QUADRANGLE: BURNING SPRINGS

SURFACE OWNER: SCOTT BERTHA C ACREAGE: 77.50±

OIL & GAS ROYALTY OWNER: N/A ACREAGE:

DRILL ☐ DRILL DEEPER ☐ REDRILL ☐ FRACTURE OR STIMULATE ☐ PLUG OFF OLD FORMATION ☐ PERFORATE NEW FORMATION ☐

CONVERT ☐ PLUG & ABANDON ☒ CLEAN OUT & REPLUG ☐ OTHER CHANGE ☐ (SPECIFY)

TARGET FORMATION: N/A ESTIMATED DEPTH: TVD TMD

WELL OPERATOR: UNKNOWN WVDEP PAID PLUGGING CONTRACT DESIGNATED AGENT: JASON HARMON

ADDRESS: 601 57TH STREET ADDRESS: 601 57TH STREET

CITY: CHARLESTON STATE: WV ZIP CODE: 25304 (WVDEP) CITY: CHARLESTON STATE: WV ZIP CODE: 25304

LEGEND:
ACTIVE PRODUCING WELLHEAD
ABANDONED WELLHEAD
LEASE BOUNDARY
ADJOINER LINE
EXISTING ROAD
EXISTING STREAM

REVISIONS:	DATE: 07-14-2026
	364-311
	DRAWN BY: LGP
	SCALE: 1" = 400'
	DRAWING NO: 1
	WELL LOCATION PLAT

P:\364-311_REFERENCES\CAD\SHOT\364311-SHOT-WP-47-105-01506.DWG
THURSDAY JULY 23 2026 05:22PM

RECEIVED
Office of Oil and Gas
AUG 24 2026
WV Department of Environmental Protection

10/09/2026