
WAGNER B PAD
ANTERO RESOURCES CORPORATION

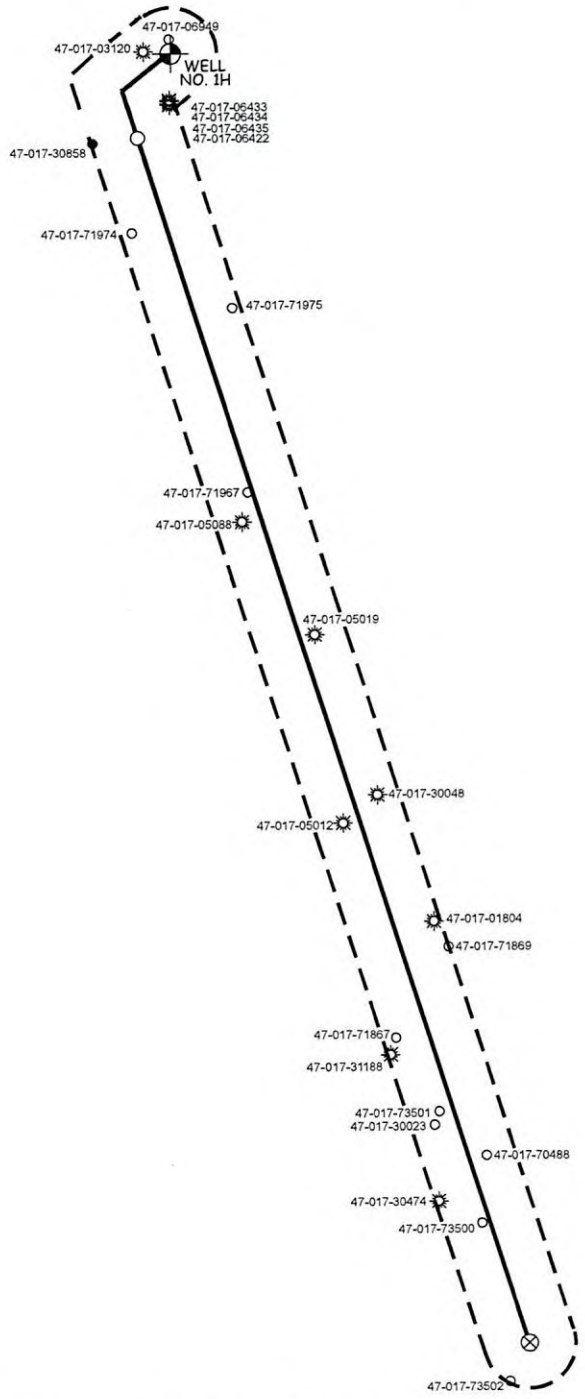

RECEIVED
Office of Oil and Gas

MAR 20 2026

WV Department of
Environmental Protection

WILLOW LAND SURVEYING, PLLC
P.O. BOX 17, PENNSBORO, WV 26415
(304) 659-1717

DATE: 03/05/26 | DRAWN BY: T.B.S.

JOB #: 12-071WA

FILE: BOLTE1HRAOR.DWG


SCALE : 1-INCH = 2000-FEET

0' 2000' 4000' 6000'

04/10/2026

UWI (APINum)	Well Name	Well Number	Operator	Historical Operator	TD	Perforated Interval (shallowest, deepest)	Perforated Formation(s)	Producible Formation(s) not perf'd
4701706949	WAGNER B	5V	ANTERO RESOURCES CORP	ANTERO RESOURCES CORP				
4701706433	DOWNS UNIT	1H	ANTERO RESOURCES CORP	ANTERO RESOURCES CORP	16,983	7472 - 16893	Marcellus	
4701706434	DOWNS UNIT	2H	ANTERO RESOURCES CORP	ANTERO RESOURCES CORP	17,820	7692 - 17728	Marcellus	
4701706435	LETTIE UNIT	2H	ANTERO RESOURCES CORP	ANTERO RESOURCES CORP	17,792	7579 - 17668	Marcellus	
4701706422	LETTIE UNIT	1H	ANTERO RESOURCES CORP	ANTERO RESOURCES CORP	18,308	7750 - 18181	Marcellus	
4701703120	MCCLAIN FRANKIE R	1	DIVERSIFIED PRODUCTION LLC	STONEWALL GAS	5,740	5232 - 5579	Benson	Weir, Alexander
4701730858	MARSHALL BERNETT HE	1	UNKNOWN	UNKNOWN	2,203		Big Injun	
4701771974	C BOLTE	4000	HOPE NATURAL GAS	HOPE NATURAL GAS				
4701771975	J C NICHOLSON		PHILADELPHIA OIL	PHILADELPHIA OIL				
4701771967	H H COLLINS	4026	HOPE NATURAL GAS	HOPE NATURAL GAS				
4701705088	BOLTE	1	JAY-BEE OIL & GAS INC	JAY-BEE OIL & GAS INC	5,152	4841 - 5001	Benson	Weir, Alexander
4701705019	PEARCY C L	14117	DIVERSIFIED PRODUCTION LLC	DOMINION EXPL&PROD	5,255	2248 - 5108	Keener, Gordon, Fifth, Speechley, Benson	Weir, Alexander
4701730048	C L PEARCY	6821	HOPE NATURAL GAS	HOPE NATURAL GAS	3,017		Thirty-Foot, Gordon	Weir, Benson, Alexander
4701705012	POLLACE ARTHUR R	14118	DOMNN E&P	DOMINION EXPL&PROD	5,162	2166 - 4995	Keener, Gordon, Big Injun	Weir, Benson, Alexander
4701701804	C L PEARCY	12074	DIVERSIFIED PRODUCTION LLC	CONSOL GAS SUPLY CRP	5,145	5017 - 5025	Berea, Gordon, Benson	Weir, Alexander
4701771869	C L PEARCY	6819	HOPE NATURAL GAS	HOPE NATURAL GAS				
4701771867	MINNIE VANSCOY	3377	HOPE NATURAL GAS	HOPE NATURAL GAS				
4701731188	MELISSA STUTLER	3274	HOPE NATURAL GAS	HOPE NATURAL GAS	2,900			
4701773501	E L DAVIS	2	UNITED OPERATING CO	UNITED OPERATING CO				
4701730023	MARGARET MCCLAIN	4238	HOPE NATURAL GAS	HOPE NATURAL GAS				
4701770488	FREEMAN HEIRS	1	HOPE NATURAL GAS	HOPE NATURAL GAS				
4701730474	FRANK FREEMAN	1544	HOPE NATURAL GAS	HOPE NATURAL GAS	2,868		Gordon, Gordon Stray	
4701773500								
4701773502								

RECEIVED
Office of Oil and Gas
MAR 20 2026
WV Department of
Environmental Protection

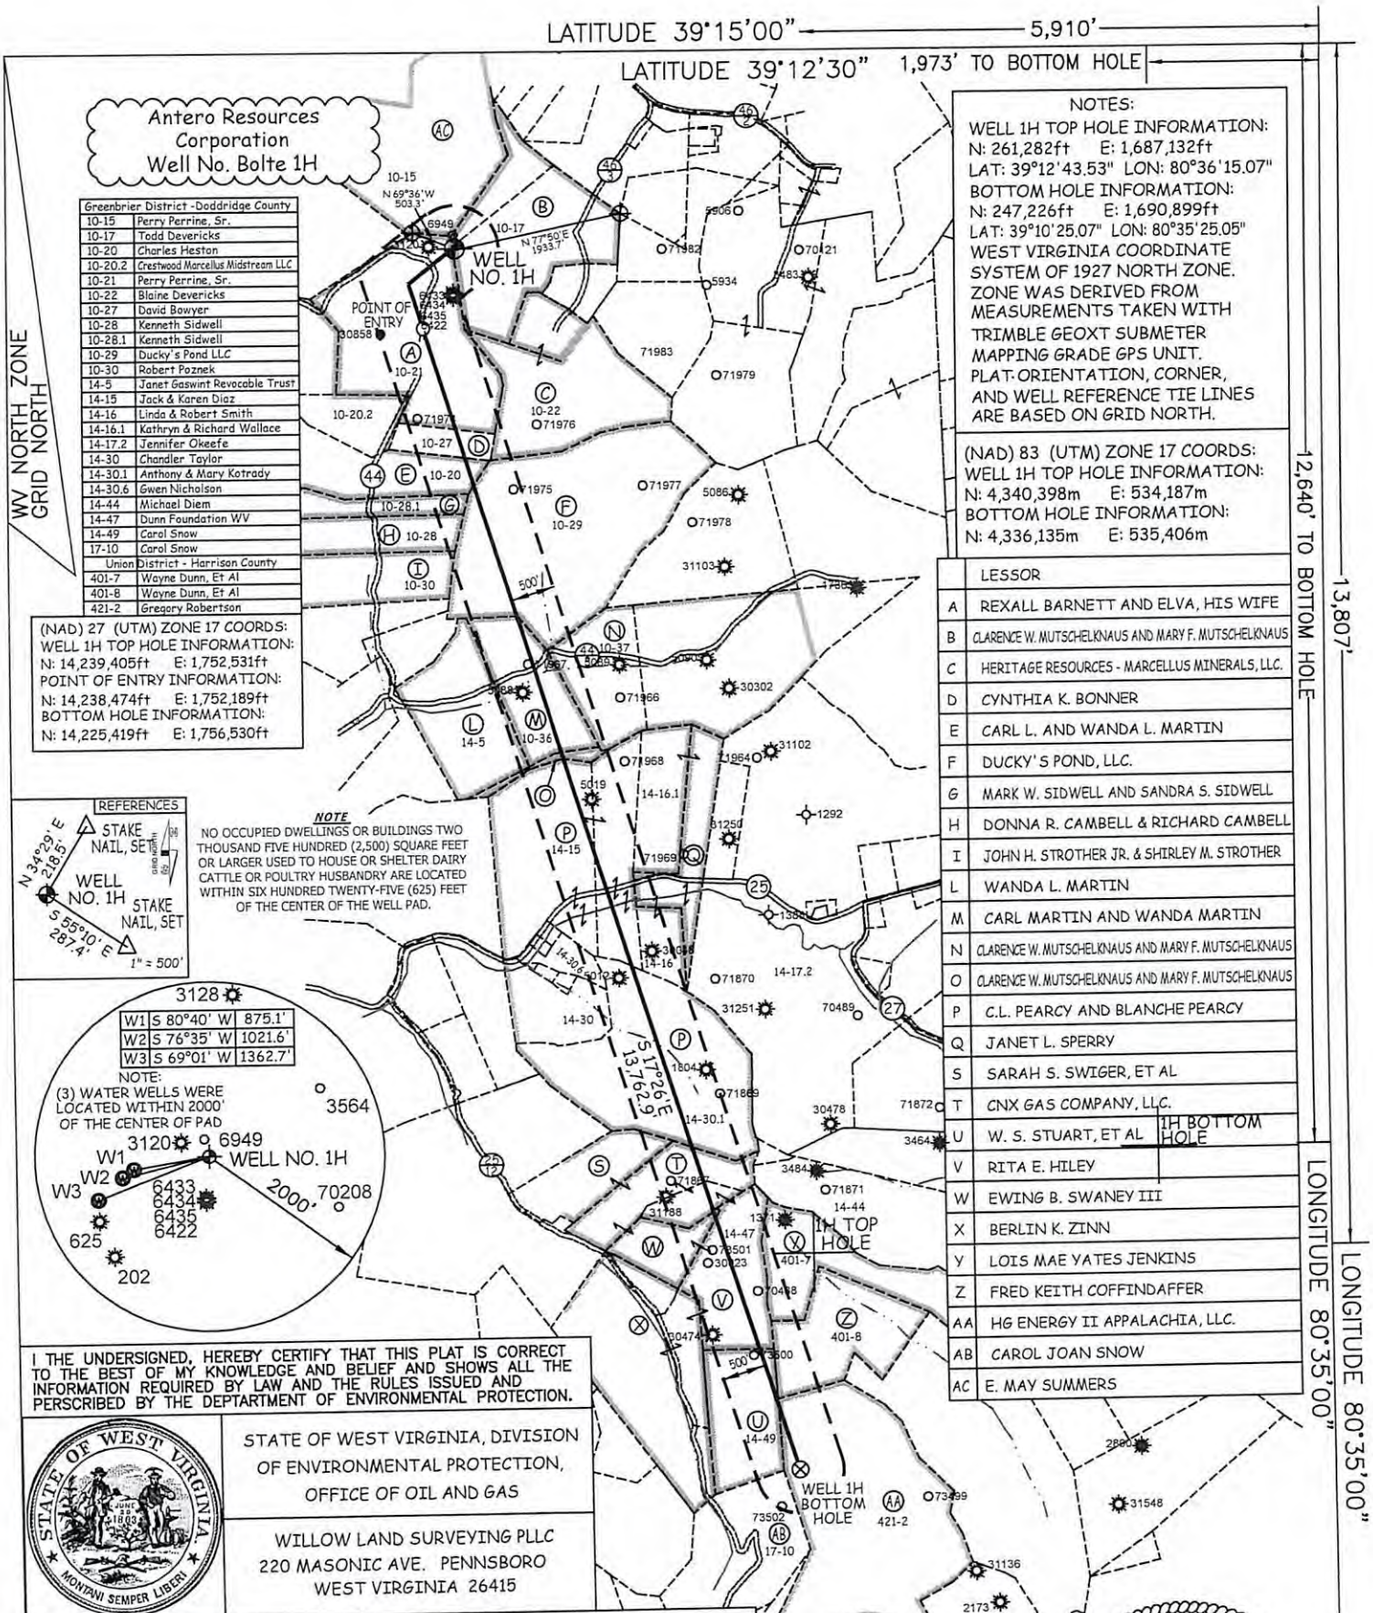
LATITUDE 39°15'00"
5,910'
LATITUDE 39°12'30"
1,973' TO BOTTOM HOLE
12,640' TO BOTTOM HOLE
13,807'
LONGITUDE 80°35'00"
LONGITUDE 80°35'00"
Antero Resources Corporation Well No. Bolte 1H
WELL NO. 1H
POINT OF ENTRY
1H TOP HOLE
1H BOTTOM HOLE
WELL 1H BOTTOM HOLE
WV NORTH ZONE GRID NORTH
NOTES:
WELL 1H TOP HOLE INFORMATION:
N: 261,282ft E: 1,687,132ft
LAT: 39°12'43.53" LON: 80°36'15.07"
BOTTOM HOLE INFORMATION:
N: 247,226ft E: 1,690,899ft
LAT: 39°10'25.07" LON: 80°35'25.05"
WEST VIRGINIA COORDINATE SYSTEM OF 1927 NORTH ZONE. ZONE WAS DERIVED FROM MEASUREMENTS TAKEN WITH TRIMBLE GEOXT SUBMETER MAPPING GRADE GPS UNIT. PLAT ORIENTATION, CORNER, AND WELL REFERENCE TIE LINES ARE BASED ON GRID NORTH.
(NAD) 83 (UTM) ZONE 17 COORDS:
WELL 1H TOP HOLE INFORMATION:
N: 4,340,398m E: 534,187m
BOTTOM HOLE INFORMATION:
N: 4,336,135m E: 535,406m
(NAD) 27 (UTM) ZONE 17 COORDS:
WELL 1H TOP HOLE INFORMATION:
N: 14,239,405ft E: 1,752,531ft
POINT OF ENTRY INFORMATION:
N: 14,238,474ft E: 1,752,189ft
BOTTOM HOLE INFORMATION:
N: 14,225,419ft E: 1,756,530ft
Greenbrier District - Doddridge County
10-15 Perry Perrine, Sr.
10-17 Todd Devericks
10-20 Charles Heston
10-20.2 Crestwood Marcellus Midstream LLC
10-21 Perry Perrine, Sr.
10-22 Blaine Devericks
10-27 David Bowyer
10-28 Kenneth Sidwell
10-28.1 Kenneth Sidwell
10-29 Ducky's Pond LLC
10-30 Robert Poznek
14-5 Janet Gaswint Revocable Trust
14-15 Jack & Karen Diaz
14-16 Linda & Robert Smith
14-16.1 Kathryn & Richard Wallace
14-17.2 Jennifer Okeefe
14-30 Chandler Taylor
14-30.1 Anthony & Mary Kotrady
14-30.6 Gwen Nicholson
14-44 Michael Diem
14-47 Dunn Foundation WV
14-49 Carol Snow
17-10 Carol Snow
Union District - Harrison County
401-7 Wayne Dunn, Et Al
401-8 Wayne Dunn, Et Al
421-2 Gregory Robertson
LESSOR
A REXALL BARNETT AND ELVA, HIS WIFE
B CLARENCE W. MUTSCHELKNAUS AND MARY F. MUTSCHELKNAUS
C HERITAGE RESOURCES - MARCELLUS MINERALS, LLC.
D CYNTHIA K. BONNER
E CARL L. AND WANDA L. MARTIN
F DUCKY'S POND, LLC.
G MARK W. SIDWELL AND SANDRA S. SIDWELL
H DONNA R. CAMBELL & RICHARD CAMBELL
I JOHN H. STROTHER JR. & SHIRLEY M. STROTHER
L WANDA L. MARTIN
M CARL MARTIN AND WANDA MARTIN
N CLARENCE W. MUTSCHELKNAUS AND MARY F. MUTSCHELKNAUS
O CLARENCE W. MUTSCHELKNAUS AND MARY F. MUTSCHELKNAUS
P C.L. PEARCY AND BLANCHE PEARCY
Q JANET L. SPERRY
S SARAH S. SWIGER, ET AL
T CNX GAS COMPANY, LLC.
U W. S. STUART, ET AL
V RITA E. HILEY
W EWING B. SWANEY III
X BERLIN K. ZINN
Y LOIS MAE YATES JENKINS
Z FRED KEITH COFFINDAFFER
AA HG ENERGY II APPALACHIA, LLC.
AB CAROL JOAN SNOW
AC E. MAY SUMMERS
REFERENCES
STAKE NAIL, SET
WELL NO. 1H
STAKE NAIL, SET
N 34°29' E 218.5'
S 55°10' E 287.4'
1" = 500'
NOTE
NO OCCUPIED DWELLINGS OR BUILDINGS TWO THOUSAND FIVE HUNDRED (2,500) SQUARE FEET OR LARGER USED TO HOUSE OR SHELTER DAIRY CATTLE OR POULTRY HUSBANDRY ARE LOCATED WITHIN SIX HUNDRED TWENTY-FIVE (625) FEET OF THE CENTER OF THE WELL PAD.
W1 S 80°40' W 875.1'
W2 S 76°35' W 1021.6'
W3 S 69°01' W 1362.7'
NOTE:
(3) WATER WELLS WERE LOCATED WITHIN 2000' OF THE CENTER OF PAD
WELL NO. 1H
2000'
I THE UNDERSIGNED, HEREBY CERTIFY THAT THIS PLAT IS CORRECT TO THE BEST OF MY KNOWLEDGE AND BELIEF AND SHOWS ALL THE INFORMATION REQUIRED BY LAW AND THE RULES ISSUED AND PERSCRIBED BY THE DEPTARTMENT OF ENVIRONMENTAL PROTECTION.
STATE OF WEST VIRGINIA, DIVISION OF ENVIRONMENTAL PROTECTION, OFFICE OF OIL AND GAS
WILLOW LAND SURVEYING PLLC
220 MASONIC AVE. PENNSBORO
WEST VIRGINIA 26415
LEGEND
Surface Owner Boundary Lines +/-
Adjoining Surface Tracts +/-
Found monument, as noted
THOMAS SUMMERS P.S. 2109
DATE 02/14/26
OPERATOR'S WELL# BOLTE 1H
BOLTE UNIT 1H
CREEL UNIT 1H
SEMBELLO UNIT 1H
JORAN UNIT 1H
HERRON UNIT 1H
MASON UNIT 1H
DUKATE UNIT 1H
N 33°43'W
GRID NORTH
NOT TO SCALE
THOMAS SUMMERS LICENSED No. 2109 STATE OF WEST VIRGINIA PROFESSIONAL SURVEYOR
STATE OF WEST VIRGINIA
DEPARTMENT OF ENERGY
DIVISION OF OIL AND GAS
JOB # 12-071WA
DRAWING # BOLTE1H
SCALE 1" = 2000'
MINIMUM DEGREE OF ACCURACY SUBMETER
PROVEN SOURCE OF ELEV. SUBMETER MAPPING GRADE GPS
WELL TYPE: OIL ___ GAS X LIQUID INJECTION ___ WASTE DISPOSAL ___
47 – 017 – 07004
STATE COUNTY PERMIT
(IF "GAS") PRODUCTION X STORAGE ___ DEEP ___ SHALLOW X
LOCATION: ELEVATION 1,311' AS-BUILT WATERSHED HEADWATERS MIDDLE ISLAND CREEK
QUADRANGLE BIG ISAAC 7.5' DISTRICT GREENBRIER COUNTY DODDRIDGE
SURFACE OWNER TODD DEVERICKS ET AL ACREAGE 63.75 ACRES +/-
OIL & GAS ROYALTY OWNER CLARENCE W. MUTSCHELKNAUS & MARY F. MUTSCHELKNAUS LEASE ACREAGE 59.84 AC.±
PROPOSED WORK: DRILL ___ CONVERT ___ DRILL DEEPER X REDRILL ___ FRACTURE OR STIMULATE X
PLUG OFF OLD FORMATION ___ PERFORATE NEW FORMATION X OTHER PHYSICAL CHANGE IN WELL
(SPECIFY) MOD-BHL PLUG & ABANDON CLEAN OUT & REPLUG
TARGET FORMATION MARCELLUS ESTIMATED DEPTH 7,800' TVD 23,300' MD
WELL OPERATOR ANTERO RESOURCES CORP. DESIGNATED AGENT CONRAD BASTON
ADDRESS 1615 WYNKOOP ST. ADDRESS 535 WHITE OAK BLVD.
DENVER, CO 80202 BRIDGEPORT, WV 26330
FORM WW-6
04/10/2026
COUNTY NAME PERMIT