LATITUDE :39°15'00" — SURFACE HOLE 3937'

LATITUDE :39°17'30" — BOTTOM HOLE 11,018'

BOTTOM HOLE 9,603'

SURFACE HOLE 11,734'

LONGITUDE:-80°12'30"


LONGITUDE:-80°12'30"

ASCENT
Consulting & Engineering

SURVEYOR/ENGINEER:
1-304-933-3463
1700 ANMOORE RD,
BRIDGEPORT, WV 26330

SURFACE HOLE LOCATION (SHL):
GEOGRAPHIC (NAD83): LATITUDE: 39.217786° LONGITUDE: :-80.222229°
SPCS (NAD83, WV NORTH, FEET): NORTHING: 262,260.005 EASTING: 1,763,877.516
UTM (NAD83, ZONE 17, METERS): NORTHING: 4,341,233.127 EASTING: 567,142.023
LANDING POINT LOCATION (LPL):
GEOGRAPHIC (NAD83): LATITUDE: 39.218969° LONGITUDE: -80.226195°
SPCS (NAD83, WV NORTH, FEET): NORTHING: 262,699.880 EASTING: 1,762,757.242
UTM (NAD83, ZONE 17, METERS): NORTHING: 4,341,361.430 EASTING: 566,798.502
BOTTOM HOLE LOCATION (BHL):
GEOGRAPHIC (NAD83): LATITUDE: 39.265303° LONGITUDE: -80.247248°
SPCS (NAD83, WV NORTH, FEET): NORTHING: 279,624.146 EASTING: 1,756,933.285
UTM (NAD83, ZONE 17, METERS): NORTHING: 4,346,488.176 EASTING: 564,938.391


GRID NORTH
SPCS, NAD83 WV NORTH, US FT

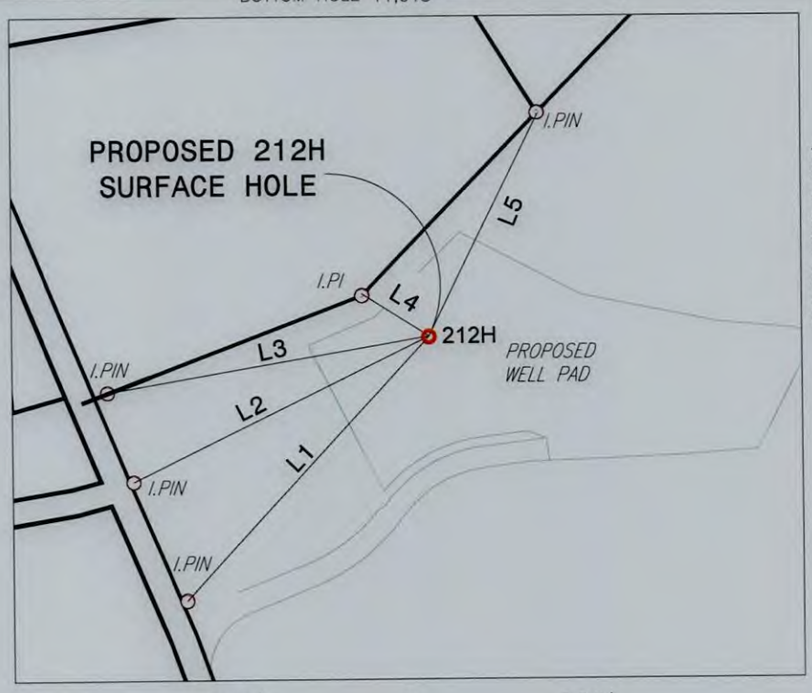

BHL

LINE	BEARING	DISTANCE
L1	S 42°46'35" W	409.44'
L2	S 63°58'19" W	376.22'
L3	S 80°21'02" W	372.40'
L4	N 57°26'49" W	90.48'
L5	N 26°11'27" E	282.10'
L6	N 68°33'45" W	1,203.54'

SEE PAGE 2 FOR PLAT
SEE PAGE 3 FOR SURFACE OWNER TABLE

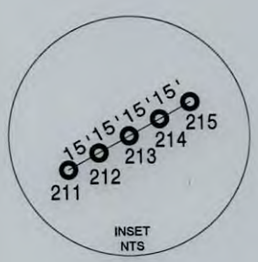



WELL RESTRICTIONS
1. ONE OCCUPIED DWELLINGS > 2500 SQ FT. WITHIN 625 FEET OF CENTER OF PAD.
2. NO AGRICULTURE BUILDINGS > 2500 SQ FT. WITHIN 625 FEET OF CENTER OF PAD.
3. NO WATER WELLS OR DEVELOPED SPRINGS ARE WITHIN 250 FEET OF PROPOSED WELL.
4. PERENNIAL STREAMS, LAKES, PONDS, OR RESERVOIRS WITHIN 100 FEET OF THE LIMITS OF DISTURBANCE.
5. NO NATURALLY PRODUCING TROUT STREAM WITHIN 300 FEET OF LIMITS OF DISTURBANCE.
6. NO GROUND INTAKE OR PUBLIC WATER SUPPLY WITHIN 1000 FEET OF WELL PAD, LIMITS OF DISTURBANCE, E & S CONTROLS OR PUBLIC WATER SUPPLY.

NOTES ON SURVEY
1. TIES TO WELLS AND CORNERS ARE BASED ON UTM, NAD83 DATUM, ZONE 17, US FT.
2. WELL LAT./LONG ESTABLISHED BY DIRECT GPS NAD '83.
3. BOUNDARIES SHOWN ARE TAKEN FROM TAX MAPS, DEEDS, AND FIELD SURVEY. THIS DRAWING IS NOT REPRESENTATIVE OF A FULL BOUNDARY SURVEY.
4. SURFACE OWNER INFORMATION TAKEN FROM THE ASSESSOR AND COUNTY CLERK RECORDS OF BARBOUR COUNTY IN OCTOBER OF 2021.
5. WELLS SHOWN ARE TAKEN FROM RECORDS OF WVDEP.

I, THE UNDERSIGNED, HEREBY CERTIFY THAT THIS PLAT IS CORRECT TO THE BEST OF MY KNOWLEDGE AND BELIEF AND SHOWS ALL THE INFORMATION REQUIRED BY LAW AND REGULATIONS ISSUED AND PRESCRIBED BY THE DEPARTMENT OF ENVIRONMENTAL PROTECTION.

P.S. 983 03-20-2026

MICHAEL R. HYMAN LICENSED No. 983 STATE OF WEST VIRGINIA PROFESSIONAL SURVEYOR

ARSENAL RESOURCES

(+) DENOTES LOCATION OF WELL ON UNITED STATES TOPOGRAPHIC MAPS

WVDEP
OFFICE OF OIL & GAS
601 57TH STREET
CHARLESTON, WV 25034

MINIMUM DEGREE OF ACCURACY: 1/200

PROVEN SOURCE OF ELEVATION: SURVEY GRADE GPS (NAVD 88, US FT)

S.L.H. WELL PAD AND AST PAD

OPERATOR'S WELL #: #212H

API WELL #: 47 (STATE) 033 (COUNTY) 06128 (PERMIT)

WELL TYPE: OIL ☐ WASTE DISPOSAL ☐ PRODUCTION ☒ DEEP ☐ GAS ☒ LIQUID INJECTION ☐ STORAGE ☐ SHALLOW ☒

WATERSHED: WEST FORK ELEVATION: 1045

DISTRICT: Simpson-Outside District COUNTY: HARRISON QUADRANGLE: BROWNTON

SURFACE OWNER: JERRY R. NEWBROUGH ACREAGE: ±90.0

OIL & GAS ROYALTY OWNER: Chad W. Johnson, Betty Lee Stout, Charles Lloyd Stout, & Jennifer K Sprouse, Trustee of the Ruth Ann Kniceley Irrevocable Trust ACREAGE: ±90.0

DRILL ☒ DRILL DEEPER ☐ REDRILL ☐ FRACTURE OR STIMULATE ☒ PLUG OFF OLD FORMATION ☐ PERFORATE NEW FORMATION ☒

CONVERT ☐ PLUG & ABANDON ☐ CLEAN OUT & REPLUG ☐ OTHER CHANGE ☐ (SPECIFY)

05/08/2026

TARGET FORMATION: MARCELLUS ESTIMATED DEPTH: 7,305' TVD 25,683' TMD

WELL OPERATOR: ARSENAL RESOURCES DESIGNATED AGENT: ERIC MORRIS

ADDRESS: 6031 WALLACE RD. EXT. SUITE 200 ADDRESS: 633 WEST MAIN STREET


CITY: WEXFORD, STATE: PA ZIP CODE: 15090 CITY: BRIDGEPORT STATE: WV ZIP CODE: 26330

LEGEND:
- PROPOSED SURFACE HOLE / BOTTOM HOLE
- EXISTING / PRODUCING WELLHEAD
- LPL LANDING POINT LOCATION
- SURVEYED BOUNDARY
- DRILLING UNIT
- MINERAL TRACT BOUNDARY
- 500' OFFSET LINE
- PROPOSED PATH

REVISIONS:

DATE: 03-20-2026
FILE NO: 10-4254
DRAWN BY: TMF
SCALE: 1" = 2000'
DRAWING NO: xxxxx
WELL LOCATION PLAT 1

S:\10_ENGINEERING\10-4254-ARSENAL-S.L.H. WELL PAD AND AST PAD\SURVEY\DRAWINGS\WELL PLATS\212H\PRELIMINARY PLAT\10-4254-NEWBROUGH #212H_L.DWG
FRIDAY MARCH 20 2026 01:24PM

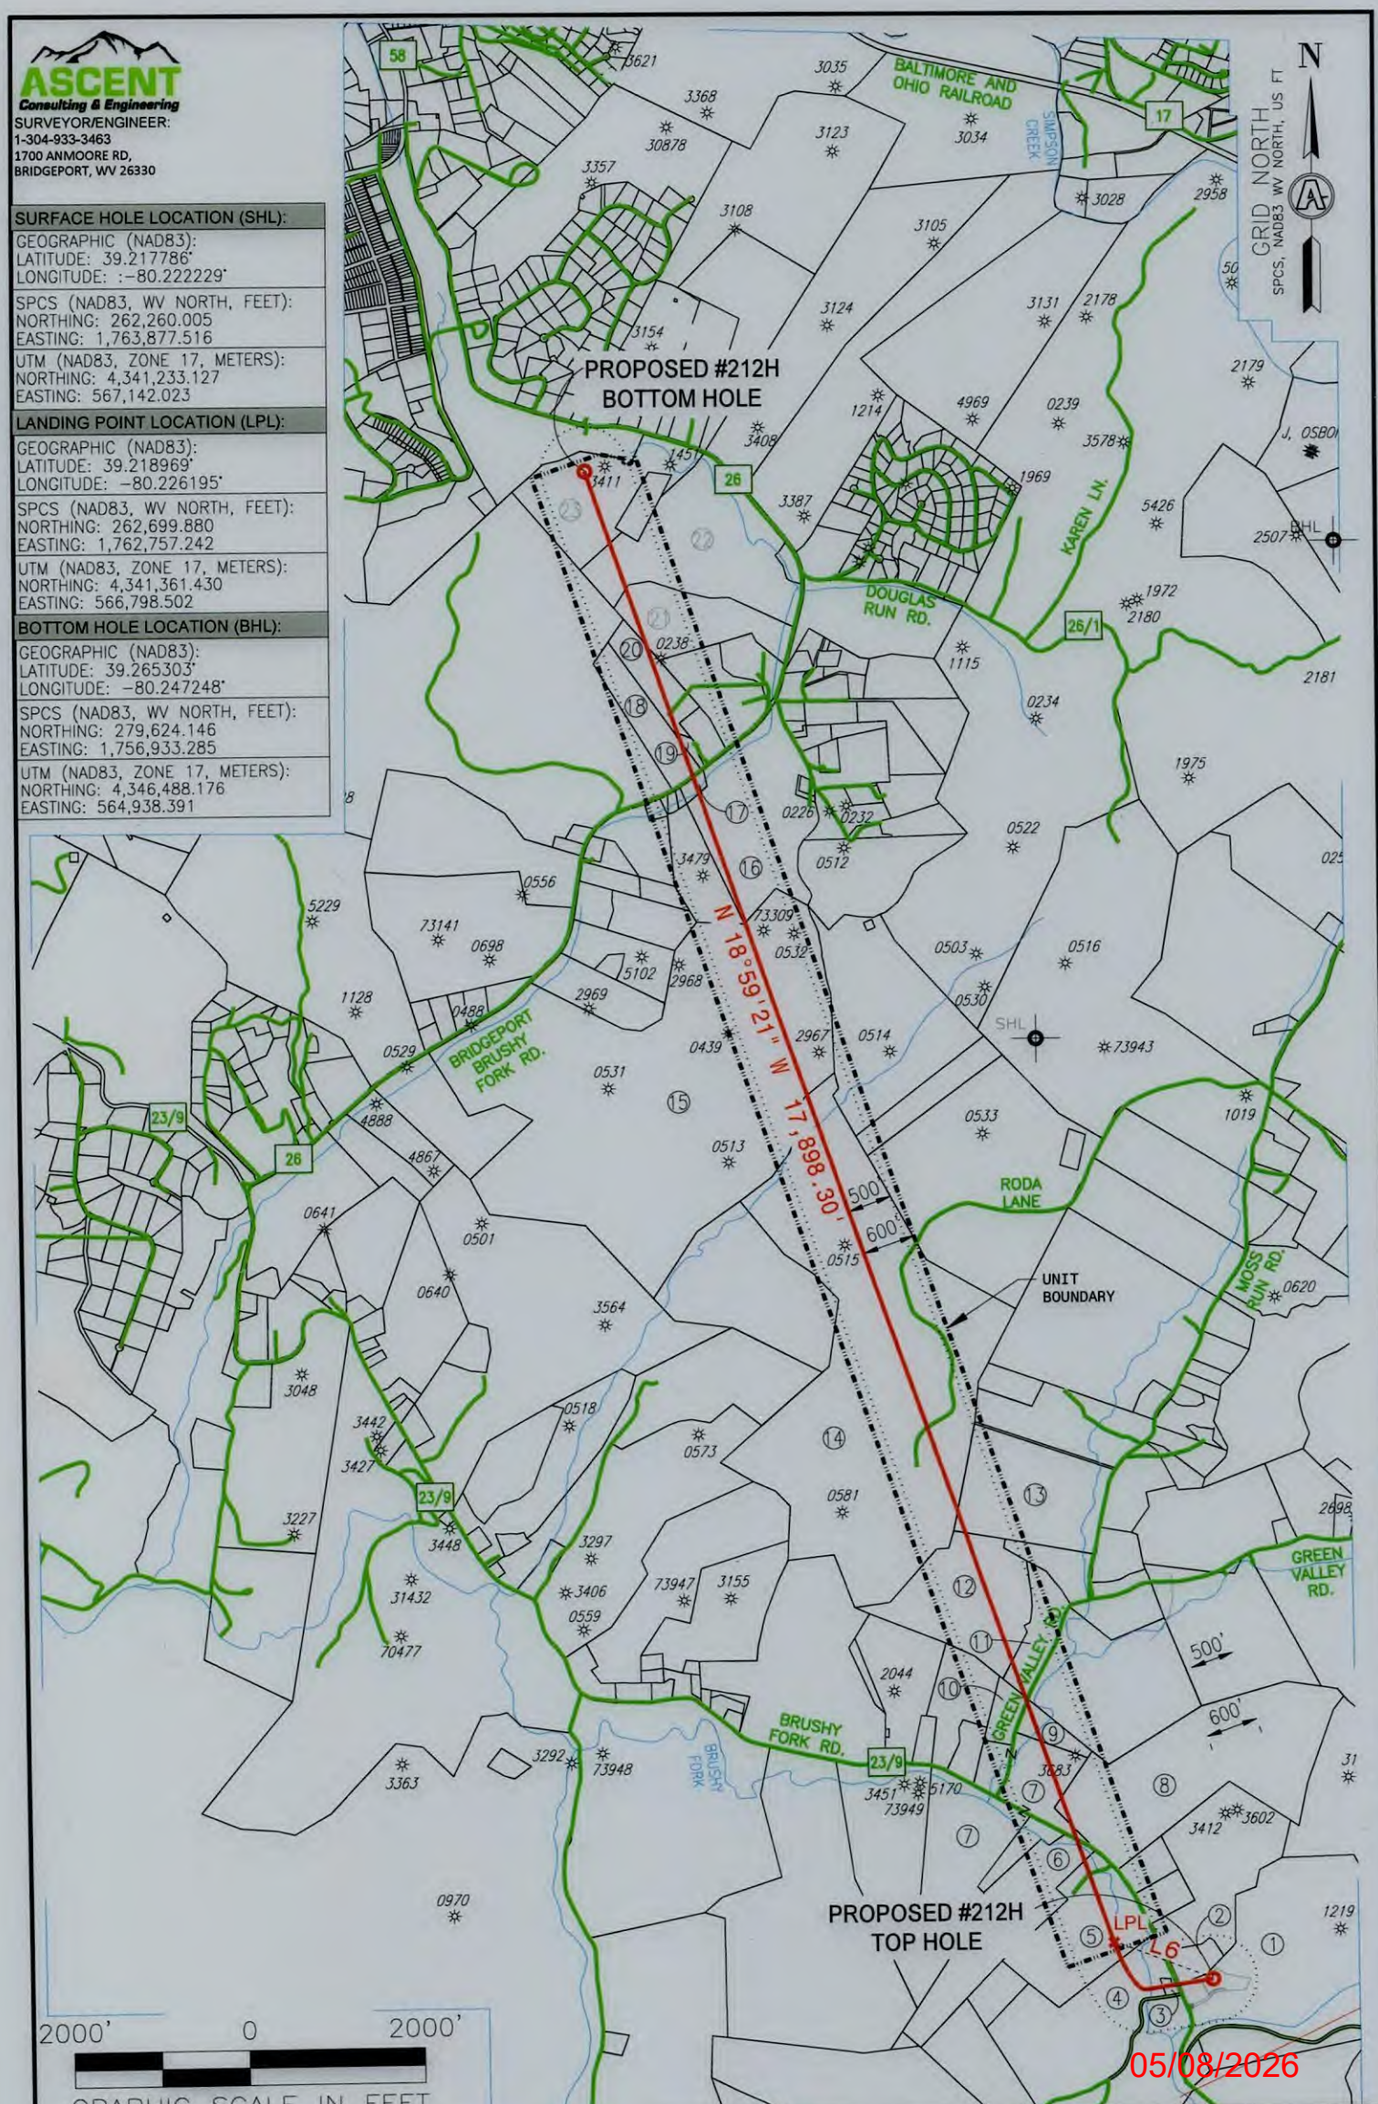

REVISIONS:	COMPANY: ARSENAL RESOURCES	
	OPERATOR'S S.L.H. WELL PAD AND AST PAD	DATE: 03-25-2026
	WELL #: 47-033-D6128 #212H	10-4254
	DISTRICT: Simpson-Outside District / COUNTY: HARRISON / STATE: WV	DRAWN BY: TMF
		SCALE: N/A
		DRAWING NO: xxxxx
		WELL LOCATION PLAT 2

S:\10_ENGINEERING\10-4254-ARSENAL-S.L.H. WELL PAD AND AST PAD\SURVEY\DRAWINGS\WELL PLATS\212H\PRELIMINARY PLAT\10-4254-NEWBROUGH #212H_L.DWG

ASCENT
Consulting & Engineering
SURVEYOR/ENGINEER:
1-304-933-3463
1700 ANMOORE RD,
BRIDGEPORT, WV 26330

TAG	PARCEL	SURFACE OWNER / ROAD / RIVER	ACREAGE
1	17-15-370-25	JERRY R. NEWBROUGH	82.51
2	17-15-370-19-01	JERRY R. NEWBROUGH	4.7
ROAD	N/A	BRUSHY FORK ROAD	N/A
3	17-15-370-31	BOARD OF EDUCATION	0.50
4	17-15-370-24	DALE HENRY & NORMA A. TAYLOR	45.97
5	17-15-370-17-04	DOMINGO T. & LINDA L. CHUA	34.95
6	17-15-370-17-07	SHERRI WAGNER & STEPHEN E. GREEN	19.17
ROAD	N/A	BLACK OAK HOLLOW ROAD	N/A
7	17-15-370-17	WEST VIRGINIA FRUIT & BERRY, LLC	64.27
8	17-15-370-18	BARRY T. HATHAWAY	78.46
9	17-15-370-17-06	MATTHEW S. & CARISA J. MAYERS	4.88
ROAD	N/A	GREEN VALLEY ROAD	N/A
10	17-15-370-17-05	MATTHEW S. & CARISA J. MAYERS	5.03
11	17-15-370-04-04	LARRY EUGENE MOORE	11.49
12	17-15-370-04	LARRY EUGENE MOORE	40.39
13	17-15-370-05	MARY M. TUCKER ETAL	41.55
14	17-15-350-19	WACO OIL & GAS CO INC	221.28
ROAD	N/A	RODA LANE	N/A
15	17-15-0349-0028	WACO OIL & GAS CO INC	261.30
16	17-15-329-63	MEADOW CREST FARM LLC	49.06
17	17-15-329-62	ANDREW M. & BROOKE A. CUNNINGHAM	1.36
ROAD	N/A	HINKLE LAKE ROAD	N/A
18	17-15-329-46-01	KENNETH L. & BETH L. NALE	13.62
19	17-15-329-46	KENNETH LOUIS NALE	0.97
20	17-15-329-46-03	JOHN T. & TINA M . VELTRI	10.78
21	17-15-329-47-03	CAROLYN S. HARRON	24.56
22	17-15-329-47	DAVID A. & TAMMERA L . FARIS	55.43
23	17-15-329-32	DAVID A. & TAMMERA L . FARIS	33.15

05/08/2026

REVISIONS:

COMPANY: ARSENAL RESOURCES

OPERATOR'S S.L.H. WELL PAD AND AST PAD
WELL #: 47-033-06128 #212H

DISTRICT: Simpson-Outside District
COUNTY: HARRISON
STATE: WV

DATE: 03-20-2026
10-4254
DRAWN BY: TMF
SCALE: N/A
DRAWING NO: xxxxx
WELL LOCATION PLAT 3

S:\10_ENGINEERING\10-4254-ARSENAL-S.L.H. WELL PAD AND AST PAD\SURVEY\DRAWINGS\WELL PLATS\212H\PRELIMINARY PLAT\10-4254-NEWBROUGH #212H_L.DWG