
4Z03306157

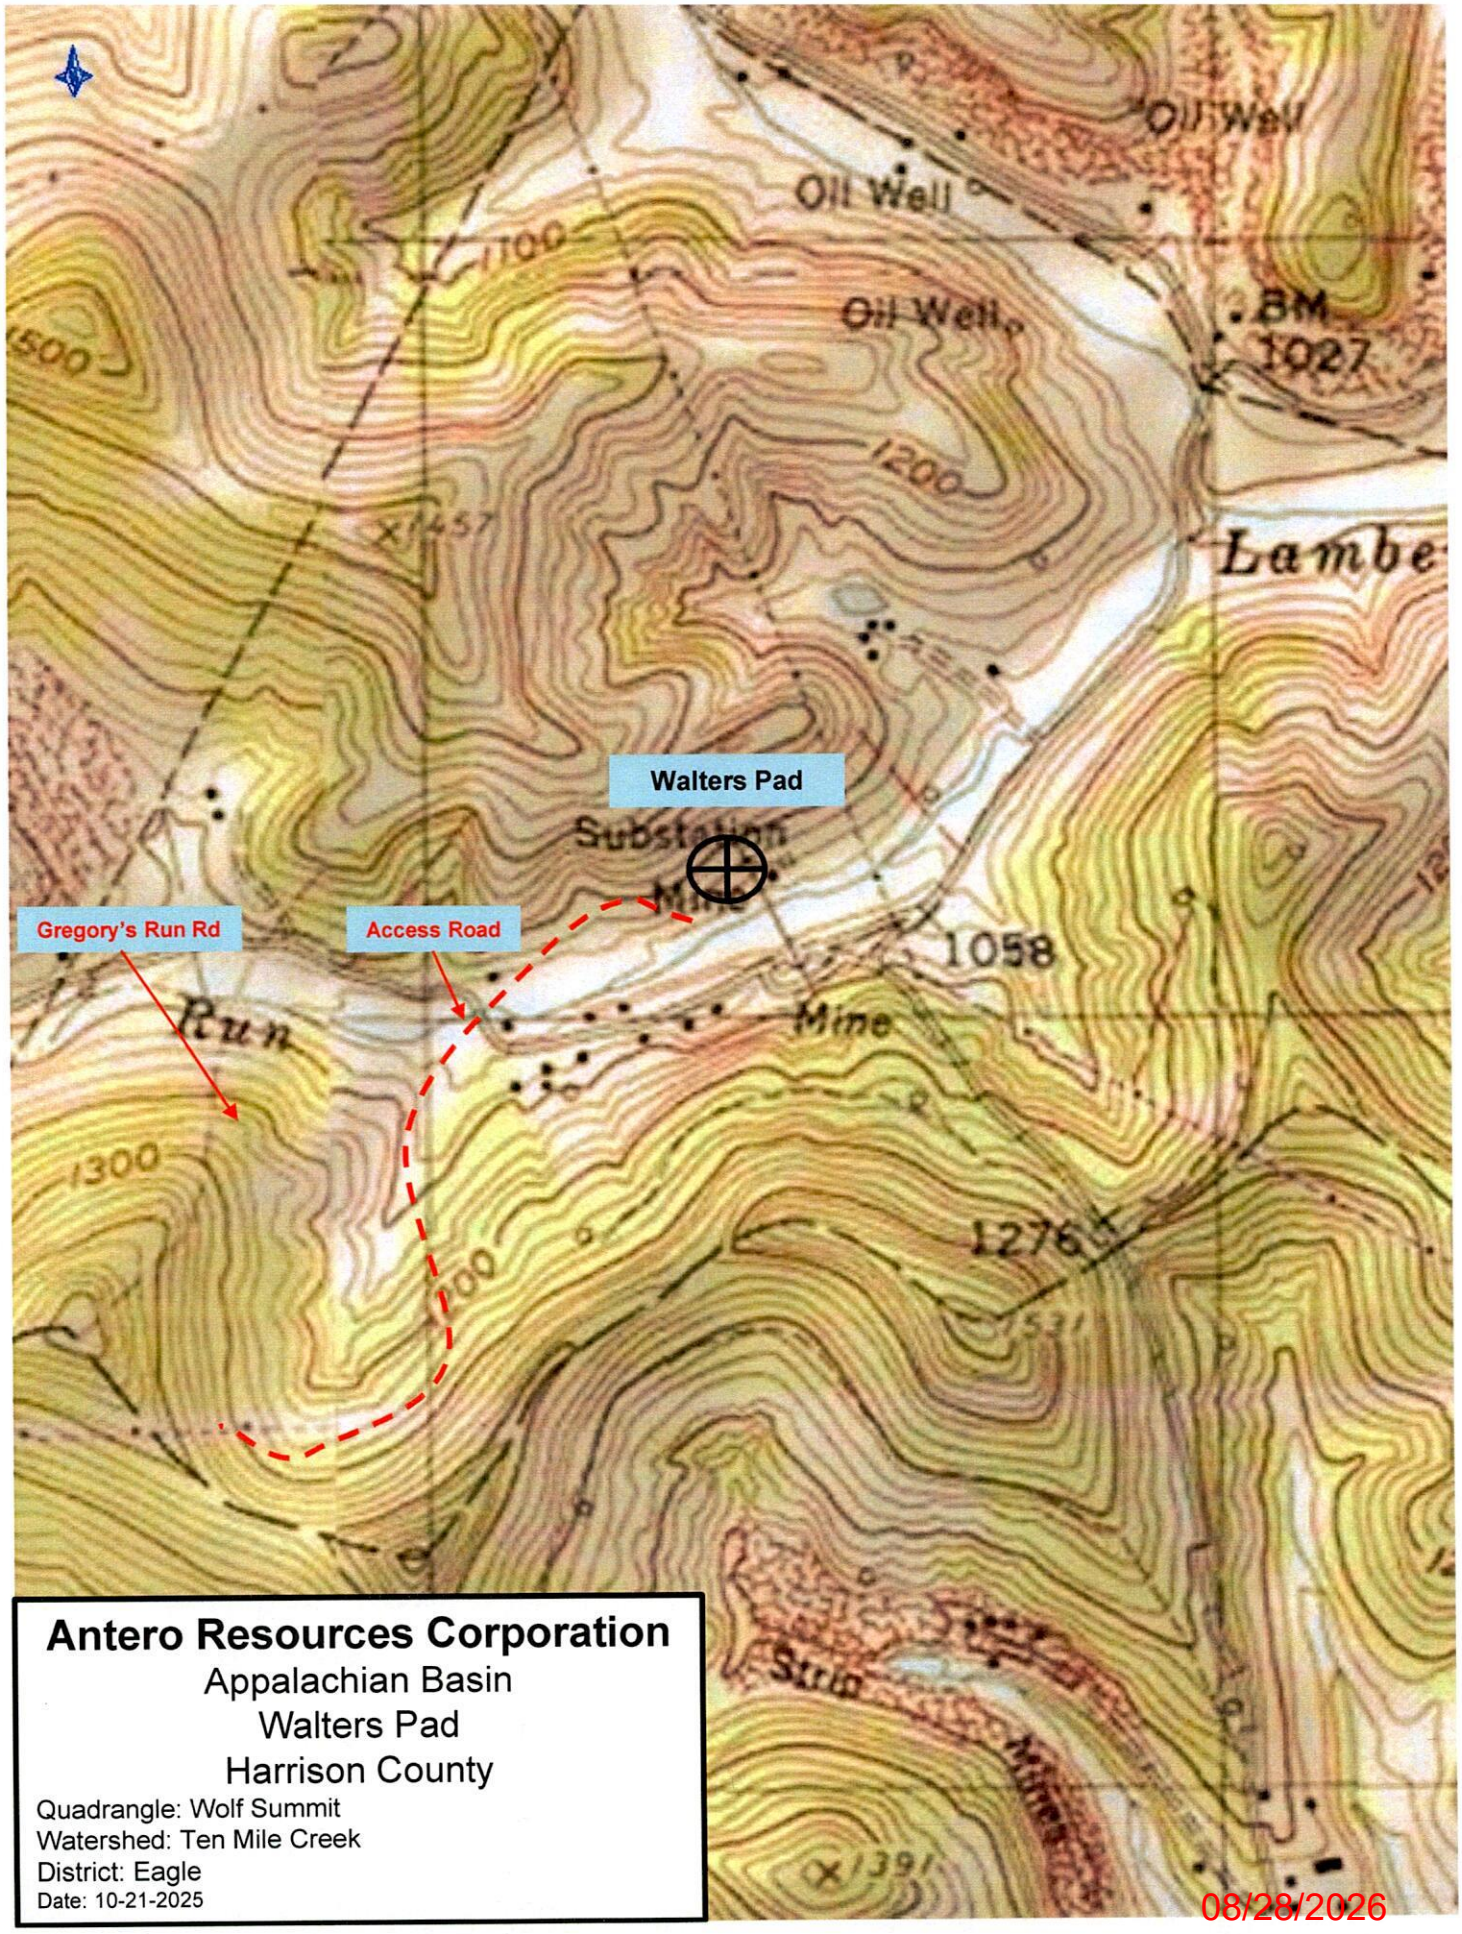

Antero Resources Corporation

Appalachian Basin

Walters Pad

Harrison County

Quadrangle: Wolf Summit

Watershed: Ten Mile Creek

District: Eagle

Date: 10-21-2025

08/28/2026

Antero Resources
Well No. Walters N-4H

Antero Resources Corporation

10,143' to Bottom Hole

10,420' to Top Hole

LATITUDE 39 - 20 - 00

LONGITUDE 80 - 20 - 00

1,959' to Top Hole

1,673' to Bottom Hole

BTM Hole 7.5' Spot


Top Hole 7.5' Spot


Notes:
Well No. Walters Unit N-4H
UTM Zone 17, NAD 1927
Top Hole Coordinates
N: 14,281,964.99'
E: 1,818,523.62'
Point of Entry Coordinates
N: 14,281,780.25'
E: 1,818,960.64'
Bottom Hole Coordinates
N: 14,282,253.12'
E: 1,818,798.67'

Notes
West Virginia Coordinate System of 1927, North Zone based upon Differential GPS Measurements.
Well No. Walters Unit N-4H Top Hole coordinates are
N: 302,750.26' Latitude: 39°19'40.64"
E: 1,753,846.47' Longitude: 80°22'12.61"
Bottom Hole coordinates are
N: 303,033.86' Latitude: 39°19'43.47"
E: 1,754,126.37' Longitude: 80°22'09.08"
UTM Zone 17, NAD 1983
Top Hole Coordinates Bottom Hole Coordinates
N: 4,353,370.206m N: 4,353,458.029m
E: 554,301.843m E: 554,385.680m
Plat orientation and corner and well references are based upon the grid north meridian.
Well location references are based upon the magnetic meridian.

	Bearing	Dist.	Description
L1	S 00°27' W	1,148.7'	47-033-02004
L2	N 37°47' W	1,320.0'	1" I.R.F.
L3	N 08°57' E	1,871.7'	1" I.P.F.
L4	N 16°51' E	1,613.5'	47-033-01613
L5	S 66°08' E	474.6'	POE


Well Location References

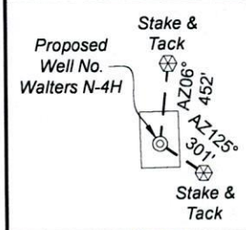

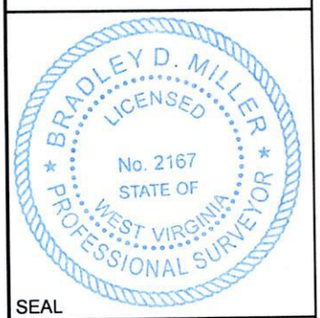


I, the undersigned, hereby certify that this plat is correct to the best of my knowledge and belief and shows all the information required by law and the rules issued and prescribed by the Department of Environmental Protection.


Bradley D. Miller, P.S. 2167

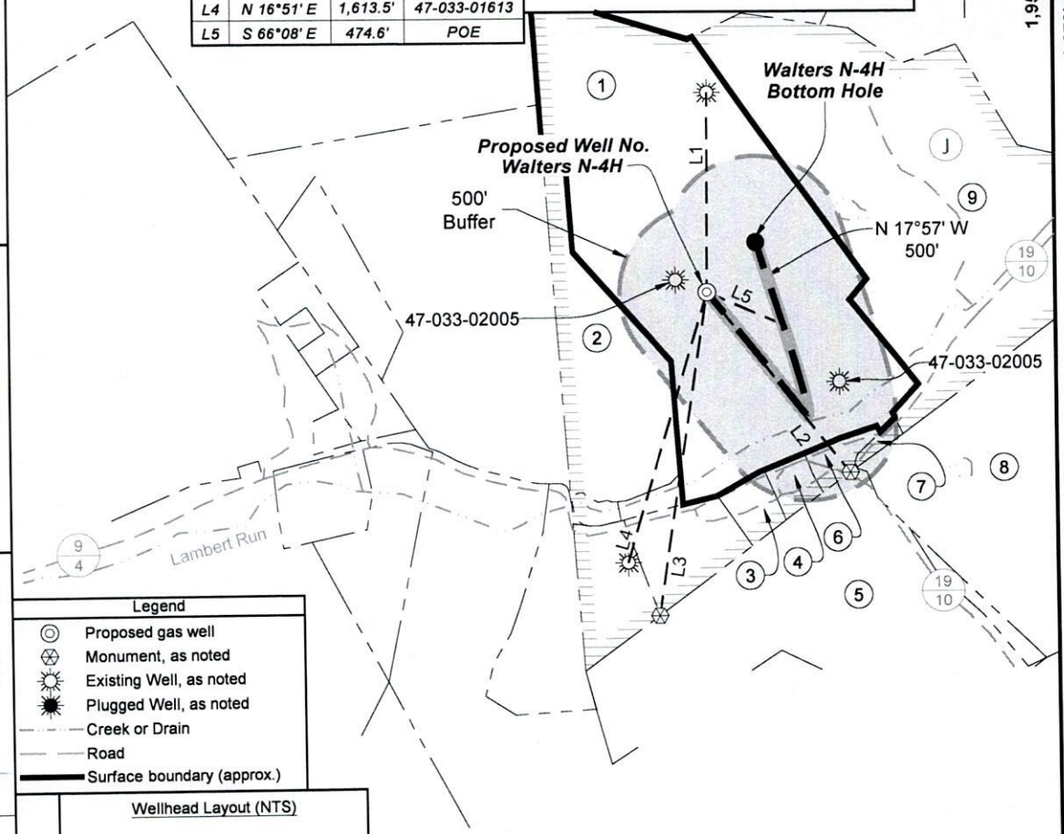

Legend
- Proposed gas well
- Monument, as noted
- Existing Well, as noted
- Plugged Well, as noted
- Creek or Drain
- Road
- Surface boundary (approx.)

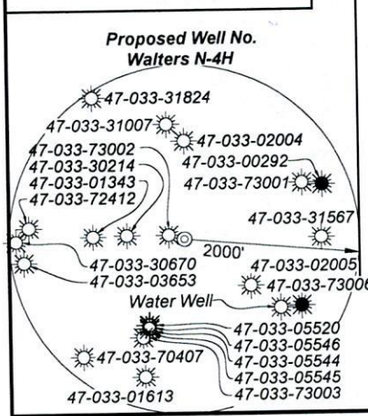

Wellhead Layout (NTS)

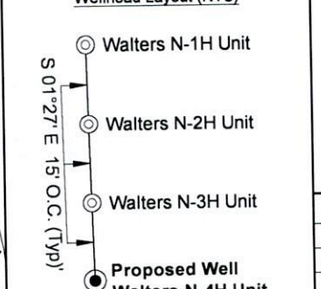

Note: 1 water wells were found within 2000' of proposed well. No occupied dwellings or buildings 2,500 square feet or larger used to house or shelter dairy cattle or poultry husbandry are located within 625' of the center of the well pad.

	Lessor
J	James F. & Alice S. Allen

ID	TM-Par	Owner	Bk/Pg	Acres
1	266A-6	Arthur W. Walters, Sr., et ux	1232 / 1162	76.54
2	266A-6.1	Michael A. & Callie Phillips	1809 / 1005	19.25
3	266A-9	Michael Y. & Tara R. Sutton	1549 / 211	1.75
4	266A-9.1	Sharon K. Kimble	1225 / 495	1.64
5	266A-22	Heather K. Laulis	1712 / 663	43.50
6	266A-6.2	WVDOH	1099 / 513	1.69
7	266A-6.3	Robert C. Dixon, Jr.	1799 / 1030	0.66
8	266A-11	James F. Allen, IV	1181 / 373	47.00
9	246-41	James F. Allen, IV	1181 / 373	61.72

FILE NO: 325-36-EO-25
DRAWING NO: Walters N-4H Short Well Plat
SCALE: 1" = 1000'
MINIMUM DEGREE OF ACCURACY: Submeter
PROVEN SOURCE OF ELEVATION: WVDOT, Harrisville, WV

STATE OF WEST VIRGINIA
DEPARTMENT OF ENVIRONMENTAL PROTECTION
OIL AND GAS DIVISION

DATE: July 2 20 26
OPERATOR'S WELL NO. Walters N-4H

API WELL NO
47 - 033 - 06157
STATE COUNTY PERMIT

WELL TYPE: ☐ OIL ☒ GAS ☐ LIQUID INJECTION ☐ WASTE DISPOSAL
(IF GAS) PRODUCTION : ☐ STORAGE ☐ DEEP ☒ SHALLOW

LOCATION: ELEVATION: Prop. Elev: 1,199.0' WATERSHED: Lower West Fork River QUADRANGLE: Clarksburg
DISTRICT: Eagle COUNTY: Harrison
SURFACE OWNER: Aurther W. Walters, Sr., et ux ACREAGE: 76.54
ROYALTY OWNER: James F. & Alice S. Allen LEASE NO: _____ ACREAGE: 190
PROPOSED WORK: ☒ DRILL ☐ CONVERT ☐ DRILL DEEPER ☒ FRACTURE OR STIMULATE ☐ PLUG OFF OLD FORMATION
☒ PERFORATE NEW FORMATION ☐ OTHER PHYSICAL CHANGE IN WELL (SPECIFY) _____ 7,800' TVD
☐ PLUG AND ABANDON ☐ CLEAN OUT AND REPLUG TARGET FORMATION: Marcellus Shale ESTIMATED DEPTH: 10,200' MD

08/28/2026

WELL OPERATOR: Antero Resources Corporation DESIGNATED AGENT: Conrad Baston
ADDRESS: 1615 Wynkoop Street ADDRESS: 535 White Oaks Blvd.
Denver, CO 80202 Bridgeport, WV 26330

Antero Resources
Well No. Walters N-4H

Antero Resources Corporation

10,143' to Bottom Hole

10,420' to Top Hole

LATITUDE 39 - 20 - 00

LONGITUDE 80 - 20 - 00

1,959' to Top Hole

1,673' to Bottom Hole

BTM Hole 7.5' Spot

Top Hole 7.5' Spot

Notes:
Well No. Walters Unit N-4H
UTM Zone 17, NAD 1927
Top Hole Coordinates
N: 14,281,964.99'
E: 1,818,523.62'
Point of Entry Coordinates
N: 14,281,780.25'
E: 1,818,960.64'
Bottom Hole Coordinates
N: 14,282,253.12'
E: 1,818,798.67'

Notes
West Virginia Coordinate System of 1927, North Zone
based upon Differential GPS Measurements.
Well No. Walters Unit N-4H Top Hole coordinates are
N: 302,750.26' Latitude: 39°19'40.64"
E: 1,753,846.47' Longitude: 80°22'12.61"
Bottom Hole coordinates are
N: 303,033.86' Latitude: 39°19'43.47"
E: 1,754,126.37' Longitude: 80°22'09.08"
UTM Zone 17, NAD 1983
Top Hole Coordinates Bottom Hole Coordinates
N: 4,353,370.206m N: 4,353,458.029m
E: 554,301.843m E: 554,385.680m
Plat orientation and corner and well references are based upon the grid north meridian.
Well location references are based upon the magnetic meridian.

	Bearing	Dist.	Description
L1	S 00°27' W	1,148.7'	47-033-02004
L2	N 37°47' W	1,320.0'	1" I.R.F.
L3	N 08°57' E	1,871.7'	1" I.P.F.
L4	N 16°51' E	1,613.5'	47-033-01613
L5	S 66°08' E	474.6'	POE

Well Location References

Proposed Well No. Walters N-4H
Stake & Tack
AZ06° 452'
AZ125° 301'
Stake & Tack

BRADLEY D. MILLER LICENSED No. 2167 STATE OF WEST VIRGINIA PROFESSIONAL SURVEYOR

SEAL

I, the undersigned, hereby certify that this plat is correct to the best of my knowledge and belief and shows all the information required by law and the rules issued and prescribed by the Department of Environmental Protection.

Bradley D. Miller, P.S. 2167

Walters N-4H Bottom Hole
Proposed Well No. Walters N-4H
500' Buffer
N 17°57' W 500'
47-033-02005
47-033-02005
Lambert Run

Legend
- Proposed gas well
- Monument, as noted
- Existing Well, as noted
- Plugged Well, as noted
- Creek or Drain
- Road
- Surface boundary (approx.)

Wellhead Layout (NTS)
- Walters N-1H Unit
- Walters N-2H Unit
- Walters N-3H Unit
- Proposed Well Walters N-4H Unit

S 01°27' E 15' O.C. (Typ)'

Proposed Well No. Walters N-4H
47-033-31824
47-033-31007
47-033-02004
47-033-73002
47-033-00292
47-033-30214
47-033-73001
47-033-01343
47-033-72412
47-033-31567
2000'
47-033-30670
47-033-02005
47-033-03653
47-033-73006
Water Well
47-033-05520
47-033-05546
47-033-70407
47-033-05544
47-033-05545
47-033-01613
47-033-73003

Note: 1 water wells were found within 2000' of proposed well. No occupied dwellings or buildings 2,500 square feet or larger used to house or shelter dairy cattle or poultry husbandry are located within 625' of the center of the well pad.

	Lessor
J	James F. & Alice S. Allen

ID	TM-Par	Owner	Bk/Pg	Acres
1	266A-6	Arthur W. Walters, Sr., et ux	1232 / 1162	76.54
2	266A-6.1	Michael A. & Callie Phillips	1809 / 1005	19.25
3	266A-9	Michael Y. & Tara R. Sutton	1549 / 211	1.75
4	266A-9.1	Sharon K. Kimble	1225 / 495	1.64
5	266A-22	Heather K. Laulis	1712 / 663	43.50
6	266A-6.2	WVDOH	1099 / 513	1.69
7	266A-6.3	Robert C. Dixon, Jr.	1799 / 1030	0.66
8	266A-11	James F. Allen, IV	1181 / 373	47.00
9	246-41	James F. Allen, IV	1181 / 373	61.72

FILE NO: 325-36-EO-25
DRAWING NO: Walters N-4H Short Well Plat
SCALE: 1" = 1000'
MINIMUM DEGREE OF ACCURACY: Submeter
PROVEN SOURCE OF ELEVATION: WVDOT, Harrisville, WV

STATE OF WEST VIRGINIA
DEPARTMENT OF ENVIRONMENTAL PROTECTION
OIL AND GAS DIVISION

DATE: July 2 20 26
OPERATOR'S WELL NO. Walters N-4H
API WELL NO
47 - 033 - 06157
STATE COUNTY PERMIT

WELL TYPE: ☐ OIL ☒ GAS ☐ LIQUID INJECTION ☐ WASTE DISPOSAL
(IF GAS) PRODUCTION : ☐ STORAGE ☐ DEEP ☒ SHALLOW

LOCATION: ELEVATION: Prop. Elev: 1,199.0' WATERSHED: Lower West Fork River QUADRANGLE: Clarksburg
DISTRICT: Eagle COUNTY: Harrison
SURFACE OWNER: Aurther W. Walters, Sr., et ux ACREAGE: 76.54
ROYALTY OWNER: James F. & Alice S. Allen LEASE NO: ACREAGE: 190
PROPOSED WORK: ☒ DRILL ☐ CONVERT ☐ DRILL DEEPER ☒ FRACTURE OR STIMULATE ☐ PLUG OFF OLD FORMATION
☒ PERFORATE NEW FORMATION ☐ OTHER PHYSICAL CHANGE IN WELL (SPECIFY)
☐ PLUG AND ABANDON ☐ CLEAN OUT AND REPLUG TARGET FORMATION: Marcellus Shale ESTIMATED DEPTH: 7,800' TVD 10,200' MD

08/28/2026

WELL OPERATOR: Antero Resources Corporation
ADDRESS: 1615 Wynkoop Street
Denver, CO 80202

DESIGNATED AGENT: Conrad Baston
ADDRESS: 535 White Oaks Blvd.
Bridgeport, WV 26330