
JACKSON SURVEYING
INC.
P.O. Box 1460
677 W. Main St.
Clarksburg, WV 26302
304-623-5851

GRID NORTH
UTM, NAD83 DATUM, ZONE 17, US FT

SURFACE HOLE LOCATION (SHL):
GEOGRAPHIC (NAD27): LATITUDE: 40.052997° LONGITUDE: -80.577190°
STATE PLANE (NAD 27), WVN, FT.: NORTHING: 567,455.651 EASTING: 1,698,464.230
TURNING POINT LOCATION-1 (TP1):
GEOGRAPHIC (NAD27): LATITUDE: 40.053484° LONGITUDE: -80.576545°
STATE PLANE (NAD 27), WVN, FT.: NORTHING: 567,630.917 EASTING: 1,698,636.212
TURNING POINT LOCATION-2 (TP2):
GEOGRAPHIC (NAD27): LATITUDE: 40.054222° LONGITUDE: -80.574911°
STATE PLANE (NAD 27), WVN, FT.: NORTHING: 567,894.247 EASTING: 1,699,096.661
TURNING POINT LOCATION-3 (TP3):
GEOGRAPHIC (NAD27): LATITUDE: 40.056663° LONGITUDE: -80.568117°
STATE PLANE (NAD 27), WVN, FT.: NORTHING: 568,760.709 EASTING: 1,701,009.185
LANDING POINT LOCATION (LPL):
GEOGRAPHIC (NAD27): LATITUDE: 40.055564° LONGITUDE: -80.565925°
STATE PLANE (NAD 27), WVN, FT.: NORTHING: 568,353.148 EASTING: 1,701,617.877
AZIMUTH POINT LOCATION-1 (AZL1):
GEOGRAPHIC (NAD27): LATITUDE: 40.027314° LONGITUDE: -80.548020°
STATE PLANE (NAD 27), WVN, FT.: NORTHING: 558,004.243 EASTING: 1,706,509.854
BOTTOM HOLE LOCATION (BHL):
GEOGRAPHIC (NAD27): LATITUDE: 40.014204° LONGITUDE: -80.542590°
STATE PLANE (NAD 27), WVN, FT.: NORTHING: 553,211.405 EASTING: 1,707,974.846

SURFACE HOLE LOCATION (SHL):
GEOGRAPHIC (NAD83): LATITUDE: 40.053071° LONGITUDE: -80.576947°
UTM (NAD83, ZONE 17, FEET): NORTHING: 14,546,339.970 EASTING: 1,758,801.430
UTM (NAD83, ZONE 17, METERS): NORTHING: 4,433,733.290 EASTING: 536,083.748
TURNING POINT LOCATION-1 (TPL1):
GEOGRAPHIC (NAD83): LATITUDE: 40.053557° LONGITUDE: -80.576340°
UTM (NAD83, ZONE 17, FEET): NORTHING: 14,546,518.030 EASTING: 1,758,970.400
UTM (NAD83, ZONE 17, METERS): NORTHING: 4,433,787.563 EASTING: 536,135.250
TURNING POINT LOCATION-2 (TPL2):
GEOGRAPHIC (NAD83): LATITUDE: 40.054295° LONGITUDE: -80.574707°
UTM (NAD83, ZONE 17, FEET): NORTHING: 14,546,788.940 EASTING: 1,759,426.230
UTM (NAD83, ZONE 17, METERS): NORTHING: 4,433,870.137 EASTING: 536,274.187
TURNING POINT LOCATION-3 (TPL3):
GEOGRAPHIC (NAD83): LATITUDE: 40.056736° LONGITUDE: -80.567912°
UTM (NAD83, ZONE 17, FEET): NORTHING: 14,547,687.000 EASTING: 1,761,323.370
UTM (NAD83, ZONE 17, METERS): NORTHING: 4,434,143.866 EASTING: 536,852.437

LANDING POINT LOCATION (LPL):
GEOGRAPHIC (NAD83): LATITUDE: 40.055638° LONGITUDE: -80.565720°
UTM (NAD83, ZONE 17, FEET): NORTHING: 14,547,289.830 EASTING: 1,761,938.600
UTM (NAD83, ZONE 17, METERS): NORTHING: 4,434,022.808 EASTING: 537,039.959
AZIMUTH POINT LOCATION-1 (AZL1):
GEOGRAPHIC (NAD83): LATITUDE: 40.027388° LONGITUDE: -80.547814°
UTM (NAD83, ZONE 17, FEET): NORTHING: 14,537,027.880 EASTING: 1,767,001.500
UTM (NAD83, ZONE 17, METERS): NORTHING: 4,430,894.960 EASTING: 538,583.134
BOTTOM HOLE LOCATION (BHL):
GEOGRAPHIC (NAD83): LATITUDE: 40.014279° LONGITUDE: -80.542384°
UTM (NAD83, ZONE 17, FEET): NORTHING: 14,532,261.890 EASTING: 1,768,546.020
UTM (NAD83, ZONE 17, METERS): NORTHING: 4,429,442.283 EASTING: 539,053.905

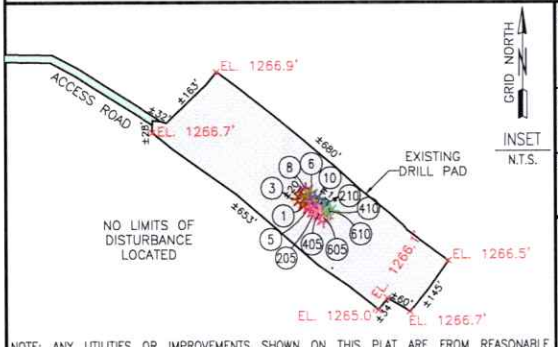

NOTE: ANY UTILITIES OR IMPROVEMENTS SHOWN ON THIS PLAT ARE FROM REASONABLE VISUAL OBSERVATIONS. NO UTILITY COMPANIES WERE CONTACTED FOR UTILITY LINE LOCATIONS.

LEGEND:
- PROPOSED SURFACE HOLE / BOTTOM HOLE
- EXISTING / PRODUCING WELLHEAD
- ABANDONED WELL
- PLUGGED & ABANDONED WELL
- LPL LANDING POINT LOCATION
- DRILLING UNIT
- LEASE BOUNDARY
- HARDLINE BOUNDARY
- UPP 2 UPPER POINT PLEASANT PATH
- MAR 2 MARCELLUS PATH

COMPANY: expand

OPERATOR'S WELL #:	CHARLES FRYE OHI 410H	
DISTRICT: TRIADELPHIA	COUNTY: OHIO	STATE: WV

EXPAND OPERATING LLC
SURFACE HOLES
1. "CHARLES FRYE OHI 1H"
3. "CHARLES FRYE OHI 3H"
5. "CHARLES FRYE OHI 5H"
6. "CHARLES FRYE OHI 6H"
8. "CHARLES FRYE OHI 8H"
10. "CHARLES FRYE OHI 10H"
205. "CHARLES FRYE OHI 205H"
210. "CHARLES FRYE OHI 210H"
410. "CHARLES FRYE OHI 410H"
610. "CHARLES FRYE OHI 610H"

REVISIONS:	DATE: 10-07-2025
	DRAWN BY: N. MANO
	SCALE: 1" = 2000'
	DRAWING NO:
	INTERNAL WELL PLAT 1

Z:\2025 BACKUPS\1-02-25 DJ\EXPAND\CHARLES FRYE OHI\WELL PLATS\FINAL\410H\FINAL\FINAL FRYE 410H 10-07-25\FINAL CHARLES FRYE 410H 10-07-25.DWG
TUESDAY OCTOBER 07 2025 07:54AM

PROPERTY NUMBER 2501637Z
PAD ID 3001155647


10/23/2026

JACKSON SURVEYING
INC.
P.O. Box 1460
677 W. Main St.
Clarksburg, WV 26302
304-623-5851

GRID NORTH
UTM, NAD83 DATUM, ZONE 17, US FT

SURFACE HOLE LOCATION (SHL):
GEOGRAPHIC (NAD27): LATITUDE: 40.052997' LONGITUDE: -80.577150'
STATE PLANE (NAD 27), WVN, FT.: NORTHING: 567,455.777 EASTING: 1,698,464.595
LANDING POINT LOCATION (LPL):
GEOGRAPHIC (NAD27): LATITUDE: 40.055594' LONGITUDE: -80.565845'
STATE PLANE (NAD 27), WVN, FT.: NORTHING: 568,363.740 EASTING: 1,701,640.399
AZIMUTH POINT LOCATION-1 (AZL1):
GEOGRAPHIC (NAD27): LATITUDE: 40.027413' LONGITUDE: -80.547924'
STATE PLANE (NAD 27), WVN, FT.: NORTHING: 558,039.967 EASTING: 1,706,537.081
BOTTOM HOLE LOCATION (BHL):
GEOGRAPHIC (NAD27): LATITUDE: 40.014125' LONGITUDE: -80.542483'
STATE PLANE (NAD 27), WVN, FT.: NORTHING: 553,182.408 EASTING: 1,708,004.432

SURFACE HOLE LOCATION (SHL):
GEOGRAPHIC (NAD83): LATITUDE: 40.053071' LONGITUDE: -80.576946'
UTM (NAD83, ZONE 17, FEET): NORTHING: 14,546,340.103 EASTING: 1,758,801.793
UTM (NAD83, ZONE 17, METERS): NORTHING: 4,433,733.331 EASTING: 536,083.859
LANDING POINT LOCATION (LPL):
GEOGRAPHIC (NAD83): LATITUDE: 40.055667' LONGITUDE: -80.565640'
UTM (NAD83, ZONE 17, FEET): NORTHING: 14,547,300.795 EASTING: 1,761,960.935
UTM (NAD83, ZONE 17, METERS): NORTHING: 4,434,026.150 EASTING: 537,046.767
AZIMUTH POINT LOCATION-1 (AZL1):
GEOGRAPHIC (NAD83): LATITUDE: 40.027487' LONGITUDE: -80.547718'
UTM (NAD83, ZONE 17, FEET): NORTHING: 14,537,064.043 EASTING: 1,767,028.117
UTM (NAD83, ZONE 17, METERS): NORTHING: 4,430,905.982 EASTING: 538,591.247
BOTTOM HOLE LOCATION (BHL):
GEOGRAPHIC (NAD83): LATITUDE: 40.014200' LONGITUDE: -80.542277'
UTM (NAD83, ZONE 17, FEET): NORTHING: 14,532,233.403 EASTING: 1,768,576.078
UTM (NAD83, ZONE 17, METERS): NORTHING: 4,429,433.600 EASTING: 539,063.067

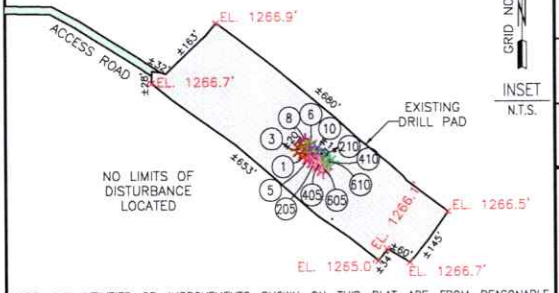

GRID NORTH
INSET
N.T.S.

NOTE: ANY UTILITIES OR IMPROVEMENTS SHOWN ON THIS PLAT ARE FROM REASONABLE VISUAL OBSERVATIONS. NO UTILITY COMPANIES WERE CONTACTED FOR UTILITY LINE LOCATIONS.

LEGEND:
- PROPOSED SURFACE HOLE / BOTTOM HOLE
- EXISTING / PRODUCING WELLHEAD
- ABANDONED WELL
- PLUGGED & ABANDONED WELL
- LPL LANDING POINT LOCATION
- DRILLING UNIT
- LEASE BOUNDARY
- HARDLINE BOUNDARY
- UPP 2 UPPER POINT PLEASANT PATH
- MAR 2 MARCELLUS PATH

COMPANY: expand

OPERATOR'S WELL #: CHARLES FRYE OHI 410H

DISTRICT:	COUNTY:	STATE:
TRIADELPHIA	OHIO	WV

EXPAND OPERATING LLC
SURFACE HOLES
1. "CHARLES FRYE OHI 1H"
3. "CHARLES FRYE OHI 3H"
5. "CHARLES FRYE OHI 5H"
6. "CHARLES FRYE OHI 6H"
8. "CHARLES FRYE OHI 8H"
10. "CHARLES FRYE OHI 10H"
205. "CHARLES FRYE OHI 205H"
210. "CHARLES FRYE OHI 210H"
410. "CHARLES FRYE OHI 410H"
610. "CHARLES FRYE OHI 610H"


REVISIONS:	DATE: 10-07-2025
	DRAWN BY:N. MANO
	SCALE: 1" = 2000'
	DRAWING NO:
	INTERNAL WELL PLAT 2

Z:\2025 BACKUPS\1-02-25 DJ\EXPAND\CHARLES FRYE OHI\WELL PLATS\FINAL\410H\FINAL\FINAL FRYE 410H 10-07-25\FINAL CHARLES FRYE 410H 10-07-25.DWG
TUESDAY OCTOBER 07 2025 07:54AM

PROPERTY NUMBER 25011976
PAD ID 3001155647

10/23/2026

JACKSON SURVEYING INC.
P.O. Box 1460
677 W. Main St.
Clarksburg, WV 26302
304-623-5851

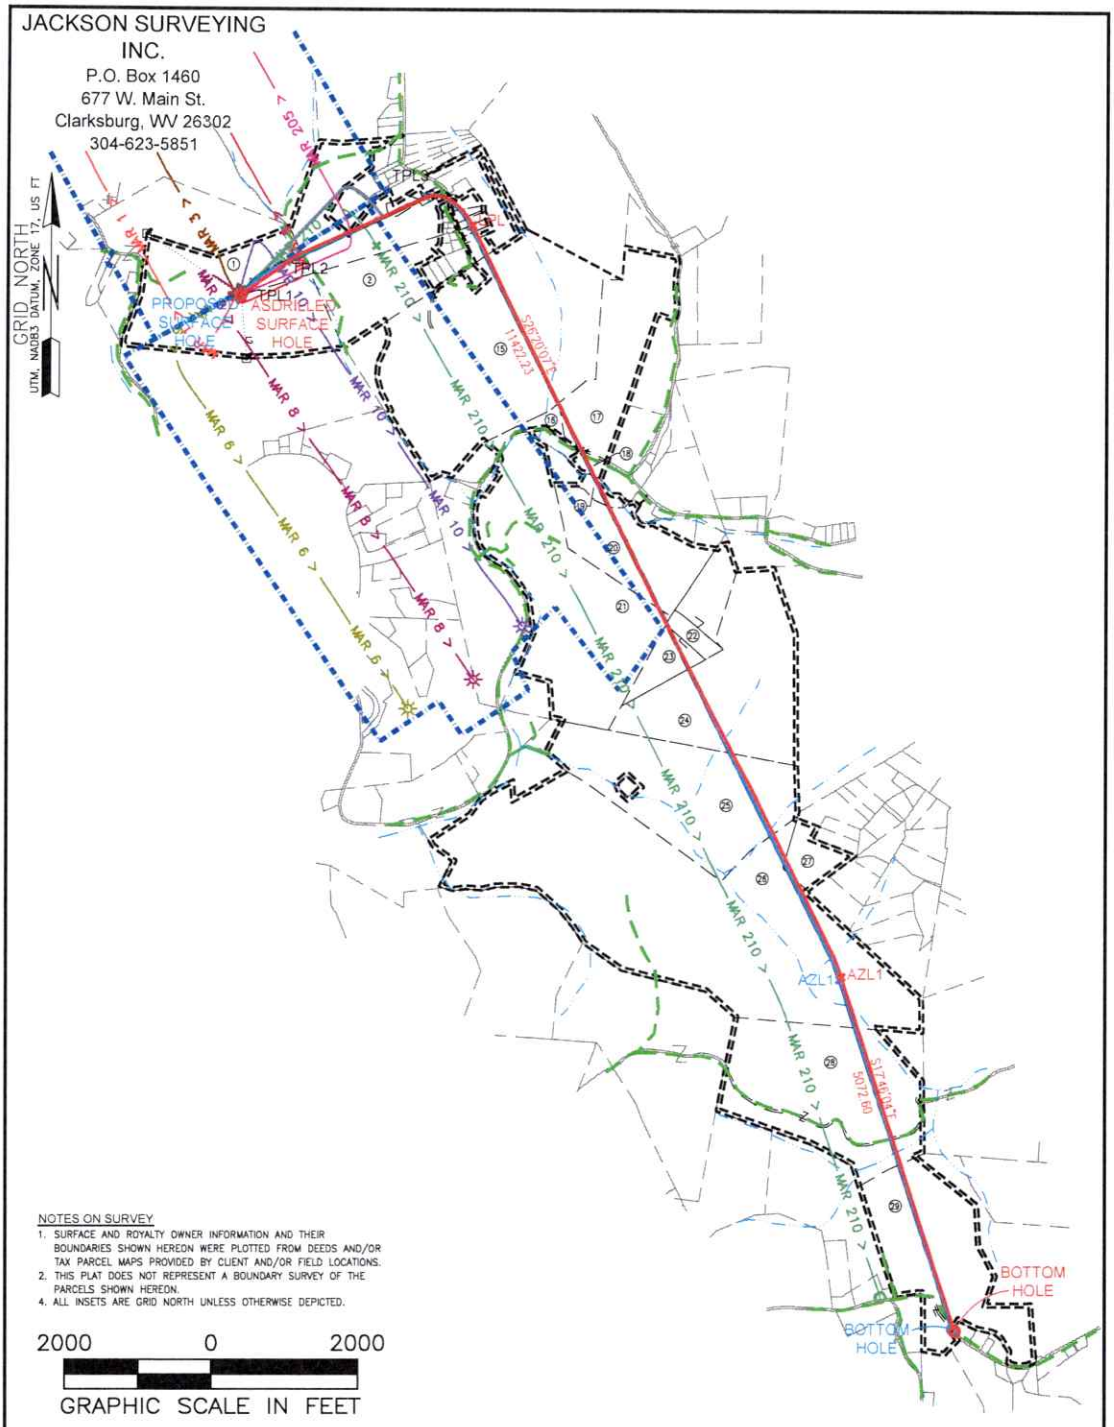


NOTES ON SURVEY

1. SURFACE AND ROYALTY OWNER INFORMATION AND THEIR BOUNDARIES SHOWN HEREON WERE PLOTTED FROM DEEDS AND/OR TAX PARCEL MAPS PROVIDED BY CLIENT AND/OR FIELD LOCATIONS.
2. THIS PLAT DOES NOT REPRESENT A BOUNDARY SURVEY OF THE PARCELS SHOWN HEREON.
4. ALL INSETS ARE GRID NORTH UNLESS OTHERWISE DEPICTED.

2000 0 2000

GRAPHIC SCALE IN FEET

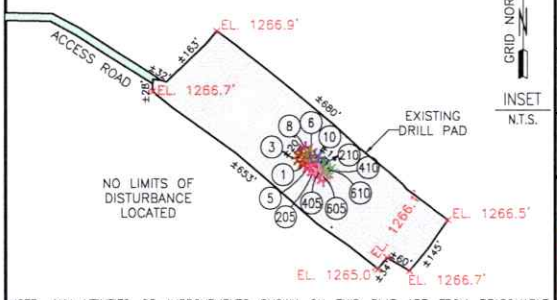

NOTE: ANY UTILITIES OR IMPROVEMENTS SHOWN ON THIS PLAT ARE FROM REASONABLE VISUAL OBSERVATIONS. NO UTILITY COMPANIES WERE CONTACTED FOR UTILITY LINE LOCATIONS.

LEGEND:

- PROPOSED SURFACE HOLE / BOTTOM HOLE
- EXISTING / PRODUCING WELLHEAD
- ABANDONED WELL
- PLUGGED & ABANDONED WELL
- LPL LANDING POINT LOCATION
- DRILLING UNIT
- LEASE BOUNDARY
- HARDLINE BOUNDARY
- UPP 2 > UPPER POINT PLEASANT PATH
- MAR 2 > MARCELLUS PATH

COMPANY: expand

OPERATOR'S WELL #: CHARLES FRYE OHI 410H

DISTRICT:	COUNTY:	STATE:
TRIADELPHIA	OHIO	WV

EXPAND OPERATING LLC
SURFACE HOLES

1. "CHARLES FRYE OHI 1H"
3. "CHARLES FRYE OHI 3H"
5. "CHARLES FRYE OHI 5H"
6. "CHARLES FRYE OHI 6H"
8. "CHARLES FRYE OHI 8H"
10. "CHARLES FRYE OHI 10H"
205. "CHARLES FRYE OHI 205H"
210. "CHARLES FRYE OHI 210H"
410. "CHARLES FRYE OHI 410H"
610. "CHARLES FRYE OHI 610H"

REVISIONS:	DATE: 10-07-2025
	DRAWN BY:N. MANO
	SCALE: 1" = 2000'
	DRAWING NO:
	INTERNAL WELL PLAT 3/

Z:\2025 BACKUPS\1-02-25 DJ\EXPAND\CHARLES FRYE OHI\WELL PLATS\FINAL\410H\FINAL\FINAL FRYE 410H 10-07-25\FINAL CHARLES FRYE 410H 10-07-25.DWG
TUESDAY OCTOBER 07 2025 07:55AM

PROPERTY NUMBER 250116767
PAD ID 3001155647

10/23/2026

Latitude: 40°05'00"(SHL) — SURFACE HOLE 9872' — Latitude: 40°02'30" — BOTTOM HOLE 171'


JACKSON SURVEYING INC.
P.O. Box 1460
677 W. Main St.
Clarksburg, WV 26302
304-623-5851


SURFACE HOLE LOCATION (SHL):
UTM (NAD83, ZONE 17, METERS): NORTHING: 4,433,733.290 EASTING: 536,083.748
LANDING POINT (LPL):
UTM (NAD83, ZONE 17, METERS): NORTHING: 4,434,022.808 EASTING: 537,039.959
BOTTOM HOLE LOCATION (BHL):
UTM (NAD83, ZONE 17, METERS): NORTHING: 4,429,442.283 EASTING: 539,053.905

SURFACE HOLE LOCATION (SHL):
UTM (NAD83, ZONE 17, METERS): NORTHING: 4,433,733.331 EASTING: 536,083.859
LANDING POINT (LPL):
UTM (NAD83, ZONE 17, METERS): NORTHING: 4,434,026.150 EASTING: 537,046.767
BOTTOM HOLE LOCATION (BHL):
UTM (NAD83, ZONE 17, METERS): NORTHING: 4,429,433.600 EASTING: 539,063.067


LINE	BEARING	DISTANCE	DESCRIPTION	MONUMENT
L1	N 57°23'07" W	1536.59'	SHL TO LANDMARK	CNR FENCE POST
L2	S 05°01'57" E	870.32'	SHL TO LANDMARK	LARGE STONE
LINE	BEARING	DISTANCE	CURVE LENGTH	DESCRIPTION
L3	N 73°05'08" E	3301.98'	3682.52'	SHL TO LPL

GRID NORTH
UTM, NAD83, DATUM, ZONE 17, US FT

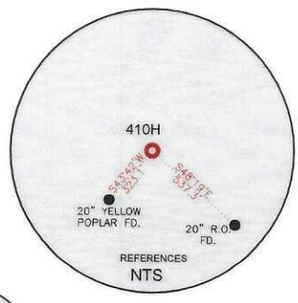

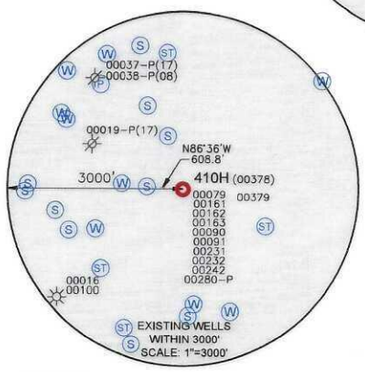

SHL

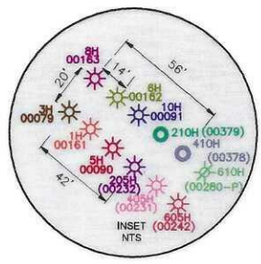

BHL

Longitude: 80°32'30" — SURFACE HOLE 11024' — BOTTOM HOLE 10006' — Longitude: 80°32'30"

WELL RESTRICTIONS

1. NO OCCUPIED DWELLINGS > 2500 SQ FT. WITHIN 625 FEET OF CENTER OF PAD.
2. NO AGRICULTURE BUILDINGS > 2500 SQ FT. WITHIN 625 FEET OF CENTER OF PAD.
3. WATER WELLS OR DEVELOPED SPRINGS ARE WITHIN 250 FEET OF PROPOSED WELL.
4. PERENNIAL STREAMS, LAKES, PONDS, OR RESERVOIRS WITHIN 100 FEET OF THE LIMITS OF DISTURBANCE.
5. NO NATURALLY PRODUCING TROUT STREAM WITHIN 300 FEET OF LIMITS OF DISTURBANCE.
6. NO GROUND INTAKE OR PUBLIC WATER SUPPLY WITHIN 1000 FEET OF WELL PAD, LIMITS OF DISTURBANCE, E & S CONTROLS OR PUBLIC WATER SUPPLY.

NOTES ON SURVEY

1. SURFACE AND ROYALTY OWNER INFORMATION AND THEIR BOUNDARIES SHOWN HEREON WERE PLOTTED FROM DEEDS AND/OR TAX PARCEL MAPS PROVIDED BY CLIENT AND/OR FIELD LOCATIONS.
2. THIS PLAT DOES NOT REPRESENT A BOUNDARY SURVEY OF THE PARCELS SHOWN HEREON.
4. ALL INSETS ARE GRID NORTH UNLESS OTHERWISE DEPICTED.

I, THE UNDERSIGNED, HEREBY CERTIFY THAT THIS PLAT IS CORRECT TO THE BEST OF MY KNOWLEDGE AND BELIEF AND SHOWS ALL THE INFORMATION REQUIRED BY LAW AND REGULATIONS ISSUED AND PRESCRIBED BY THE DEPARTMENT OF ENVIRONMENTAL PROTECTION.

P.S. 708 David L Jackson

DAVID JACKSON LICENSED No. 708 STATE OF WEST VIRGINIA PROFESSIONAL SURVEYOR

2000 0 2000
GRAPHIC SCALE IN FEET

COMPANY: expand

(+) DENOTES LOCATION OF WELL ON UNITED STATES TOPOGRAPHIC MAPS

WVDEP
OFFICE OF OIL & GAS
601 57TH STREET
CHARLESTON, WV 25034

MINIMUM DEGREE OF ACCURACY: 1/200
PROVEN SOURCE OF ELEVATION: SURVEY GRADE GPS (NAVD 88, US FT)

OPERATOR'S WELL #: CHARLES FRYE OHI 410H

API WELL #: 47 (STATE) 069 (COUNTY) 00378 (PERMIT)

WELL TYPE: OIL ☐ WASTE DISPOSAL ☐ PRODUCTION ☒ DEEP ☐ GAS ☒ LIQUID INJECTION ☐ STORAGE ☐ SHALLOW ☒

WATERSHED: MARLOW RUN OF MIDDLE WHEELING CREEK — ELEVATION: 1266.8'

DISTRICT: TRIADELPHIA — COUNTY: OHIO — QUADRANGLE: VALLEY GROVE, WV

SURFACE OWNER: DOROTHY FRYE — ACREAGE: ±105.00

OIL & GAS ROYALTY OWNER: DOROTHY V. FRYE, WIDOW — ACREAGE: ±105.00

DRILL ☐ DRILL DEEPER ☐ REDRILL ☐ FRACTURE OR STIMULATE ☐ PLUG OFF OLD FORMATION ☐ PERFORATE NEW FORMATION ☐

CONVERT ☐ PLUG & ABANDON ☐ CLEAN OUT & REPLUG ☐ OTHER CHANGE ☒ (SPECIFY) ASDRILLED 10/23/2026

TARGET FORMATION: MARCELLUS — ESTIMATED DEPTH: 6,759 TVD 24,317 TMD

WELL OPERATOR: EXPAND OPERATING LLC
ADDRESS: 1300 FORT PIERPONT ROAD, SUITE 200
CITY: MORGANTOWN STATE: WV ZIP CODE: 26508

DESIGNATED AGENT: BRITTANY WOODY
ADDRESS: 1300 FORT PIERPONT ROAD, SUITE 200
CITY: MORGANTOWN STATE: WV ZIP CODE: 26508

LEGEND:
- PROPOSED SURFACE HOLE / BOTTOM HOLE
- EXISTING / PRODUCING WELLHEAD
- LPL LANDING POINT LOCATION
- (W) EXISTING WATER WELL
- (S) EXISTING SPRING
- SURVEYED BOUNDARY
- DRILLING UNIT
- LEASE BOUNDARY
- ASDRILLED PATH
- PROPOSED PATH


REVISIONS:	DATE: 10-07-2025
	DRAWN BY: N. MANO
	SCALE: 1" = 2000'
	DRAWING NO:
	WELL LOCATION PLAT

Z:\2025 BACKUPS\1-02-25 DJ\EXPAND\CHARLES FRYE OHI\WELL PLATS\FINAL\410H\FINAL\FINAL FRYE 410H 10-07-25\FINAL CHARLES FRYE 410H 10-07-25

TUESDAY OCTOBER 07 2025 07:50AM

PROPERTY NUMBER 2501163767
PAD ID 3001155647

JACKSON SURVEYING
INC.
P.O. Box 1460
677 W. Main St.
Clarksburg, WV 26302
304-623-5851

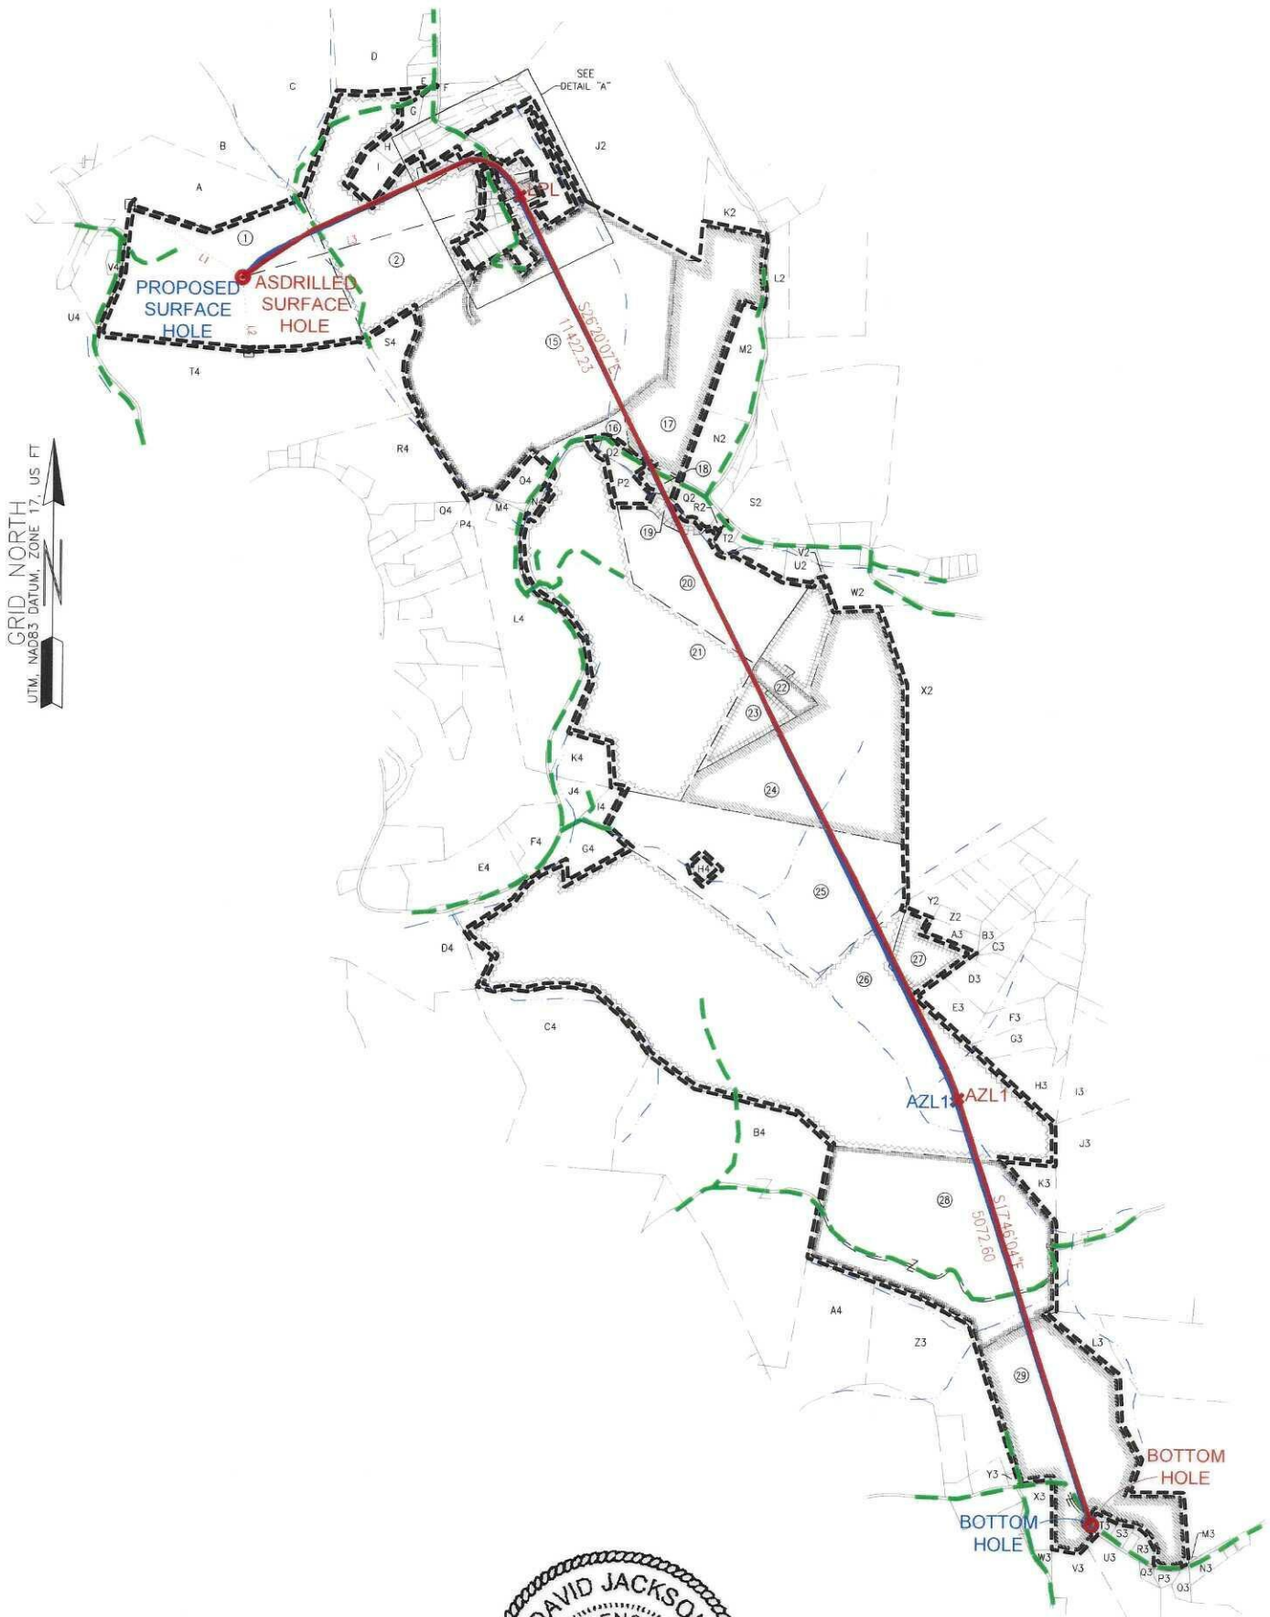

I, THE UNDERSIGNED, HEREBY CERTIFY THAT THIS PLAT IS CORRECT TO THE BEST OF MY KNOWLEDGE AND BELIEF AND SHOWS ALL THE INFORMATION REQUIRED BY LAW AND REGULATIONS ISSUED AND PRESCRIBED BY THE DEPARTMENT OF ENVIRONMENTAL PROTECTION.

P.S. 708 David L Jackson

DAVID JACKSON LICENSED No. 708 STATE OF WEST VIRGINIA PROFESSIONAL SURVEYOR

10/23/2026

REVISIONS:	COMPANY: expand			
	OPERATOR'S WELL #: CHARLES FRYE OHI 410H		API #: 47-069-00378	DATE: 10-07-2025
	DISTRICT: TRIADELPHIA	COUNTY: OHIO	STATE: WV	DRAWN BY:N. MANO SCALE: N/A DRAWING NO: WELL LOCATION PLAT 2

Z:\2025 BACKUPS\1-02-25 DJ\EXPAND\CHARLES FRYE OHI\WELL PLATS\FINAL\410H\FINAL\FINAL FRYE 410H 10-07-25\FINAL CHARLES FRYE 410H 10-07-25.DWG
TUESDAY OCTOBER 07 2025 07:52AM

JACKSON SURVEYING
INC.
P.O. Box 1460
677 W. Main St.
Clarksburg, WV 26302
304-623-5851

DETAIL "A"



I, THE UNDERSIGNED, HEREBY CERTIFY THAT THIS PLAT IS CORRECT TO THE BEST OF MY KNOWLEDGE AND BELIEF AND SHOWS ALL THE INFORMATION REQUIRED BY LAW AND REGULATIONS ISSUED AND PRESCRIBED BY THE DEPARTMENT OF ENVIRONMENTAL PROTECTION.

P.S. 708 David L Jackson

DAVID JACKSON LICENSED No. 708 STATE OF WEST VIRGINIA PROFESSIONAL SURVEYOR

10/23/2026

REVISIONS:	COMPANY: expand			
	OPERATOR'S WELL #:	CHARLES FRYE OHI 410H	API #: 47-069-00378	DATE: 10-07-2025
	DISTRICT: TRIADELPHIA	COUNTY: OHIO	STATE: WV	DRAWN BY: N. MANO SCALE: N/A DRAWING NO: WELL LOCATION PLAT 3

Z:\2025 BACKUPS\1-02-25 DJ\EXPAND\CHARLES FRYE OHI\WELL PLATS\FINAL\410H\FINAL\FINAL FRYE 410H 10-07-25\FINAL CHARLES FRYE 410H 10-07-25.DWG
TUESDAY OCTOBER 07 2025 07:52AM

JACKSON SURVEYING
INC.
P.O. Box 1460
677 W. Main St.
Clarksburg, WV 26302
304-623-5851

WELL BORE TRACTS		
TRACT	SURFACE OWNER (S) / ROYALTY OWNER (R)	TAX PARCEL
1	FRYE DOROTHY; FRYE DAVID W (RT TO OCC) (S/R)	6-T14-1
TRACT	SURFACE OWNER (S)	TAX PARCEL
2	DUNN NANCY (LE) ; POSEY, DUNN, HAND & KERCHER (S)	6-T9-20
3	DUNN CHRISTOPHER R & TANAKA H (S)	6-T9-20.46
4	KERCHER CONCTANCE L (S)	6-T9-20.49
5	POSEY THOMAS AND KATHERINE (S)	6-T9-20.43
6	DUNN NANCY (LE); POSEY, DUNN, HAND & KERCHER (S)	6-T9-20.50
7	ABERCROMBIE ABIGAIL & JAMES TYLER ABERCROMBIE (S)	6-T9-20.30
8	KLEIN MICHAEL R (S)	6-T9-20.9
9	USENICK JODY H (S)	6-T9-20.12
10	GANTZER THOMAS CHRISTIAN; GANTZER T C JR & V S (OCC) (S)	6-T9-20.33
11	GANTZER THOMAS C JR ET AL (S)	6-T9-20.7
12	GANTZER THOMAS C JR ET AL (S)	6-T9-20.4
13	GANTZER THOMAS CHRISTIAN; GANTZER T C JR & V S (OCC) (S)	6-T9-20.40
14	FLICK HUMPHREY D III & APRIL LUV FLICK (S)	6-T9-20.10
15	MCKENZIE FAMILY TRUST; J D & F M MCKENZIE TRUSTEES (S)	6-T14-12
16	NASH ELIZABETH R; HEITZ ROBERT T (S)	6-T14-13
17	OHIO VALLEY INC. & BUS DEV CORP. (S)	6-T14-24.1
18	ORUM JOHN W JR (S)	6-T14-24.4
19	PATTISON ERIC & CAROLYN (S)	6-T14-23.8
20	ORUM JOHN W JR (S)	6-T14-23.10
21	BLACK DIAMOND GIRL SCOUT; COUNCIL INC (S)	6-T14-14
22	RYBECK THEODORE B; BRODSKY ELLEN G (S)	6-T14-22.1
23	RYBECK THEODORE B; BRODSKY ELLEN G (S)	6-T14-22
24	RYBECK BLANCHE F (S)	6-T14-22.3
25	FOSTER MARK A & AMY M (S)	6-T14-21.1
26	WEEKS JOHN E & MARIMAR (S)	6-T19-6
27	MOCZEK CLARA L (S)	6-T14-52
28	YODER, MARVIN A & ANDREW A. YODER (S)	6-T19-11
29	HILLBERRY GARRY L & DENISE L (S)	12-5-1

ADJOINING OWNERS TABLE		
TRACT	SURFACE OWNER	TAX PARCEL
A	CRAIG KENNETH W & L	6-T8-53
B	AB HOLDING DE LLC	6-T8-47
C	DALLAS PIKE CAMPGROUND LLC C/O KERR DEVELOPMENT	6-T9-16
D	YOHO, KIMBERLY A, SANDRA K. MILLER, DEBORAH L. EHLERS & VAN A SAMPSON	6-T9-17
E	DOLENCE BRIAN D & DONNA J	6-T9-17.1
F	DEGENNARO EVELYN BETH S	6-T9-20.3
G	THAXTON DEXTER J & HAND MEGAN R	6-T9-20.18
H	MARQUART PHILLIP & KERSTEN	6-T9-20.45
I	PORTER SARAH ANN	6-T9-20.44
J	DUNN NANCY (LE); POSEY, DUNN, HAND & KERCHER	6-T9-20.2
K	POSEY THOMAS E & K A	6-T9-20.36
L	POSEY THOMAS & KATHERINE A	6-T9-20.42
M	POSEY THOMAS & KATHERINE A	6-T9-20.27
N	ABERCROMBIE, ABIGAIL & JAMES TYLER ABERCROMBIE	6-T9-20.29
O	GEAR KELLY JO	6-T9-20.23
P	WHEELER MICHAEL J	6-T9-20.31
Q	WHEELER MICHAEL J	6-T9-20.26
R	WHEELER MICHAEL J	6-T9-20.37
S	KING FRANKLIN & CHRISTA	6-T9-20.47
T	KING FRANKLIN & CHRISTA	6-T9-20.32
U	SUBASIC KRYSTIN L	6-T9-20.1
V	CONRAD VANESSA MARIE & COLE Y	6-T9-20.20
W	NASH MICHAEL W & C J	6-T9-20.19
X	OLIVER LISA A	6-T9-20.21
Y	MCKENZIE THOMAS; MCKENZIE STEPHANIE	6-T14-12.1
Z	KING FRANKLIN & CHRISTA	6-T9-20.24
A2	LANTZ RICKY J & D A	6-T9-20.25
B2	WHEELER MICHAEL J	6-T9-20.28
C2	WHEELER MICHAEL J	6-T9-20.34
D2	HAND BRADLEY W & R L	6-T9-20.38
E2	KOVALSKI DAVID L III & JOCELYN N	6-T9-20.48
F2	ORTH MICHAEL P & BRENDA K CUNNINGHAM	6-T9-20.35
G2	WILLIAMS DAVID A AND JANIE G	6-T9-20.13
H2	WILLIAMS DAVID A AND JANIE G	6-T9-20.11
I2	WILLIAMS DAVID A AND JANIE G	6-T9-20.14
J2	OHIO VALLEY INC. & BUS DEV CORP.	6-T9-29
K2	CLARK JOHN C & SOSKA REBECCA L	6-T9-30
L2	CLARK JOHN C & REBECCA L	6-T14-25
M2	VENEZIA ENTERPRISES	6-T14-24.6
N2	EDWARDS GREGORY S & STAPEL JUDY L	6-T14-24.8
O2	STILL CLEATUS	6-T14-24.5
P2	EBBERT MICHAEL P	6-T14-23.7
Q2	GREGORY S EDWARDS LEASING INC	6-T14-24
R2	ORUM JOHN W JR	6-T14-23.4
S2	ORUM DOUGLAS BRIAN	6-T14-23
T2	ORUM DOUGLAS BRIAN	6-T14-23.5
U2	ANDERSON PAUL & VERNA	6-T14-23.6
V2	SUPLER GREGORY E SR & PEGGY S	6-T14-22.2


ADJOINING OWNERS TABLE		
TRACT	SURFACE OWNER	TAX PARCEL
W2	SUPLER PEGGY S & GREGORY E	6-T14-26.7
X2	HICKMAN LG; HICKMAN JM; HICKMAN CL; HICKMAN CS	6-T14-38
Y2	HEANE CODY E	6-T14-52.5
Z2	MOCZEK PRESTON R	6-T14-52.1
A3	MOCZEK CLARA L	6-T14-52.2
B3	HEANE CODY R	6-T14-51.1
C3	STRAIT CHRISTOPHER D	6-T19-13.3
D3	ANTHONY LOUIS J & N M	6-T19-13
E3	ANTHONY MITCHELL J	6-T19-13.1
F3	LICHWA MARK F & KATHLEEN A	6-T19-19
G3	LICHWA MARK F	6-T19-22
H3	LICHWA KATHLEEN A	6-T19-24
I3	LICHWA MARK & KATHY	6-T19-8.1
J3	STEIN CASEY	6-T19-9
K3	MOORE LYNN E & KELLEY S	6-T19-10
L3	MYERS ERIN	12-5-9
M3	WILSON VIRGINIA M EST	12-5-9.1
N3	SCOTT EDWARD & REBECCA	12-5-9.2
O3	RIGGLE KELLY S & BRENTON R WOOD	12-5-8.2
P3	SCOTT EDWARD E ET UX	12-5-8.1
Q3	WILSON ROBERT	12-5-2.1
R3	MCCARDLE WILLIAM NILE ET UX	12-5-1.4
S3	ROGERSON MASYN	12-5-1.2
T3	ROGERSON MASYN	12-5-1.1
U3	WILSON ROBERT	12-5-2
V3	HERRICK DARLA K ETAL	12-5-3
W3	DURIG SUSAN M & NEAL T	12-4-9.1
X3	AUBER CHARLES R & JUDITH ANN; IRREVOCABLE TRUST	12-4-9
Y3	BOGGS WENDY LIN & JEFFERY S	12-4-7.1
Z3	ZARNOCH STANLEY W JR ET UX	12-4-7.6
A4	AUBER CHARLES R & JUDITH ANN; IRREVOCABLE TRUST	12-4-7.7
B4	YODER, MARVIN A., ANDREW A. YODER & ALVIN A. YODER	6-T19-12
C4	HOLMES MITCHELL R & P A	6-T19-5
D4	WHEELING CREEK WATERSHED PROT & FLOOD PROTECTION COMM	6-T14-6
E4	SOEHNLEIN COLLEEN MARIE & KENNETH W SOEHNLEIN JR	6-T14-8
F4	WEITZEL JOHN E & TRINA M - TOD	6-T14-9
G4	WEITZEL JOHN E & TRINA M - TOD	6-T14-17
H4	FOSTER MARK A & AMY M	6-T14-21.3
I4	CLOVIS DANA EUGENE	6-T14-20
J4	CLOVIS DANA E & R J	6-T14-19
K4	ALDERMAN CHAS S & D J	6-T14-16
L4	STEPHEN BETH ANN ET AL; C/O MARTIN BETH ANN	6-T14-15
M4	SINGER DAVID L & R A	6-T14-15.2
N4	PERKO KARYL & CHRISTOPHER-TOD	6-T14-14.1
O4	NASH ELIZABETH ROSE; C/O HEITZ ELIZABETH	6-T14-13.1
P4	LUZADER RICHARD J	6-T14-11.1
Q4	SHAFFER KARI A & SHANE R	6-T14-11.10
R4	MOFFITT DAVID R & LINDA J	6-T14-3
S4	CROFT MATTHEW J AND SADIE L	6-T14-61
T4	MEYER ZACHARY ALLAN	6-T14-2
U4	CRAIG DEBORAH ANN; CRAIG SETH COLLIN	6-T13-16
V4	BISE HEATHER L	6-T8-53.1

10/23/2026

REVISIONS:	COMPANY: expand			
	OPERATOR'S WELL #: CHARLES FRYE OHI 410H		API #: 47-069-00378	DATE: 10-07-2025
				DRAWN BY: N. MANO
	DISTRICT: TRIADELPHIA	COUNTY: OHIO	STATE: WV	SCALE: N/A
				DRAWING NO:
				WELL LOCATION PLAT 4

Z:\2025 BACKUPS\1-02-25 DJ\EXPAND\CHARLES FRYE OHI\WELL PLATS\FINAL\410H\FINAL\FINAL FRYE 410H 10-07-25\FINAL CHARLES FRYE 410H 10-07-25.DWG
TUESDAY OCTOBER 07 2025 07:52AM

JACKSON SURVEYING INC.
P.O. Box 1460
677 W. Main St.
Clarksburg, WV 26302
304-623-5851

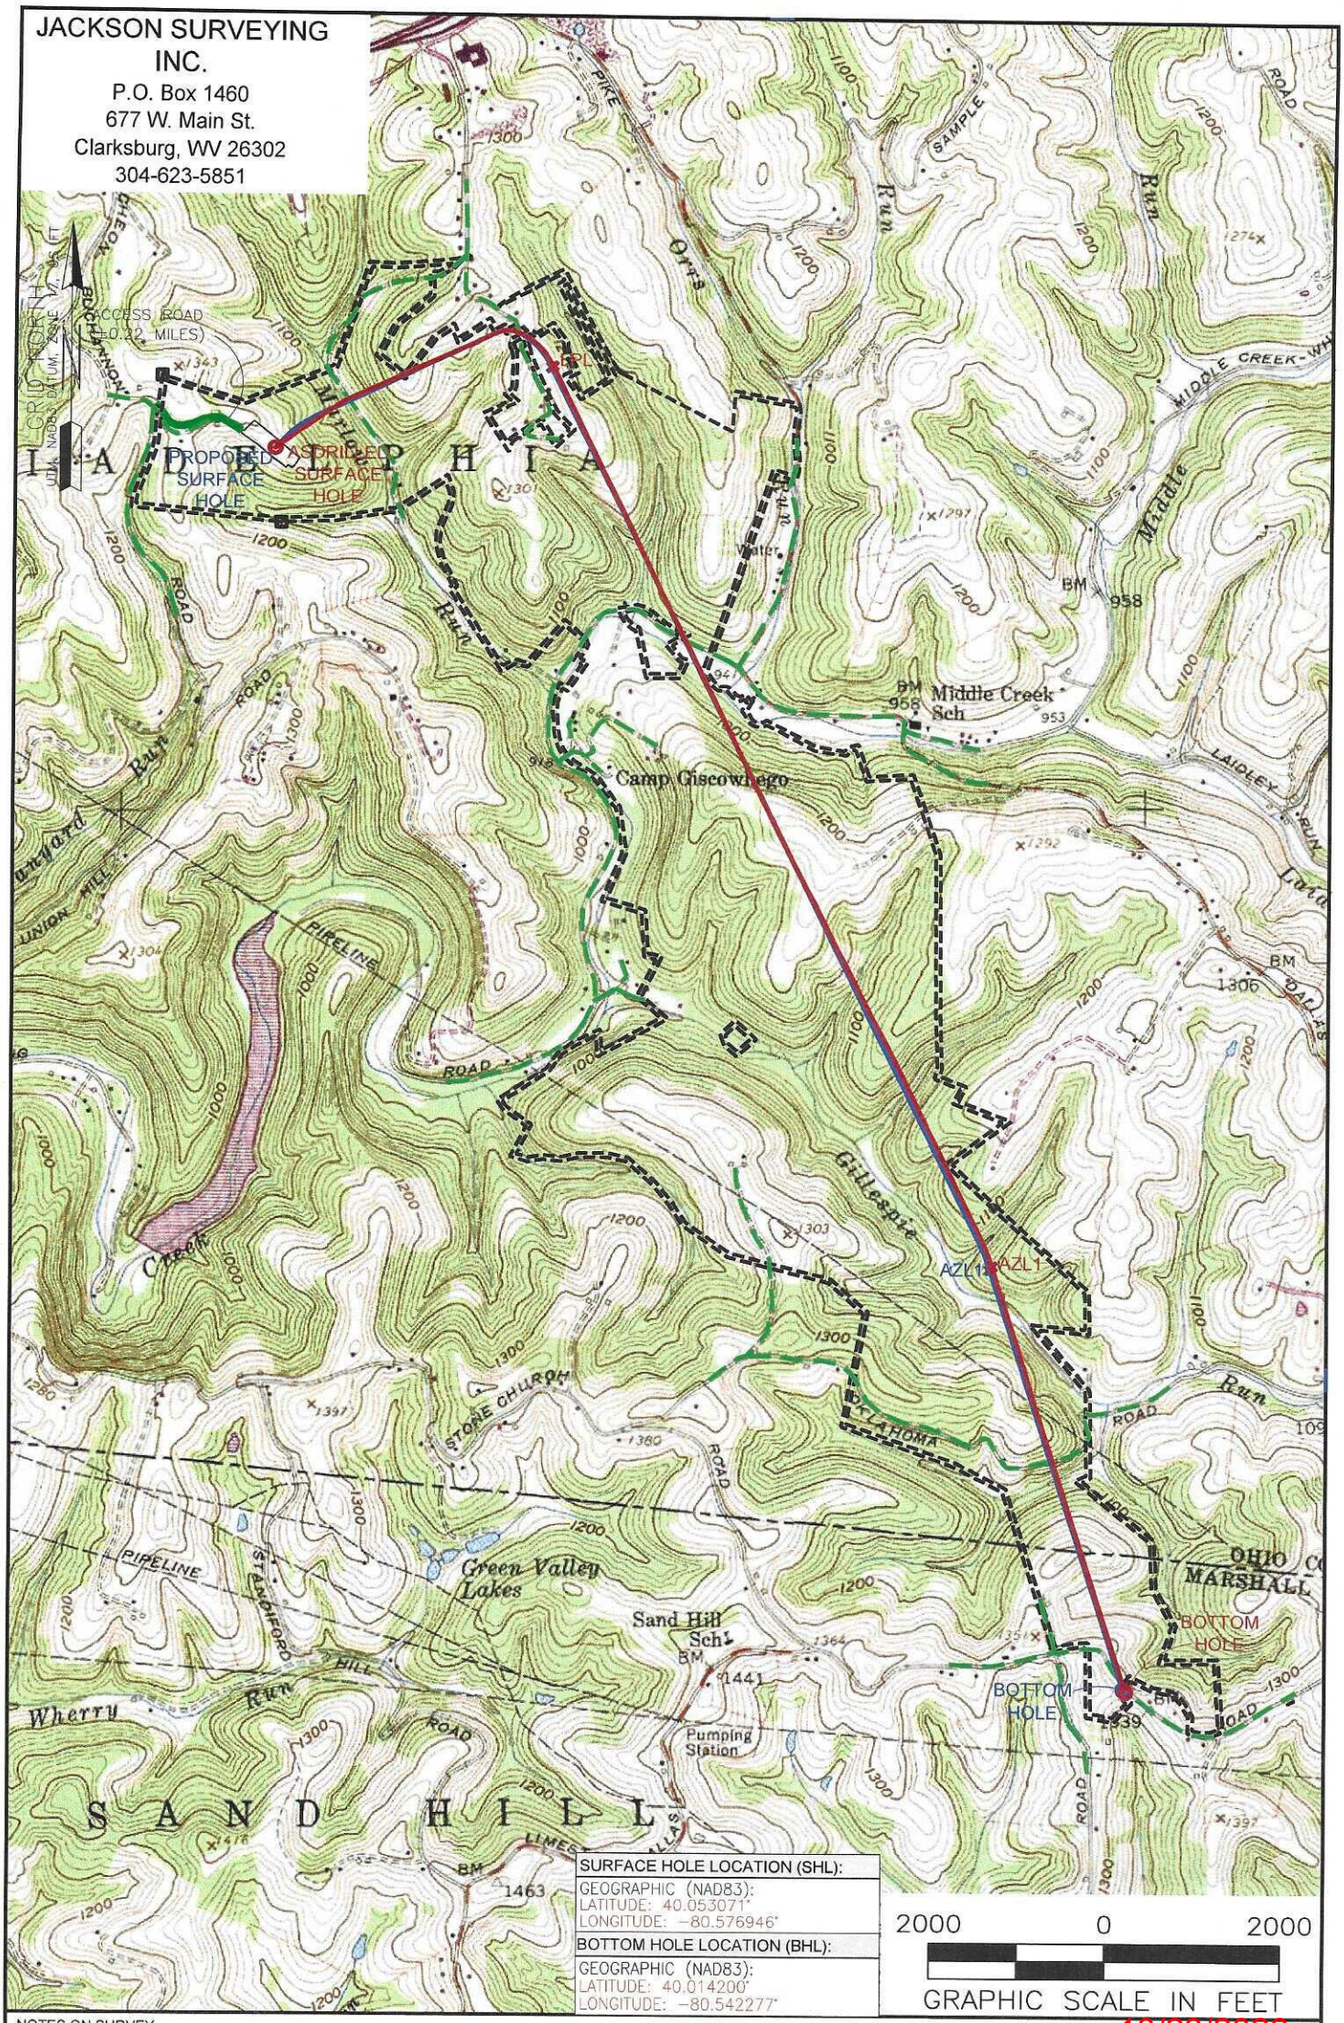

NOTES ON SURVEY

1. SURFACE AND ROYALTY OWNER INFORMATION AND THEIR BOUNDARIES SHOWN HEREON WERE PLOTTED FROM DEEDS AND/OR TAX PARCEL MAPS PROVIDED BY CLIENT AND/OR FIELD LOCATIONS.
2. THIS PLAT DOES NOT REPRESENT A BOUNDARY SURVEY OF THE PARCELS SHOWN HEREON.
4. ALL INSETS ARE GRID NORTH UNLESS OTHERWISE DEPICTED.

LEGEND:

- PROPOSED SURFACE HOLE / BOTTOM HOLE
- EXISTING / PRODUCING WELLHEAD
- LPL LANDING POINT LOCATION
- FLOOD PLAIN
- ACCESS ROAD
- PUBLIC ROAD
- ACCESS ROAD TO PREV. SITE
- LEASE BOUNDARY
- PROPOSED PATH
- ASDRILLED PATH

10/23/2026

WELL OPERATOR: EXPAND OPERATING LLC	WELL (FARM) NAME: CHARLES FRYE OHI	WELL # 410H	SERIAL #
ADDRESS: 1300 FORT PIERPONT ROAD, SUITE 200 MORGANTOWN, WV 26508	COUNTY – CODE OHIO – 069	DISTRICT; TRIADELPHIA	
SURFACE OWNER: DOROTHY FRYE	USGS 7 1/2 QUADRANGLE MAP NAME VALLEY GROVE, WV	API #: 47-069-00378	

Z:\2025 BACKUPS\1-02-25 DJ\EXPAND\CHARLES FRYE OHI\WELL PLATS\FINAL\410H\FINAL\FINAL FRYE 410H 10-07-25\FINAL CHARLES FRYE 410H 10-07-25.DWG
TUESDAY OCTOBER 07 2025 07:53AM

PROPERTY NUMBER 2501163767
PAD ID 3001155647