JACKSON SURVEYING
INC.
P.O. Box 1460
677 W. Main St.
Clarksburg, WV 26302
304-623-5851


GRID NORTH
UTM, NAD83 DATUM, ZONE 17, US FT

SURFACE HOLE LOCATION (SHL):
GEOGRAPHIC (NAD27): LATITUDE: 40.053022' LONGITUDE: -80.577190'
STATE PLANE (NAD 27), WVN, FT.: NORTHING: 567,464.734 EASTING: 1,698,453.567
TURNING POINT LOCATION-1 (TP1):
GEOGRAPHIC (NAD27): LATITUDE: 40.053416' LONGITUDE: -80.576783'
STATE PLANE (NAD 27), WVN, FT.: NORTHING: 567,606.879 EASTING: 1,698,569.109
TURNING POINT LOCATION-2 (TP2):
GEOGRAPHIC (NAD27): LATITUDE: 40.053731' LONGITUDE: -80.576358'
STATE PLANE (NAD 27), WVN, FT.: NORTHING: 567,720.376 EASTING: 1,698,689.634
TURNING POINT LOCATION-3 (TP3):
GEOGRAPHIC (NAD27): LATITUDE: 40.056157' LONGITUDE: -80.572578'
STATE PLANE (NAD 27), WVN, FT.: NORTHING: 568,591.390 EASTING: 1,699,758.323
LANDING POINT LOCATION (LPL):
GEOGRAPHIC (NAD27): LATITUDE: 40.055010' LONGITUDE: -80.570674'
STATE PLANE (NAD 27), WVN, FT.: NORTHING: 568,167.363 EASTING: 1,700,286.242
AZIMUTH POINT LOCATION-1 (AZL1):
GEOGRAPHIC (NAD27): LATITUDE: 40.041371' LONGITUDE: -80.560546'
STATE PLANE (NAD 27), WVN, FT.: NORTHING: 563,165.594 EASTING: 1,703,062.498
AZIMUTH POINT LOCATION-2 (AZL2):
GEOGRAPHIC (NAD27): LATITUDE: 40.025946' LONGITUDE: -80.550656'
STATE PLANE (NAD 27), WVN, FT.: NORTHING: 557,514.816 EASTING: 1,705,765.705
BOTTOM HOLE LOCATION (BHL):
GEOGRAPHIC (NAD27): LATITUDE: 40.015730' LONGITUDE: -80.546231'
STATE PLANE (NAD 27), WVN, FT.: NORTHING: 553,779.151 EASTING: 1,706,961.673

SURFACE HOLE LOCATION (SHL):
GEOGRAPHIC (NAD83): LATITUDE: 40.053095' LONGITUDE: -80.576986'
UTM (NAD83, ZONE 17, FEET): NORTHING: 14,546,348.870 EASTING: 1,758,790.620
UTM (NAD83, ZONE 17, METERS): NORTHING: 4,433,736.003 EASTING: 536,080.453
TURNING POINT LOCATION-1 (TPL1):
GEOGRAPHIC (NAD83): LATITUDE: 40.053489' LONGITUDE: -80.576579'
UTM (NAD83, ZONE 17, FEET): NORTHING: 14,546,492.880 EASTING: 1,758,903.730
UTM (NAD83, ZONE 17, METERS): NORTHING: 4,433,779.897 EASTING: 536,114.929
TURNING POINT LOCATION-2 (TPL2):
GEOGRAPHIC (NAD83): LATITUDE: 40.053805' LONGITUDE: -80.576153'
UTM (NAD83, ZONE 17, FEET): NORTHING: 14,546,608.340 EASTING: 1,759,022.300
UTM (NAD83, ZONE 17, METERS): NORTHING: 4,433,815.090 EASTING: 536,151.069
TURNING POINT LOCATION-3 (TPL3):
GEOGRAPHIC (NAD83): LATITUDE: 40.056231' LONGITUDE: -80.572373'
UTM (NAD83, ZONE 17, FEET): NORTHING: 14,547,496.820 EASTING: 1,760,075.920
UTM (NAD83, ZONE 17, METERS): NORTHING: 4,434,085.899 EASTING: 536,472.213
LANDING POINT LOCATION (LPL):
GEOGRAPHIC (NAD83): LATITUDE: 40.055084' LONGITUDE: -80.570469'
UTM (NAD83, ZONE 17, FEET): NORTHING: 14,547,081.840 EASTING: 1,760,610.690
UTM (NAD83, ZONE 17, METERS): NORTHING: 4,433,959.413 EASTING: 536,635.212
AZIMUTH POINT LOCATION-1 (AZL1):
GEOGRAPHIC (NAD83): LATITUDE: 40.041445' LONGITUDE: -80.560341'
UTM (NAD83, ZONE 17, FEET): NORTHING: 14,542,129.000 EASTING: 1,763,469.360
UTM (NAD83, ZONE 17, METERS): NORTHING: 4,432,449.784 EASTING: 537,506.536

AZIMUTH POINT LOCATION-2 (AZL2):
GEOGRAPHIC (NAD83): LATITUDE: 40.026021' LONGITUDE: -80.550450'
UTM (NAD83, ZONE 17, FEET): NORTHING: 14,536,526.230 EASTING: 1,766,265.880
UTM (NAD83, ZONE 17, METERS): NORTHING: 4,430,742.056 EASTING: 538,358.917
BOTTOM HOLE LOCATION (BHL):
GEOGRAPHIC (NAD83): LATITUDE: 40.015805' LONGITUDE: -80.546025'
UTM (NAD83, ZONE 17, FEET): NORTHING: 14,532,812.399 EASTING: 1,767,523.809
UTM (NAD83, ZONE 17, METERS): NORTHING: 4,429,610.078 EASTING: 538,742.334

Received
Office of Oil and Gas
APR 20 2026
WV Department of
Environmental Protection

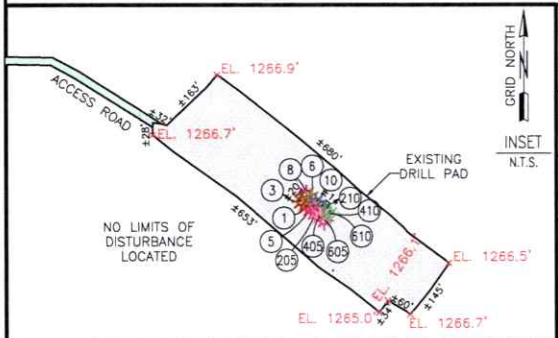

NOTE: ANY UTILITIES OR IMPROVEMENTS SHOWN ON THIS PLAT ARE FROM REASONABLE VISUAL OBSERVATIONS. NO UTILITY COMPANIES WERE CONTACTED FOR UTILITY LINE LOCATIONS.

COMPANY: expand

OPERATOR'S WELL #: CHARLES FRYE OHI 210H ST

DISTRICT:	COUNTY:	STATE:
TRIADELPHIA	OHIO	WV

EXPAND OPERATING LLC
SURFACE HOLES
1. "CHARLES FRYE OHI 1H"
3. "CHARLES FRYE OHI 3H"
5. "CHARLES FRYE OHI 5H"
6. "CHARLES FRYE OHI 6H"
8. "CHARLES FRYE OHI 8H"
10. "CHARLES FRYE OHI 10H"
205. "CHARLES FRYE OHI 205H"
210. "CHARLES FRYE OHI 210H"
410. "CHARLES FRYE OHI 410H"
610. "CHARLES FRYE OHI 610H"

LEGEND:
- PROPOSED SURFACE HOLE / BOTTOM HOLE
- EXISTING / PRODUCING WELLHEAD
- ABANDONED WELL
- PLUGGED & ABANDONED WELL
- LPL LANDING POINT LOCATION
- DRILLING UNIT
- LEASE BOUNDARY
- HARDLINE BOUNDARY
- UPP 2 >= UPPER POINT PLEASANT PATH
- MAR 2 >= MARCELLUS PATH

REVISIONS:	DATE: 10-07-2025
	DRAWN BY: N. MANO
	SCALE: 1" = 2000'
	DRAWING NO:
	INTERNAL WELL PLAT 1
	PROPERTY NUMBER 25001376
	PAD ID 3001155647

Z:\2025 BACKUPS\1-02-25 DJ\EXPAND\CHARLES FRYE OHI\WELL PLATS\FINAL\210H\FINAL\FRYE 210H 10-07-25\FINAL CHARLES FRYE 210H 10-07-25.DWG
TUESDAY OCTOBER 07 2025 08:08AM


10/23/2026

JACKSON SURVEYING
INC.
P.O. Box 1460
677 W. Main St.
Clarksburg, WV 26302
304-623-5851

GRID NORTH
UTM, NAD83 DATUM, ZONE 17, US FT

SURFACE HOLE LOCATION (SHL):
GEOGRAPHIC (NAD27): LATITUDE: 40.053023' LONGITUDE: -80.577191'
STATE PLANE (NAD 27), WVN, FT.: NORTHING: 567,465.241 EASTING: 1,698,453.328
LANDING POINT LOCATION (LPL):
GEOGRAPHIC (NAD27): LATITUDE: 40.055005' LONGITUDE: -80.570148'
STATE PLANE (NAD 27), WVN, FT.: NORTHING: 568,163.521 EASTING: 1,700,433.450
AZIMUTH POINT LOCATION-1 (AZL1):
GEOGRAPHIC (NAD27): LATITUDE: 40.041515' LONGITUDE: -80.560182'
STATE PLANE (NAD 27), WVN, FT.: NORTHING: 563,216.890 EASTING: 1,703,165.170
AZIMUTH POINT LOCATION-2 (AZL2):
GEOGRAPHIC (NAD27): LATITUDE: 40.026198' LONGITUDE: -80.550299'
STATE PLANE (NAD 27), WVN, FT.: NORTHING: 557,605.120 EASTING: 1,705,866.880
BOTTOM HOLE LOCATION (BHL):
GEOGRAPHIC (NAD27): LATITUDE: 40.015847' LONGITUDE: -80.545940'
STATE PLANE (NAD 27), WVN, FT.: NORTHING: 553,820.860 EASTING: 1,707,043.640

SURFACE HOLE LOCATION (SHL):
GEOGRAPHIC (NAD83): LATITUDE: 40.053097' LONGITUDE: -80.576987'
UTM (NAD83, ZONE 17, FEET): NORTHING: 14,546,349.373 EASTING: 1,758,790.373
UTM (NAD83, ZONE 17, METERS): NORTHING: 4,433,736.156 EASTING: 536,080.378
LANDING POINT LOCATION (LPL):
GEOGRAPHIC (NAD83): LATITUDE: 40.055078' LONGITUDE: -80.569943'
UTM (NAD83, ZONE 17, FEET): NORTHING: 14,547,080.464 EASTING: 1,760,757.894
UTM (NAD83, ZONE 17, METERS): NORTHING: 4,433,958.993 EASTING: 536,680.079
AZIMUTH POINT LOCATION-1 (AZL1):
GEOGRAPHIC (NAD83): LATITUDE: 40.041589' LONGITUDE: -80.559976'
UTM (NAD83, ZONE 17, FEET): NORTHING: 14,542,181.990 EASTING: 1,763,571.127
UTM (NAD83, ZONE 17, METERS): NORTHING: 4,432,465.935 EASTING: 537,537.555
AZIMUTH POINT LOCATION-2 (AZL2):
GEOGRAPHIC (NAD83): LATITUDE: 40.026272' LONGITUDE: -80.550093'
UTM (NAD83, ZONE 17, FEET): NORTHING: 14,536,618.185 EASTING: 1,766,365.498
UTM (NAD83, ZONE 17, METERS): NORTHING: 4,430,770.084 EASTING: 538,389.281
BOTTOM HOLE LOCATION (BHL):
GEOGRAPHIC (NAD83): LATITUDE: 40.015922' LONGITUDE: -80.545734'
UTM (NAD83, ZONE 17, FEET): NORTHING: 14,532,855.459 EASTING: 1,767,605.040
UTM (NAD83, ZONE 17, METERS): NORTHING: 4,429,623.203 EASTING: 538,767.094

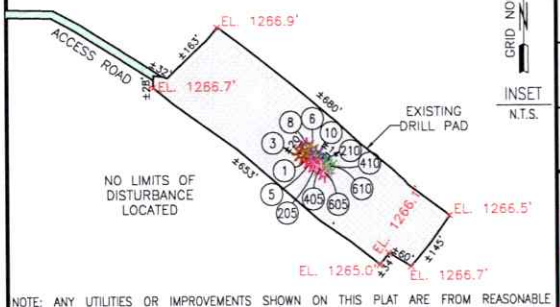

GRID NORTH
INSET
N.T.S.

NOTE: ANY UTILITIES OR IMPROVEMENTS SHOWN ON THIS PLAT ARE FROM REASONABLE VISUAL OBSERVATIONS. NO UTILITY COMPANIES WERE CONTACTED FOR UTILITY LINE LOCATIONS.

LEGEND:
- PROPOSED SURFACE HOLE / BOTTOM HOLE
- EXISTING / PRODUCING WELLHEAD
- ABANDONED WELL
- PLUGGED & ABANDONED WELL
- LPL LANDING POINT LOCATION
- DRILLING UNIT
- LEASE BOUNDARY
- HARDLINE BOUNDARY
- UPP 2 UPPER POINT PLEASANT PATH
- MAR 2 MARCELLUS PATH

COMPANY: expand

OPERATOR'S WELL #:	CHARLES FRYE OHI 210H ST

DISTRICT:	COUNTY:	STATE:
TRIADELPHIA	OHIO	WV

EXPAND OPERATING LLC
SURFACE HOLES
1. "CHARLES FRYE OHI 1H"
3. "CHARLES FRYE OHI 3H"
5. "CHARLES FRYE OHI 5H"
6. "CHARLES FRYE OHI 6H"
8. "CHARLES FRYE OHI 8H"
10. "CHARLES FRYE OHI 10H"
205. "CHARLES FRYE OHI 205H"
210. "CHARLES FRYE OHI 210H"
410. "CHARLES FRYE OHI 410H"
610. "CHARLES FRYE OHI 610H"


REVISIONS:	DATE: 10-07-2025
	DRAWN BY: N. MANO
	SCALE: 1" = 2000'
	DRAWING NO:
	INTERNAL WELL PLAT 2

Z:\2025 BACKUPS\1-02-25 DJ\EXPAND\CHARLES FRYE OHI\WELL PLATS\FINAL\210H\FINAL\FRYE 210H 10-07-25\FINAL CHARLES FRYE 210H 10-07-25.DWG
TUESDAY OCTOBER 07 2025 08:09AM

PROPERTY NUMBER 3001155647
PAD ID 3001155647


10/23/2026

JACKSON SURVEYING
INC.
P.O. Box 1460
677 W. Main St.
Clarksburg, WV 26302
304-623-5851

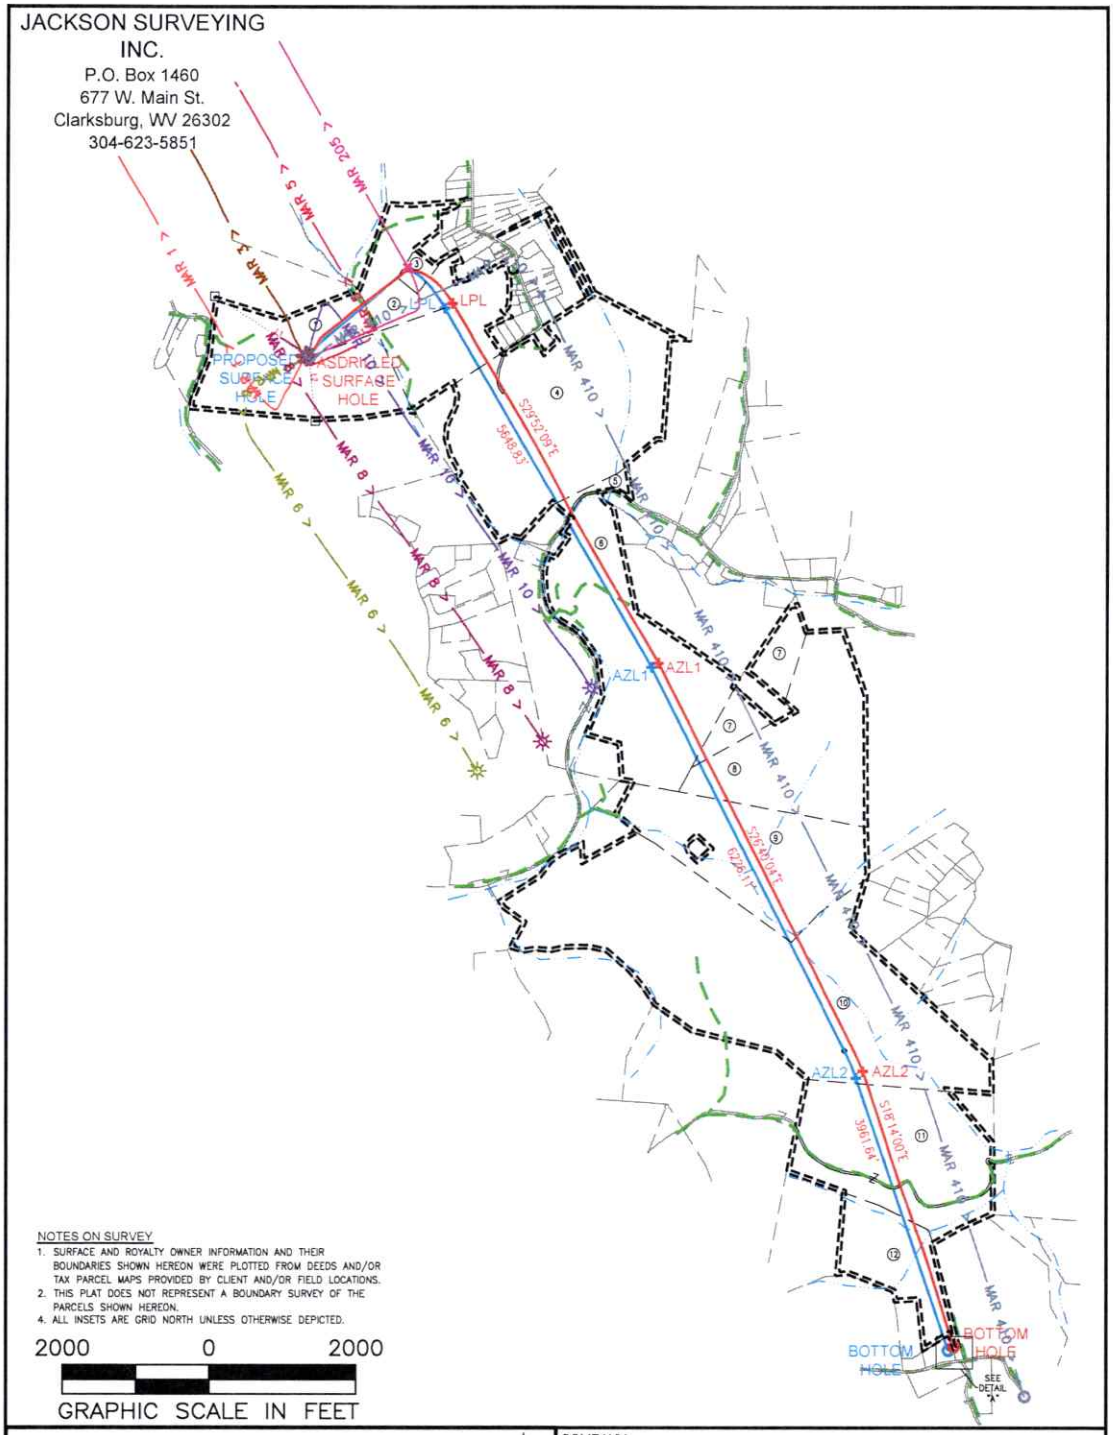

NOTES ON SURVEY
1. SURFACE AND ROYALTY OWNER INFORMATION AND THEIR BOUNDARIES SHOWN HEREON WERE PLOTTED FROM DEEDS AND/OR TAX PARCEL MAPS PROVIDED BY CLIENT AND/OR FIELD LOCATIONS.
2. THIS PLAT DOES NOT REPRESENT A BOUNDARY SURVEY OF THE PARCELS SHOWN HEREON.
4. ALL INSETS ARE GRID NORTH UNLESS OTHERWISE DEPICTED.

2000 0 2000
GRAPHIC SCALE IN FEET

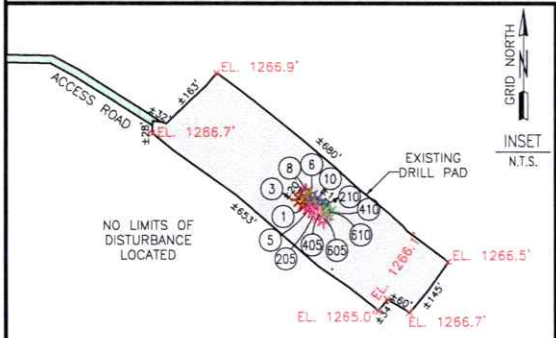

NOTE: ANY UTILITIES OR IMPROVEMENTS SHOWN ON THIS PLAT ARE FROM REASONABLE VISUAL OBSERVATIONS. NO UTILITY COMPANIES WERE CONTACTED FOR UTILITY LINE LOCATIONS.

LEGEND:
- PROPOSED SURFACE HOLE / BOTTOM HOLE
- EXISTING / PRODUCING WELLHEAD
- ABANDONED WELL
- PLUGGED & ABANDONED WELL
- LPL LANDING POINT LOCATION
- DRILLING UNIT
- LEASE BOUNDARY
- HARDLINE BOUNDARY
- UPP 2 UPPER POINT PLEASANT PATH
- MAR 2 MARCELLUS PATH

COMPANY: expand

OPERATOR'S WELL #:	CHARLES FRYE OHI 210H ST

DISTRICT:	COUNTY:	STATE:
TRIADELPHIA	OHIO	WV

EXPAND OPERATING LLC
SURFACE HOLES
1. "CHARLES FRYE OHI 1H"
3. "CHARLES FRYE OHI 3H"
5. "CHARLES FRYE OHI 5H"
6. "CHARLES FRYE OHI 6H"
8. "CHARLES FRYE OHI 8H"
10. "CHARLES FRYE OHI 10H"
205. "CHARLES FRYE OHI 205H"
210. "CHARLES FRYE OHI 210H"
410. "CHARLES FRYE OHI 410H"
610. "CHARLES FRYE OHI 610H"

REVISIONS:	DATE: 10-07-2025
	DRAWN BY: N. MANO
	SCALE: 1" = 2000'
	DRAWING NO:
	INTERNAL WELL PLAT 3

Z:\2025 BACKUPS\1-02-25 DJ\EXPAND\CHARLES FRYE OHI\WELL PLATS\FINAL\210H\FINAL\FRYE 210H 10-07-25\FINAL CHARLES FRYE 210H 10-07-25.DWG
TUESDAY OCTOBER 07 2025 08:09AM

PROPERTY NUMBER 2501 0376
PAD ID 3001155647

10/23/2026

Latitude: 40°05'00"(SHL) — SURFACE HOLE 9883' — Latitude: 40°02'30" — BOTTOM HOLE 1139'


JACKSON SURVEYING INC.
P.O. Box 1460
677 W. Main St.
Clarksburg, WV 26302
304-623-5851


GRID NORTH
UTM, NAD83 DATUM, ZONE 17, US FT


LINE	BEARING	DISTANCE	DESCRIPTION	MONUMENT
L1	N 57°26'51" W	1521.98'	SHL TO LANDMARK	CNR FENCE POST
L2	S 05°43'12" E	880.62'	SHL TO LANDMARK	LARGE STONE
LINE	BEARING	DISTANCE	CURVE LENGTH	DESCRIPTION
L3	N 69°36'57" E	2098.96'	2,618.82'	SHL TO LPL

SURFACE HOLE LOCATION (SHL):
UTM (NAD83, ZONE 17, METERS): NORTHING: 4,433,736.003 EASTING: 536,080.453
LANDING POINT (LPL):
UTM (NAD83, ZONE 17, METERS): NORTHING: 4,433,959.413 EASTING: 536,635.212
BOTTOM HOLE LOCATION (BHL):
UTM (NAD83, ZONE 17, METERS): NORTHING: 4,429,610.078 EASTING: 538,742.334

SURFACE HOLE LOCATION (SHL):
UTM (NAD83, ZONE 17, METERS): NORTHING: 4,433,736.003 EASTING: 536,080.453
LANDING POINT (LPL):
UTM (NAD83, ZONE 17, METERS): NORTHING: 4,433,959.413 EASTING: 536,635.212
BOTTOM HOLE LOCATION (BHL):
UTM (NAD83, ZONE 17, METERS): NORTHING: 4,429,610.078 EASTING: 538,742.334

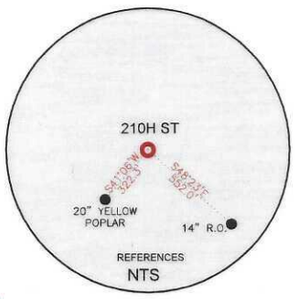

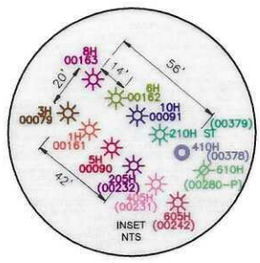

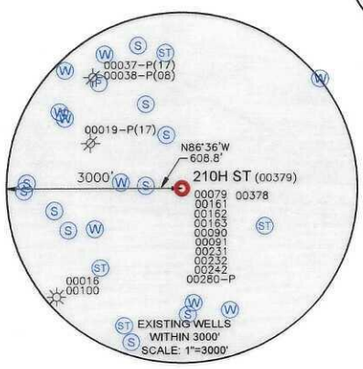

SHL

BHL

BOTTOM HOLE 9,379'

SURFACE HOLE 11015'

Longitude: 80°32'30"

Longitude: 80°32'30"

WELL RESTRICTIONS

1. NO OCCUPIED DWELLINGS > 2500 SQ FT. WITHIN 625 FEET OF CENTER OF PAD.
2. NO AGRICULTURE BUILDINGS > 2500 SQ FT. WITHIN 625 FEET OF CENTER OF PAD.
3. WATER WELLS OR DEVELOPED SPRINGS ARE WITHIN 250 FEET OF PROPOSED WELL.
4. PERENNIAL STREAMS, LAKES, PONDS, OR RESERVOIRS WITHIN 100 FEET OF THE LIMITS OF DISTURBANCE.
5. NO NATURALLY PRODUCING TROUT STREAM WITHIN 300 FEET OF LIMITS OF DISTURBANCE.
6. NO GROUND INTAKE OR PUBLIC WATER SUPPLY WITHIN 1000 FEET OF WELL PAD, LIMITS OF DISTURBANCE, E & S CONTROLS OR PUBLIC WATER SUPPLY.

NOTES ON SURVEY

1. SURFACE AND ROYALTY OWNER INFORMATION AND THEIR BOUNDARIES SHOWN HEREON WERE PLOTTED FROM DEEDS AND/OR TAX PARCEL MAPS PROVIDED BY CLIENT AND/OR FIELD LOCATIONS.
2. THIS PLAT DOES NOT REPRESENT A BOUNDARY SURVEY OF THE PARCELS SHOWN HEREON.
4. ALL INSETS ARE GRID NORTH UNLESS OTHERWISE DEPICTED.

I, THE UNDERSIGNED, HEREBY CERTIFY THAT THIS PLAT IS CORRECT TO THE BEST OF MY KNOWLEDGE AND BELIEF AND SHOWS ALL THE INFORMATION REQUIRED BY LAW AND REGULATIONS ISSUED AND PRESCRIBED BY THE DEPARTMENT OF ENVIRONMENTAL PROTECTION.

P.S. 708 David L Jackson

DAVID JACKSON LICENSED No. 708 STATE OF WEST VIRGINIA PROFESSIONAL SURVEYOR

2000 0 2000
GRAPHIC SCALE IN FEET

COMPANY: expand

(+) DENOTES LOCATION OF WELL ON UNITED STATES TOPOGRAPHIC MAPS

WVDEP
OFFICE OF OIL & GAS
601 57TH STREET
CHARLESTON, WV 25034

MINIMUM DEGREE OF ACCURACY: 1/200

PROVEN SOURCE OF ELEVATION: SURVEY GRADE GPS (NAVD 88, US FT)

OPERATOR'S WELL #: CHARLES FRYE OHI 210H ST

API WELL #: 47 (STATE) 069 (COUNTY) 00379 (PERMIT)

WELL TYPE: OIL ☐ WASTE DISPOSAL ☐ PRODUCTION ☒ DEEP ☐ GAS ☒ LIQUID INJECTION ☐ STORAGE ☐ SHALLOW ☒

WATERSHED: MARLOW RUN OF MIDDLE WHEELING CREEK ELEVATION: 1266.8'

DISTRICT: TRIADELPHIA COUNTY: OHIO QUADRANGLE: VALLEY GROVE, WV

SURFACE OWNER: DOROTHY FRYE ACREAGE: ±105.00

OIL & GAS ROYALTY OWNER: DOROTHY V. FRYE, WIDOW ACREAGE: ±105.00

DRILL ☐ DRILL DEEPER ☐ REDRILL ☐ FRACTURE OR STIMULATE ☐ PLUG OFF OLD FORMATION ☐ PERFORATE NEW FORMATION ☒

CONVERT ☐ PLUG & ABANDON ☐ CLEAN OUT & REPLUG ☐ OTHER CHANGE ☒ (SPECIFY) ASDRILLED 10/23/2026

TARGET FORMATION: MARCELLUS ESTIMATED DEPTH: 6,724 TVD 23,218 TMD

WELL OPERATOR: EXPAND OPERATING LLC
ADDRESS: 1300 FORT PIERPONT ROAD, SUITE 200
CITY: MORGANTOWN STATE: WV ZIP CODE: 26508


DESIGNATED AGENT: BRITTANY WOODY
ADDRESS: 1300 FORT PIERPONT ROAD, SUITE 200
CITY: MORGANTOWN STATE: WV ZIP CODE: 26508

LEGEND:
- PROPOSED SURFACE HOLE / BOTTOM HOLE
- EXISTING / PRODUCING WELLHEAD
- LPL LANDING POINT LOCATION
- (W) EXISTING WATER WELL
- (S) EXISTING SPRING
- SURVEYED BOUNDARY
- DRILLING UNIT
- LEASE BOUNDARY
- ASDRILLED PATH
- PROPOSED PATH

REVISIONS:	DATE: 10-07-2025
	DRAWN BY: N. MANO
	SCALE: 1" = 2000'
	DRAWING NO:
	WELL LOCATION PLAT

Z:\2025 BACKUPS\1-02-25 DJ\EXPAND\CHARLES FRYE OHI\WELL PLATS\FINAL\210H\FINAL\FRYE 210H 10-07-25\FINAL CHARLES FRYE 210H 10-07-25.DW PROPERTY NUMBER 2501163764
TUESDAY OCTOBER 07 2025 08:05AM PAD ID 3001155647

JACKSON SURVEYING
INC.
P.O. Box 1460
677 W. Main St.
Clarksburg, WV 26302
304-623-5851

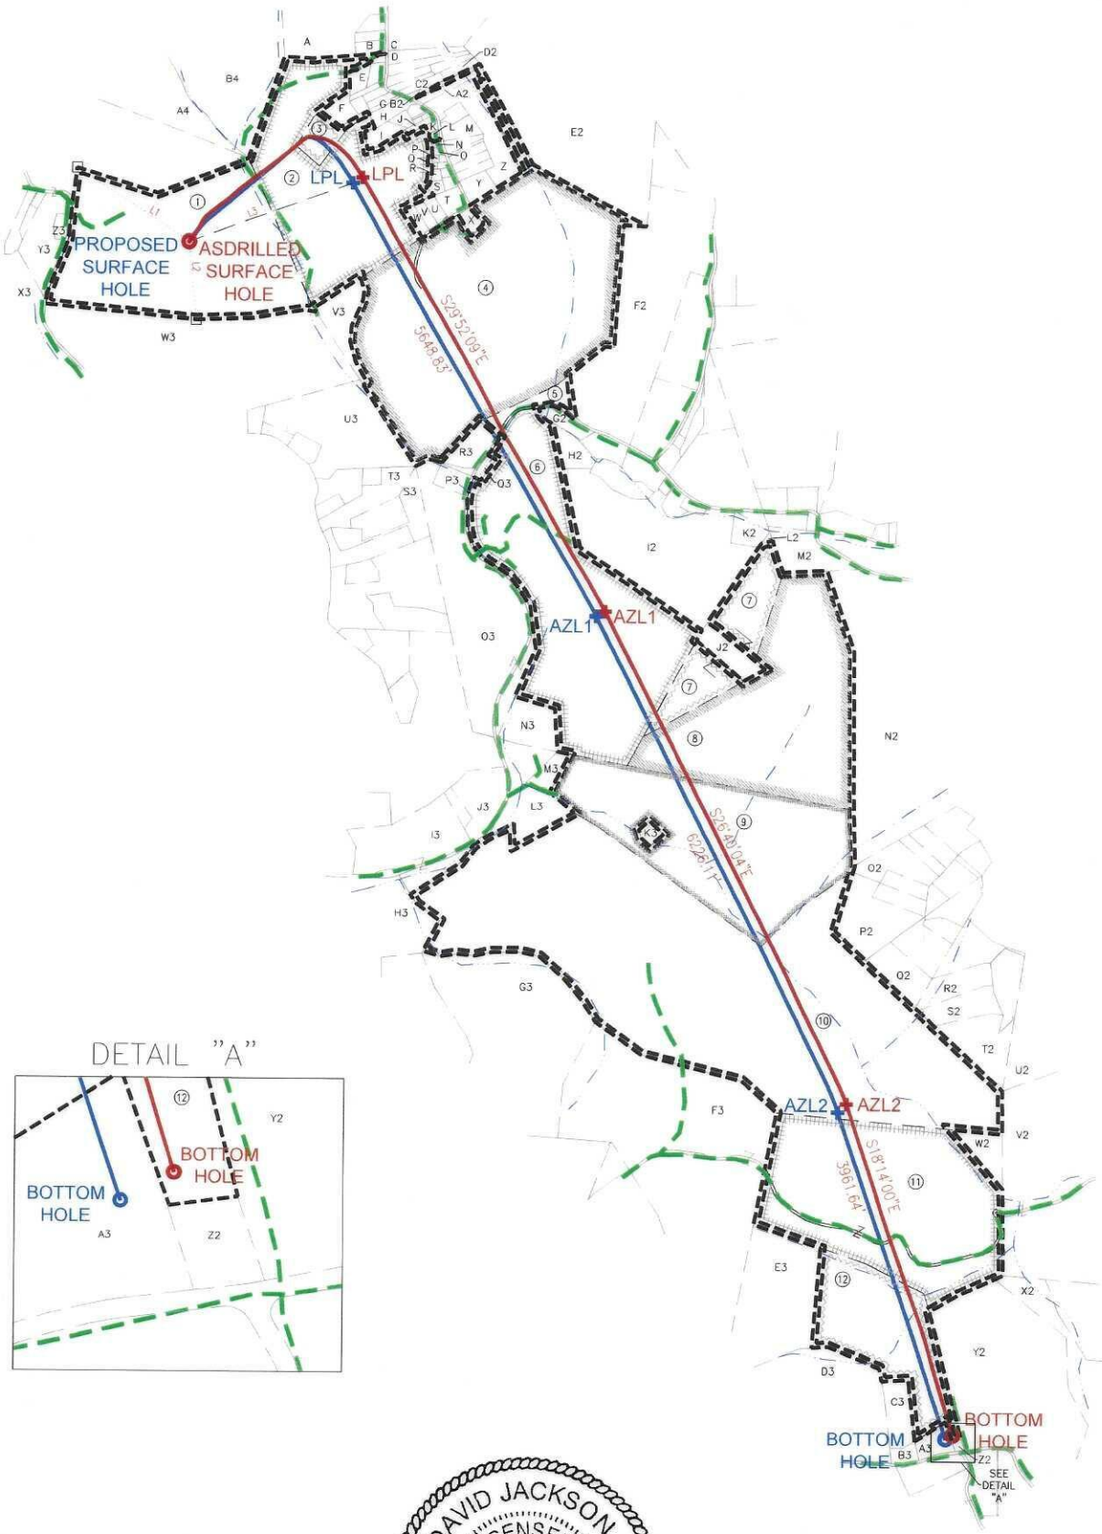

DAVID JACKSON
LICENSED
No. 708
STATE OF
WEST VIRGINIA
PROFESSIONAL SURVEYOR

I, THE UNDERSIGNED, HEREBY CERTIFY THAT THIS PLAT IS CORRECT TO THE BEST OF MY KNOWLEDGE AND BELIEF AND SHOWS ALL THE INFORMATION REQUIRED BY LAW AND REGULATIONS ISSUED AND PRESCRIBED BY THE DEPARTMENT OF ENVIRONMENTAL PROTECTION.

P.S. 708 David L Jackson

2000 0 2000
GRAPHIC SCALE IN FEET

10/23/2026

REVISIONS:	COMPANY: expand			
	OPERATOR'S WELL #: CHARLES FRYE OHI 210H ST		API #: 47-069-00379	DATE: 10-07-2025
	DISTRICT: TRIADELPHIA	COUNTY: OHIO	STATE: WV	DRAWN BY: N. MANO SCALE: N/A DRAWING NO: WELL LOCATION PLAT 2

Z:\2025 BACKUPS\1-02-25 DJ\EXPAND\CHARLES FRYE OHI\WELL PLATS\FINAL\210H\FINAL\FRYE 210H 10-07-25\FINAL CHARLES FRYE 210H 10-07-25.DWG
TUESDAY OCTOBER 07 2025 08:06AM

JACKSON SURVEYING
INC.
P.O. Box 1460
677 W. Main St.
Clarksburg, WV 26302
304-623-5851

	WELL BORE TRACTS	
TRACT	SURFACE OWNER (S) / ROYALTY OWNER (R)	TAX PARCEL
1	FRYE DOROTHY; FRYE DAVID W (RT TO OCC) (S/R)	6-T14-1
TRACT	SURFACE OWNER (S)	TAX PARCEL
2	DUNN NANCY (LE) ; POSEY, DUNN, HAND & KERCHER (S)	6-T9-20
3	PORTER SARAH ANN (S)	6-T9-20.44
4	MCKENZIE FAMILY TRUST; J D & F M MCKENZIE TRUSTEES (S)	6-T14-12
5	NASH ELIZABETH R; HEITZ ROBERT T (S)	6-T14-13
6	BLACK DIAMOND GIRL SCOUT; COUNCIL INC (S)	6-T14-14
7	RYBECK THEODORE B; BRODSKY ELLEN G (S)	6-T14-22
8	RYBECK BLANCHE F (S)	6-T14-22.3
9	FOSTER MARK A & AMY M (S)	6-T14-21.1
10	WEEKS JOHN E & MARIMAR (S)	6-T19-6
11	YODER, MARVIN A. & ANDREW A. YODER (S)	6-T19-11
12	ZARNOCH STANLEY W JR ET UX (S)	12-4-7.6

	ADJOINING OWNERS TABLE	
TRACT	SURFACE OWNER	TAX PARCEL
A	SAMPSON DOROTHY MAE - TOD	6-T9-17
B	DOLENCE BRIAN D & DONNA J	6-T9-17.1
C	AMC CORP	6-T9-28
D	DEGENNARO EVELYN BETH S	6-T9-20.3
E	THAXTON DEXTER J & HAND MEGAN R	6-T9-20.18
F	MARQUART PHILLIP & KERSTEN	6-T9-20.45
G	PORTER SARAH ANN	6-T9-20.41
H	DUNN NANCY (LE); POSEY, DUNN, HAND & KERCHER	6-T9-20.2
I	DUNN CHRISTOPHER R & TANAKA H	6-T9-20.46
J	DUNN NANCY (LE); POSEY, DUNN, HAND & KERCHER	6-T9-20.50
K	ABERCROMBIE JAMES L & DIANA L	6-T9-20.30
L	ABERCROMBIE JAMES L & DIANA L	6-T9-20.29
M	KLEIN MICHAEL R	6-T9-20.9
N	GEAR KELLY JO	6-T9-20.23
O	WHEELER MICHAEL J	6-T9-20.31
P	WHEELER MICHAEL J	6-T9-20.26
Q	WHEELER MICHAEL J	6-T9-20.37
R	KING FRANKLIN & CHRISTA	6-T9-20.47
S	KING FRANKLIN & CHRISTA	6-T9-20.32
T	SUBASIC KRYSTIN L	6-T9-20.1
U	CONRAD VANESSA MARIE & COLE Y	6-T9-20.20
V	NASH MICHAEL W & C J	6-T9-20.19
W	OLIVER LISA A	6-T9-20.21
X	MCKENZIE THOMAS; MCKENZIE STEPHANIE	6-T14-12.1
Y	FLICK HUMPHREY D III & APRIL LUV FLICK	6-T9-20.10
Z	HAND BRADLEY W & R L	6-T9-20.38
A2	BRENDA K CUNNINGHAM	6-T9-20.35
B2	WILLIAMS DAVID A AND JANIE G	6-T9-20.13
C2	WILLIAMS DAVID A AND JANIE G	6-T9-20.11
D2	WILLIAMS DAVID A AND JANIE G	6-T9-20.14
E2	AMC CORP	6-T9-29
F2	AMC CORP	6-T14-24.1
G2	STILL CLEATUS	6-T14-24.5
H2	EBBERT MICHAEL P	6-T14-23.7
I2	ORUM JOHN W JR	6-T14-23.10
J2	RYBECK THEODORE B; BRODSKY ELLEN G	6-T14-22.1
K2	ANDERSON PAUL & VERNA	6-T14-23.6
L2	SUPLER GREGORY E SR & PEGGY S	6-T14-22.2
M2	SUPLER PEGGY S & GREGORY E	6-T14-26.7
N2	HICKMAN LG; HICKMAN JM; HICKMAN CL; HICKMAN CS	6-T14-38
O2	HEANE CODY E	6-T14-52.5
P2	MOCZEK CLARA L	6-T14-52
Q2	ANTHONY MITCHELL J	6-T19-13.1
R2	LICHWA MARK F & KATHLEEN A	6-T19-19
S2	LICHWA MARK F	6-T19-22
T2	LICHWA KATHLEEN A	6-T19-24
U2	LICHWA MARK & KATHY	6-T19-8.1
V2	STEIN CASEY	6-T19-9


	ADJOINING OWNERS TABLE	
TRACT	SURFACE OWNER	TAX PARCEL
W2	MOORE LYNN E & KELLEY S	6-T19-10
X2	MYERS ERIN	12-5-9
Y2	HILLBERRY GARRY L & DENISE L	12-5-1
Z2	BOGGS WENDY LIN & JEFFERY S	12-4-7.1
A3	ZARNOCH STANLEY W & SUSAN E	12-4-7.5
B3	ZARNOCH STANLEY W JR ET UX	12-4-7.3
C3	ZARNOCH STANLEY W JR ET UX	12-4-7.4
D3	AUBER CHARLES R & JUDITH ANN; IRREVOCABLE TRUST	12-4-8
E3	AUBER CHARLES R & JUDITH ANN; IRREVOCABLE TRUST	12-4-7.7
F3	WEEKS KARLA J	6-T19-12
G3	HOLMES MITCHELL R & P A	6-T19-5
H3	WHEELING CREEK WATERSHED PROT & FLOOD PROTECTION COMM	6-T14-6
I3	SOEHNLEIN COLLEEN MARIE & KENNETH W SOEHNLEIN JR	6-T14-8
J3	WEITZEL JOHN E & TRINA M - TOD	6-T14-9
K3	WEITZEL JOHN E & TRINA M - TOD	6-T14-17
L3	CLOVIS DANA EUGENE	6-T14-20
M3	CLOVIS DANA E & R J	6-T14-19
N3	ALDERMAN CHAS S & D J	6-T14-16
O3	STEPHEN BETH ANN ET AL; C/O MARTIN BETH ANN	6-T14-15
P3	SINGER DAVID L & R A	6-T14-15.2
Q3	PERKO KARYL & CHRISTOPHER-TOD	6-T14-14.1
R3	NASH ELIZABETH ROSE; C/O HEITZ ELIZABETH	6-T14-13.1
S3	LUZADER RICHARD J	6-T14-11.1
T3	SHAFFER KARI A & SHANE R	6-T14-11.10
U3	MOFFITT DAVID R & LINDA J	6-T14-3
V3	CROFT MATTHEW J AND SADIE L	6-T14-61
W3	MEYER ZACHARY ALLAN	6-T14-2
X3	CRAIG DEBORAH ANN; CRAIG SETH COLLIN	6-T13-16
Y3	CRAIG KENNETH W & L	6-T8-53
Z3	BISE HEATHER L	6-T8-53.1
A4	AB HOLDING DE LLC	6-T8-47
B4	DALLAS PIKE CAMPGROUND LLC	6-T9-16

10/23/2026

REVISIONS:	COMPANY: expand			
	OPERATOR'S WELL #: CHARLES FRYE OHI 210H ST		API #: 47-069-00379	DATE: 10-07-2025
	DISTRICT: TRIADELPHIA	COUNTY: OHIO	STATE: WV	DRAWN BY: N. MANO SCALE: N/A DRAWING NO: WELL LOCATION PLAT 3

Z:\2025 BACKUPS\1-02-25 DJ\EXPAND\CHARLES FRYE OHI\WELL PLATS\FINAL\210H\FINAL\FRYE 210H 10-07-25\FINAL CHARLES FRYE 210H 10-07-25.DWG
TUESDAY OCTOBER 07 2025 08:06AM

JACKSON SURVEYING INC.
P.O. Box 1460
677 W. Main St.
Clarksburg, WV 26302
304-623-5851

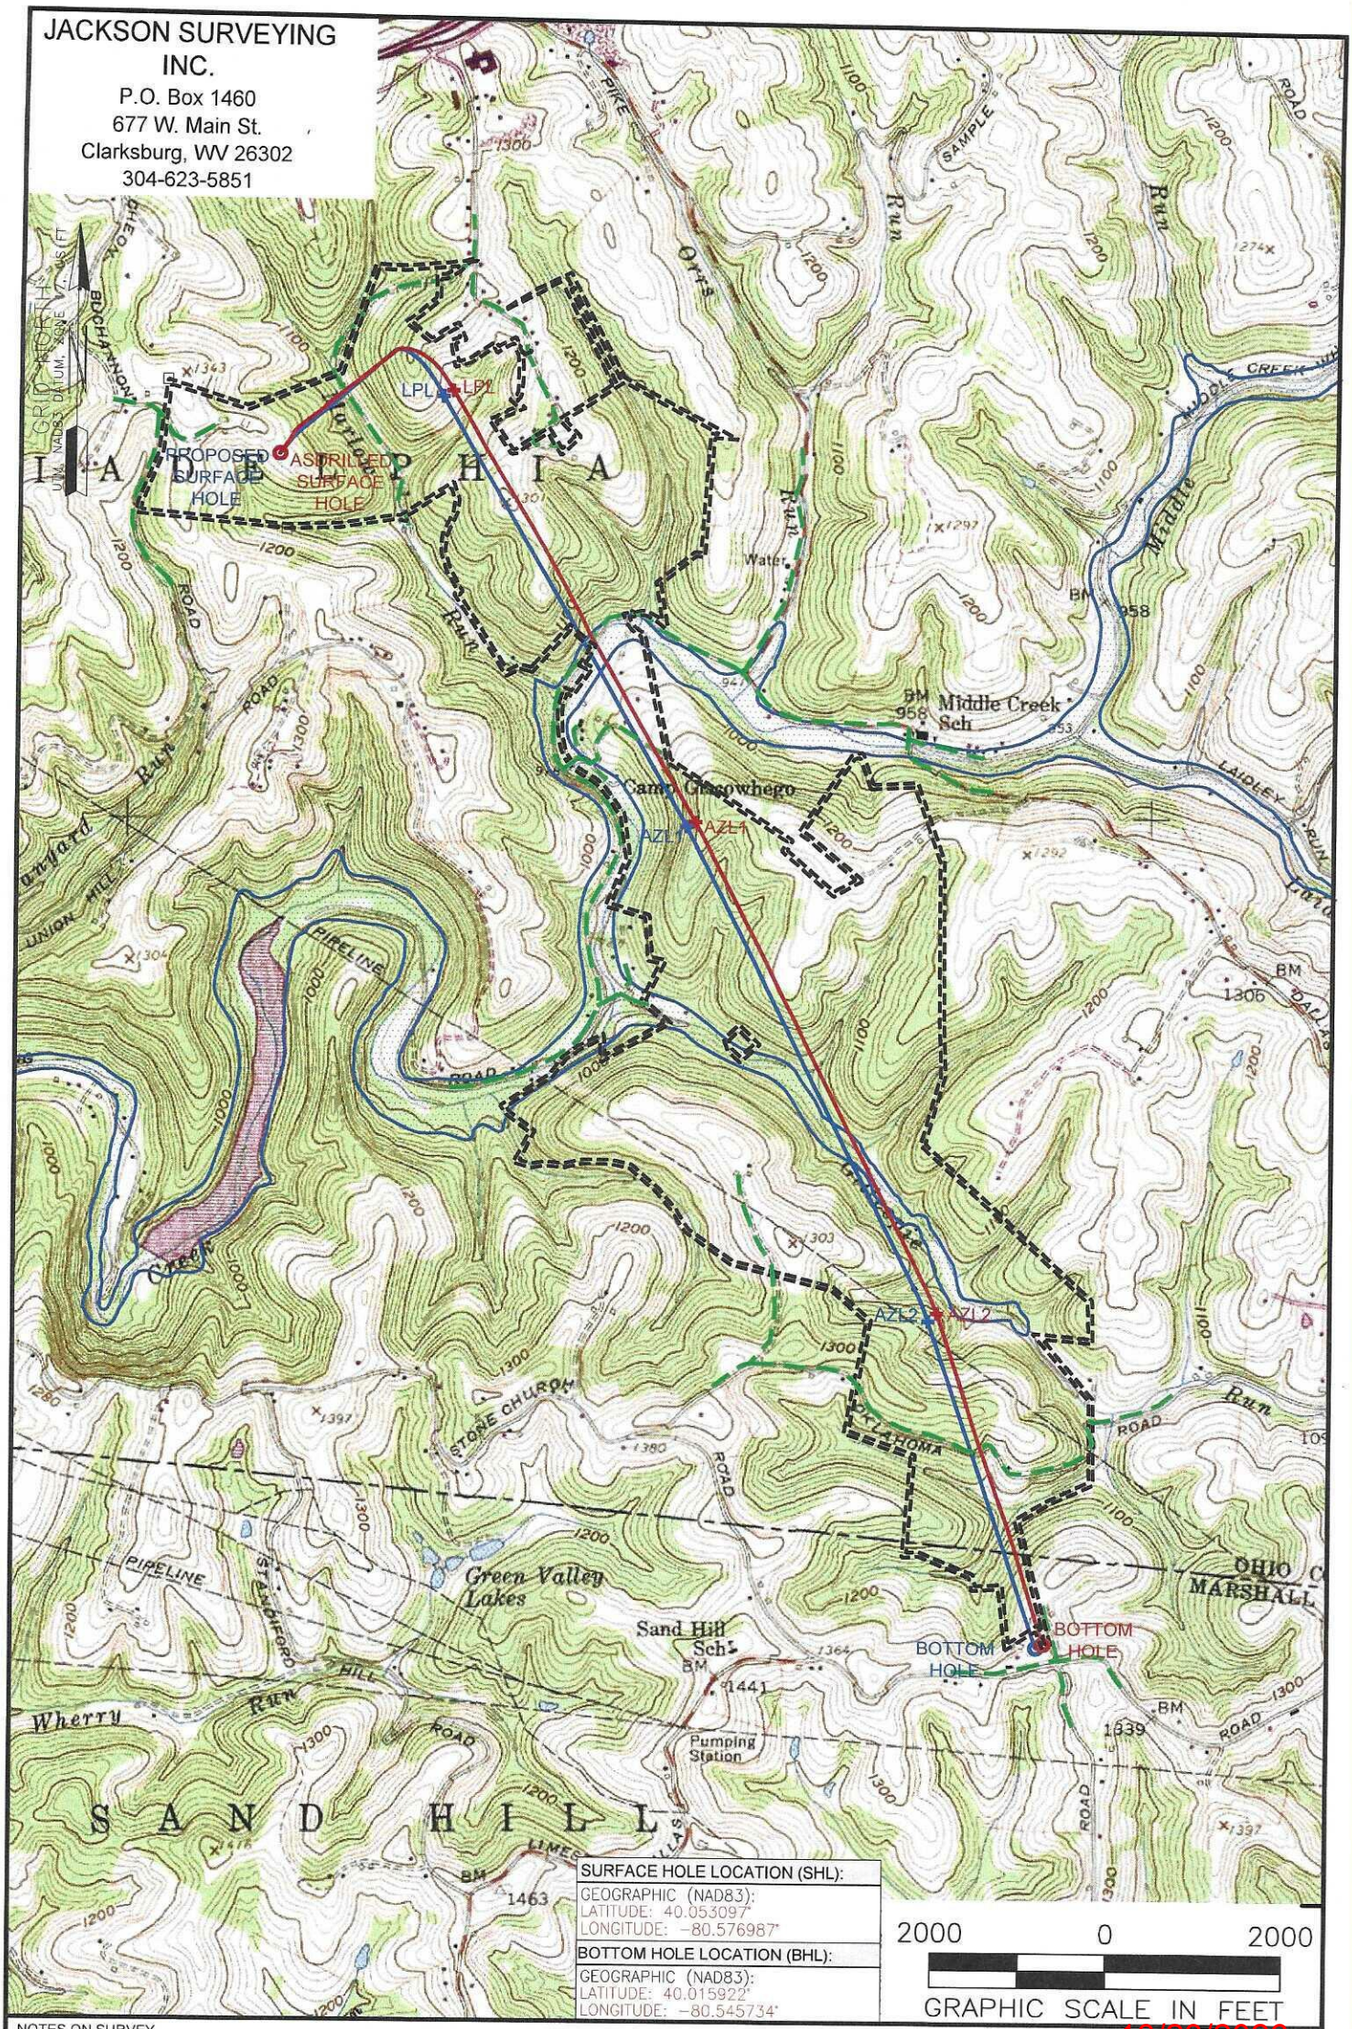

SURFACE HOLE LOCATION (SHL):
GEOGRAPHIC (NAD83): LATITUDE: 40.053097° LONGITUDE: -80.576987°
BOTTOM HOLE LOCATION (BHL):
GEOGRAPHIC (NAD83): LATITUDE: 40.015922° LONGITUDE: -80.545734°

NOTES ON SURVEY

1. SURFACE AND ROYALTY OWNER INFORMATION AND THEIR BOUNDARIES SHOWN HEREON WERE PLOTTED FROM DEEDS AND/OR TAX PARCEL MAPS PROVIDED BY CLIENT AND/OR FIELD LOCATIONS.
2. THIS PLAT DOES NOT REPRESENT A BOUNDARY SURVEY OF THE PARCELS SHOWN HEREON.
4. ALL INSETS ARE GRID NORTH UNLESS OTHERWISE DEPICTED.

LEGEND:

- PROPOSED SURFACE HOLE / BOTTOM HOLE
- EXISTING / PRODUCING WELLHEAD
- LPL LANDING POINT LOCATION
- FLOOD PLAIN
- ACCESS ROAD
- PUBLIC ROAD
- ACCESS ROAD TO PREV. SITE
- LEASE BOUNDARY
- PROPOSED PATH
- ASDRILLED PATH

10/23/2026

WELL OPERATOR: EXPAND OPERATING LLC	WELL (FARM) NAME: CHARLES FRYE OHI	WELL # 210H ST	SERIAL #
ADDRESS: 1300 FORT PIERPONT ROAD, SUITE 200 MORGANTOWN, WV 26508	COUNTY – CODE OHIO – 069	DISTRICT; TRIADELPHIA	
SURFACE OWNER: DOROTHY FRYE	USGS 7 1/2 QUADRANGLE MAP NAME VALLEY GROVE, WV	API #: 47-069-00379	

Z:\2025 BACKUPS\1-02-25 DJ\EXPAND\CHARLES FRYE OHI\WELL PLATS\FINAL\210H\FINAL\FRYE 210H 10-07-25\FINAL CHARLES FRYE 210H 10-07-25.DWG
TUESDAY OCTOBER 07 2025 08:08AM

PROPERTY NUMBER 2501163764
PAD ID 3001155647