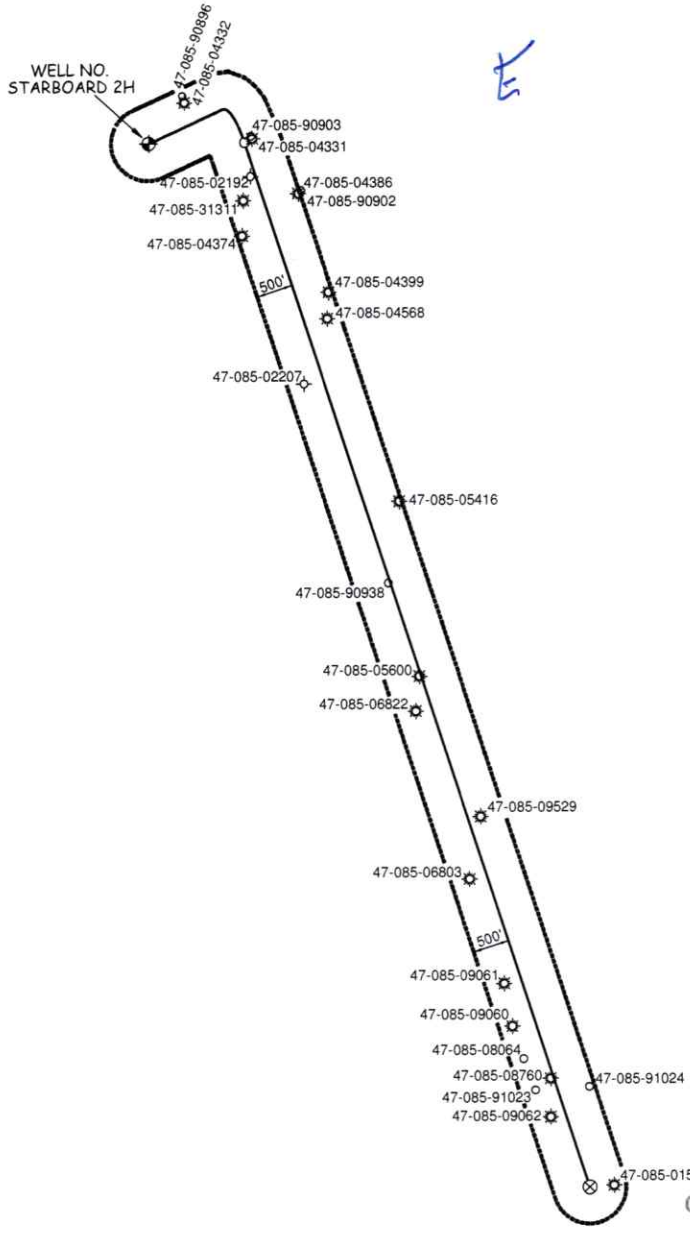
MINEAR PAD
ANTERO RESOURCES CORPORATION



RECEIVED
Office of Oil and Gas
MAR 27 2026
WV Department of
Environmental Protection

WILLOW LAND SURVEYING, PLLC P.O. BOX 17, PENNSBORO, WV 26415 (304) 659-1717		SCALE : 1-INCH = 2000-FEET 0' 2000' 4000' 6000'
DATE: 02/13/26	DRAWN BY: D.L.P.	JOB #: 25-027WA FILE: STARBOARD2HAOR.DWG

04/10/2026

UWI (APINum)	Well Name	Well Number	Operator	Historical Operator	TD	Perforated Interval (shallowest, deepest)	Perforated Formation(s)	Producible Formation(s) not perf'd
4708590896								
4708504332	HOWARD SARAH C	H-776	HAUGHT G L & SONS	HAUGHT G L & SONS	2,460	1996 - 2312	Weir	Benson, Alexander
4708590903								
4708504331	HADDOX DANIEL ETAL	H-777	HAUGHT G L & SONS	HAUGHT G L & SONS	2,685	2322 - 2365		Benson, Alexander
4708502192	SARAH & JAMES HOWAR	1	STRICKLIN C A	STRICKLIN C A	2,318			
4708531311	G C HOWARD 1	1-943	CARNEGIE NATURAL GAS	CARNEGIE NATURAL GAS	2,086		Maxton, Big Lime, Big Injun	Benson, Alexander
4708504386	COX DAVID	H-845	HAUGHT G L & SONS	HAUGHT G L & SONS	2,650	2268 - 2537	Berea, Weir	Benson, Alexander
4708590902								
4708504374	HOWARD JAMES	H-819	HAUGHT G L & SONS	HAUGHT G L & SONS	2,600	1938 - 2500	Big Injun	Benson, Alexander
4708504399	MULLENIX DESSIE M	H-858	HAUGHT G L & SONS	HAUGHT G L & SONS	2,600	2214 - 2482	Weir	Benson, Alexander
4708504568	BITNER W W ETAL	1	CHASE PETROLEUM CO	CHASE PETROLEUM CO	5,406	4326 - 5072	Speechley, Balltown, Riley, Benson, Alexander	Weir
4708502207	RUSSELL WILSON	1	ACME FUEL CO	ACME FUEL CO	1,928			
4708505416	GRIMM F L ET UX	1	CHASE PETROLEUM CO	CHASE PETROLEUM CO	5,332	3289 - 5067	Udev, Riley, Alexander	Weir, Alexander
4708590938								
4708505600	LOGAN C M ET AL	1	CHASE PETROLEUM CO	CHASE PETROLEUM CO	4,711	3192 - 3202	Maxton	Benson, Alexander
4708506822	GOFF JOHN A	1	PRIOR OIL CO	PRIOR OIL CO	5,398	3227 - 5181	Udev, Lower Huron, Angola	Benson, Alexander
4708509529	COX P	4	STALNAKER ENERGY CORP	MURVIN & MEIER OIL	2,511	2016 - 2300	Big Injun, Weir	Benson, Alexander
4708506803	GOFF JOHN A	3	PRIOR OIL CO	PRIOR OIL CO	5,457	3195 - 5412	Udev, Lower Hurron, Rhinestreet	Benson, Alexander
4708509061	COX	3	DORWARD ENERGY CORP	BECKER OPERATING CO	2,400	1795 - 2367	3rd Salt, Maxton, Up Weir, Lo Weir	Benson, Alexander
4708509060	Cox	2	DORWARD ENERGY CORP	BECKER OPERATING CO	2,370	1973 - 2271	Big Injun, Up Weir, Lo Weir	Benson, Alexander
4708508064	OTHA COX	D-6	DORWARD ENERGY CORP	DORVA CORP				
4708508760	SNYDER	1	STALNAKER ENERGY CORP	MURVIN & MEIER OIL	5,150	3202 - 5020	Speechley, Balltown, Riley, Alexander	Weir, Benson
4708591024								
4708591023								
4708509062	Cox	4	DORWARD ENERGY CORP	BECKER OPERATING CO	2,250	1890 - 2187	Big Injun, Lo Weir, Up Weir	Benson, Alexander
4708501534	M H COX	1	GABLE ALAN OIL DEVELOPMENT CO	SCANDOLA OIL & GAS	2,414		Berea	Benson, Alexander

RECEIVED
Office of Oil and Gas
MAR 27 2026
WV Department of
Environmental Protection

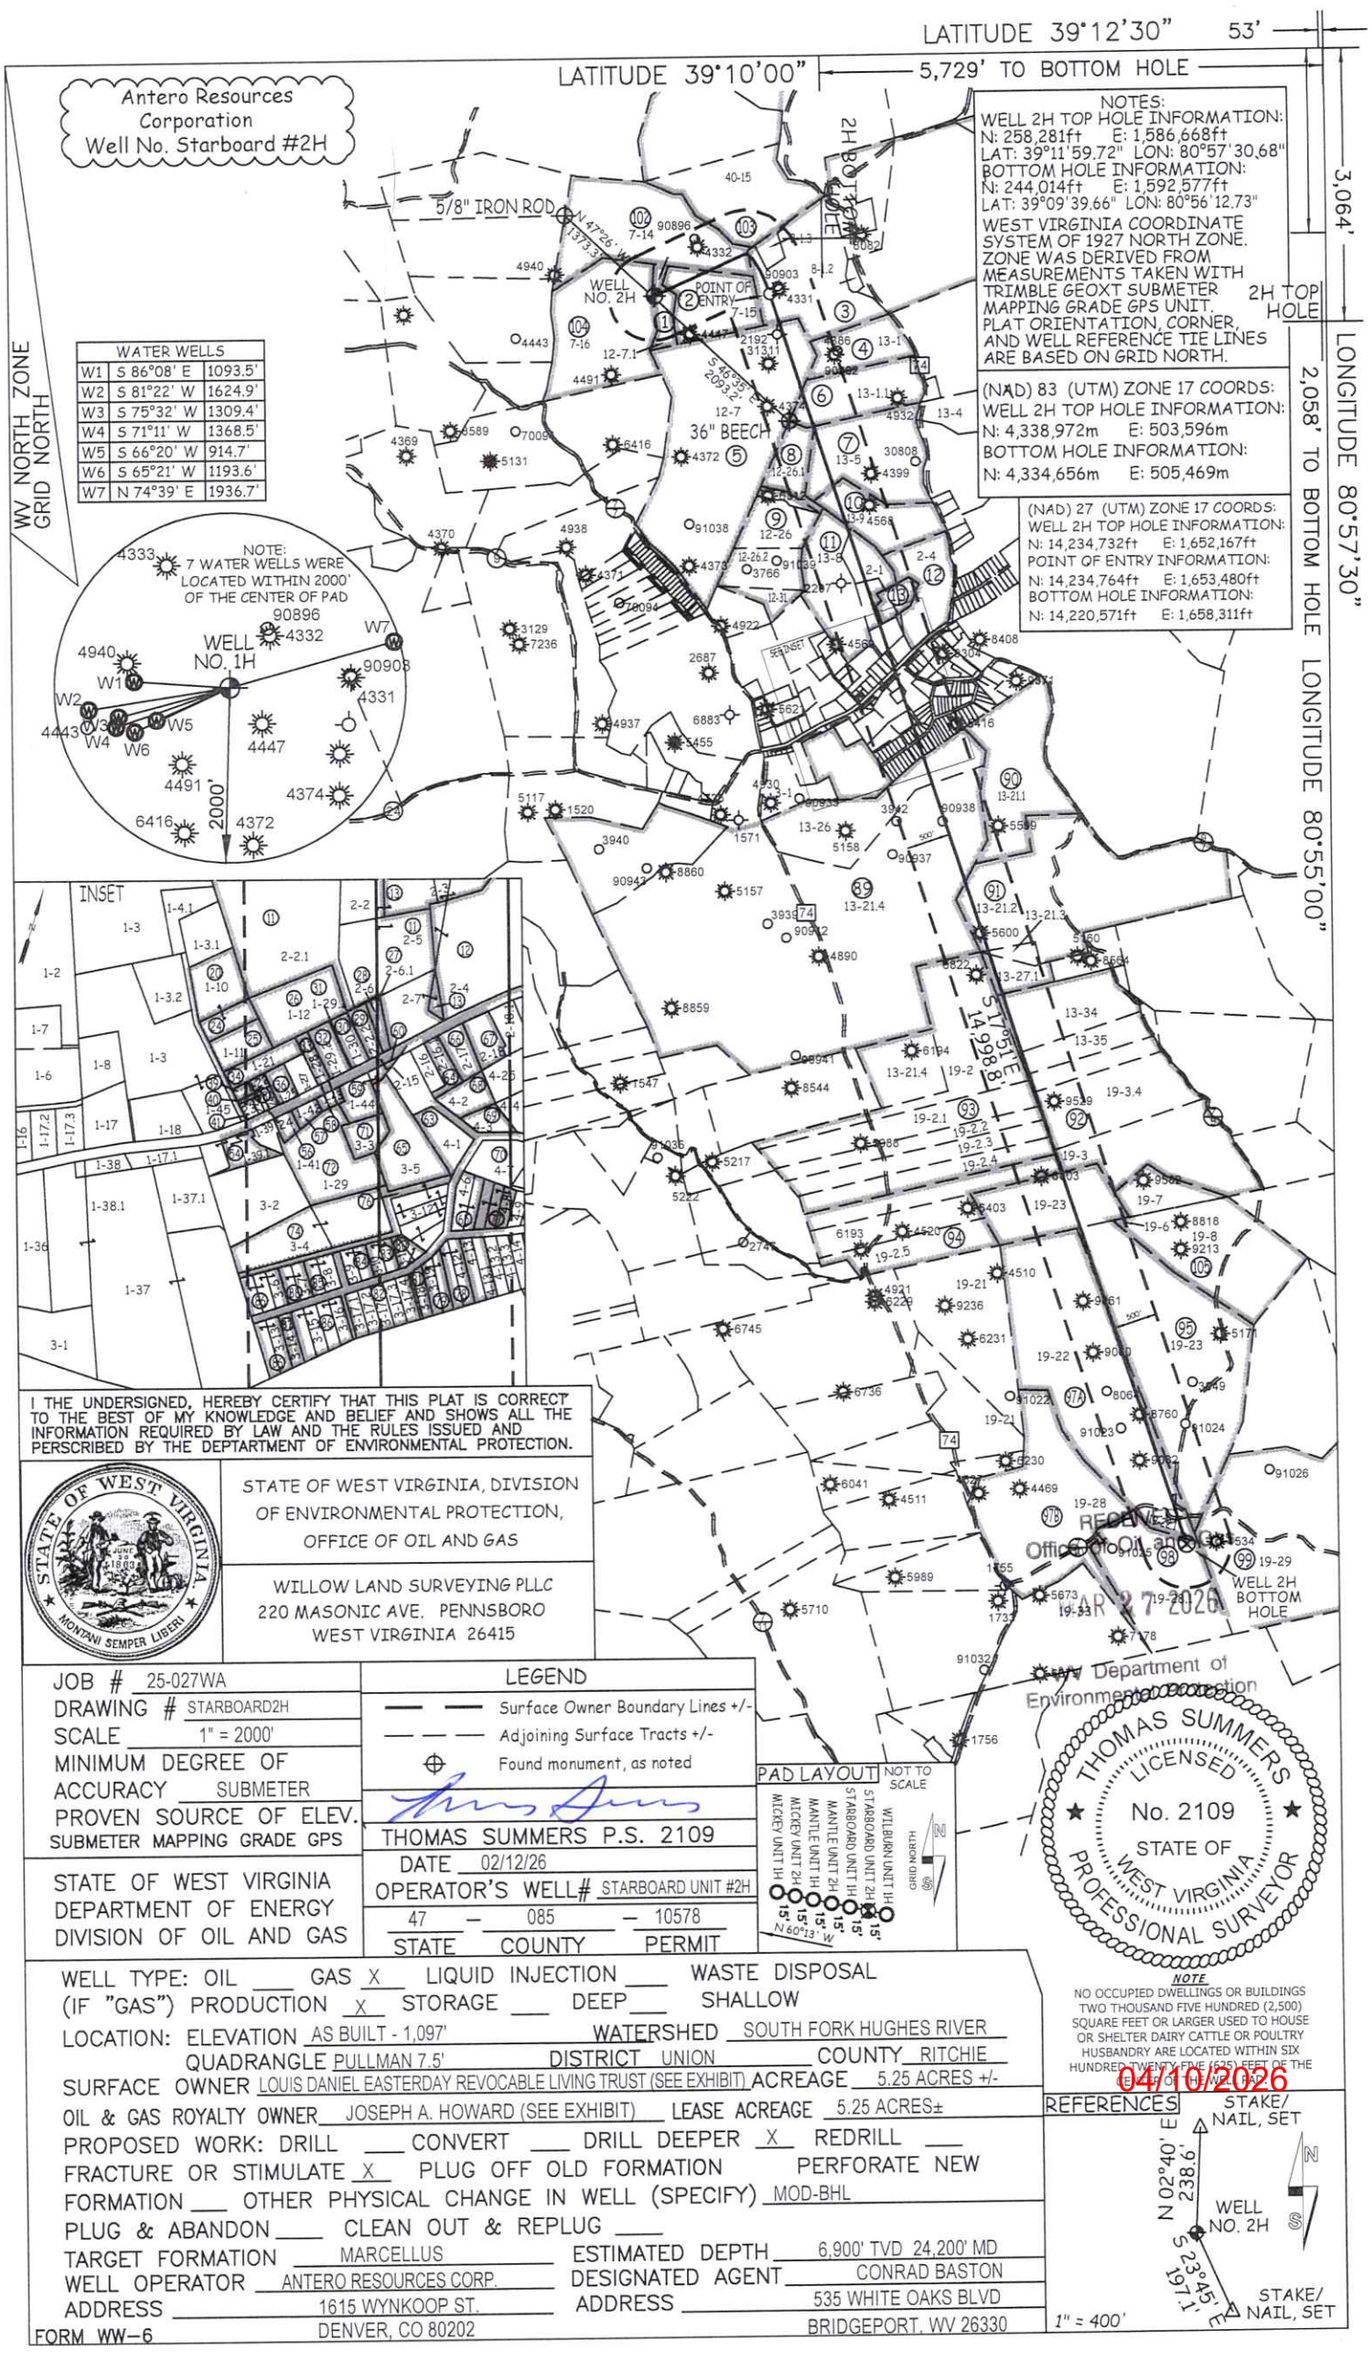

LATITUDE 39°12'30"
53'
LATITUDE 39°10'00"
5,729' TO BOTTOM HOLE
3,064'
2H TOP HOLE
2,058' TO BOTTOM HOLE
LONGITUDE 80°57'30"
LONGITUDE 80°55'00"
Antero Resources Corporation
Well No. Starboard #2H
WV NORTH ZONE GRID NORTH
NOTES:
WELL 2H TOP HOLE INFORMATION:
N: 258,281ft E: 1,586,668ft
LAT: 39°11'59.72" LON: 80°57'30.68"
BOTTOM HOLE INFORMATION:
N: 244,014ft E: 1,592,577ft
LAT: 39°09'39.66" LON: 80°56'12.73"
WEST VIRGINIA COORDINATE SYSTEM OF 1927 NORTH ZONE. ZONE WAS DERIVED FROM MEASUREMENTS TAKEN WITH TRIMBLE GEOXT SUBMETER MAPPING GRADE GPS UNIT. PLAT ORIENTATION, CORNER, AND WELL REFERENCE TIE LINES ARE BASED ON GRID NORTH.
(NAD) 83 (UTM) ZONE 17 COORDS:
WELL 2H TOP HOLE INFORMATION:
N: 4,338,972m E: 503,596m
BOTTOM HOLE INFORMATION:
N: 4,334,656m E: 505,469m
(NAD) 27 (UTM) ZONE 17 COORDS:
WELL 2H TOP HOLE INFORMATION:
N: 14,234,732ft E: 1,652,167ft
POINT OF ENTRY INFORMATION:
N: 14,234,764ft E: 1,653,480ft
BOTTOM HOLE INFORMATION:
N: 14,220,571ft E: 1,658,311ft
WATER WELLS
W1 S 86°08' E 1093.5'
W2 S 81°22' W 1624.9'
W3 S 75°32' W 1309.4'
W4 S 71°11' W 1368.5'
W5 S 66°20' W 914.7'
W6 S 65°21' W 1193.6'
W7 N 74°39' E 1936.7'
NOTE: 7 WATER WELLS WERE LOCATED WITHIN 2000' OF THE CENTER OF PAD
WELL NO. 1H
2000'
INSET
5/8" IRON ROD
WELL NO. 2H
POINT OF ENTRY
2H BOTTOM HOLE
36" BEECH
S 17°51'14" W 998.8'
WELL 2H BOTTOM HOLE
I THE UNDERSIGNED, HEREBY CERTIFY THAT THIS PLAT IS CORRECT TO THE BEST OF MY KNOWLEDGE AND BELIEF AND SHOWS ALL THE INFORMATION REQUIRED BY LAW AND THE RULES ISSUED AND PERSCRIBED BY THE DEPTARTMENT OF ENVIRONMENTAL PROTECTION.
STATE OF WEST VIRGINIA, DIVISION OF ENVIRONMENTAL PROTECTION, OFFICE OF OIL AND GAS
WILLOW LAND SURVEYING PLLC
220 MASONIC AVE. PENNSBORO
WEST VIRGINIA 26415
JOB # 25-027WA
DRAWING # STARBOARD2H
SCALE 1" = 2000'
MINIMUM DEGREE OF ACCURACY SUBMETER
PROVEN SOURCE OF ELEV. SUBMETER MAPPING GRADE GPS
STATE OF WEST VIRGINIA DEPARTMENT OF ENERGY DIVISION OF OIL AND GAS
LEGEND
Surface Owner Boundary Lines +/-
Adjoining Surface Tracts +/-
Found monument, as noted
THOMAS SUMMERS P.S. 2109
DATE 02/12/26
OPERATOR'S WELL# STARBOARD UNIT #2H
47 – 085 – 10578
STATE COUNTY PERMIT
PAD LAYOUT NOT TO SCALE
STARBOARD UNIT 1H
STARBOARD UNIT 2H
WILBURN UNIT 1H
MANTLE UNIT 1H
MANTLE UNIT 2H
MICKEY UNIT 2H
MICKEY UNIT 1H
HERON GRID
N 60°13' W
15'
RECEIVED
Office of Oil and Gas
MAR 27 2026
WV Department of Environmental Protection
THOMAS SUMMERS LICENSED No. 2109 STATE OF WEST VIRGINIA PROFESSIONAL SURVEYOR
NOTE
NO OCCUPIED DWELLINGS OR BUILDINGS TWO THOUSAND FIVE HUNDRED (2,500) SQUARE FEET OR LARGER USED TO HOUSE OR SHELTER DAIRY CATTLE OR POULTRY HUSBANDRY ARE LOCATED WITHIN SIX HUNDRED TWENTY-FIVE (625) FEET OF THE
04/10/2026
WELL TYPE: OIL ___ GAS X LIQUID INJECTION ___ WASTE DISPOSAL
(IF "GAS") PRODUCTION X STORAGE ___ DEEP ___ SHALLOW
LOCATION: ELEVATION AS BUILT - 1,097' WATERSHED SOUTH FORK HUGHES RIVER
QUADRANGLE PULLMAN 7.5' DISTRICT UNION COUNTY RITCHIE
SURFACE OWNER LOUIS DANIEL EASTERDAY REVOCABLE LIVING TRUST (SEE EXHIBIT) ACREAGE 5.25 ACRES +/-
OIL & GAS ROYALTY OWNER JOSEPH A. HOWARD (SEE EXHIBIT) LEASE ACREAGE 5.25 ACRES±
PROPOSED WORK: DRILL ___ CONVERT ___ DRILL DEEPER X REDRILL ___
FRACTURE OR STIMULATE X PLUG OFF OLD FORMATION PERFORATE NEW
FORMATION ___ OTHER PHYSICAL CHANGE IN WELL (SPECIFY) MOD-BHL
PLUG & ABANDON ___ CLEAN OUT & REPLUG ___
TARGET FORMATION MARCELLUS ESTIMATED DEPTH 6,900' TVD 24,200' MD
WELL OPERATOR ANTERO RESOURCES CORP. DESIGNATED AGENT CONRAD BASTON
ADDRESS 1615 WYNKOOP ST. ADDRESS 535 WHITE OAKS BLVD
DENVER, CO 80202 BRIDGEPORT, WV 26330
FORM WW-6
REFERENCES
STAKE/ NAIL, SET
N 02°40' E 238.6'
WELL NO. 2H
S 23°45' E 197.1'
STAKE/ NAIL, SET
1" = 400'

EXHIBIT
STARBOARD 2H

	LESSOR
1	JOSEPH A. HOWARD
2	JOYCE ANN HOWARD
3	DANIEL HADDOX AND CLARETH HADDOX
4	DAVID L. COX AND ROSE E. COX
5	JAMES M. HOWARD AND HELEN HOWARD, ET AL
6	DAVID L. COX AND ROSE E. COX, ET AL
7	HELEN R. NICHOLS
8	JOHN F. GREGG
9	JAY ALAN GREGG
10	WILLIAM W. BITNER AND EVELYN A. BITNER
11	ANTERO MINERALS, LLC.
12	CARL L. KUHN AND KATHLEEN L. KUHN
13	TOWN OF PULLMAN
20	LOIS ANN WEINER
24	KENNETH BLANE NICHOLAS AND PAMELA SUE NICHOLAS
25	MATTHEW TODD ADAMS, ET AL
26	GREGORY O. COX
27	MOLLY S. MCKEAN
28	NATHANIEL B. MCKEAN
29	FAITH A. HOSEY
30	ANDREW L. HOSEY, ET AL
31	ANDREW L. HOSEY ET AL
32	DAVID P. HOSEY, SR. AND BETTY L. HOSEY, ET AL
33	ANDREW L. HOSEY, ET AL
34	MATTHEW T. ADAMS AND MARY C. ADAMS
36	WAYNE L. SNYDER AND JOYCE M. SNYDER
38	WAYNE L. SNYDER AND JOYCE M. SNYDER
39	WAYNE L. SNYDER AND JOYCE M. SNYDER
40	JACK WAYNE KIRSCH, II
41	JACK WAYNE KIRSCH, II
54	MICHAEL G. EDWARDS
56	MICHAEL G. EDWARDS AND TRACY L. EDWARDS
57	EDDY DEAN BECK
58	DAVID ALLAN MICHAEL HOSEY
59	TERRY EAKLE
60	TRUSTEES OF THE M. P. CHURCH OF PULLMAN, WV
63	WILSON-JOHNSON FAMILY, LLC.
64	BRACKEN HENDRICKS
65	BRADLEY M. DODD AND KYLE D. ADAMS
66	MICHAEL P. LEGGETT
67	ROBERT ANTHONY ARNETT
68	RAY FRANCIS SUTORIUS
69	ANGELA D. LAYFIELD
70	SHANE C. KERNS AND ELLEN S. KERNS
71	ANGELA LOU HARDBARGER
72	MICHAEL G. EDWARDS AND TRACY L. EDWARDS
74	MICHAEL EDWARDS AND TRACY EDWARDS, JTWROS
76	CHARLOTTE L. GRIMM
77	FRANCIS L. GRIMM AND CHARLOTTE W. GRIMM
78	RHONDA MICHELS
79	DUANE RIGGS
80	RAY FRANCIS SUTORIUS
81	PATTY W. COX, INCAPACITATED, BY WILLIAM KEVIN COX
82	CLYDE E. COLLINS
83	RAY FRANCIS SUTORIUS
84	MICHAEL EDWARDS AND TRACY EDWARDS, JTWROS
85	MICHAEL EDWARDS AND TRACY EDWARDS, JTWROS
86	SHERRY L. COGAR
87	CLYDE E. COLLINS
88	CHARLES E. COTTRILL AND STELLA M. COTTRILL
89	W.S. CHAPMAN AND JENNIE M. CHAPMAN
90	CAROLYN LOGAN AND PATRICK LOGAN
91	JOHN M. MCKINLEY AND JOANNE S. MCKINLEY, ET AL
92	RUSSELL WILSON, ET AL
93	JOHN GOFF AND HILDA M. GOFF
94	JOHN GOFF
95	S.M. GRIMM AND HATTIE A. GRIM
97A	W. F. COX, ET UX
97B	W. F. COX, ET UX
98	W. F. COX, ET UX
99	AMP FUND II, LP. ET AL
102	SARAH C. HOWARD
103	NORMA C. DAWSON
104	KENNETH B. PERINE AND PATRICIA PERINE
105	KEY OIL COMPANY AND FRANKLIN L. BUTLER

CLAY DISTRICT - RITCHIE COUNTY		PULLMAN CORPORATION - RITCHIE COUNTY	
40-15	Wayne & Delphene Haddox	1-2	John Gregg
UNION DISTRICT - RITCHIE COUNTY		1-3	Carl Kuhn
7-15	Louis Daniel Easterday Revocable Living Trust	1-3.1	Kenneth & Pamela Nicholas
7-16	Louis D Easterday	1-3.2	Kenneth & Pamela Nicholas
8-1.2	Danny Haddox Et Al	1-4.1	Kenneth Nicholas
8-1.3	Wayne & Delphene Haddox	1-6	Douglas Tingler
12-7	Louis Daniel Easterday Revocable Living Trust	1-7	Douglas Tingler
12-7.1	Louis Daniel Easterday Revocable Living Trust	1-8	Sharon Jones
12-26	Pamela Nicholson	1-10	Kenneth & Pamela Nicholas
12-26.1	Eric Nicholas	1-11	Carolyn Gumm
12-26.2	Rhonda & Eric White	1-12	Shelby Adams
12-31	Jay Gregg	1-16	Jordan Lanham
13-1	David & Rose Cox	1-17	Louis & Rachel Flanigan
13-1.1	David & Rose Cox	1-17.1	Jack & Linda Langford
13-4	Jennifer Graham	1-17.2	Louis & Rachel Flanigan
13-5	Curtis Lindner Et Al	1-17.3	Louis & Rachel Flanigan
13-8	Nathaniel & Holly McKean	1-18	Laura Cox
13-9	Matthew & Laura Barrett	1-21	Matthew & Mary Adams
13-21.1	Stephen Loehr	1-22	Wayne & Joyce Snyder
13-21.2	John Campbell	1-23	Jack Kirsch II
13-21.3	John Campbell	1-23.1	Wayne & Joyce Snyder
13-21.4	Hershberger Sawing & Logging LLC	1-24	Wayne & Joyce Snyder
13-26	Robert & Judith Miller	1-24.1	Wayne & Joyce Snyder
13-27.1	John Campbell	1-25	Eddy & Brenda Beck
13-34	Brian & Kimberly Workman	1-27	David Hosey
13-35	Brian & Kimberly Workman	1-28	Andrew Hosey Et Al
13-37	John Goff	1-29	Michael & Tracy Edwards
19-2	John Goff	1-29.1	Andrew Hosey Et Al
19-2.1	John Goff	1-29.2	David & Betty Hosey
19-2.2	John Goff	1-30	Andrew Hosey Et Al
19-2.3	John Goff	1-36	Glenn & Susan Shive
19-2.4	John Goff	1-37	Susan Shive Et Al
19-2.5	John Goff	1-37.1	Jenna Amos
19-3	Brian & Kimberly Workman	1-38	Susan Shive Et Al
19-3.4	Dean Divins	1-38.1	Susan Shive Et Al
19-6	Lilburn Wilburn Jr. Et Al	1-39	Michael Edwards
19-7	Brian & Kimberly Workman	1-39.3	Michael Edwards
19-8	Brian & Kimberly Workman	1-41	Michael & Tracy Edwards
19-21	Lizetta Goff	1-42	Brenda Beck
19-22	Kenneth & Lisa Naumann	1-43	David Hosey
19-22.1	Lisa Naumann	1-44	Lola Eakle
19-23	Lilburn Wilburn Jr. Et Al	1-45	Jack Kirsch II
19-28	Ernest & Reta Clark	2-1	Nathaniel & Molly McKean
19-28.1	Joey Napier	2-2	Nathaniel & Molly McKean
19-29	Ray Sutorius	2-2.1	Nathaniel & Molly McKean
19-33	Ernest & Reta Clark	2-2.2	Nathaniel & Molly McKean
		2-3	Town of Pullman
		2-4	Carl Kuhn
		2-5	Nathaniel & Molly McKean
		2-6	Nathaniel & Molly McKean
		2-6.1	Nathaniel & Molly McKean
		2-7	Nathaniel & Molly McKean
		2-15	M P Church
		2-16	Michael Leggett
		2-16.1	Michael Leggett
		2-17	Michael Leggett
		2-18	Robert & Sheila Sandy
		2-18.1	Robert Arnott
		3-1	Robert Amos
		3-2	WVDOT
		3-3	Jenna Amos
		3-4	Michael & Tracy Edwards
		3-5	Pullman Cemetery Committee
		3-6	Jesse Fine & Krystin Yost
		3-7	Charles & Stella Cottrill
		3-8	Michael & Tracy Edwards
		3-9	Michael & Tracy Edwards
		3-10	Ray Sutorius
		3-11	Samuel Grimm
		3-12	Pullman Cemetery Board
		3-13	Jesse Fine & Krystin Yost
		3-14	Jesse Fine & Krystin Yost
		3-15	Jesse Fine & Krystin Yost
		3-16	Jesse Fine & Krystin Yost
		3-17	Jesse Fine & Krystin Yost
		3-17.1	Jesse Fine & Krystin Yost
		3-17.2	Jesse Fine & Krystin Yost
		3-17.3	Jesse Fine & Krystin Yost
		3-17.4	Jesse Fine & Krystin Yost
		3-18	Patty Cox
		3-19	Duane Riggs

RECEIVED
Office of Oil and Gas
MAR 27 2026
WV Department of
Environmental Protection

04/10/2026