west virginia department of environmental protection

Office of Oil and Gas
601 57th Street, S.E.
Charleston, WV 25304
(304) 926-0450
fax: (304) 926-0452

Harold D. Ward, Cabinet Secretary
www.dep.wv.gov

Friday, April 10, 2026
PERMIT MODIFICATION APPROVAL
Horizontal 6A / New Drill

ANTERO RESOURCES CORPORATION
1615 WYNKOOP STREET

DENVER, CO 80202

Re: Permit Modification Approval for WILBURN UNIT 1H
47-085-10579-00-00

Lateral Extension

ANTERO RESOURCES CORPORATION

The Office of Oil and Gas has reviewed the attached permit modification for the above referenced permit. The attached modification has been approved and well work may begin. Please be reminded that the oil and gas inspector is to be notified twenty-four (24) hours before permitted well work is commenced.

If there are any questions, please feel free to contact me at (304) 926- 0450.

H. Jason Harmon
Acting Chief

Operator's Well Number:	WILBURN UNIT 1H
Farm Name:	LOUIS D. EASTERDAY
U.S. WELL NUMBER:	47-085-10579-00-00
Horizontal 6A	New Drill
Date Modification Issued:	4/10/2026

04/10/2026

WW-6B
(04/15)

API NO. 47- 085 - 10579
OPERATOR WELL NO. WIlburn Unit 1H MOD
Well Pad Name: Minear Pad

STATE OF WEST VIRGINIA
DEPARTMENT OF ENVIRONMENTAL PROTECTION, OFFICE OF OIL AND GAS
WELL WORK PERMIT APPLICATION

1) Well Operator:	Antero Resources Corporat	494507062	085- Ritchie	Union	Pullman 7.5'
		Operator ID	County	District	Quadrangle

2) Operator's Well Number: WIlburn Unit 1H MOD Well Pad Name: Minear Pad

3) Farm Name/Surface Owner: Louis Daniel Easterday Revocable Living Trust Public Road Access: Pullman Road

4) Elevation, current ground: 1097' Elevation, proposed post-construction: 1097'

5) Well Type (a) Gas X Oil _____ Underground Storage _____
Other _____
(b)If Gas Shallow X Deep _____
Horizontal X

6) Existing Pad: Yes or No Yes

7) Proposed Target Formation(s), Depth(s), Anticipated Thickness and Expected Pressure(s):
Marcellus Shale: 6900' TVD, Anticipated Thickness- 55 feet, Associated Pressure- 2800#

8) Proposed Total Vertical Depth: 6900' TVD

9) Formation at Total Vertical Depth: Marcellus

10) Proposed Total Measured Depth: 24,900' MD

11) Proposed Horizontal Leg Length: 14,985'

12) Approximate Fresh Water Strata Depths: 405', 757'

13) Method to Determine Fresh Water Depths: 47-085-08082, 47-085-04932

14) Approximate Saltwater Depths: 1085', 1522'

15) Approximate Coal Seam Depths: N/A

16) Approximate Depth to Possible Void (coal mine, karst, other): None Anticipated

17) Does Proposed well location contain coal seams directly overlying or adjacent to an active mine? Yes _____ No X

(a) If Yes, provide Mine Info: Name: _____
Depth: _____
Seam: _____
Owner: _____

Jeremy Newlon 3-26-2026

04/10/2026

API NO. 47- 085 - 10579
OPERATOR WELL NO. WIlburn Unit 1H MOD
Well Pad Name: Minear Pad

18) **CASING AND TUBING PROGRAM**

TYPE	Size (in)	New or Used	Grade	Weight per ft. (lb/ft)	FOOTAGE: For Drilling (ft)	INTERVALS: Left in Well (ft)	CEMENT: Fill-up (Cu. Ft.)/CTS
Conductor	20"	New	J-55	94#	100	100	CTS, 96 Cu. Ft.
Fresh Water	13-3/8"	New	J-55	54.5#	807'	807'	CTS, 841 Cu. Ft.
Coal	9-5/8"	New	J-55	36#	3000	3000	CTS, 1221 Cu. Ft.
Intermediate							
Production	5-1/2"	New	P-110	23#	24,900'	24,900'	5347 Cu. Ft
Tubing	2-3/8"	New	N-80	4.7#			
Liners							

TYPE	Size (in)	Wellbore Diameter (in)	Wall Thickness (in)	Burst Pressure (psi)	Anticipated Max. Internal Pressure (psi)	Cement Type	Cement Yield (cu. ft./k)
Conductor	20"	24"	0.438"	1530	50	Class A/L	~1.18
Fresh Water	13-3/8"	17-1/2"	0.38"	2730	1000	Class A/L	~1.18
Coal	9-5/8"	12-1/4"	0.352"	3520	1500	Class A/L	~1.18
Intermediate							
Production	5-1/2"	8-3/4" & 8-1/2"	0.415"	12,630	2500	Lead-H/POZ & Tail - H	H/POZ-1.44 & H-1.8
Tubing	2-3/8"	4.778"	0.19"	11,200			
Liners							

PACKERS

Kind:	N/A			
Sizes:	N/A			
Depths Set:	N/A			

Jeremy Newlon 3-26-2026

04/10/2026

API NO. 47- 085 - 10579
OPERATOR WELL NO. Wilburn Unit 1H MOD
Well Pad Name: Minear Pad

19) Describe proposed well work, including the drilling and plugging back of any pilot hole:

Drill, perforate, fracture a new shallow well and complete Marcellus Shale.

20) Describe fracturing/stimulating methods in detail, including anticipated max pressure and max rate:

Antero plans to pump Slickwater into the Marcellus Shale formation in order to ready the well for production. The fluid will be comprised of approximately 99 percent water and sand, with less than 1 percent special-purpose additives as shown in the attached "List of Anticipated Additives Used for Fracturing or Stimulating Well."

Anticipated Max Pressure - 9300 lbs
Anticipated Max Rate - 80 bpm

21) Total Area to be disturbed, including roads, stockpile area, pits, etc., (acres): 36.68 acres

22) Area to be disturbed for well pad only, less access road (acres): 17.70 acres

23) Describe centralizer placement for each casing string:

Conductor: no centralizers
Surface Casing: one centralizer 10' above the float shoe, one on the insert float collar and one every 4th joint spaced up the hole to surface.
Intermediate Casing: one centralizer above float joint, one centralizer 5' above float collar and one every 4th collar to surface.
Production Casing: one centralizer at shoe joint and one every 3 joints to top of cement in intermediate casing.

24) Describe all cement additives associated with each cement type:

Conductor: no additives, Class A/L cement.
Surface: Class A/L cement with 2-3% calcium chloride and 1/4 lb of flake
Intermediate: Class A/L cement with 1/4 lb of flake, 5 gallons of clay treat
Production: Lead cement- 50/50 Class H/Poz + 1.5% salt + 1% C-45 + 0.5% C-16a + 0.2% C-12 + 0.45% C-20 + 0.05% C-51
Production: Tail cement- Class H + 45 PPS Calcium Carbonate + 1.0% FL-160 + 0.2% ACGB-47 + 0.05% ACSA-51 + 0.2% ACR-20

25) Proposed borehole conditioning procedures:


Conductor: blowhole clean with air, run casing, 10 bbls fresh water.
Surface: blowhole clean with air, trip to conductor shoe, trip to bottom, blowhole clean with air, trip out, run casing, circulate pipe capacity + 40 bbls fresh water followed by 25 bbls bentonite mud, 10 bbls fresh water spacer.
Intermediate: blowhole clean with air, trip to surface casing shoe, trip to bottom, blowhole clean with air, trip out, run casing, circulate 40 bbls brine water followed by 10 bbls fresh water and 25 bbls bentonite mud, pump 10 bbls fresh water.
Production: circulate with 14 lb/gal NaCl mud, trip to middle of lateral, circulate, pump high viscosity sweep, trip to base of curve, pump high viscosity sweep, trip to top of curve, trip to bottom, circulate, pump high viscosity sweep, trip out, run casing, circulate 10 bbls fresh water, pump 48 bbls barite pill, pump 10 bbls fresh water followed by 48 bbls mud flush and 10 bbls water.

*Note: Attach additional sheets as needed.

Jeremy Newlon 3-26-2026

04/10/2026

MINEAR PAD
ANTERO RESOURCES CORPORATION

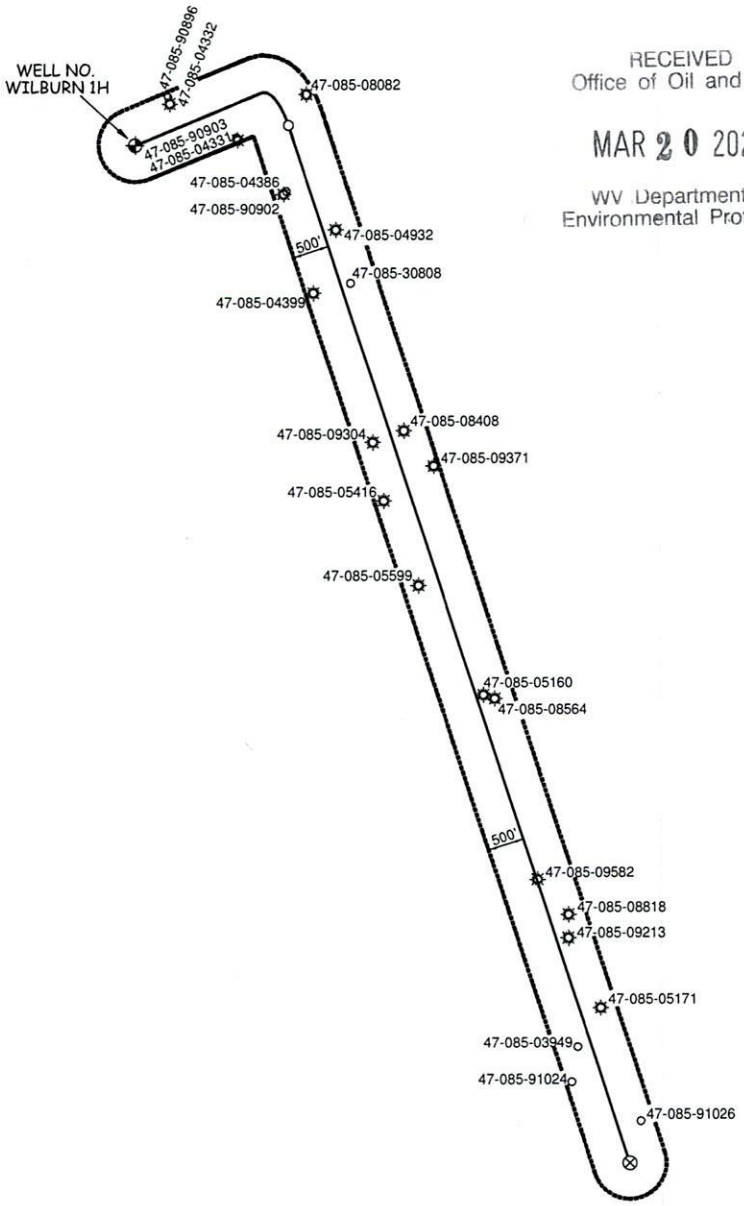

RECEIVED
Office of Oil and Gas

MAR 20 2026

WV Department of
Environmental Protection

WILLOW LAND SURVEYING, PLLC P.O. BOX 17, PENNSBORO, WV 26415 (304) 659-1717		SCALE : 1-INCH = 2000-FEET 0' 2000' 4000' 6000'
DATE: 02/13/26 / DRAWN BY: D.L.P.	JOB #: 25-026WA FILE: WILBURN1HAOR.DWG	

04/10/2026

UWI (APINum)	Well Name	Well Number	Operator	Historical Operator	TD	Perforated Interval (shallowest, deepest)	Perforated Formation(s)	Producible Formation(s) not perf'd
4708590896								
4708504332	HOWARD SARAH C	H-776	HAUGHT G L & SONS	HAUGHT G L & SONS	2,460	1996 - 2312	Weir	Benson, Alexander
4708590903								
4708504331	HADDOX DANIEL ETAL	H-777	HAUGHT G L & SONS	HAUGHT G L & SONS	2,685	2322 - 2346	Weir	Benson, Alexander
4708508082	HADDOX CLARETH	APPLE/HADD	GREYLOCK OPCO LLC	EASTERN AMERICAN ENE	5,307	4501 - 5160	Riley, Alexander	Weir, Benson
4708504386	COX DAVID	H-845	HAUGHT G L & SONS	HAUGHT G L & SONS	2,650	2268 - 2537	Berea, Weir	Benson, Alexander
4708590902								
4708504932	COX D L & R E ETAL	1	CHASE PETROLEUM CO	CHASE PETROLEUM CO	5,250	4272 - 5016	Balltown, Riley, Benson, Alexander	Weir
4708530808	PAUL R COX	1	MOSSOR W H	MOSSOR W H				
4708504399	MULLENIX DESSIE M	H-858	HAUGHT G L & SONS	HAUGHT G L & SONS	2,600		Weir, Berea	Benson, Alexander
4708509304	KUHN	1	KEY OIL	KEY OIL	5,123	3189 - 4969	Warren, Balltown, Riley, Benson, Alexander	Weir
4708508408	NAY REX	1	TERM ENERGY	TERM ENERGY	1,880	1800 - 1850	Big Injun	Benson, Alexander
4708509371	MCKINLEY	1	KEY OIL	KEY OIL	2,130	1940 - 1950	Big Injun	Benson, Alexander
4708505416	GRIMM F L ET UX	1	CHASE PETROLEUM CO	CHASE PETROLEUM CO	5,332	3289 - 5067	Udev, Riley, Alexander	Benson
4708505599	LOGAN CAROLYN M	1	CHASE PETROLEUM CO	CHASE PETROLEUM CO	4,645	3266 - 4437	Speechley, Balltown, Riley	Benson, Alexander
4708505160	FREEMAN CAMPBELL	1	CHASE PETROLEUM CO	CHASE PETROLEUM CO	2,990	2169 - 2438	Balltown, Riley, Benson	Weir
4708508564	COX P	3	STALNAKER ENERGY CORP	MURVIN & MEIER OIL	5,193	3135 - 5057	Balltown, Riley, Benson	Weir, Alexander
4708509582	FOGEL	3	STALNAKER ENERGY CORP	MURVIN & MEIER OIL	2,443	1993 - 2312	Big Injun, Lo Weir	Benson, Alexander
4708508818	FOGEL	1	STALNAKER ENERGY CORP	MURVIN & MEIER OIL	5,242	3284 - 5107	Speechley, Balltown, Riley	Benson, Alexander
4708509213	FOGEL	2-B	STALNAKER ENERGY CORP	MURVIN & MEIER OIL	2,338	1620 - 2194	Salt Sands, Big Injun, Weir	Benson, Alexander
4708505171	GRIMM FRANCIS ET AL	3-1845	EQUITABLE PRODUCTION CO	CARNEGIE NATURAL GAS	1,802	1788 - 1788	Big Injun	Benson, Alexander
4708503949	GRIMM S M	1109	EQUITABLE PRODUCTION CO	CARNEGIE NATURAL GAS	1,846	1846 - 1846	Big Injun	Benson, Alexander
4708591024								
4708591026								

RECEIVED
Office of Oil and Gas
MAR 20 2026
WV Department of
Environmental Protection

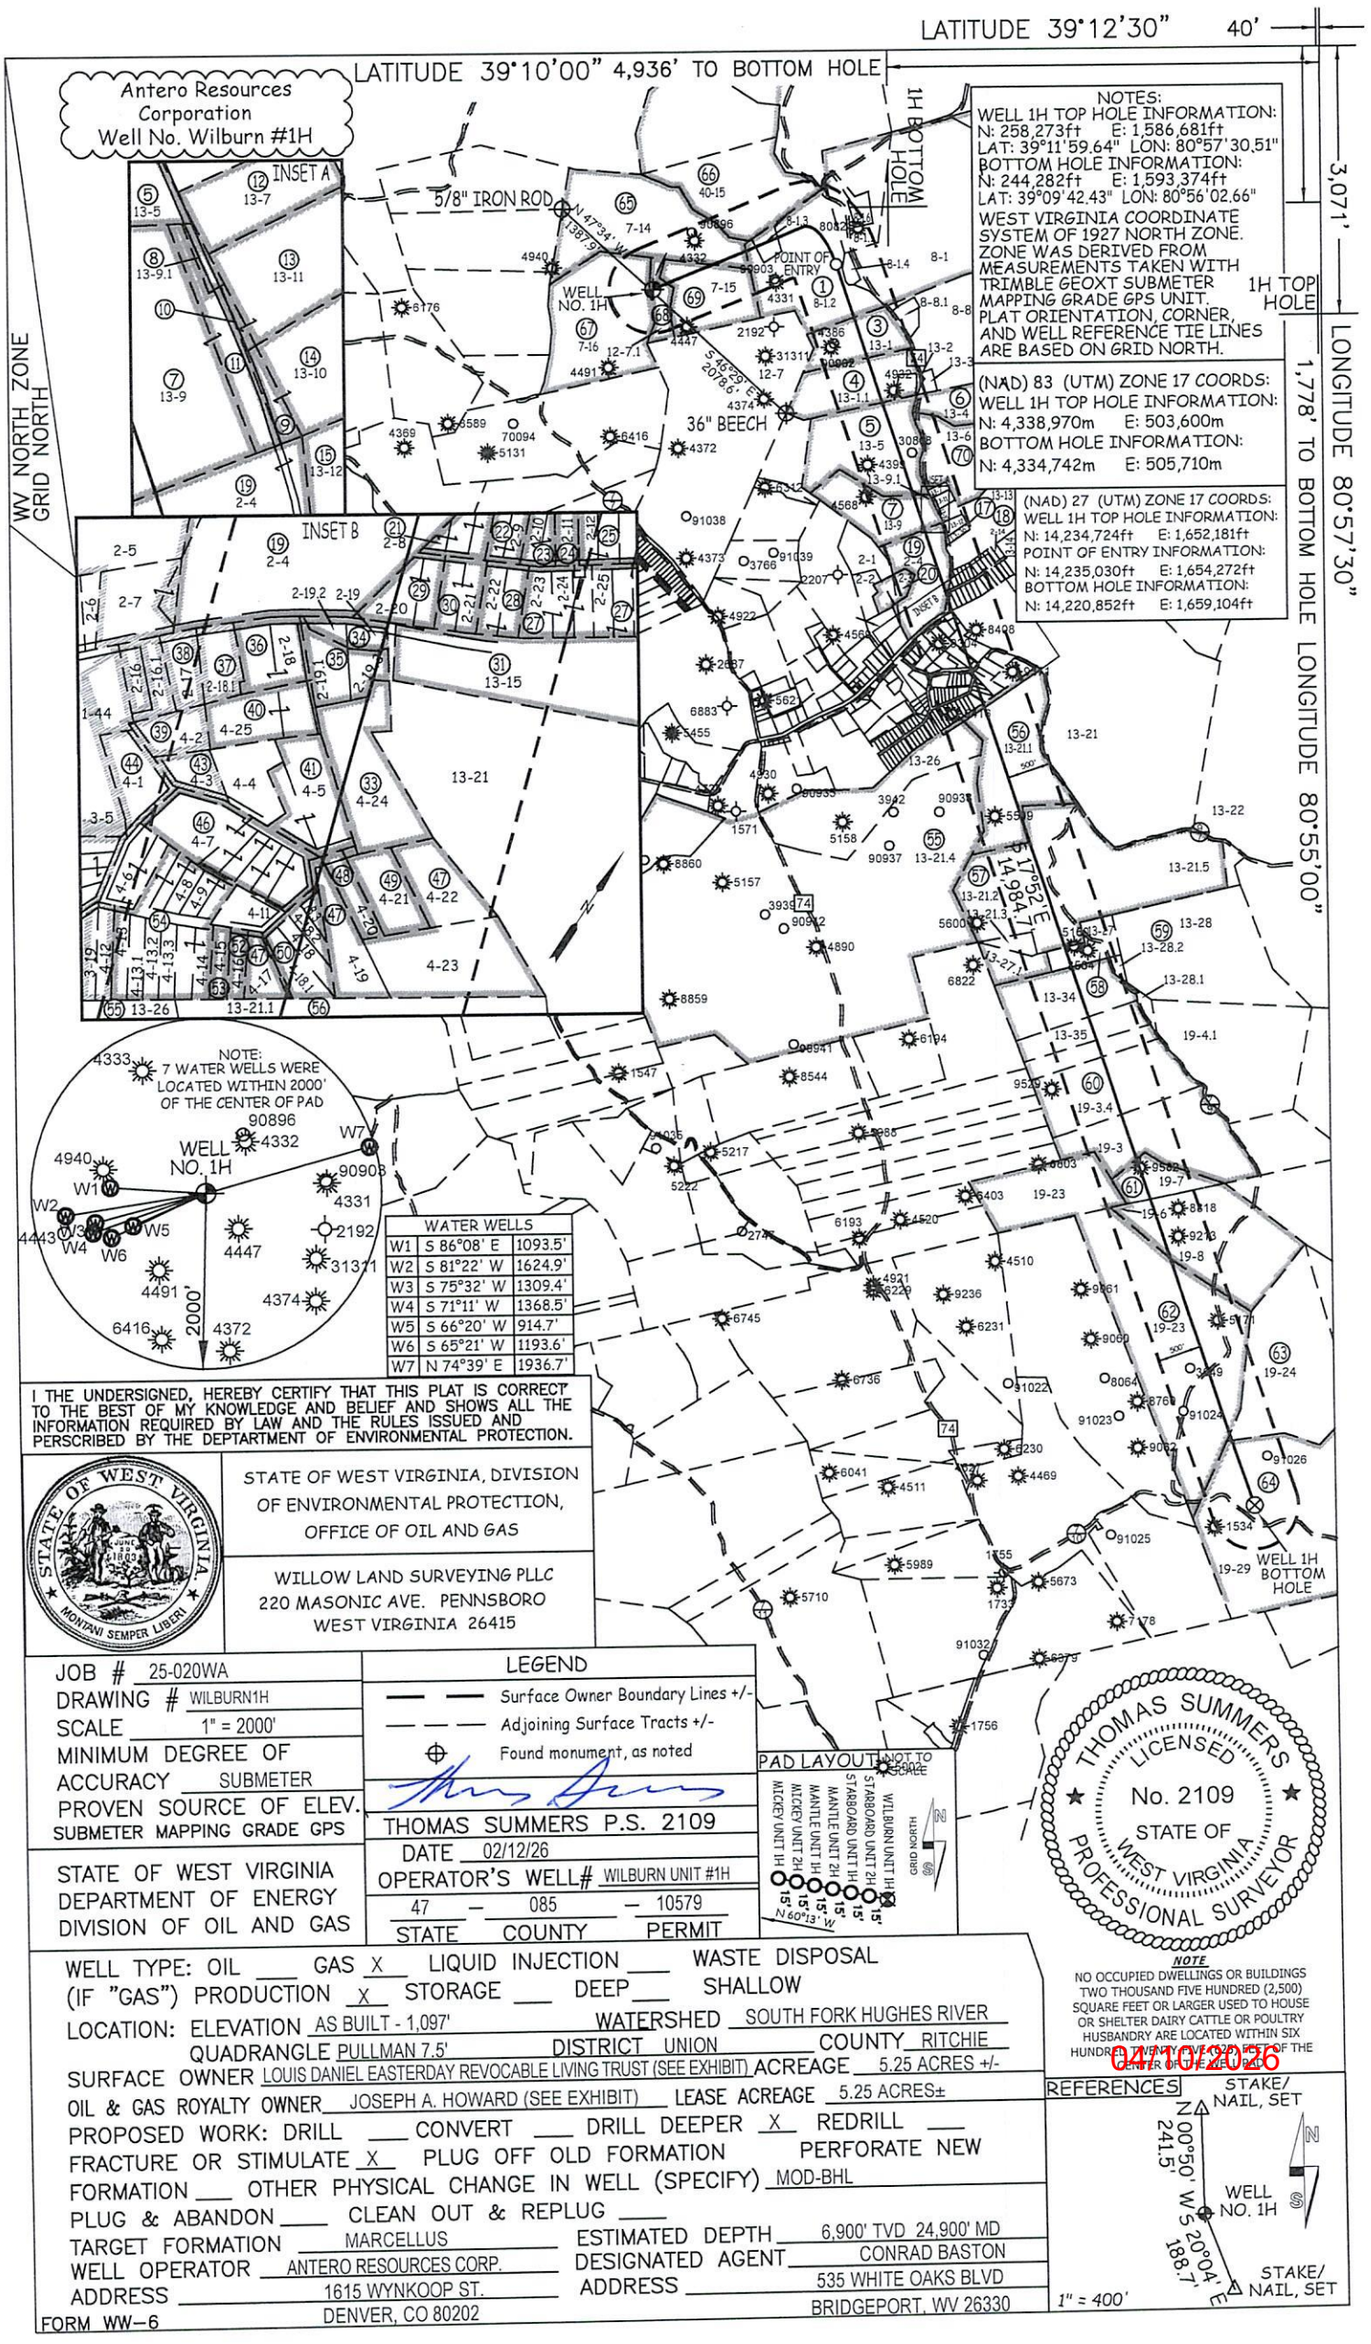

LATITUDE 39°12'30"
40'
LATITUDE 39°10'00" 4,936' TO BOTTOM HOLE
Antero Resources Corporation
Well No. Wilburn #1H
1H BOTTOM HOLE
1H TOP HOLE
3,071'
LONGITUDE 80°57'30"
1,778' TO BOTTOM HOLE LONGITUDE 80°55'00"
WV NORTH ZONE GRID NORTH
NOTES:
WELL 1H TOP HOLE INFORMATION:
N: 258,273ft E: 1,586,681ft
LAT: 39°11'59.64" LON: 80°57'30.51"
BOTTOM HOLE INFORMATION:
N: 244,282ft E: 1,593,374ft
LAT: 39°09'42.43" LON: 80°56'02.66"
WEST VIRGINIA COORDINATE SYSTEM OF 1927 NORTH ZONE. ZONE WAS DERIVED FROM MEASUREMENTS TAKEN WITH TRIMBLE GEOXT SUBMETER MAPPING GRADE GPS UNIT. PLAT ORIENTATION, CORNER, AND WELL REFERENCE TIE LINES ARE BASED ON GRID NORTH.
(NAD) 83 (UTM) ZONE 17 COORDS:
WELL 1H TOP HOLE INFORMATION:
N: 4,338,970m E: 503,600m
BOTTOM HOLE INFORMATION:
N: 4,334,742m E: 505,710m
(NAD) 27 (UTM) ZONE 17 COORDS:
WELL 1H TOP HOLE INFORMATION:
N: 14,234,724ft E: 1,652,181ft
POINT OF ENTRY INFORMATION:
N: 14,235,030ft E: 1,654,272ft
BOTTOM HOLE INFORMATION:
N: 14,220,852ft E: 1,659,104ft
INSET A
INSET B
5/8" IRON ROD
N 47°34' W 1387'
POINT OF ENTRY
WELL NO. 1H
S 46°29' E 2078.6'
36" BEECH
S 17°52' E 14,984.7'
NOTE:
7 WATER WELLS WERE LOCATED WITHIN 2000' OF THE CENTER OF PAD
2000'
WATER WELLS
W1 S 86°08' E 1093.5'
W2 S 81°22' W 1624.9'
W3 S 75°32' W 1309.4'
W4 S 71°11' W 1368.5'
W5 S 66°20' W 914.7'
W6 S 65°21' W 1193.6'
W7 N 74°39' E 1936.7'
I THE UNDERSIGNED, HEREBY CERTIFY THAT THIS PLAT IS CORRECT TO THE BEST OF MY KNOWLEDGE AND BELIEF AND SHOWS ALL THE INFORMATION REQUIRED BY LAW AND THE RULES ISSUED AND PERSCRIBED BY THE DEPTARTMENT OF ENVIRONMENTAL PROTECTION.
STATE OF WEST VIRGINIA, DIVISION OF ENVIRONMENTAL PROTECTION, OFFICE OF OIL AND GAS
WILLOW LAND SURVEYING PLLC
220 MASONIC AVE. PENNSBORO
WEST VIRGINIA 26415
JOB # 25-020WA
DRAWING # WILBURN1H
SCALE 1" = 2000'
MINIMUM DEGREE OF ACCURACY SUBMETER
PROVEN SOURCE OF ELEV. SUBMETER MAPPING GRADE GPS
STATE OF WEST VIRGINIA DEPARTMENT OF ENERGY DIVISION OF OIL AND GAS
LEGEND
Surface Owner Boundary Lines +/-
Adjoining Surface Tracts +/-
Found monument, as noted
THOMAS SUMMERS P.S. 2109
DATE 02/12/26
OPERATOR'S WELL# WILBURN UNIT #1H
47 — 085 — 10579
STATE COUNTY PERMIT
PAD LAYOUT NOT TO SCALE
STARBOARD UNIT 1H
STARBOARD UNIT 2H
WILBURN UNIT 1H
MANTLE UNIT 1H
MANTLE UNIT 2H
MICKEY UNIT 2H
MICKEY UNIT 1H
15'
N 60°13' W
HUSON GRID
THOMAS SUMMERS LICENSED No. 2109 STATE OF WEST VIRGINIA PROFESSIONAL SURVEYOR
WELL 1H BOTTOM HOLE
WELL TYPE: OIL ___ GAS X LIQUID INJECTION ___ WASTE DISPOSAL
(IF "GAS") PRODUCTION X STORAGE ___ DEEP ___ SHALLOW
LOCATION: ELEVATION AS BUILT - 1,097' WATERSHED SOUTH FORK HUGHES RIVER
QUADRANGLE PULLMAN 7.5' DISTRICT UNION COUNTY RITCHIE
SURFACE OWNER LOUIS DANIEL EASTERDAY REVOCABLE LIVING TRUST (SEE EXHIBIT) ACREAGE 5.25 ACRES +/-
OIL & GAS ROYALTY OWNER JOSEPH A. HOWARD (SEE EXHIBIT) LEASE ACREAGE 5.25 ACRES±
PROPOSED WORK: DRILL ___ CONVERT ___ DRILL DEEPER X REDRILL ___
FRACTURE OR STIMULATE X PLUG OFF OLD FORMATION PERFORATE NEW FORMATION ___ OTHER PHYSICAL CHANGE IN WELL (SPECIFY) MOD-BHL
PLUG & ABANDON ___ CLEAN OUT & REPLUG ___
TARGET FORMATION MARCELLUS ESTIMATED DEPTH 6,900' TVD 24,900' MD
WELL OPERATOR ANTERO RESOURCES CORP. DESIGNATED AGENT CONRAD BASTON
ADDRESS 1615 WYNKOOP ST. ADDRESS 535 WHITE OAKS BLVD
DENVER, CO 80202 BRIDGEPORT, WV 26330
FORM WW-6
NOTE
NO OCCUPIED DWELLINGS OR BUILDINGS TWO THOUSAND FIVE HUNDRED (2,500) SQUARE FEET OR LARGER USED TO HOUSE OR SHELTER DAIRY CATTLE OR POULTRY HUSBANDRY ARE LOCATED WITHIN SIX HUNDRED SEVENTY-FIVE (675) FEET OF THE CENTER OF PAD
REFERENCES
STAKE/ NAIL, SET
N 00°50' W 241.5'
WELL NO. 1H
S 20°04' E 188.7'
STAKE/ NAIL, SET
1" = 400'
04/10/2026

EXHIBIT
WILBURN 1H

	LESSOR
1	DANIEL HADDOX AND CLARETH HADDOX
3	DAVID L. COX AND ROSE E. COX
4	DAVID L. COX ROSE ELLEN COX, ET AL
5	HELEN R. NICHOLS
6	WINSTON LOVE FAMILY TRUST
7	WILLIAM W. BITNER AND EVELYN A. BITNER
8	JACK WAYNE KIRSCH, II
9	TIMOTHY WAYNE COX AND LINDA SUE COX
10	KENNETH LACHANCE
11	WEST VIRGINIA DEPT. OF TRANSPORTATION
12	JEREMY BYERS
13	WILLIAM BERNARD NASH
14	TIMOTHY WAYNE COX AND LINDA SUE COX
15	WILLIAM BERNARD NASH
17	EDDY D. BECK
18	JOHN A. CAMPBELL
19	CARL L. KUHL AND KATHLEEN L. KUHL
20	TOWN OF PULLMAN
21	JENNIFER GALE KEITH
22	JENNIFER GALE KEITH
23	JENNIFER GALE KEITH
24	BERT D. MULLENIX, JR.
25	HANNAH EDWARDS
27	JOHN IVAN MASSROPIAN, JR.
28	JOHN E. HAYES
29	ERNEST H. CLARK, JR. AND RETA M. CLARK
30	JOHN E. HAYES
31	DOROTHY WORKMAN
33	JENNIFER GALE KEITH
34	ANTERO MINERALS, LLC.
35	KENNA SUE ADAMS
36	ROBERT D. SANDY
37	ROBERT ANTHONY ARNOTT
38	MICHAEL P. LEGGETT
39	RAY FRANCIS SUTORIUS
40	TAMMY C. ARNOTT HILKEY
41	RICHARD S. SMITH & KAREN L. SMITH
43	ANGELA D. LAYFIELD
44	WILSON-JOHNSON FAMILY, LLC.
46	SHANE C. KERNS AND ELLEN S. KERNS
47	KEY OIL COMPANY AND FRANKLIN L. BUTLER
48	DON A. RINEHART
49	MICHAEL E. MCCULLOUGH
50	DON A. RINEHART
52	KEY OIL COMPANY AND FRANKLIN L. BUTLER
53	MARK ECHARD
54	FRANCIS L. GRIMM AND CHARLOTTE W. GRIMM
55	W.S. CHAPMAN AND JENNIE M. CHAPMAN
56	CAROLYN LOGAN AND PATRICK LOGAN
57	JOHN M. MCKINLEY AND JOANNE S. MCKINLEY, ET AL
58	FREEMAN CAMPBELL AND RHEA CAMPBELL
59	JOHN A. CAMPBELL
60	RUSSELL WILSON, ET AL
61	KEY OIL COMPANY AND FRANKLIN L. BUTLER
62	S.M. GRIMM AND HATTIE A. GRIMM
63	DOUGLAS W. HARBART
64	AMP FUND II, LP., ET AL
65	SARAH C. HOWARD
66	NORMA C. DAWSON
67	KENNETH B. PERINE, ET UX
68	JOSEPH A. HOWARD
69	JOYCE ANN HOWARD
70	HELEN R. NICHOLS

CLAY DISTRICT - RITCHIE COUNTY	
40-15	Wayne & Delphene Haddox
UNION DISTRICT - RITCHIE COUNTY	
7-14	Wayne & Delphene Haddox
7-15	Louis Daniel Easterday Revocable Living Trust
7-16	Louis D Easterday
8-1	Danny Haddox Et Al
8-1.1	Danny Haddox Et Al
8-1.2	Danny Haddox Et Al
8-1.3	Wayne & Delphene Haddox
8-1.4	David Haddox
8-1.6	David Haddox
8-8	Danny Haddox Et Al
8-8.1	James Haddox
12-7	Louis Daniel Easterday Revocable Living Trust
12-7.1	Louis Daniel Easterday Revocable Living Trust
13-1	David & Rose Cox
13-1.1	David & Rose Cox
13-2	Gregory Cox
13-3	Janine Graham & Edward Macht
13-4	Jennifer Graham
13-5	Curtis Lindner Et Al
13-6	Curtis Lindner Et Al
13-7	Jeremy Byers
13-9	Matthew & Laura Barrett
13-9.1	Alta Brohard Et Al
13-10	Timothy & Linda Cox
13-11	Kenneth LaChance
13-12	Eddy & Brenda Beck
13-13	John Campbell
13-14	John Campbell
13-15	Dorothy Workman
13-19	John & Tamela Richards
13-21	Antill Keystone Trust
13-21.1	Stephen Loehr
13-21.2	John Campbell
13-21.3	John Campbell
13-21.4	Hershberger Sawing & Logging LLC
13-21.5	John Campbell
13-22	John Campbell
13-26	Robert & Judith Miller
13-27	John Campbell
13-27.1	John Campbell
13-28	John Campbell
13-28.1	John Campbell
13-28.2	John Campbell
13-34	Brian & Kimberly Workman
13-35	Brian & Kimberly Workman
13-36	Eddy & Brenda Beck
19-3	Brian & Kimberly Workman
19-3.4	Dean Divins
19-4.1	John Campbell
19-6	Lilburn Wilburn Jr. Et Al
19-7	Brian & Kimberly Workman
19-8	Brian & Kimberly Workman
19-23	Lilburn Wilburn Jr. Et Al
19-24	Lilburn Wilburn Jr. Et Al
19-29	Ray Sutorius

PULLMAN CORPORATION - RITCHIE COUNTY	
1-44	Lola Eakle
2-1	Nathaniel & Molly McKean
2-2	Nathaniel & Molly McKean
2-3	Town of Pullman
2-4	Carl Kuhn
2-5	Nathaniel & Molly McKean
2-6	Nathaniel & Molly McKean
2-7	Nathaniel & Molly McKean
2-8	Jennifer Davis
2-9	Jennifer Davis
2-10	Jennifer Davis
2-11	Bert & Dorothy Mullinex
2-12	Hannah Edwards
2-14	Roy Short
2-16	Michael Leggett
2-16.1	Michael Leggett
2-17	Michael Leggett
2-18	Robert & Sheila Sandy
2-18.1	Robert Arnott
2-19	Antero Resources Appalachian Corp
2-19.1	Kenna Adams
2-19.2	Antero Resources Appalachian Corp
2-19.3	Kenna Adams
2-20	Ernest & Reta Clark
2-21	John Hayes
2-22	John & Lori Hayes
2-23	John Massropian
2-24	John Massropian
2-25	John Massropian
3-5	Pullman Cemetery Committee
4-1	Jimmie McCullough Et Al
4-2	Samuel Grimm
4-3	Angela Templeton
4-4	Juanita Collins Hrs.
4-5	Richard & Karen Smith
4-6	Pullman Cemetery Board
4-7	Karen Smith
4-8	Ray Sutorius
4-9	Ray Sutorius
4-11	L & B Development LLC
4-12	F E Broadwater
4-13	Samuel Grimm
4-13.1	Samuel Grimm
4-13.2	Samuel Grimm
4-13.3	Samuel Grimm
4-14	Samuel Grimm
4-15	Ralph Toothman
4-16	Key Oil Co.
4-17	Key Oil Co.
4-18	Michael McCullough
4-18.1	Michael McCullough
4-18.2	Michael McCullough
4-18.3	Michael McCullough
4-19	Key Oil Co.
4-20	Don Rinehart
4-21	Michael McCullough
4-22	Key Oil Co.
4-23	Key Oil Co.
4-24	Robert Sandy
4-25	Tammy Arnott

04/10/2026

WW-6A1

Operator's Well Number Wilburn Unit 1H MOD

INFORMATION SUPPLIED UNDER WEST VIRGINIA CODE
Chapter 22, Article 6A, Section 5(a)(5)
IN LIEU OF FILING LEASE(S) AND OTHER CONTINUING CONTRACT(S)

Under the oath required to make the verification on page 1 of this Notice and Application, I depose and say that I am the person who signed the Notice and Application for the Applicant, and that –

(1) the tract of land is the same tract described in this Application, partly or wholly depicted in the accompanying plat, and described in the Construction and Reclamation Plan;

(2) the parties and recordation data (if recorded) for lease(s) or other continuing contract(s) by which the Applicant claims the right to extract, produce or market the oil or gas are as follows:

Grantor, lessor, etc.	Grantee, lessee, etc.	Royalty	Book/Page
68: Joseph A. Howard Lease			
Joseph A. Howard	**Antero Resources Corporation**	**1/8+**	**0323/0561**
69: Joyce Ann Howard Lease			
Joyce Ann Howard	Warren R. Haught	1/8	0123/0638
Warren R. Haught	ANJO Investments	Assignment	0171/0739
ANJO Investments	710 Corporation	Assignment	0194/0342
710 Corporation	Whittle Corporation	Assignment	0234/0182
Whittle Corporation	**Antero Resources Corporation**	**Assignment**	**0261/0105**
65: Sarah C. Howard Lease			
Sarah C. Howard	Warren R. Haught	1/8	0123/0632
Warren R. Haught	Courtney Co Inc	Assignment	0171/0733
Courtney Co Inc	Petro Southern Inc	Assignment	0171/0729
Petro Southern Inc	Shanley Oil Company	Assignment	0186/0022
Shanley Oil Company	DWD Resources LLC	Assignment	0260/0446
DWD Resources LLC	Whittle Corporation	Assignment	0260/0445
Whittle Corporation	Antero Resources Appalachian	Assignment	0261/0105
Antero Resources Appalachian	Antero Resources Corporation	Name Change	0015/0705
Antero Resources Corporation	Haught Energy, Et Al	Assignment	0262/0474
Haught Energy, Et Al	Burning Springs Energy, LLC	Assignment	0308/0796
Burning Springs Energy, LLC	HG Energy Appalachia, LLC	Assignment	0316/0372
HG Energy Appalachia, LLC	**Antero Resources Corporation**	**Assignment**	**0360/0078**
1: Daniel Haddox and Clareth Haddox Lease			
Daniel Haddox and Clareth Haddox	Warren R. Haught	1/8	0127/0219
Warren R. Haught	Courtney Co. Inc.	Assignment	0171/0733
Courtney Co. Inc.	Petro Southern Inc.	Assignment	0171/0729
Petro Southern Inc.	Shanley Oil Company	Assignment	0186/0022
Shanley Oil Company	Black Petroleum Corporation	Assignment	0191/0133
Black Petroleum Corporation	Apple Corporation	Assignment	0203/0778
Apple Corporation	Eastern American Energy Corporation	Assignment	0211/0282
Eastern American Energy Corporation	Antero Resources Appalachian Corporation	Assignment	0257/0377
Antero Resources Appalachian Corporation	**Antero Resources Corporation**	**Name Change**	**0015/0705**
3: David L. Cox and Rose E. Cox Lease			
David L. Cox and Rose E. Cox	**Antero Resources Corporation**	**1/8+**	**0330/0608**
4: David L. Cox and Rose Ellen Cox, et al Lease			
David L. Cox and Rose Ellen Cox, Et Al	Alton Skinner	1/8	0132/0047
Alton Skinner	Chase Petroleum Incorporated	Assignment	0139/0679
Chase Petroleum Incorporated	**Antero Resources Corporation**	**Assignment**	**0362/0529**
5: Helen R. Nichols Lease			
Helen R. Nichols	**Antero Resources Corporation**	**1/8+**	**0355/0852**
7: William W. Bitner and Evelyn A. Bitner Lease			
William W. Bitner and Evelyn A. Bitner	Alton Skinner	1/8	0129/0785
Alton Skinner	Chase Petroleum Incorporated	Assignment	0136/0272
Chase Petroleum Incorporated	**Antero Resources Corporation**	**Assignment**	**0362/0529**

RECEIVED
Office of Oil and Gas
MAR 20 2026
WV Department of
Environmental Protection

04/10/2026

WW-6A1

Operator's Well Number Wilburn Unit 1H MOD

INFORMATION SUPPLIED UNDER WEST VIRGINIA CODE
Chapter 22, Article 6A, Section 5(a)(5)
IN LIEU OF FILING LEASE(S) AND OTHER CONTINUING CONTRACT(S)

Under the oath required to make the verification on page 1 of this Notice and Application, I depose and say that I am the person who signed the Notice and Application for the Applicant, and that –

(1) the tract of land is the same tract described in this Application, partly or wholly depicted in the accompanying plat, and described in the Construction and Reclamation Plan;

(2) the parties and recordation data (if recorded) for lease(s) or other continuing contract(s) by which the Applicant claims the right to extract, produce or market the oil or gas are as follows:

Grantor, lessor, etc.	Grantee, lessee, etc.	Royalty	Book/Page
19: Carl L. Kuhl and Kathleen L. Kuhl Lease			
Carl L. Kuhn and Kathleen L. Kuhl	Key Oil Company	1/8	0239/0919
Key Oil Company	Antero Resources Appalachian Corporation	Assignment	0258/0509
Antero Resources Appalachian Corporation	**Antero Resources Corporation**	**Name Change**	**0015/0705**
29: Ernest H. Clark, Jr. and Reta M. Clark Lease			
Ernest H. Clark, Jr. and Reta M. Clark	**Antero Resources Corporation**	**1/8+**	**0358/0516**
34: Antero Minerals, LLC Lease			
Antero Minerals, LLC	**Antero Resources Corporation**	**1/8+**	**0328/0160**
35: Kenna Sue Adams Lease			
Kenna Sue Adams	SEP Appalachia, LLC	1/8+	0354/0138
SEP Appalachia, LLC	**Antero Resources Corporation**	**Agreement**	**0366/0354**
33: Jennifer Gale Keith Lease			
Jennifer Gale Keith	**Antero Resources Corporation**	**1/8+**	**0361/0661**
41: Richard S. Smith & Karen L. Smith Lease Unitization Docket/Cause 449-581			
Richard S. Smith & Karen L. Smith	**Antero Resources Corporation**	**1/8**	**Pooled Tract**
48: Don A. Rinehart Lease			
Don A. Rinehart	**Antero Resources Corporation**	**1/8+**	**0358/0167**
47: Key Oil Company and Franklin L. Butler Lease			
Key Oil Company and Franklin L. Butler	Key Oil Company	1/8	0241/0971
Key Oil Company	Antero Resources Appalachian Corporation	Assignment	0258/0509
Antero Resources Appalachian Corporation	**Antero Resources Corporation**	**Name Change**	**0015/0705**
50: Don A. Rinehart Lease			
Don A. Rinehart	**Antero Resources Corporation**	**1/8+**	**0358/0167**
56: Carolyn Logan and Patrick Logan Lease Unitization Docket/Cause 449-581			
Carolyn Logan and Patrick Logan	Chase Petroleum Incorporated	1/8	0140/0302
Chase Petroleum Incorporated	**Antero Resources Corporation**	**Assignment**	**0362/0529**
57: John M. McKinley and Joanne S. McKinley, Et Al Lease			
John M. McKinley and Joanne S. McKinley, Et Al	Chase Petroleum Incorporated	1/8	0141/0446
Chase Petroleum Incorporated	**Antero Resources Corporation**	**Assignment**	**0362/0529**
58: Freeman Campbell and Rhea Campbell Lease			
Freeman Campbell and Rhea Campbell	Alton Skinner	1/8	0133/0149
Alton Skinner	Alton Skinner II, Et Al	Will	0216/0391
Alton Skinner II, Et Al	Crystal G. Skinner and Desari S. Garrett	Assignment	0245/0010
Crystal G. Skinner and Desari S. Garrett	DC Petroleum, Inc.	Assignment	0218/0250
DC Petroleum, Inc.	**Antero Resources Corporation**	**Assignment**	**0362/0529**

RECEIVED
Office of Oil and Gas
MAR 20 2026
WV Department of
Environmental Protection

04/10/2026

WW-6A1

Operator's Well Number Wilburn Unit 1H MOD

INFORMATION SUPPLIED UNDER WEST VIRGINIA CODE
Chapter 22, Article 6A, Section 5(a)(5)
IN LIEU OF FILING LEASE(S) AND OTHER CONTINUING CONTRACT(S)

Under the oath required to make the verification on page 1 of this Notice and Application, I depose and say that I am the person who signed the Notice and Application for the Applicant, and that –

(1) the tract of land is the same tract described in this Application, partly or wholly depicted in the accompanying plat, and described in the Construction and Reclamation Plan;

(2) the parties and recordation data (if recorded) for lease(s) or other continuing contract(s) by which the Applicant claims the right to extract, produce or market the oil or gas are as follows:

Grantor, lessor, etc.	Grantee, lessee, etc.	Royalty	Book/Page
60: Russell Wilson, Et Al Lease			
Russell Wilson, Et Al	Alton Skinner	1/8	0137/0698
Alton Skinner	Alton Skinner II, Et Al	Will	0216/0391
Alton Skinner II, Et Al	Crystal G. Skinner and Desari S. Garrett	Assignment	0245/0010
Crystal G. Skinner and Desari S. Garrett	DC Petroleum, Inc.	Assignment	0218/0250
DC Petroleum, Inc.	**Antero Resources Corporation**	**Assignment**	**0362/0529**
61: Key Oil Company and Franklin L. Butler			
Key Oil Company and Franklin L. Butler	Key Oil Company	1/8	0231/0516
Key Oil Company	Antero Resources Appalachian Corporation	Assignment	0253/0747
Antero Resources Appalachian Corporation	**Antero Resources Corporation**	**Name Change**	**0015/0705**
62: S.M. Grimm and Hattie A. Grimm Lease			
S.M. Grimm and Hattie A. Grimm	M.G. Taylor	1/8	0031/0498
M.G. Taylor	Carnegie Natural Gas Company	Assignment	WV SOS
Carnegie Natural Gas Company	Carnegie Production Company	Assignment	0228/0859
Carnegie Production Company	Equitable Production-Eastern States, Inc.	Merger	WV SOS
Equitable Production-Eastern States, Inc.	EQT Production Company	Assignment	0232/0128
EQT Production Company	**Antero Resources Corporation**	**Assignment**	**0358/0729**
63: Douglas W. Harbart Lease Unitization Docket/Cause 449-581			
Douglas W. Harbart	**Antero Resources Corporation**	**1/8+**	**0362/0649**

***Partial Assignments to Antero Resources Corporation include 100% rights to extract, produce and market the oil and gas from the Marcellus and any other formations completed with this well.**

******Cotenancy Utilization*** - Antero is utilizing the Co-tenancy Modernization and Majority Protection Act to proceed with development of certain royalty owners' interests in this tract.

*******Pooling/Unitization*** – Antero has filed a horizontal well unitization application with the West Virginia Oil and Gas Conservation Commission that seeks to pool certain owners in this tract

RECEIVED
Office of Oil and Gas
MAR 20 2026
WV Department of
Environmental Protection

04/10/2026

WW-6A1
(5/13)

Operator's Well No. Wilburn Unit 1H MOD

INFORMATION SUPPLIED UNDER WEST VIRGINIA CODE
Chapter 22, Article 6A, Section 5(a)(5)
IN LIEU OF FILING LEASE(S) AND OTHER CONTINUING CONTRACT(S)

Under the oath required to make the verification on page 1 of this Notice and Application, I depose and say that I am the person who signed the Notice and Application for the Applicant, and that –

(1) the tract of land is the same tract described in this Application, partly or wholly depicted in the accompanying plat, and described in the Construction and Reclamation Plan;

(2) the parties and recordation data (if recorded) for lease(s) or other continuing contract(s) by which the Applicant claims the right to extract, produce or market the oil or gas are as follows:

Lease Name or Number	Grantor, Lessor, etc.	Grantee, Lessee, etc.	Royalty	Book/Page
64: AMP Fund II, LP., Et Al Lease				
	AMP Fund II, LP., Et Al	Antero Resources Corporation	1/8+	0330/0882

*Partial Assignments to Antero Resources Corporation include 100% rights to extract, produce and market the oil and gas from the Marcellus and any other formations completed with this well.

RECEIVED
Office of Oil and Gas
MAR 20 2026
WV Department of
Environmental Protection

*Co-tenancy utilization – Antero is utilizing the Co-tenancy Modernization and Majority Protection Act to proceed with the development of certain royalty owners' interests in this tract.

**Pooling/Unitization – Antero has filed a horizontal well unitization application with the West Virginia Oil and Gas Conservation Commission that seeks to pool certain owners in this tract.

Acknowledgement of Possible Permitting/Approval
In Addition to the Office of Oil and Gas


The permit applicant for the proposed well work addressed in this application hereby acknowledges the possibility of the need for permits and/or approvals from local, state, or federal entities in addition to the DEP, Office of Oil and Gas, including but not limited to the following:

- WV Division of Water and Waste Management
- WV Division of Natural Resources WV Division of Highways
- U.S. Army Corps of Engineers
- U.S. Fish and Wildlife Service
- County Floodplain Coordinator

The applicant further acknowledges that any Office of Oil and Gas permit in no way overrides, replaces, or nullifies the need for other permits/approvals that may be necessary and further affirms that all needed permits/approvals should be acquired from the appropriate authority before the affected activity is initiated.

Well Operator: Antero Resources Corporation
By: Tim Rady
Its: Senior Vice President of Land

04/10/2026

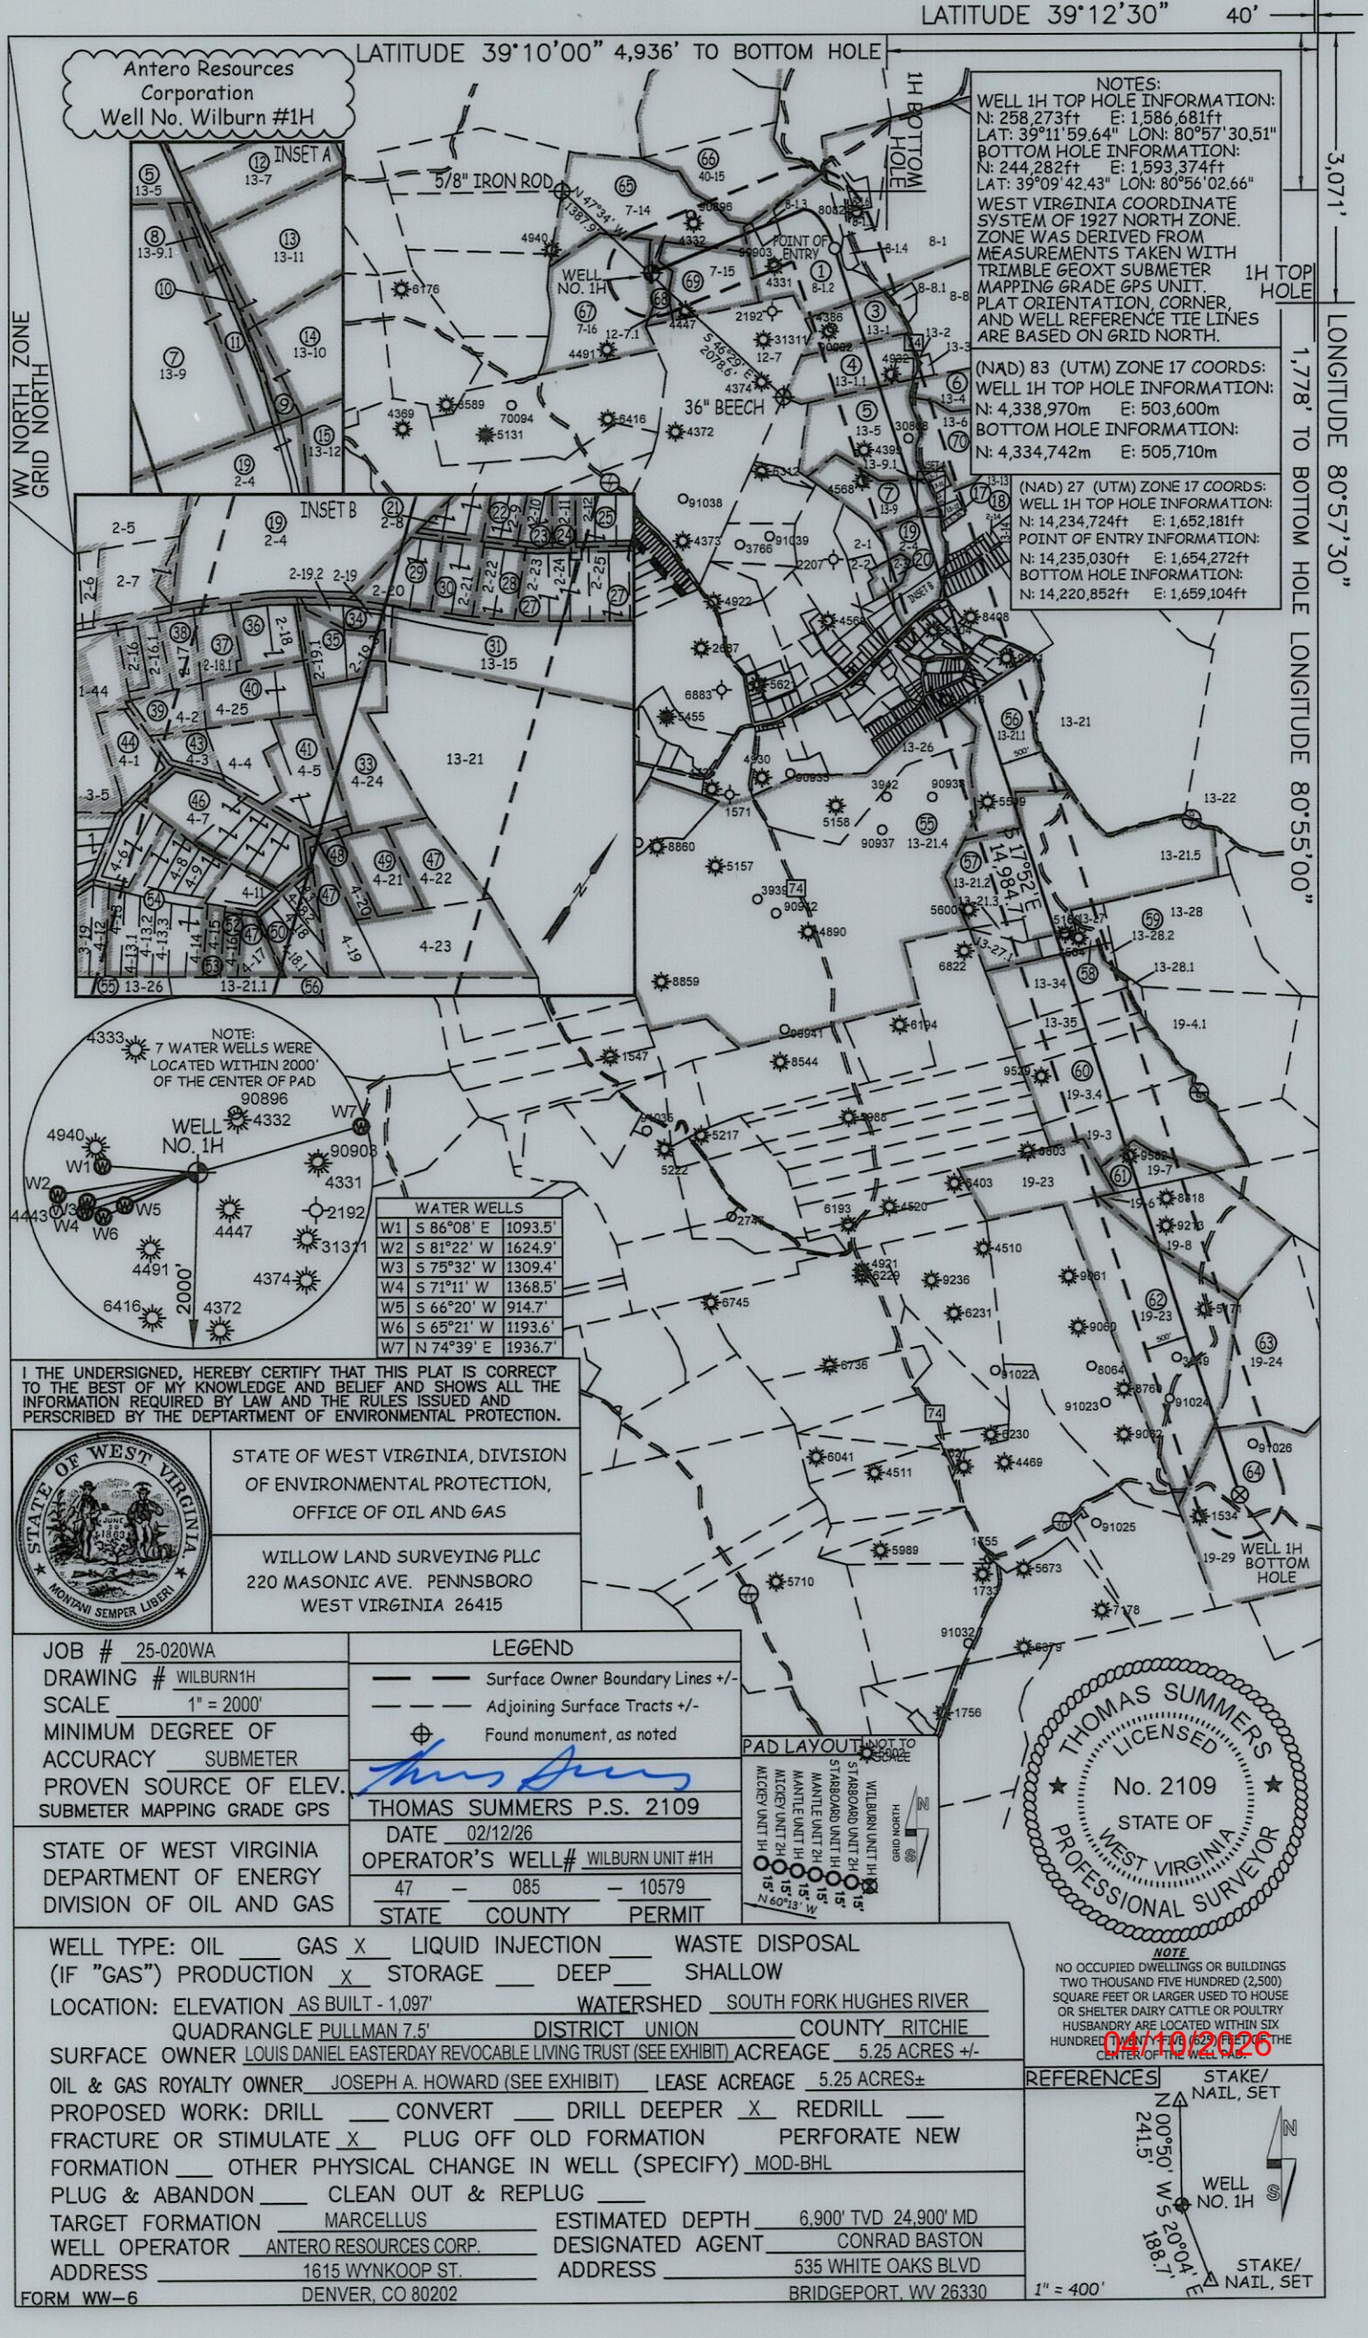

I THE UNDERSIGNED, HEREBY CERTIFY THAT THIS PLAT IS CORRECT TO THE BEST OF MY KNOWLEDGE AND BELIEF AND SHOWS ALL THE INFORMATION REQUIRED BY LAW AND THE RULES ISSUED AND PERSCRIBED BY THE DEPTARTMENT OF ENVIRONMENTAL PROTECTION.

STATE OF WEST VIRGINIA, DIVISION OF ENVIRONMENTAL PROTECTION, OFFICE OF OIL AND GAS

WILLOW LAND SURVEYING PLLC
220 MASONIC AVE. PENNSBORO
WEST VIRGINIA 26415

THOMAS SUMMERS LICENSED No. 2109 STATE OF WEST VIRGINIA PROFESSIONAL SURVEYOR

JOB # 25-020WA
DRAWING # WILBURN1H
SCALE 1" = 2000'
MINIMUM DEGREE OF ACCURACY SUBMETER
PROVEN SOURCE OF ELEV. SUBMETER MAPPING GRADE GPS

LEGEND
Surface Owner Boundary Lines +/-
Adjoining Surface Tracts +/-
Found monument, as noted

THOMAS SUMMERS P.S. 2109
DATE 02/12/26
OPERATOR'S WELL# WILBURN UNIT #1H
47 – 085 – 10579
STATE COUNTY PERMIT

STATE OF WEST VIRGINIA
DEPARTMENT OF ENERGY
DIVISION OF OIL AND GAS

WELL TYPE: OIL ___ GAS X LIQUID INJECTION ___ WASTE DISPOSAL
(IF "GAS") PRODUCTION X STORAGE ___ DEEP ___ SHALLOW
LOCATION: ELEVATION AS BUILT - 1,097' WATERSHED SOUTH FORK HUGHES RIVER
QUADRANGLE PULLMAN 7.5' DISTRICT UNION COUNTY RITCHIE
SURFACE OWNER LOUIS DANIEL EASTERDAY REVOCABLE LIVING TRUST (SEE EXHIBIT) ACREAGE 5.25 ACRES +/-
OIL & GAS ROYALTY OWNER JOSEPH A. HOWARD (SEE EXHIBIT) LEASE ACREAGE 5.25 ACRES±
PROPOSED WORK: DRILL ___ CONVERT ___ DRILL DEEPER X REDRILL ___
FRACTURE OR STIMULATE X PLUG OFF OLD FORMATION PERFORATE NEW FORMATION ___ OTHER PHYSICAL CHANGE IN WELL (SPECIFY) MOD-BHL
PLUG & ABANDON ___ CLEAN OUT & REPLUG ___
TARGET FORMATION MARCELLUS ESTIMATED DEPTH 6,900' TVD 24,900' MD
WELL OPERATOR ANTERO RESOURCES CORP. DESIGNATED AGENT CONRAD BASTON
ADDRESS 1615 WYNKOOP ST. DENVER, CO 80202 ADDRESS 535 WHITE OAKS BLVD BRIDGEPORT, WV 26330

NOTE
NO OCCUPIED DWELLINGS OR BUILDINGS TWO THOUSAND FIVE HUNDRED (2,500) SQUARE FEET OR LARGER USED TO HOUSE OR SHELTER DAIRY CATTLE OR POULTRY HUSBANDRY ARE LOCATED WITHIN SIX HUNDRED (625) FEET OF THE CENTER OF THE WELL PAD.

04/10/2026

FORM WW-6

EXHIBIT
WILBURN 1H

	LESSOR
1	DANIEL HADDOX AND CLARETH HADDOX
3	DAVID L. COX AND ROSE E. COX
4	DAVID L. COX ROSE ELLEN COX, ET AL
5	HELEN R. NICHOLS
6	WINSTON LOVE FAMILY TRUST
7	WILLIAM W. BITNER AND EVELYN A. BITNER
8	JACK WAYNE KIRSCH, II
9	TIMOTHY WAYNE COX AND LINDA SUE COX
10	KENNETH LACHANCE
11	WEST VIRGINIA DEPT. OF TRANSPORTATION
12	JEREMY BYERS
13	WILLIAM BERNARD NASH
14	TIMOTHY WAYNE COX AND LINDA SUE COX
15	WILLIAM BERNARD NASH
17	EDDY D. BECK
18	JOHN A. CAMPBELL
19	CARL L. KUHL AND KATHLEEN L. KUHL
20	TOWN OF PULLMAN
21	JENNIFER GALE KEITH
22	JENNIFER GALE KEITH
23	JENNIFER GALE KEITH
24	BERT D. MULLENIX, JR.
25	HANNAH EDWARDS
27	JOHN IVAN MASSROPIAN, JR.
28	JOHN E. HAYES
29	ERNEST H. CLARK, JR. AND RETA M. CLARK
30	JOHN E. HAYES
31	DOROTHY WORKMAN
33	JENNIFER GALE KEITH
34	ANTERO MINERALS, LLC.
35	KENNA SUE ADAMS
36	ROBERT D. SANDY
37	ROBERT ANTHONY ARNOTT
38	MICHAEL P. LEGGETT
39	RAY FRANCIS SUTORIUS
40	TAMMY C. ARNOTT HILKEY
41	RICHARD S. SMITH & KAREN L. SMITH
43	ANGELA D. LAYFIELD
44	WILSON-JOHNSON FAMILY, LLC.
46	SHANE C. KERNS AND ELLEN S. KERNS
47	KEY OIL COMPANY AND FRANKLIN L. BUTLER
48	DON A. RINEHART
49	MICHAEL E. MCCULLOUGH
50	DON A. RINEHART
52	KEY OIL COMPANY AND FRANKLIN L. BUTLER
53	MARK ECHARD
54	FRANCIS L. GRIMM AND CHARLOTTE W. GRIMM
55	W.S. CHAPMAN AND JENNIE M. CHAPMAN
56	CAROLYN LOGAN AND PATRICK LOGAN
57	JOHN M. MCKINLEY AND JOANNE S. MCKINLEY, ET AL
58	FREEMAN CAMPBELL AND RHEA CAMPBELL
59	JOHN A. CAMPBELL
60	RUSSELL WILSON, ET AL
61	KEY OIL COMPANY AND FRANKLIN L. BUTLER
62	S.M. GRIMM AND HATTIE A. GRIMM
63	DOUGLAS W. HARBART
64	AMP FUND II, LP., ET AL
65	SARAH C. HOWARD
66	NORMA C. DAWSON
67	KENNETH B. PERINE, ET UX
68	JOSEPH A. HOWARD
69	JOYCE ANN HOWARD
70	HELEN R. NICHOLS

CLAY DISTRICT - RITCHIE COUNTY	
40-15	Wayne & Delphene Haddox
UNION DISTRICT - RITCHIE COUNTY	
7-14	Wayne & Delphene Haddox
7-15	Louis Daniel Easterday Revocable Living Trust
7-16	Louis D Easterday
8-1	Danny Haddox Et Al
8-1.1	Danny Haddox Et Al
8-1.2	Danny Haddox Et Al
8-1.3	Wayne & Delphene Haddox
8-1.4	David Haddox
8-1.6	David Haddox
8-8	Danny Haddox Et Al
8-8.1	James Haddox
12-7	Louis Daniel Easterday Revocable Living Trust
12-7.1	Louis Daniel Easterday Revocable Living Trust
13-1	David & Rose Cox
13-1.1	David & Rose Cox
13-2	Gregory Cox
13-3	Janine Graham & Edward Macht
13-4	Jennifer Graham
13-5	Curtis Lindner Et Al
13-6	Curtis Lindner Et Al
13-7	Jeremy Byers
13-9	Matthew & Laura Barrett
13-9.1	Alta Brohard Et Al
13-10	Timothy & Linda Cox
13-11	Kenneth LaChance
13-12	Eddy & Brenda Beck
13-13	John Campbell
13-14	John Campbell
13-15	Dorothy Workman
13-19	John & Tamela Richards
13-21	Antill Keystone Trust
13-21.1	Stephen Loehr
13-21.2	John Campbell
13-21.3	John Campbell
13-21.4	Hershberger Sawing & Logging LLC
13-21.5	John Campbell
13-22	John Campbell
13-26	Robert & Judith Miller
13-27	John Campbell
13-27.1	John Campbell
13-28	John Campbell
13-28.1	John Campbell
13-28.2	John Campbell
13-34	Brian & Kimberly Workman
13-35	Brian & Kimberly Workman
13-36	Eddy & Brenda Beck
19-3	Brian & Kimberly Workman
19-3.4	Dean Divins
19-4.1	John Campbell
19-6	Lilburn Wilburn Jr. Et Al
19-7	Brian & Kimberly Workman
19-8	Brian & Kimberly Workman
19-23	Lilburn Wilburn Jr. Et Al
19-24	Lilburn Wilburn Jr. Et Al
19-29	Ray Sutorius

PULLMAN CORPORATION - RITCHIE COUNTY	
1-44	Lola Eakle
2-1	Nathaniel & Molly McKean
2-2	Nathaniel & Molly McKean
2-3	Town of Pullman
2-4	Carl Kuhn
2-5	Nathaniel & Molly McKean
2-6	Nathaniel & Molly McKean
2-7	Nathaniel & Molly McKean
2-8	Jennifer Davis
2-9	Jennifer Davis
2-10	Jennifer Davis
2-11	Bert & Dorothy Mullinex
2-12	Hannah Edwards
2-14	Roy Short
2-16	Michael Leggett
2-16.1	Michael Leggett
2-17	Michael Leggett
2-18	Robert & Sheila Sandy
2-18.1	Robert Arnott
2-19	Antero Resources Appalachian Corp
2-19.1	Kenna Adams
2-19.2	Antero Resources Appalachian Corp
2-19.3	Kenna Adams
2-20	Ernest & Reta Clark
2-21	John Hayes
2-22	John & Lori Hayes
2-23	John Massropian
2-24	John Massropian
2-25	John Massropian
3-5	Pullman Cemetery Committee
4-1	Jimmie McCullough Et Al
4-2	Samuel Grimm
4-3	Angela Templeton
4-4	Juanita Collins Hrs.
4-5	Richard & Karen Smith
4-6	Pullman Cemetery Board
4-7	Karen Smith
4-8	Ray Sutorius
4-9	Ray Sutorius
4-11	L & B Development LLC
4-12	F E Broadwater
4-13	Samuel Grimm
4-13.1	Samuel Grimm
4-13.2	Samuel Grimm
4-13.3	Samuel Grimm
4-14	Samuel Grimm
4-15	Ralph Toothman
4-16	Key Oil Co.
4-17	Key Oil Co.
4-18	Michael McCullough
4-18.1	Michael McCullough
4-18.2	Michael McCullough
4-18.3	Michael McCullough
4-19	Key Oil Co.
4-20	Don Rinehart
4-21	Michael McCullough
4-22	Key Oil Co.
4-23	Key Oil Co.
4-24	Robert Sandy
4-25	Tammy Arnott

04/10/2026

Antero Resources
1615 Wynkoop Street
Denver, CO 80202
Office 303.357.7310
Fax 303.357.7315

March 19th, 2026

West Virginia Department of Environmental Protection
Office of Oil and Gas
Attn: Mr. Taylor Brewer
601 57th Street
Charleston, WV 25304

Mr. Brewer:

Antero Resources Corporation (Antero) would like to submit the following permit modifications for approved well on the existing Minear Pad: Wilburn Unit 1H (47-085-10579) Expedited.

Attached you will find the following:

- AOR
- Revised Form WW-6B
- Revised Form WW-6A1
- Revised Mylar Plat

RECEIVED
Office of Oil and Gas
MAR 20 2026
WV Department of
Environmental Protection

If you have any questions please feel free to contact me at (303) 357-6959.

Thank you in advance for your consideration.

Sincerely,

CK# 4049900

AMT$ 7,500.00

Stefan Gaspar
Permitting Agent
Antero Resources Corporation

Enclosures

04/10/2026