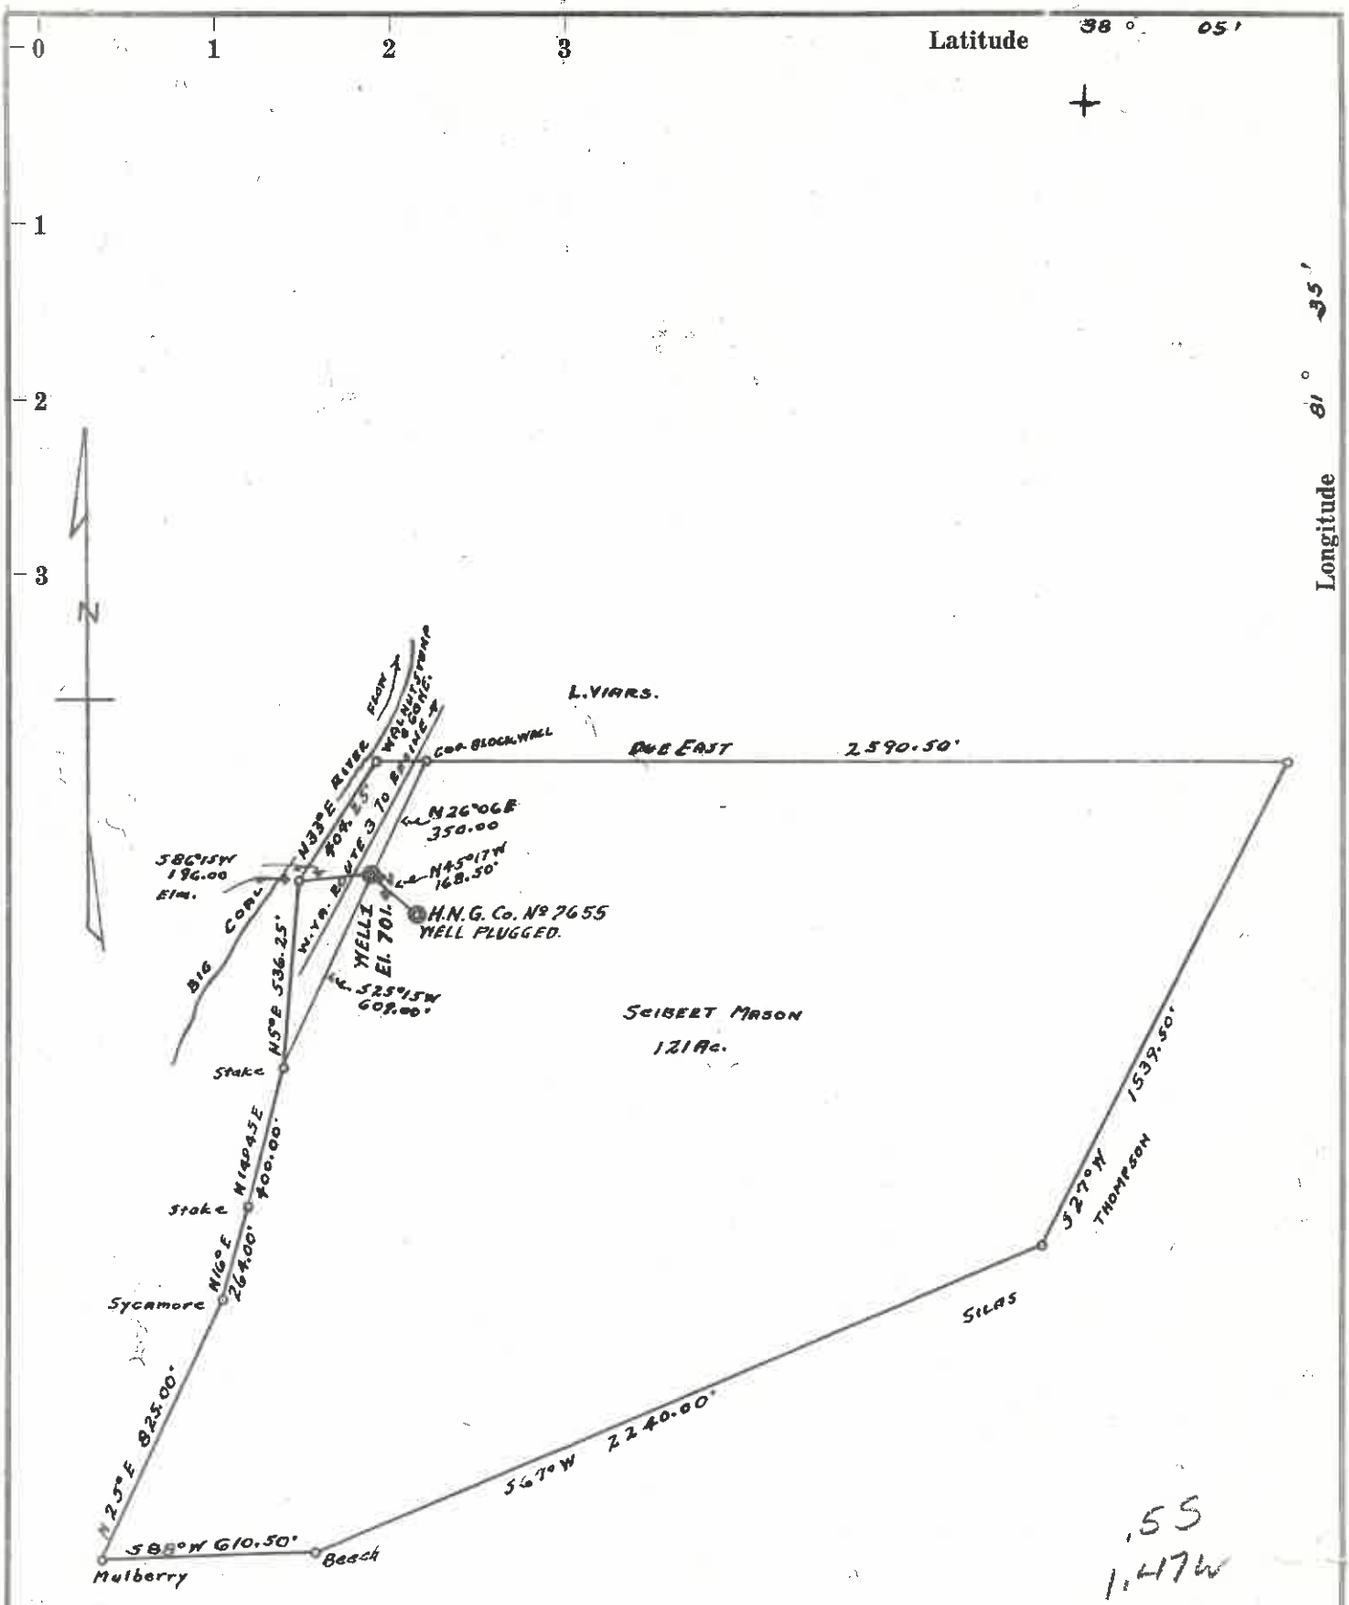


New Location. ☒
Drill Deeper. . . . ☐
Redrill . . . . . ☐
Abandonment . . . . . ☐

Company PAUL DINGESS
Address ROUTE 2 BRANCHLAND, W. VA.
Farm SEIBERT MASON
Tract Acres 121 Lease No.
Well (Farm) No. 1 Serial No.
Elevation (Spirit Level) 701.42
Quadrangle PEYTONA SC
County BOONE District SHERMAN
Engineer Geo. H. Miller
Engineer's Registration No. 1892
File No. Drawing No.
Date DEC. 20 1961 Scale 1" = 500'

ALLEN BLUEPRINT & SUPPLY CO.

STATE OF WEST VIRGINIA
DEPARTMENT OF MINES
OIL AND GAS DIVISION
CHARLESTON

WELL LOCATION MAP

FILE NO. Boo - 931

+ Denotes location of well on United States Topographic Maps, scale 1 to 62,500, latitude and longitude lines being represented by border lines as shown.

— Denotes one inch spaces on border line of original tracing.

OG-10
Rev. - 9-71

STATE OF WEST VIRGINIA
DEPARTMENT OF MINES

Oil and Gas Division

WELL RECORD

Rotary____ Oil____
Cable____ Gas____
Recycling____ Comb.____
Water Flood___ Storage____
Disposal____ Dry ✓ (Kind)

Quadrangle Peytona
Permit No. BOO-931

Company W.Va. Dept. of Mines - Oil & Gas
Address 1204 Kan. Blvd. E.Chas.W.Va.
Farm Seibert (Gary) Mason Acres 121
Location (waters) Big Coal River
Well No. 1 Elev. 701.42'
District Sherman County Boone
The surface of tract is owned in fee by
Seibert Mason (Gary)
Address Seth, W.Va.
Mineral rights are owned by Same
____ Address ____
Drilling Commenced 12-2-61
Drilling Completed 62 ??
Initial open flow ____ cu. ft. ____ bbls.
Final production ____ cu. ft. per day ____ bbls.
Well open ____ hrs. before test ____ RP.
Well treatment details:

Casing and Tubing	Used in Drilling	Left in Well	Cement fill up Cu. ft. (Sks.)
Size 20-16 Cond.			
~~XXXX~~ 10"	35'		
9 5/8			
8 5/8	300'		
7	1502'		
5 1/2			
4 1/2			
3			
2			
Liners Used			

Attach copy of cementing record.

Coal was encountered at ____ Feet ____ Inches
Fresh water 350' Feet ____ Salt Water ____ Feet ____
Producing Sand ____ Depth ____

Formation	Color	Hard or Soft	Top Feet	Bottom Feet	Oil, Gas or Water	* Remarks
Estimated Well record compiled from BOO-74-A - Elevation 769' - 168' S4SE from -- this well --						
Coal			50'	54'	(Inspection Report) ✓	
Coal			74'	78'		
Coal			157'	162'	Fresh Water - 350'	
Coal			515'	520'		
First Salt Sand			792'	992'	Small Gas - 887'	
					Salt Water 892'	
2nd. Salt Sand			1002'	1082'	Small Gas 1027' - 1042'	
Big Lime			1603'	1815'		
Injun			1815'	1860'	Show of Gas - 1817'	
Weir			1955'	2110'	Gas 2077'	
Berea			2290'	2324'	Gas 2305' - 2312'	

(over)

* Indicates Electric Log tops in the remarks section.