WV 516234
EQT Production Company
Franklin Maxwell Heirs L. P.
255 Acres ±

12,137' LATITUDE: 39°10'00" TH

3,941' LATITUDE: 39°12'30" BH

14,328' LONGITUDE: 80°47'30" BH

3,448' LONGITUDE: 80°45'00" TH

LEGEND

- EXISTING OIL/GAS WELL
- WATER FEATURE
- WELL HEAD TOP HOLE
- WELL LANDING POINT
- WELL BOTTOM HOLE
- REBAR FOUND
- WELL LATERAL LINE
- LEASE BOUNDARY
- PROPERTY LINE
- STREAM
- 500' LATERAL COLLECTION
- BUFFER

NO.	ADJACENT OWNER
4	MORRIS I L IKE
7	HUFF WILLIAM LEE
31	MICHAEL D & SUSAN H ZORN
32	MICHAEL D & SUSAN H ZORN
33	MATHENY M & PATRICIA M CARLTON
36	CHARLES WALTER MUNCHMORE

NO.	SURFACE OWNER
1	CHARLES R & EVELYN GREATHOUSE GAPN
2	JAMES P GREATHOUSE
3	CATHY JEAN WETZEL ETAL
5	HUFF RANDY E DECEDENT'S
14	BETTY M. RYAN
17	EDWARD DALE PRUNTY
18	EDRA LOUISE GRIMM
19	RANDALL L GRIMM
26	UNITED STATES OF AMERICA
27	EDWARD & GINA BASSETT
28	EDWARD & GINA BASSETT
29	CARLTON W & PATRICIA MATHENY
30	MARIAN G ZORN

WV 516234 Well Point Coordinates

Top Hole Coordinates

NAD 27 S.P.C. (Ft.)	N: 241,973.144	E: 1,633,354.807
NAD 27 GEO	LAT: 39.157114	LONG: 80.792974
NAD 83 UTM 17N (M)	N 4,334,242.0	E: 517,902.0
NAD 83 S.P.C. (Ft.)	N 242,008.5	E: 1,601,914.0

Landing Point Coordinates

NAD 27 S.P.C. (Ft.)	N: 240,720.053	E: 1,632,224.049
NAD 27 GEO	LAT: 39.153630	LONG: 80.796897
NAD 83 UTM 17N (M)	N 4,333,854.5	E: 517,563.9
NAD 83 S.P.C. (Ft.)	N 240,755.4	E: 1,600,783.2

Bottom Hole Coordinates

NAD 27 S.P.C. (Ft.)	N: 246,319.180	E: 1,629,796.860
NAD 27 GEO	LAT: 39.168904	LONG: 80.805742
NAD 83 UTM 17N (M)	N 4,335,547.8	E: 516,796.0
NAD 83 S.P.C. (Ft.)	N 246,354.4	E: 1,598,356.0

Lease No.	Acres	Owner
115829	60	Carlton Matheny, et al
121005	36.5	Marian G. Zorn
122692	200	Jonathan D. Casto, et al

Coordinate Notes

West Virginia Coordinate System of 1927 (North Zone) Based upon Differential GPS Measurements. Plat orientation, Corner and well ties are based upon the grid north meridian. Well location references are based upon the grid north meridian. UTM Coordinates are NAD83. Zone 17 Meters.

OXF 43

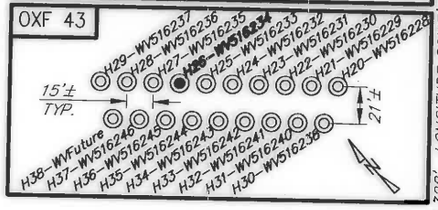

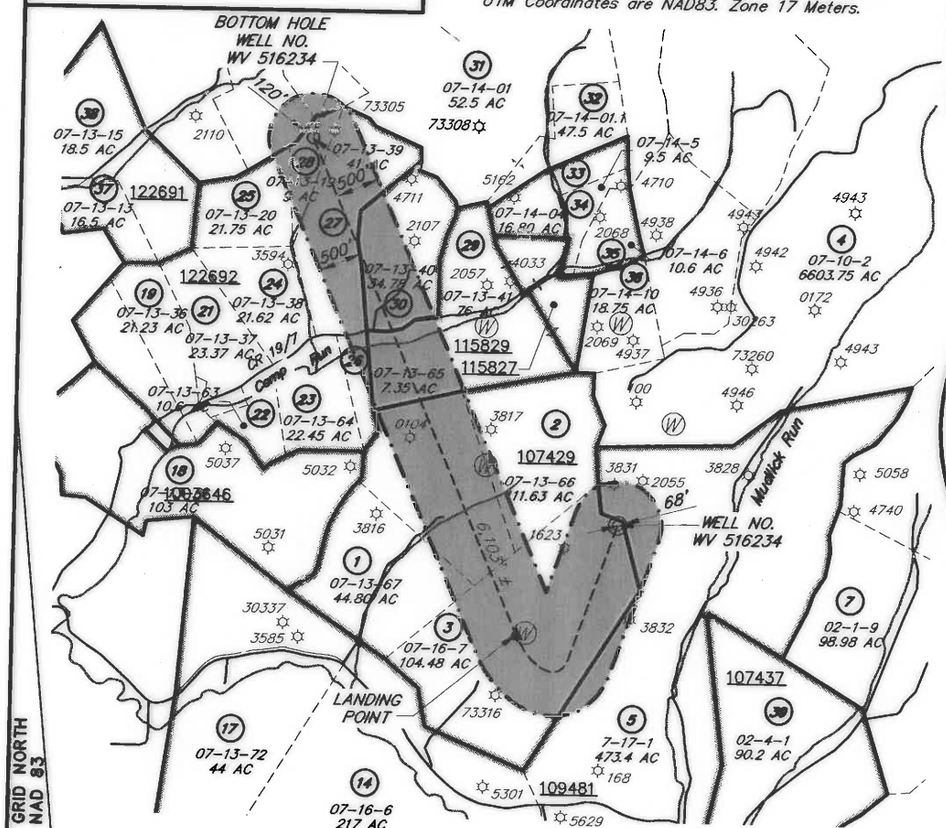

— PLAN —

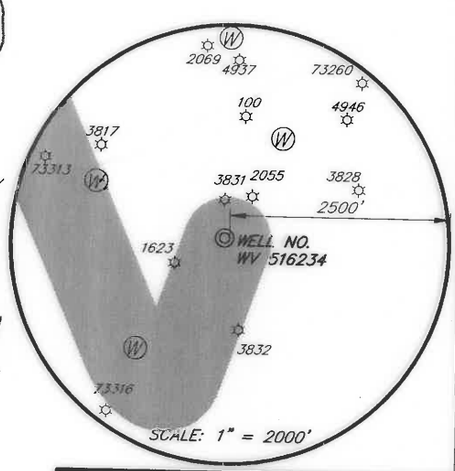

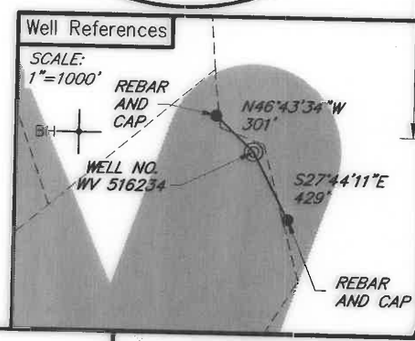

(+) DENOTES LOCATION OF WELL ON UNITED STATES TOPOGRAPHIC MAPS

encompass

I, THE UNDERSIGNED, HEREBY CERTIFY THAT THIS PLAT IS CORRECT TO THE BEST OF MY KNOWLEDGE AND BELIEF AND SHOWS ALL THE INFORMATION REQUIRED BY LAW AND REGULATIONS ISSUED AND PRESCRIBED BY THE DEPARTMENT OF ENVIRONMENTAL PROTECTION.

WILLIAM J. WHITMAN, II LICENSED No. 2005 STATE OF WEST VIRGINIA PROFESSIONAL SURVEYOR

FILE NO.: EES-60635
DRAWING NO.: OXF43_Well Plat
SCALE: 1" = 2000'
MINIMUM DEGREE OF ACCURACY: ±3'
PROVEN SOURCE OF ELEVATION: GPS

STATE OF WEST VIRGINIA
DEPARTMENT OF ENVIRONMENTAL PROTECTION
OFFICE OF OIL AND GAS

DATE MARCH 23, 20 17
OPERATORS WELL NO. WV 516234
API WELL NO. Mod
47 STATE 017 COUNTY 06745 PERMIT

WELL TYPE: ☐ OIL ☒ GAS ☐ LIQUID INJECTION ☐ WASTE DISPOSAL ☒ (IF GAS) PRODUCTION: ☐ STORAGE ☐ DEEP ☐ SHALLOW
LOCATION,
ELEVATION: 1254' (Ground) 1229' (Prop.) WATERSHED: Middle Fork Hughes River QUADRANGLE: OXFORD
DISTRICT: SOUTH WEST / COVE COUNTY: DODDRIDGE
SURFACE OWNER: Cathy Wetzel ACREAGE: 104.48± AC
ROYALTY OWNER: Franklin Maxwell Heirs L. P. LEASE NO.: 107429 ACREAGE: 255± AC
PROPOSED WORK: ☒ DRILL ☐ CONVERT ☐ DRILL DEEPER ☒ FRACTURE OR STIMULATE ☐ PLUG OFF OLD FORMATION
☐ PERFORATE NEW FORMATION ☐ OTHER PHYSICAL CHANGE IN WELL (SPECIFY)
☐ PLUG AND ABANDON ☐ CLEAN OUT AND REPLUG TARGET FORMATION: MARCELLUS ESTIMATED DEPTH: 6666'

06/02/2017

WELL OPERATOR: EQT Production Company
ADDRESS: 115 Professional Pl. P.O. Box 280, Bridgeport, WV 26330

DESIGNATED AGENT: Rex. C. Ray
ADDRESS: 115 Professional Pl. P.O. Box 280, Bridgeport, WV 26330

WWW.ENCOMPASSSERVICES.COM PLOT DATE: 3/23/2017 CAD FILE: OXF 43_WELL PLAT-2017-03-20.DWG