Latitude 39° 00' 00"

1.21Ω
1.66W

80° 55' 00" Longitude

Topo Location

7.5' Loc. _____ 15' Loc. (calc.) _____

_____ _____

Company Z. N. Connolly

Farm H.J. Watson A 801

15' Quad (sec.) _____

7.5' Quad Tanner

District Dekalb

WELL LOCATION PLAT

County 021 Permit 30159

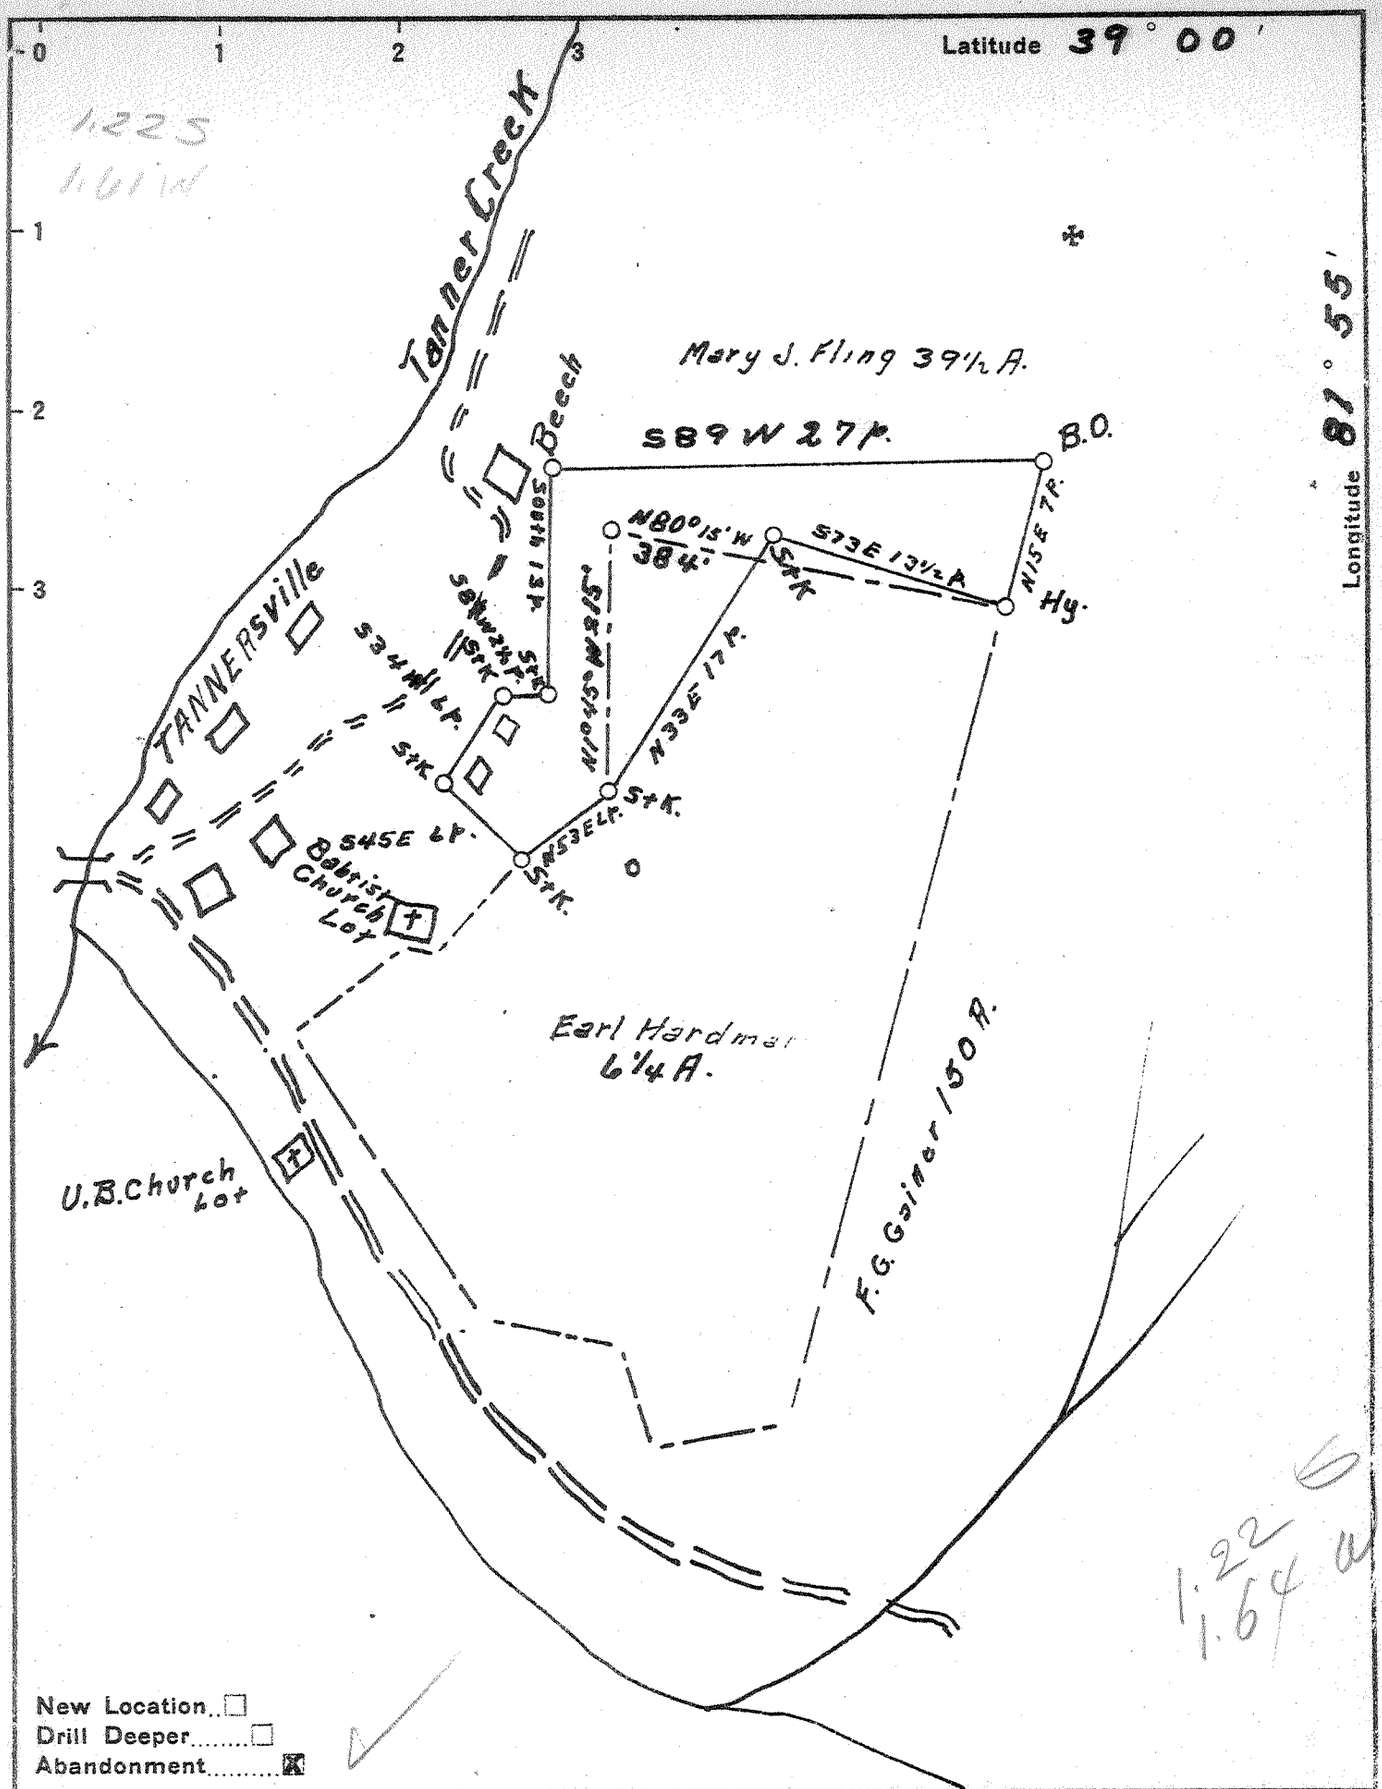

New Location ☐
Drill Deeper ☐
Abandonment ☒

Company Z.N. Connolly
Address Grantsville, W.Va.
Farm H.J. Watson
Tract ____ Acres 2 Lease No. ____
Well (Farm) No. 1 Serial No. 801
Elevation (Spirit Level) 918'
Quadrangle Glenville
County Gilmer District DeKalb
Engineer Bruce Ferrell, Jr.
Engineer's Registration No. ____
File No. ____ Drawing No. ____
Date Aug. 14, 1941 Scale 10 p. = 1"

STATE OF WEST VIRGINIA
DEPARTMENT OF MINES
OIL AND GAS DIVISION
CHARLESTON

WELL LOCATION MAP

FILE NO. GIL-159A

+ Denotes location of well on United States Topographic Maps, scale 1 to 62,500, latitude and longitude lines being represented by border lines as shown.

— Denotes one inch spaces on border line of original tracing.

"IMPERIAL" TRACING CLOTH
K & E CO., N. Y.