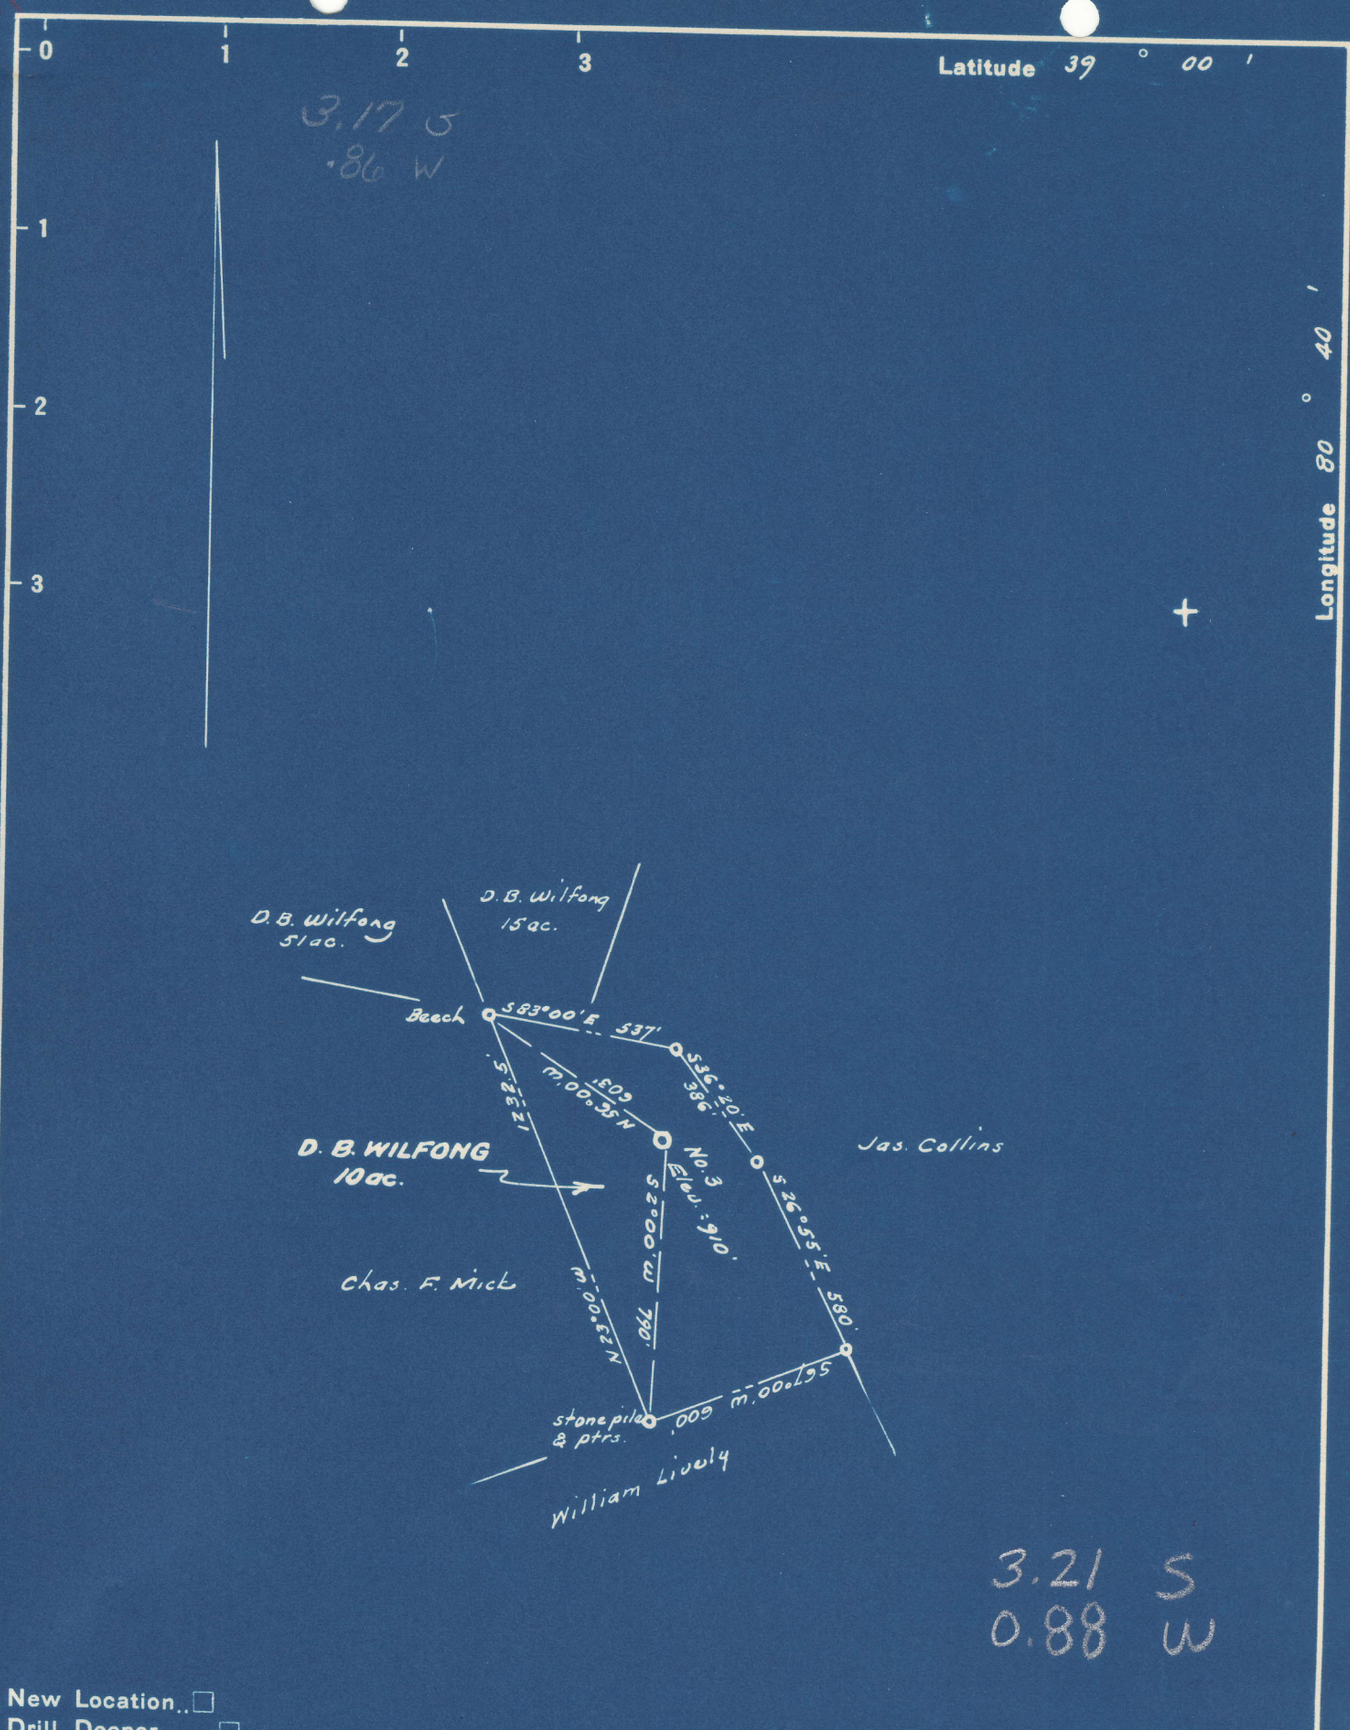

New Location ☐
Drill Deeper ☐
Abandonment ☒

Company J. O. BOYLE
Address Youngwood, Penna.
Farm D. B. Wilfong
Tract ____ Acres 10 Lease No. ____
Well (Farm) No. 3 Serial No. ____
Elevation (Spirit Level) 910'
Quadrangle Burnsville
County Gilmer District Glenville
Engineer [signature]
Engineer's Registration No. 1227
File No. ____ Drawing No. ____
Date June, 1948 Scale 1" = 500'

"IMPERIAL" TRACING CLOTH
K & E CO., N. Y.

STATE OF WEST VIRGINIA
DEPARTMENT OF MINES
OIL AND GAS DIVISION
CHARLESTON

WELL LOCATION MAP

FILE NO. GIL-306-A

+ Denotes location of well on United States Topographic Maps, scale 1 to 62,500, latitude and longitude lines being represented by border lines as shown.

— Denotes one inch spaces on border line of original tracing.