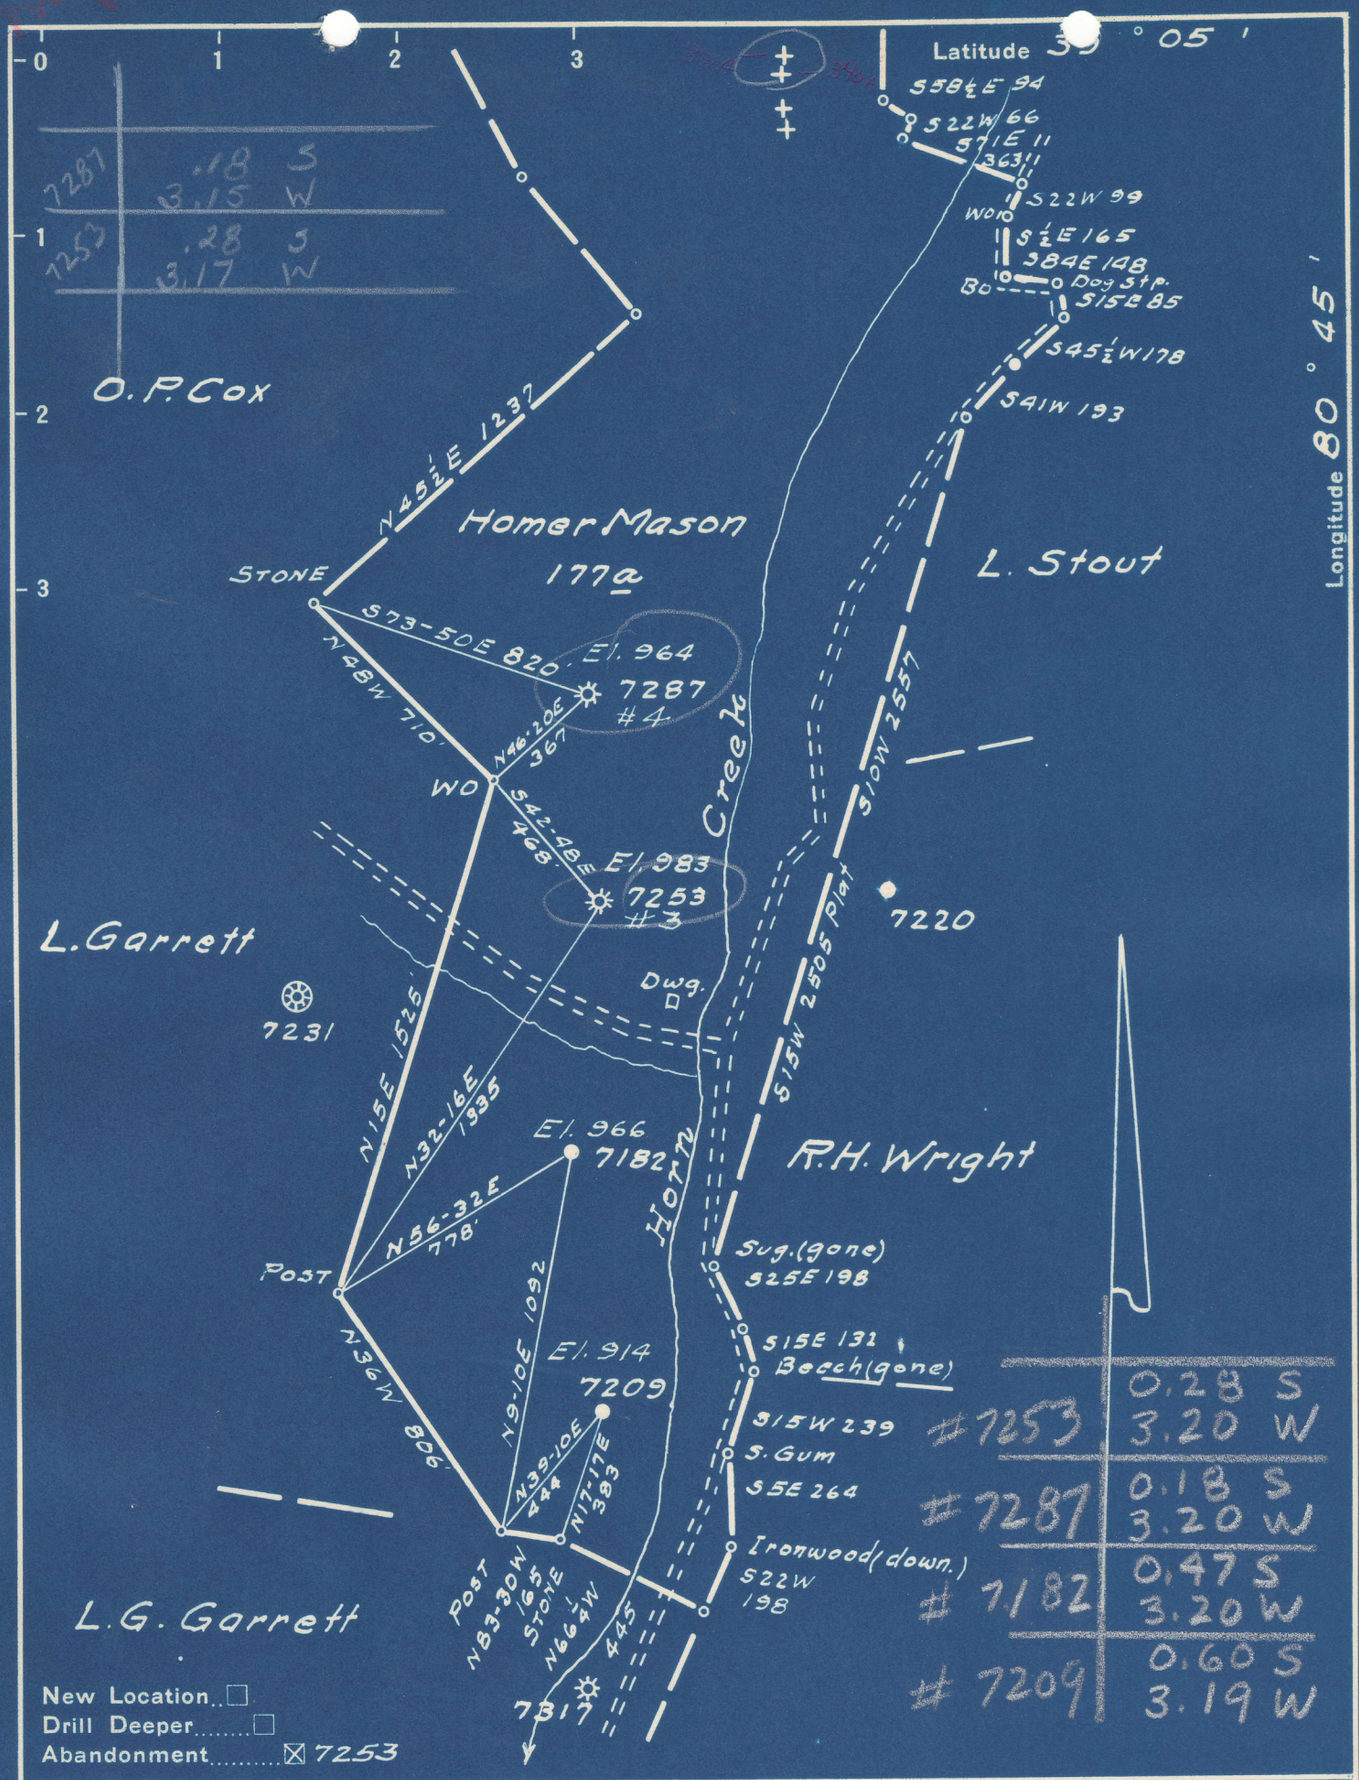

Company Pittsburgh & W. Va. Gas Co.
Address Clarksburg, W. Va.
Farm Homer Mason
Tract _____ Acres 187 Lease No. 5625
Well (Farm) No. 3 & 4 Serial No. As Shown
Elevation (Spirit Level) As Shown
Quadrangle Holbrook S.E. 2 3
County Gilmer District Troy
Engineer James D. Jeffries SE
Engineer's Registration No. 1084
File No. 165/8 Drawing No. _____
Date 8-11-49 Scale 1" = 500'

"IMPERIAL" TRACING CLOTH
K & E CO., N. Y.

STATE OF WEST VIRGINIA
DEPARTMENT OF MINES
OIL AND GAS DIVISION
CHARLESTON

WELL LOCATION MAP

FILE NO. GIL-340-A-#7253
GIL-341-A-#7287

+ Denotes location of well on United States Topographic Maps, scale 1 to 62,500, latitude and longitude lines being represented by border lines as shown.

— Denotes one inch spaces on border line of original tracing.