WELL NO. 80018
API# 47-029-00144

NAD83 GEO LAT: 40° 29' 59.45" LON: -80° 31' 58.23"
NAD83 UTM (M) ZONE17) N: 4,483,342.6 E: 539,584.3

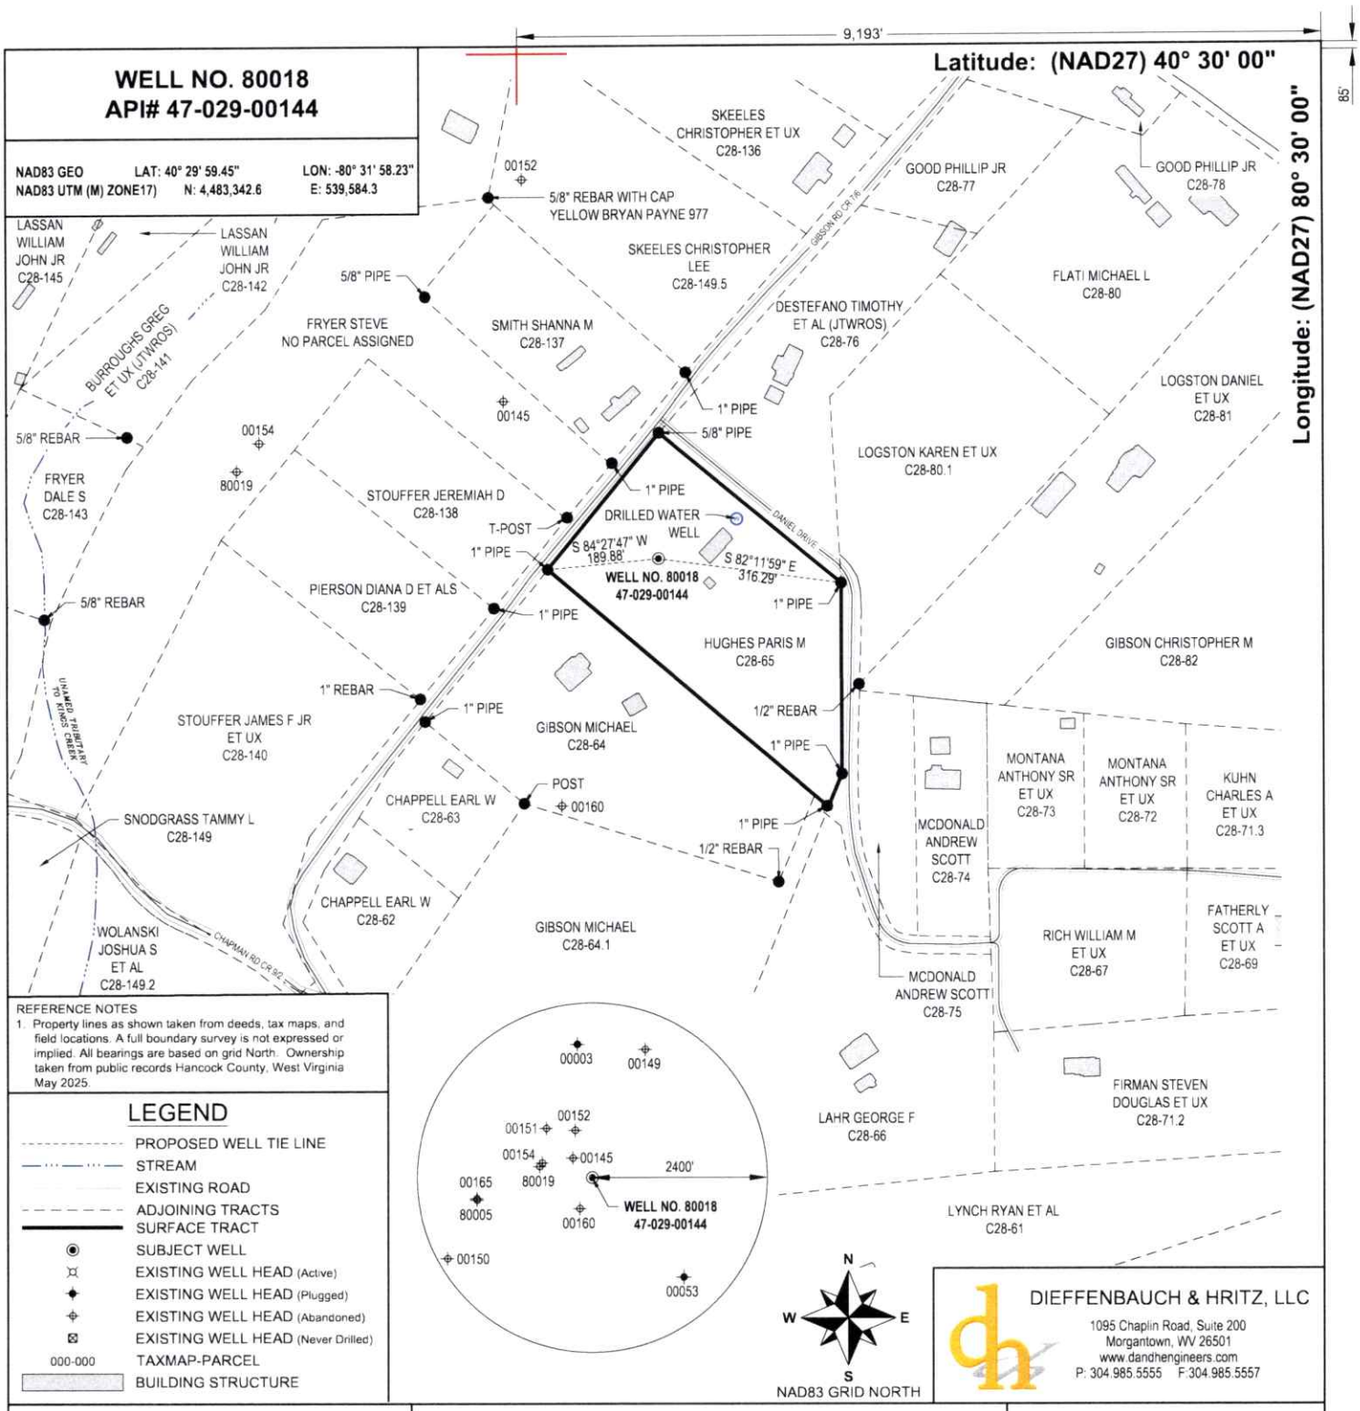

REFERENCE NOTES
1. Property lines as shown taken from deeds, tax maps, and field locations. A full boundary survey is not expressed or implied. All bearings are based on grid North. Ownership taken from public records Hancock County, West Virginia May 2025.

LEGEND

- PROPOSED WELL TIE LINE
- STREAM
- EXISTING ROAD
- ADJOINING TRACTS
- SURFACE TRACT
- SUBJECT WELL
- EXISTING WELL HEAD (Active)
- EXISTING WELL HEAD (Plugged)
- EXISTING WELL HEAD (Abandoned)
- EXISTING WELL HEAD (Never Drilled)
- 000-000 TAXMAP-PARCEL
- BUILDING STRUCTURE

DIEFFENBAUCH & HRITZ, LLC
1095 Chaplin Road, Suite 200
Morgantown, WV 26501
www.dandhengineers.com
P: 304.985.5555 F:304.985.5557

FILE#: 25195-001
SHEET#: 1 of 1
SCALE: 1" = 300'
TICK SCALE: 1" = 2000'
MINIMUM DEGREE OF ACCURACY: 1/2500
PROVEN SOURCE OF ELEVATION: NGS OPUS (ONLINE POSITIONING USER SERVICE)

I, THE UNDERSIGNED, HEREBY CERTIFY THAT THIS PLAT IS CORRECT TO THE BEST OF MY KNOWLEDGE AND BELIEF AND SHOWS ALL THE INFORMATION REQUIRED BY LAW AND THE REGULATIONS ISSUED AND PRESCRIBED BY THE DEPARTMENT OF ENVIRONMENTAL PROTECTION.

Signed: _____
P.S. #2139: Jason H. Littler, P.S.

JASON H. LITTLER
LICENSED
No. 2139
STATE OF WEST VIRGINIA
PROFESSIONAL SURVEYOR

(+) DENOTES LOCATION OF WELL ON UNITED STATES TOPOGRAPHIC MAPS

WVDEP
OFFICE OF OIL & GAS
601 57TH STREET
CHARLESTON, WV 25304

STATE OF WEST VIRGINIA — MONTANI SEMPER LIBERI

DATE: MAY 29, 2025

OPERATOR'S WELL #: 80018

API WELL #: 47 (STATE) 029 (COUNTY) 00144 (PERMIT)

Well Type: ☒ Oil ☐ Waste Disposal ☐ Production ☐ Deep
☒ Gas ☐ Liquid Injection ☐ Storage ☒ Shallow

WATERSHED: KINGS CREEK
ELEVATION: 1191'
COUNTY / DISTRICT: HANCOCK COUNTY / CLAY DISTRICT
QUADRANGLE: WEIRTON
SURFACE OWNER: HUGHES PARIS M
ACREAGE: 3.80
OIL & GAS ROYALTY OWNER: N/A
ACREAGE: N/A

07/18/2025

☐ DRILL ☐ CONVERT ☐ DRILL DEEPER ☐ REDRILL ☐ FRACTURE OR STIMULATE
☐ PLUG OFF FORMATION ☐ PERFORATE NEW FORMATION ☒ PLUG & ABANDON
☐ CLEAN OUT & REPLUG ☐ OTHER CHANGE SPECIFY:

TARGET FORMATION: UNKNOWN
ESTIMATED DEPTH: UNKNOWN

WELL OPERATOR: UNKNOWN WVDEP PAID PLUGGING CONTRACT
ADDRESS: 601 57TH STREET
CITY: CHARLESTON STATE: WV ZIP: 25304 (WVDEP)

DESIGNATED AGENT: JASON HARMON, WVDEP
ADDRESS: 601 57TH STREET
CITY: CHARLESTON STATE: WV ZIP: 25304