


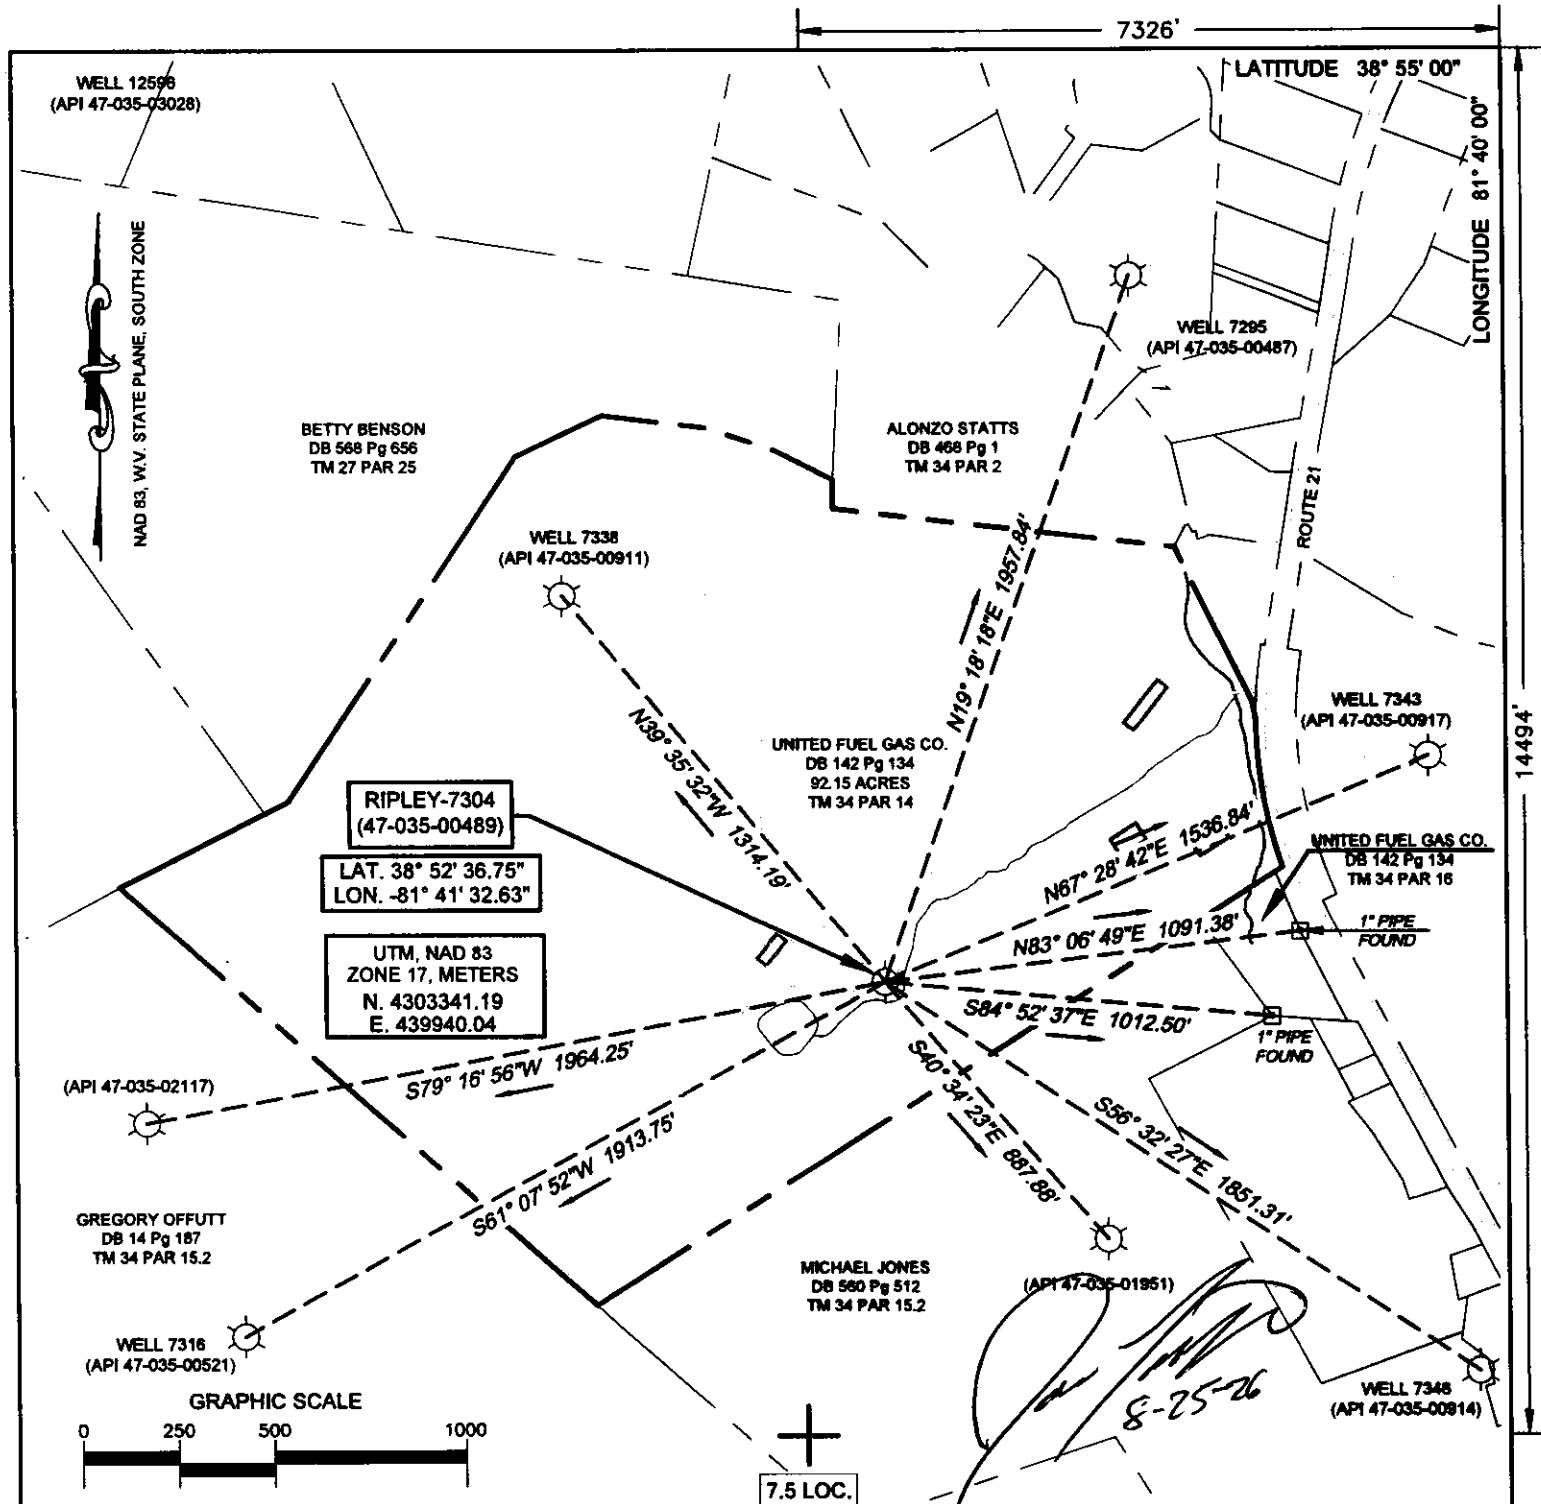

(+) DENOTES LOCATION OF WELL ON UNITED STATES TOPOGRAPHIC MAPS


FILE No 2601-3079-001-005
 DRAWING No. WELL-7304
 SCALE 1" = 500'
 MINIMUM DEGREE OF
 ACCURACY 1:200
 PROVEN SOURCE OF
 ELEVATION TRIMBLE R10
 GPS UNIT

I THE UNDERSIGNED, HEREBY CERTIFY THAT
 THIS PLAT IS CORRECT TO THE BEST OF MY
 KNOWLEDGE AND BELIEF AND SHOWS ALL THE
 INFORMATION REQUIRED BY LAW AND THE REGU-
 LATIONS ISSUED AND PRESCRIBED BY THE
 DIVISION OF ENVIRONMENTAL PROTECTION.

(SIGNED)

RICHARD B. HENLINE

PS #1984

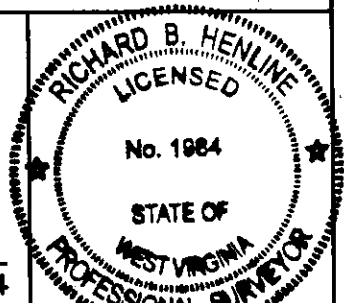

STATE OF WEST VIRGINIA
 DIVISION OF ENVIRONMENTAL PROTECTION
 OFFICE OF OIL AND GAS
 NITRO, WV



DATE AUGUST 14 2026
 OPERATOR'S WELL No. 7304
 API WELL No.

WELL TYPE: OIL ☐ GAS ☒ LIQUID INJECTION ☐ WASTE DISPOSAL ☐
 (IF "GAS") PRODUCTION ☐ STORAGE ☒ DEEP ☒ SHALLOW ☐
 LOCATION: ELEVATION 618.4 WATER SHED MUD RUN OF SANDY CREEK
 DISTRICT RAVENSWOOD COUNTY JACKSON
 QUADRANGLE SANDYVILLE, WV

SURFACE OWNER UNITED FUEL GAS COMPANY ACREAGE 92.15
 OIL & GAS ROYALTY OWNER INEZ SPEARS ANDERSON, ET. AL.
 LEASE ACREAGE 93 LEASE NO. 52239

PROPOSED WORK: DRILL ☐ CONVERT ☐ DRILL DEEPER ☐ REDRILL ☐ FRACTURE ☐
 STIMULATE ☒ PLUG OFF OLD FORMATION ☐ PERFORATE NEW FORMATION ☐
 OTHER PHYSICAL CHANGE IN WELL (SPECIFY) _____
 PLUG AND ABANDON ☐ CLEAN OUT AND REPLUG ☐

TARGET FORMATION ORISKANY ESTIMATED DEPTH 4808
 WELL OPERATOR COLUMBIA GAS TRANSMISSION, LLC DESIGNATED AGENT MARIA MEDVEDEVA
 ADDRESS PO BOX 1273, CHARLESTON, WV ADDRESS 1700 MACCORKLE AVE., S.E.
25325-1273 CHARLESTON, WV 25314

(PORTLAND)



SANDYVILLE QUADRANGLE
WEST VIRGINIA
TOPOGRAPHIC SERIES (ROCKPORT)

(POND CREEK)



WV Department of
Environmental Protection
SEP 08 2026

(RAVENSWOOD)

(LIVERPOOL)

(COTTAGEVILLE)

(GAY)

Produced by Trimble Terrain Navigator Pro
Topography based on USGS 1:24,000
Maps

North American 1983 Datum (NAD83)


To place on the predicted North American
1927 move the projection lines 9M N and
13M E

Declination



GN 0.43° W
MN 7.80° W

SCALE 1:24000

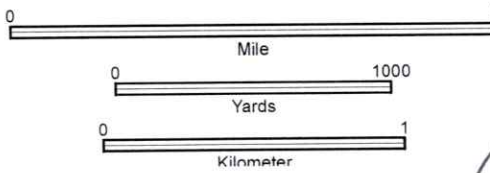

CONTOUR INTERVAL 20 FT

38081-H5-TM-024
SANDYVILLE, WV
JAN 1, 1988

09/25/2026

Handwritten signature and date 8-25-26