


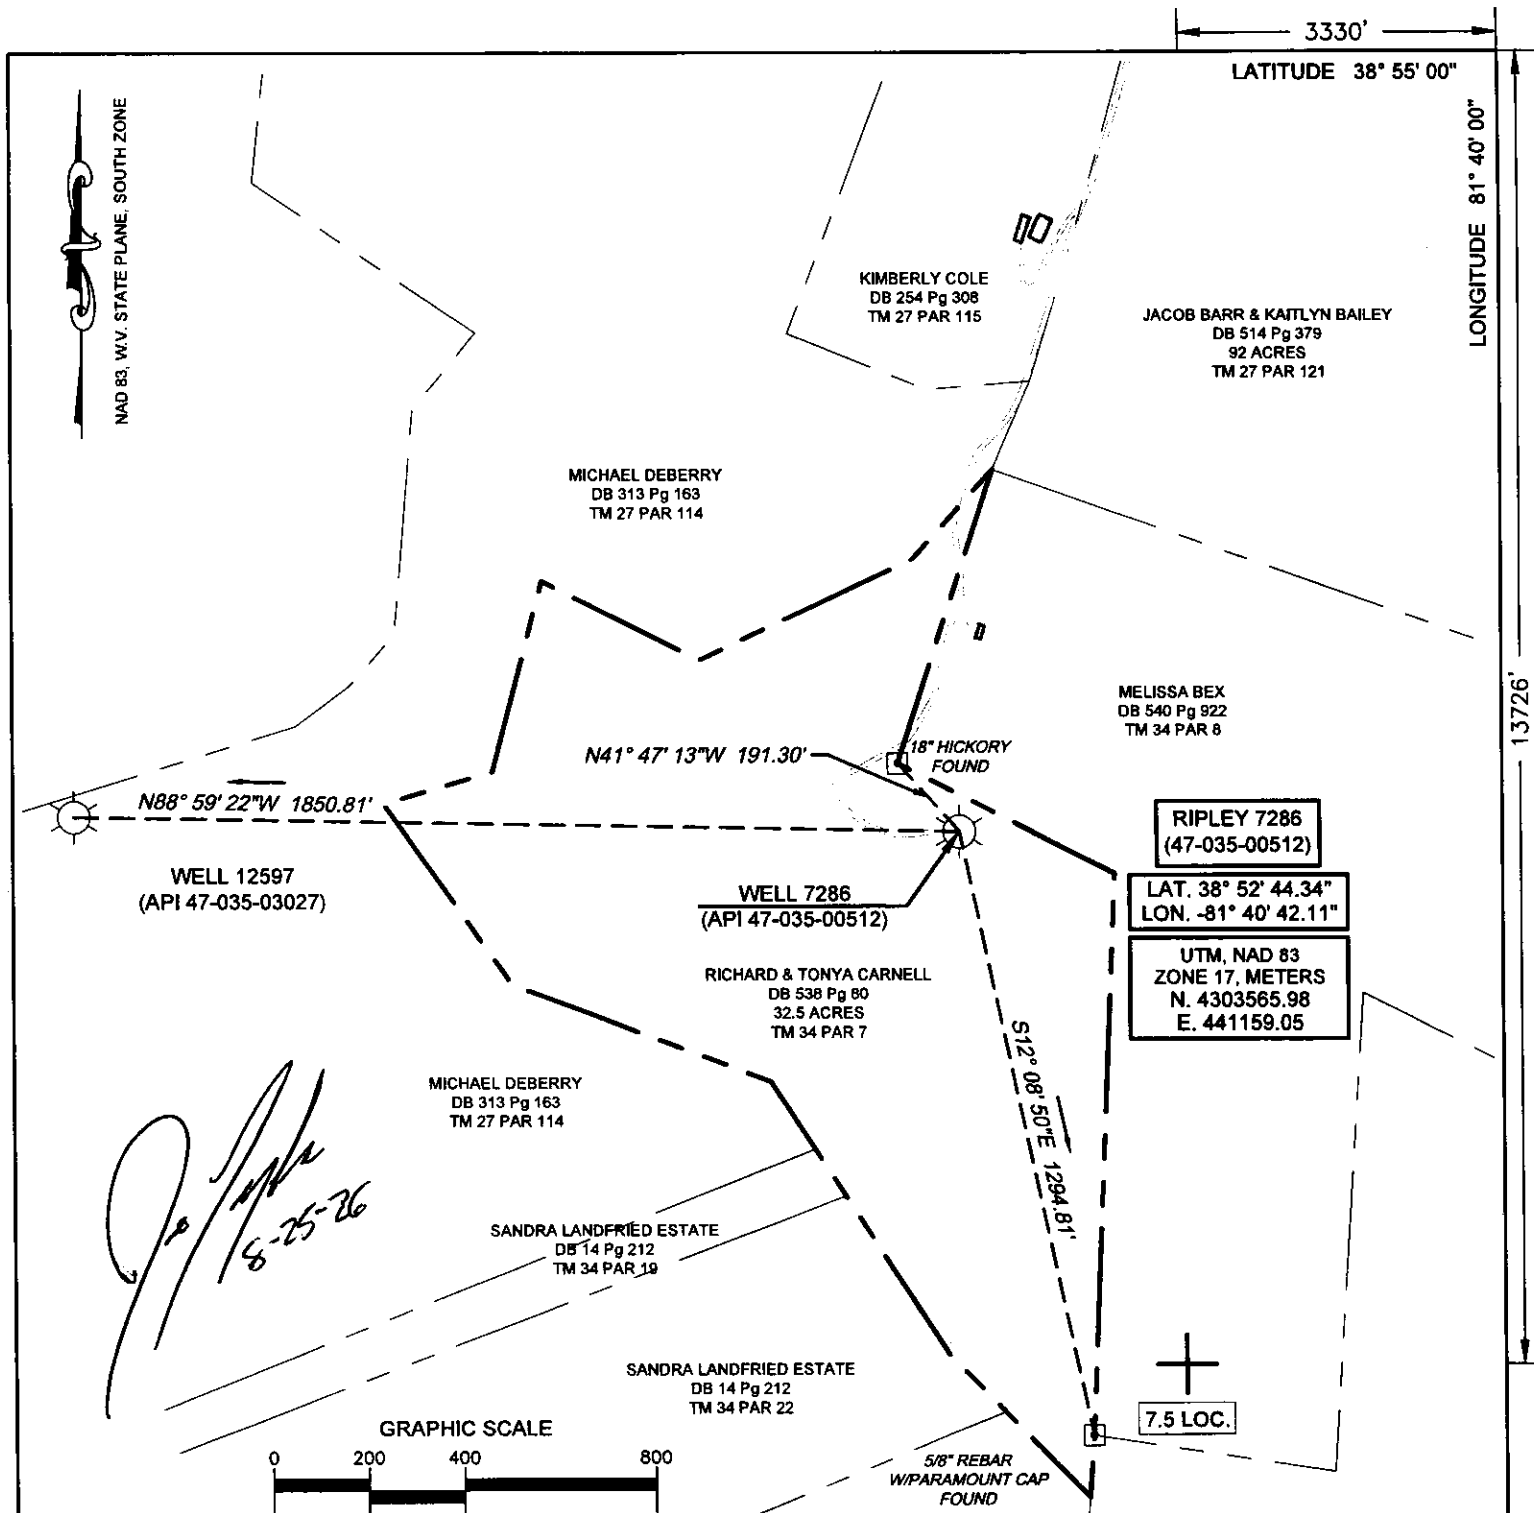

(+) DENOTES LOCATION OF WELL ON UNITED STATES TOPOGRAPHIC MAPS


FILE No 2601-3079-001-003
 DRAWING No. RIPLEY WELL-7286
 SCALE 1"=400'
 MINIMUM DEGREE OF
 ACCURACY 1:200
 PROVEN SOURCE OF
 ELEVATION TRIMBLE R10
GPS UNIT

I THE UNDERSIGNED, HEREBY CERTIFY THAT
 THIS PLAT IS CORRECT TO THE BEST OF MY
 KNOWLEDGE AND BELIEF AND SHOWS ALL THE
 INFORMATION REQUIRED BY LAW AND THE REGU-
 LATIONS ISSUED AND PRESCRIBED BY THE
 DIVISION OF ENVIRONMENTAL PROTECTION.

(SIGNED)

RICHARD B. HENLINE

PS #1984

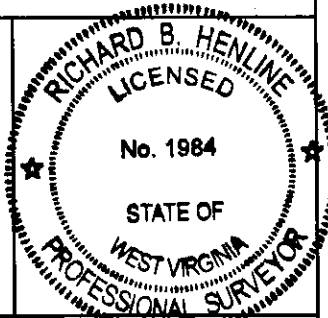

STATE OF WEST VIRGINIA
 DIVISION OF ENVIRONMENTAL PROTECTION
 OFFICE OF OIL AND GAS
 NITRO, WV



DATE AUGUST 14, 2026
 OPERATOR'S WELL No. 7286
 API WELL No.

WELL TYPE: OIL ☐ GAS ☒ LIQUID INJECTION ☐ WASTE DISPOSAL ☐ STATE 47 COUNTY 035 PERMIT 00512
 (IF "GAS") PRODUCTION ☐ STORAGE ☒ DEEP ☒ SHALLOW ☐
 LOCATION: ELEVATION 715.51 WATER SHED TRACE FORK OF SANDY CREEK
 DISTRICT RAVENSWOOD COUNTY JACKSON
 QUADRANGLE SANDYVILLE, WV
 SURFACE OWNER RICHARD & TONYA CARNELL ACREAGE 32.5
 OIL & GAS ROYALTY OWNER HOMER NELSON
 LEASE ACREAGE 30 LEASE NO. 42899

PROPOSED WORK: DRILL ☐ CONVERT ☐ DRILL DEEPER ☐ REDRILL ☐ FRACTURE ☐
 STIMULATE ☒ PLUG OFF OLD FORMATION ☐ PERFORATE NEW FORMATION ☐
 OTHER PHYSICAL CHANGE IN WELL (SPECIFY) _____
 PLUG AND ABANDON ☐ CLEAN OUT AND REPLUG ☐

TARGET FORMATION ORISKANY ESTIMATED DEPTH 4976
 WELL OPERATOR COLUMBIA GAS TRANSMISSION, LLC DESIGNATED AGENT MARIA MEDVEDEVA
 ADDRESS PO BOX 1273, CHARLESTON, WV ADDRESS 1700 MACCORKLE AVE., S.E.
25325-1273 CHARLESTON, WV 25314

(PORTLAND)


A Trimble Company

(POND CREEK)

SANDYVILLE QUADRANGLE
WEST VIRGINIA
TOPOGRAPHIC SERIES (ROCKPORT)



(COTTAGEVILLE)

Declination


(RIPLEY)

SCALE 1:24000

Printed: Mon Mar 09, 2026

(GAY)

Produced by Trimble Terrain Navigator Pro
Topography based on USGS 1:24,000
Maps
North American 1983 Datum (NAD83)
To place on the predicted North American
1927 move the projection lines 9M N and
13M E

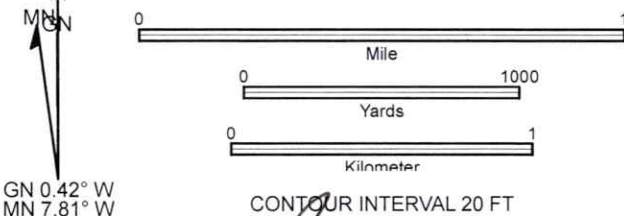

38081-H5-TM-024
SANDYVILLE, WV
JAN 1, 1988

09/25/2026

Handwritten signature and date: 8-25-26