


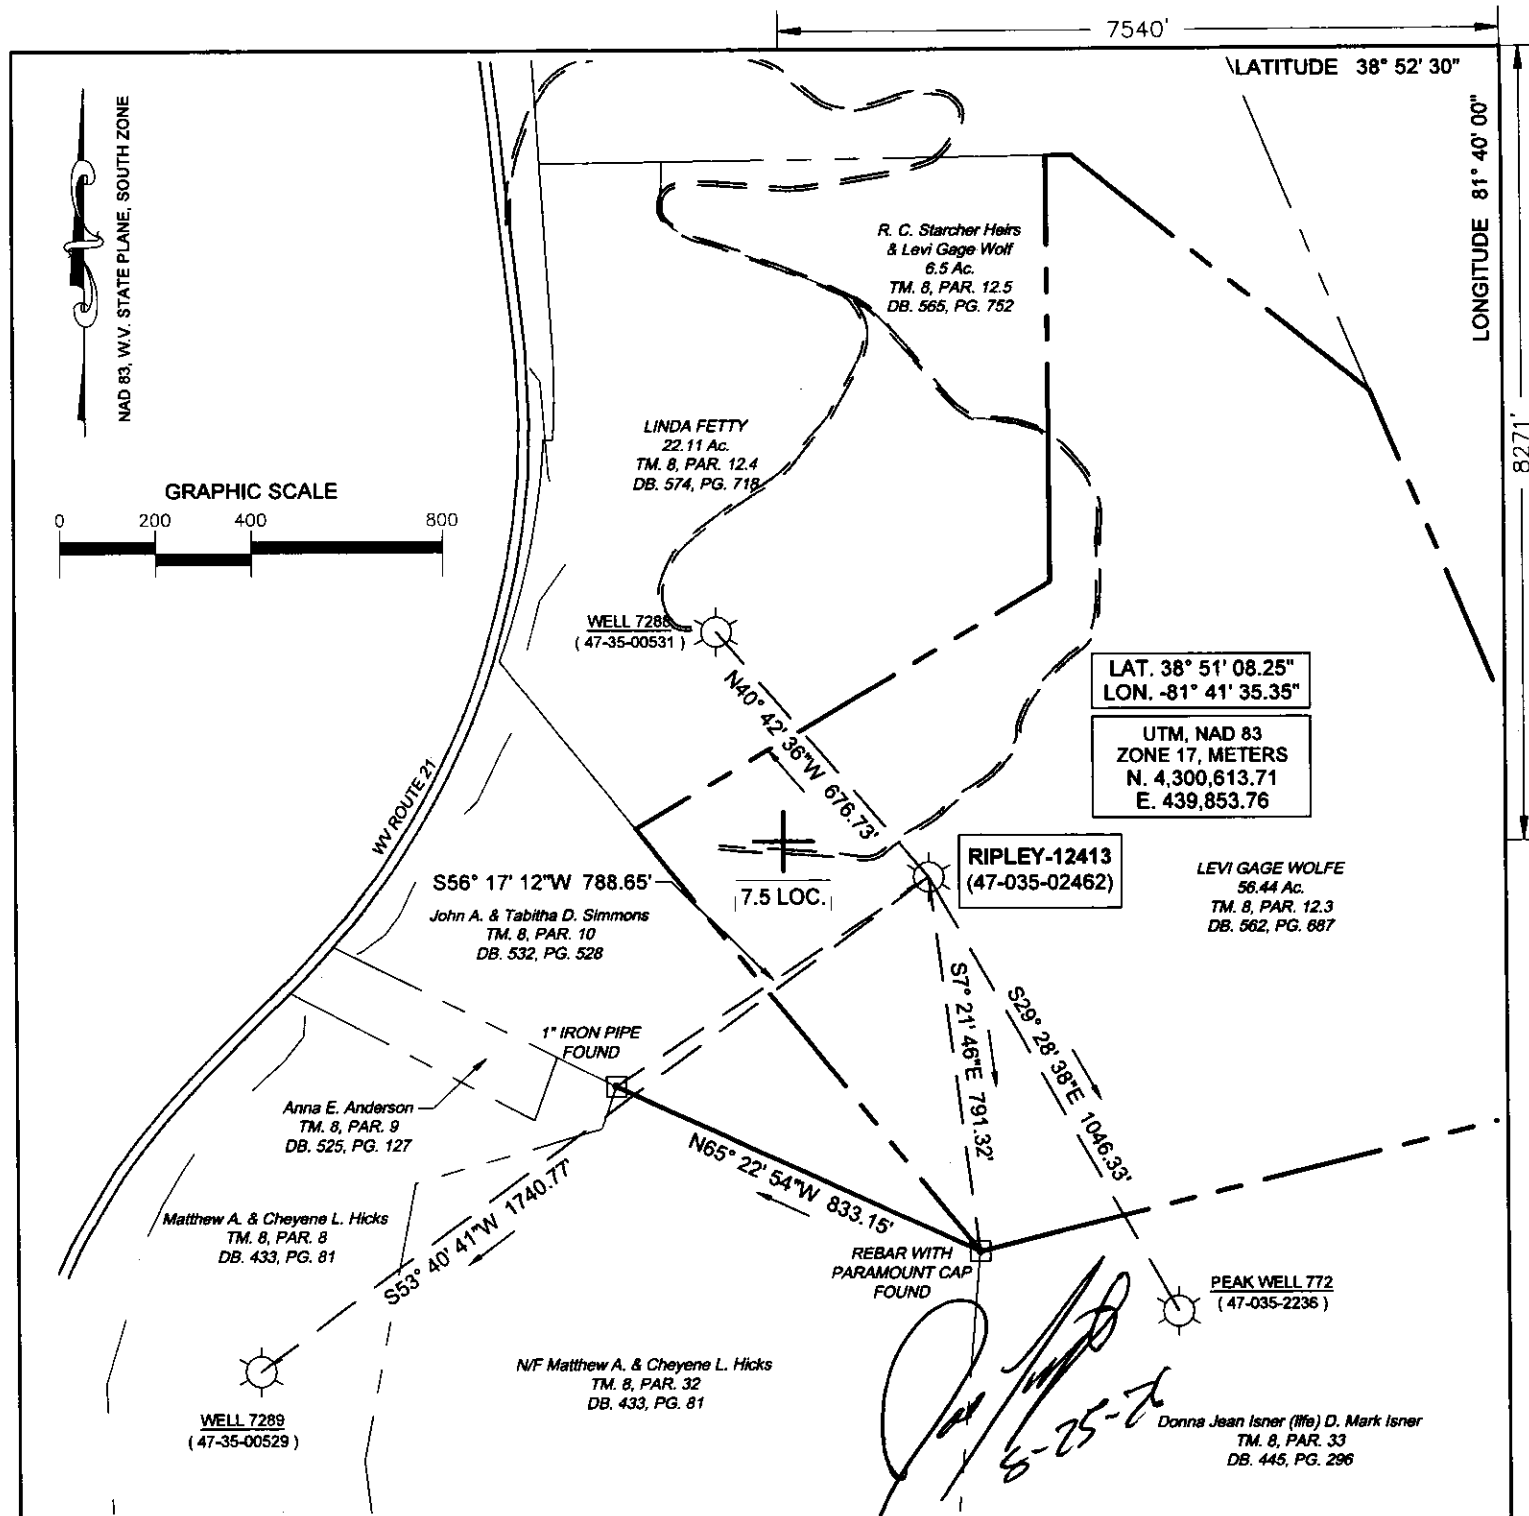

(+) DENOTES LOCATION OF WELL ON UNITED STATES TOPOGRAPHIC MAPS


FILE No 2601-3079-001-007
DRAWING No. RIPLEY 12413
SCALE 1" = 400'
MINIMUM DEGREE OF
ACCURACY 1:200
PROVEN SOURCE OF
ELEVATION TRIMBLE R10
GPS UNIT

I THE UNDERSIGNED, HEREBY CERTIFY THAT
THIS PLAT IS CORRECT TO THE BEST OF MY
KNOWLEDGE AND BELIEF AND SHOWS ALL THE
INFORMATION REQUIRED BY LAW AND THE REGU-
LATIONS ISSUED AND PRESCRIBED BY THE
DIVISION OF ENVIRONMENTAL PROTECTION.

(SIGNED)

RICHARD B. HENLINE

PS #1984

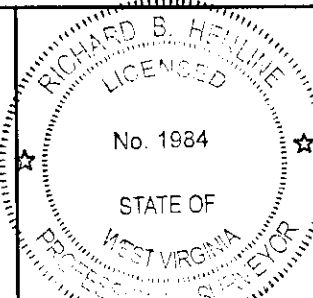

STATE OF WEST VIRGINIA
DIVISION OF ENVIRONMENTAL PROTECTION
OFFICE OF OIL AND GAS
NITRO, WV



DATE AUGUST 11 2026
OPERATOR'S WELL No. 12413
API WELL No.

WELL TYPE: OIL ☐ GAS ☒ LIQUID INJECTION ☐ WASTE DISPOSAL ☐ STATE 47 COUNTY 035 PERMIT 02462
(IF "GAS") PRODUCTION ☐ STORAGE ☒ DEEP ☒ SHALLOW ☐
LOCATION: ELEVATION 812.8' WATER SHED LEFT FORK OF SYCAMORE CREEK
DISTRICT RIPLEY COUNTY JACKSON
QUADRANGLE RIPLEY, WV
SURFACE OWNER LEVI GAGE WOLFE ACREAGE 56.44
OIL & GAS ROYALTY OWNER STARCHER R.C. HEIRS ET. AL.
LEASE ACREAGE 237 LEASE NO. 41777 **09/25/2026**
PROPOSED WORK: DRILL ☐ CONVERT ☐ DRILL DEEPER ☐ REDRILL ☐ FRACTURE ☐
STIMULATE ☒ PLUG OFF OLD FORMATION ☐ PERFORATE NEW FORMATION ☐
OTHER PHYSICAL CHANGE IN WELL (SPECIFY) _____
PLUG AND ABANDON ☐ CLEAN OUT AND REPLUG ☐
TARGET FORMATION ORISKANY ESTIMATED DEPTH 5510
WELL OPERATOR COLUMBIA GAS TRANSMISSION, LLC DESIGNATED AGENT MARIA MEDVEDEVA
ADDRESS PO BOX 1273, CHARLESTON, WV ADDRESS 1700 MACCORKLE AVE., S.E.
25325-1273 CHARLESTON, WV 25314

(RAVENSWOOD) mytopo
081° 42' 44.6511" W A Trimble Company

RIPLEY QUADRANGLE
WEST VIRGINIA
TOPOGRAPHIC SERIES (LIVERPOOL)

(SANDYVILLE)


081° 40' 25.4003" W

038° 52' 26.8217" N

(COTTAGEVILLE)

(GAY)

RECEIVED
Office of Oil and Gas
SEP 08 2026
WV Department of
Environmental Protection

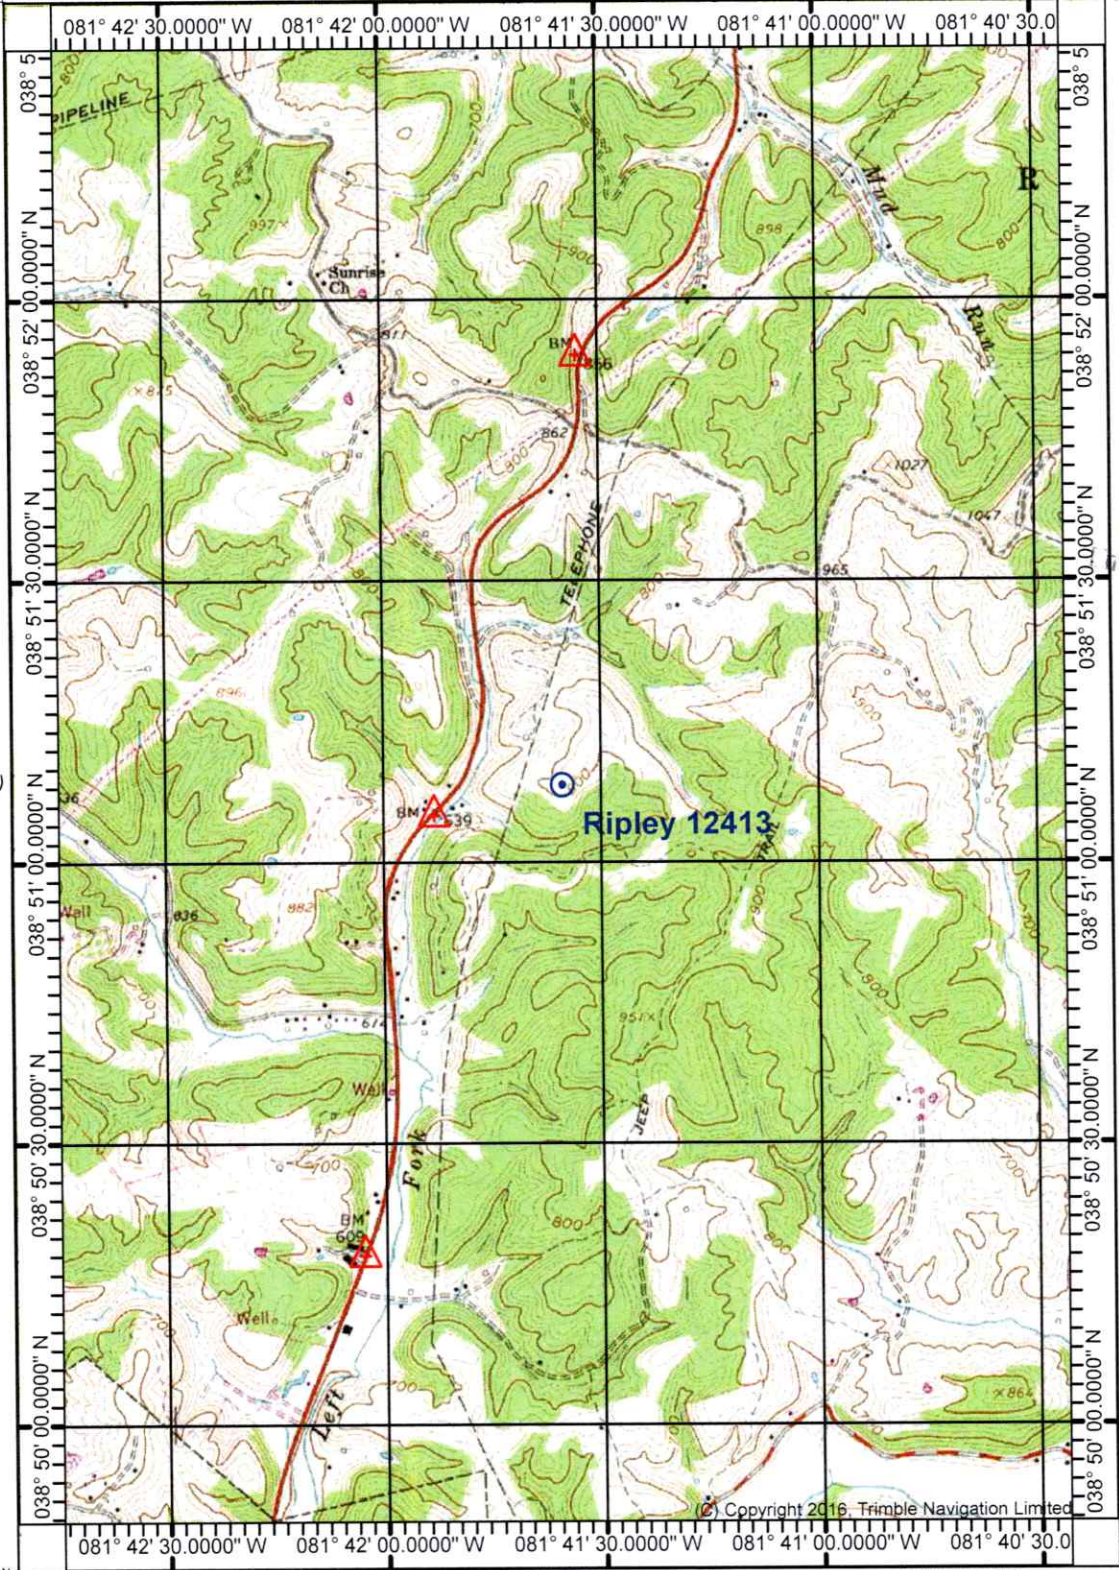

Copyright 2016, Trimble Navigation Limited

Printed: Mon Mar 09, 2026

081° 40' 25.4003" W

038° 49' 49.0926" N

(KENNA)
SCALE 1:24000

(KENTUCK)

(ELMWOOD)

Produced by Trimble Terrain Navigator Pro
Topography based on USGS 1:24,000
Maps


North American 1983 Datum (NAD83)

To place on the predicted North American
1927 move the projection lines 9M N and
13M E

Declination



GN 0.43° W
MN 7.80° W

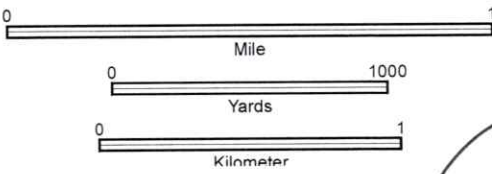

CONTOUR INTERVAL 20 FT

38081-G5-TM-024
RIPLEY, WV
JAN 1, 1975

09/25/2026

[Handwritten signature]
8-25-76