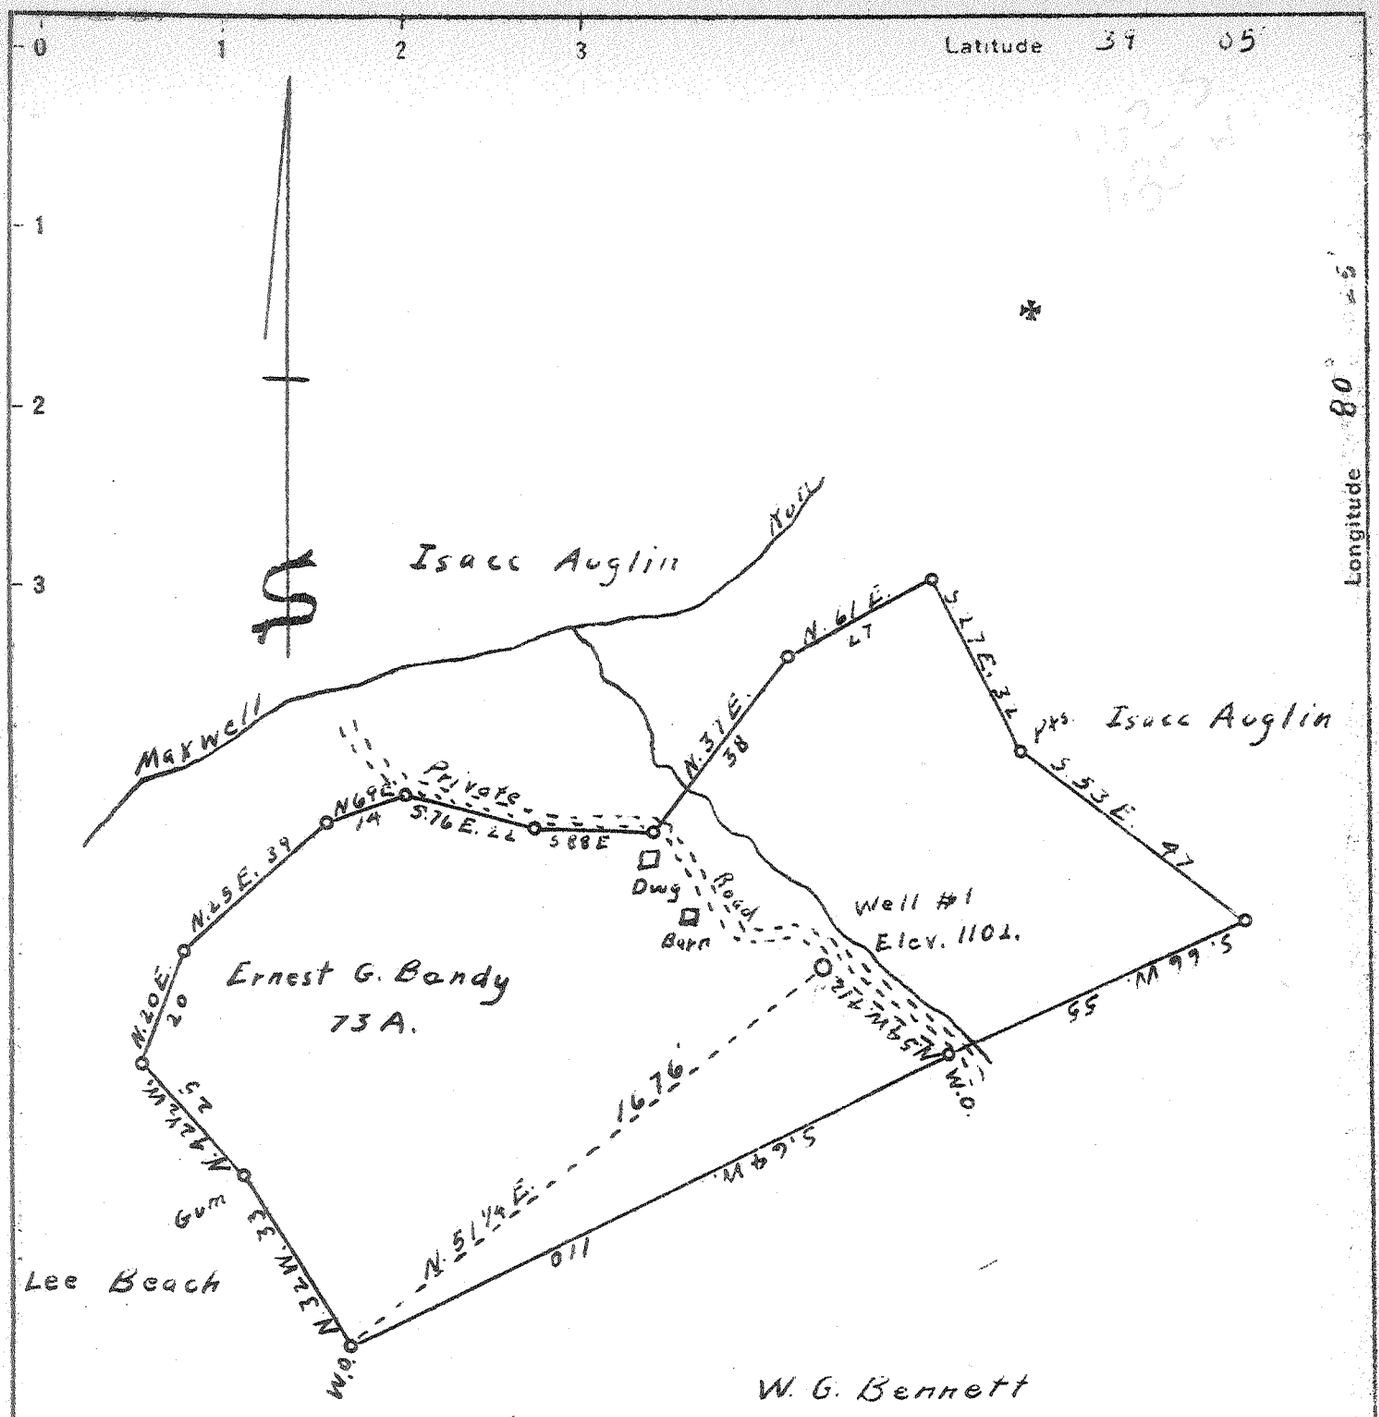


New Location
Drill Deeper
Abandonment

Company Watson Oil & Gas Co
Address Jane Lew, W Va.
Farm Ernest G. Bandy
Tract _____ Acres 73½ Lease No. _____
Well (Farm) No. 1 Serial No. _____
Elevation (Spirit Level) 1102'
Quadrangle Weston
County Lewis District Hackers Creek
Engineer A. K. Westfall
Engineer's Registration No. Surveyor, Ritchie Co.
File No. _____ Drawing No. _____
Date June 23, 1943 Scale 1" = 30 Poles

STATE OF WEST VIRGINIA
DEPARTMENT OF MINES
OIL AND GAS DIVISION
CHARLESTON

# WELL LOCATION MAP

FILE NO. LEW-247-A

✚ Denotes location of well on United States Topographic Maps, scale 1 to 62,500, latitude and longitude lines being represented by border lines as shown.

— Denotes one inch spaces on border line of original tracing.

"IMPERIAL" TRACING CLOTH