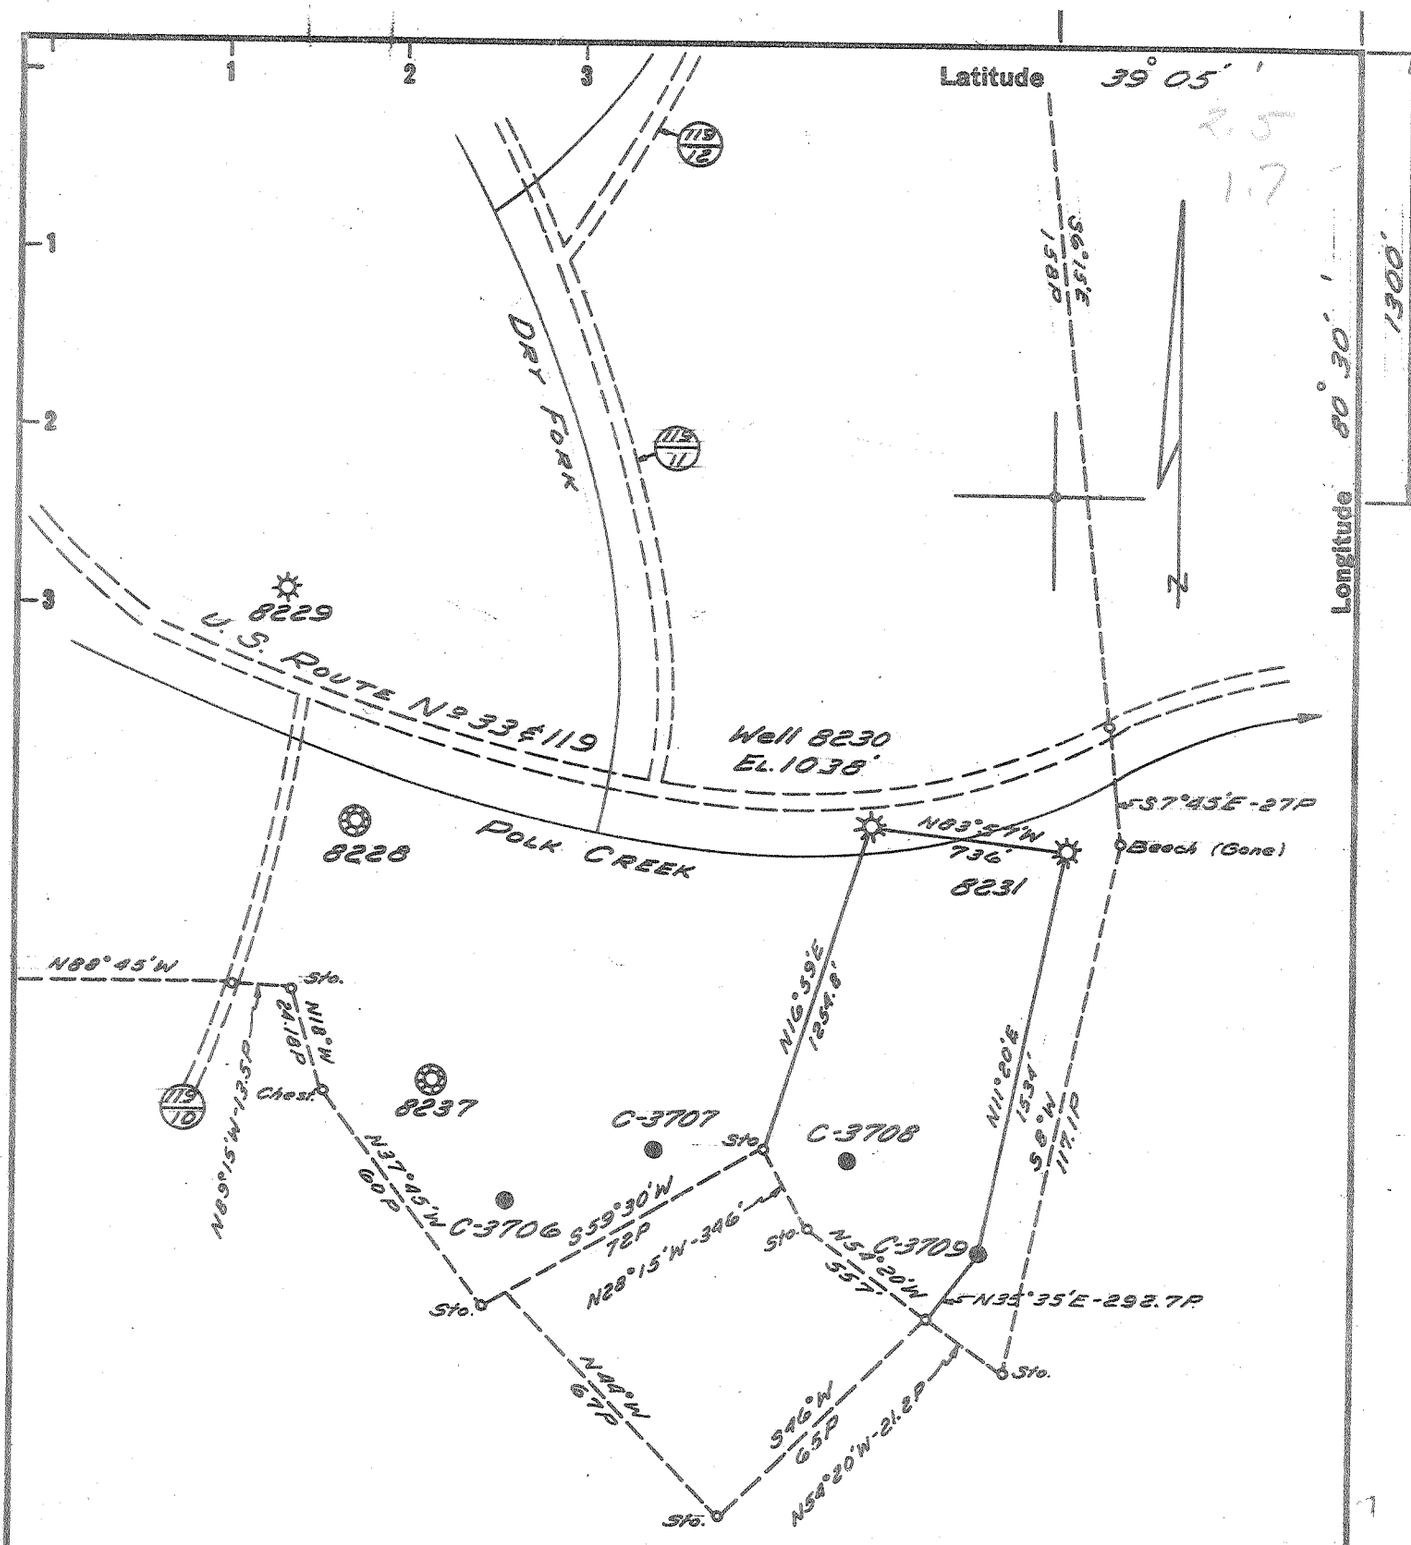

NOTE:
This Survey Was Completed 6-1-31

New Location ..☐
Drill Deeper .....☐
Abandonment.....☒

Map Sheet 70, S-28, E-4; F.B. 513, P. 21-27

Company HOPE NATURAL GAS CO.
Address CLARKSBURG, W. VA.
Farm S. D. CAMDEN
Tract _____ Acres 1600 Lease No. 53120
Well (Farm) No. _____ Serial No. 8230
Elevation (Spirit Level) 1038'
Quadrangle VADIS & S. E.
County LEWIS District FREEMANS CK.
Engineer Joshua M. Jarvis.
Engineer's Registration No. 2397
File No. _____ Drawing No. _____
Date 6-1-31 Scale 1" = 40 POLES

STATE OF WEST VIRGINIA
DEPARTMENT OF MINES
OIL AND GAS DIVISION
CHARLESTON

WELL LOCATION MAP

FILE NO. LEW-764-A

+ Denotes location of well on United States Topographic Maps, scale 1 to 62,500, latitude and longitude lines being represented by border lines as shown.

— Denotes one inch spaces on border line of original tracing.

K-E 180 IMPERIAL TRACING CLOTH T. M. 66737

1205-A