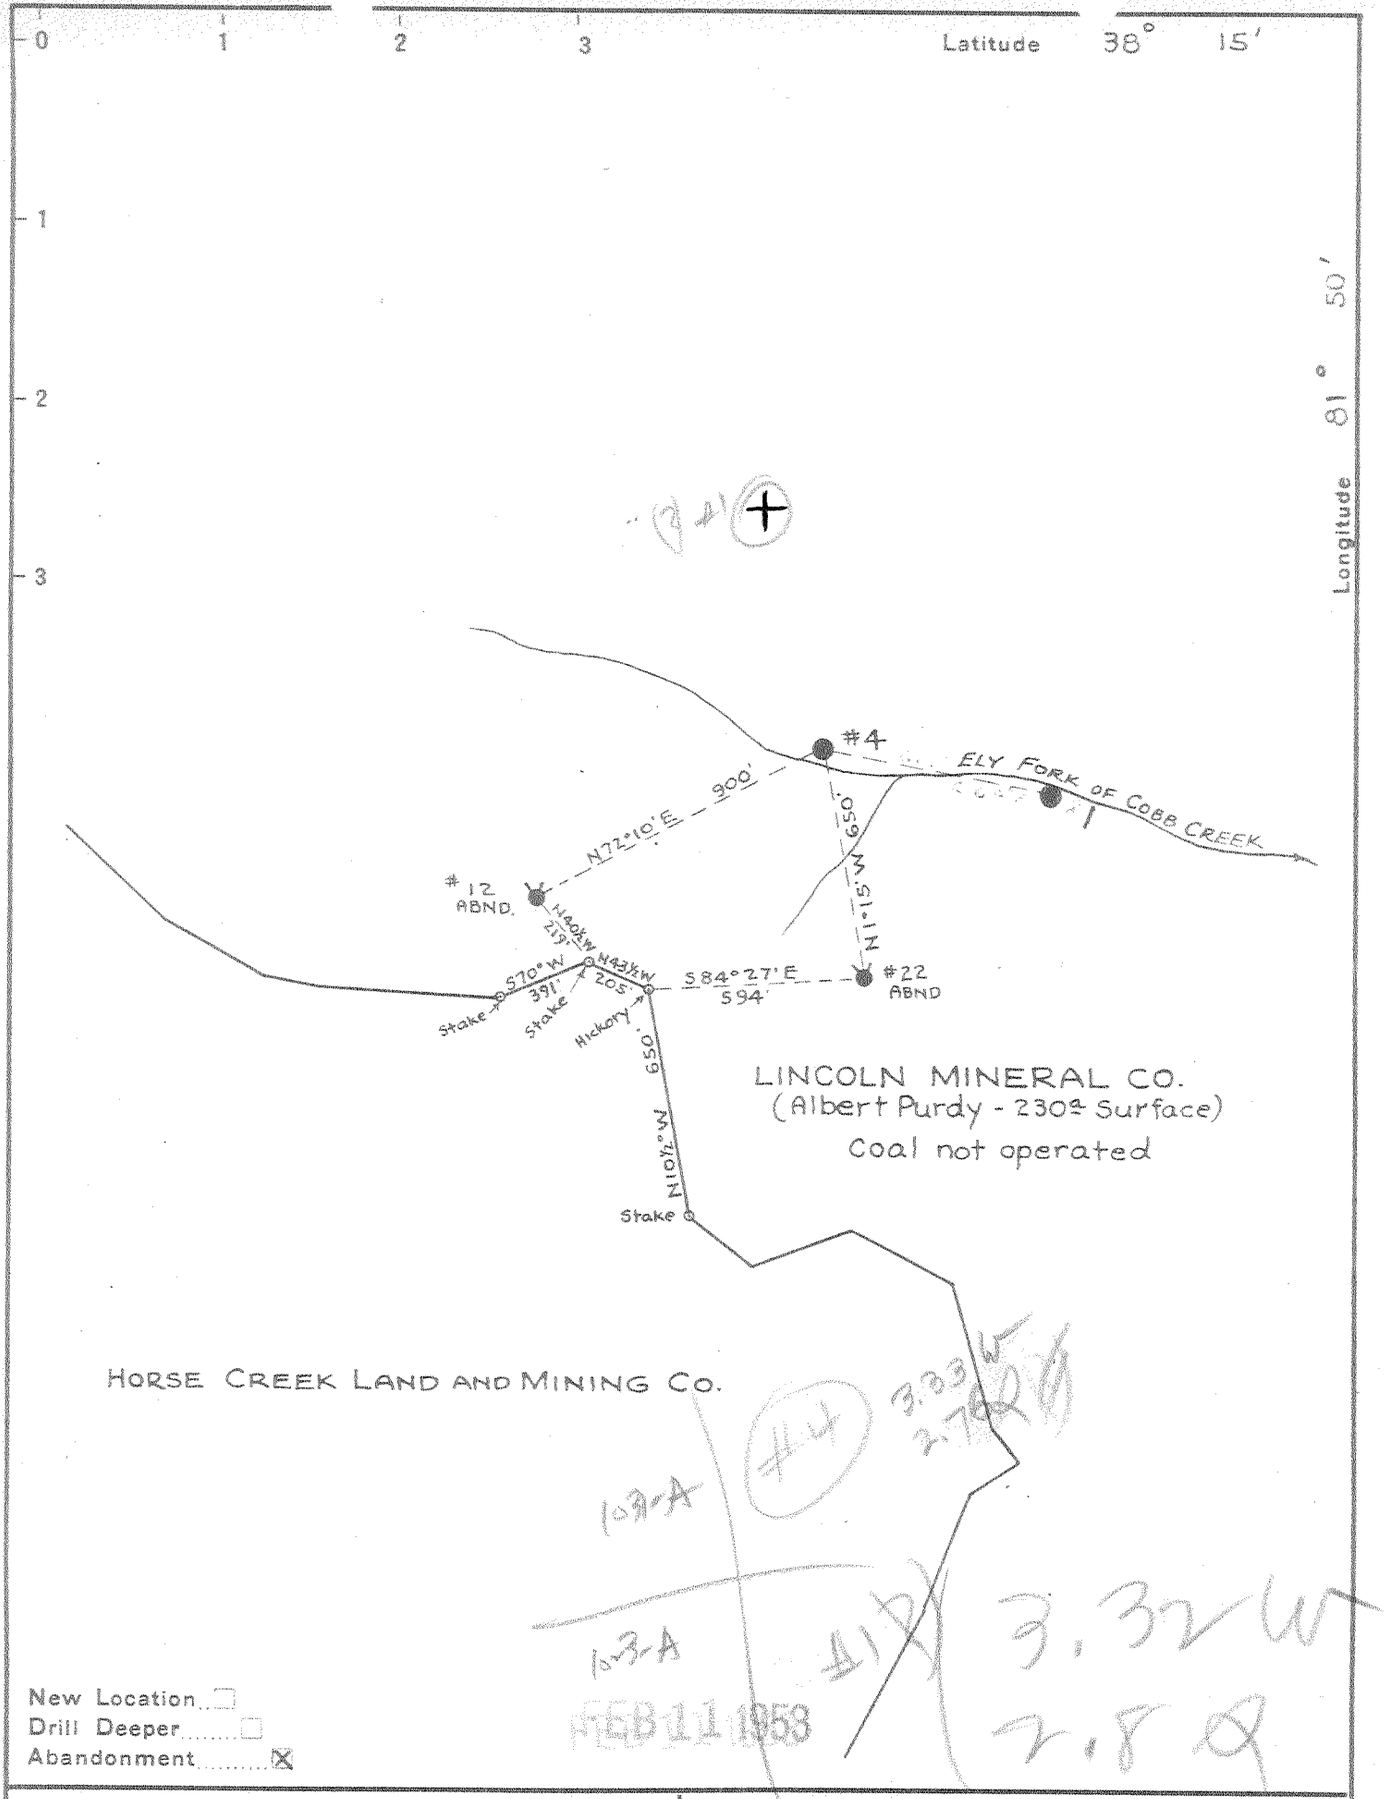

New Location ☐
Drill Deeper ☐
Abandonment ☒

Company HARVARD GAS COMPANY
Address CHARLESTON, W.VA.
Farm LINCOLN MINERAL CO.
Tract _____ Acres 12,905 Lease No. _____
Well (Farm) No. 4 + 1 Serial No. _____
Elevation (Spirit Level) 890 Topo. _____
Quadrangle MADISON
County LINCOLN District WASHINGTON
Engineer Harold W. Field
Engineer's Registration No. 651
File No. _____ Drawing No. _____
Date OCT. 12, 1950 Scale 1" = 500'

STATE OF WEST VIRGINIA
DEPARTMENT OF MINES
OIL AND GAS DIVISION
CHARLESTON

WELL LOCATION MAP

FILE NO. LIN - 1023-A - #1
LIN - 1031-A - #4

+ Denotes location of well on United States Topographic Maps, scale 1 to 62,500, latitude and longitude lines being represented by border lines as shown.

— Denotes one inch spaces on border line of original tracing.

LIN-1023-A