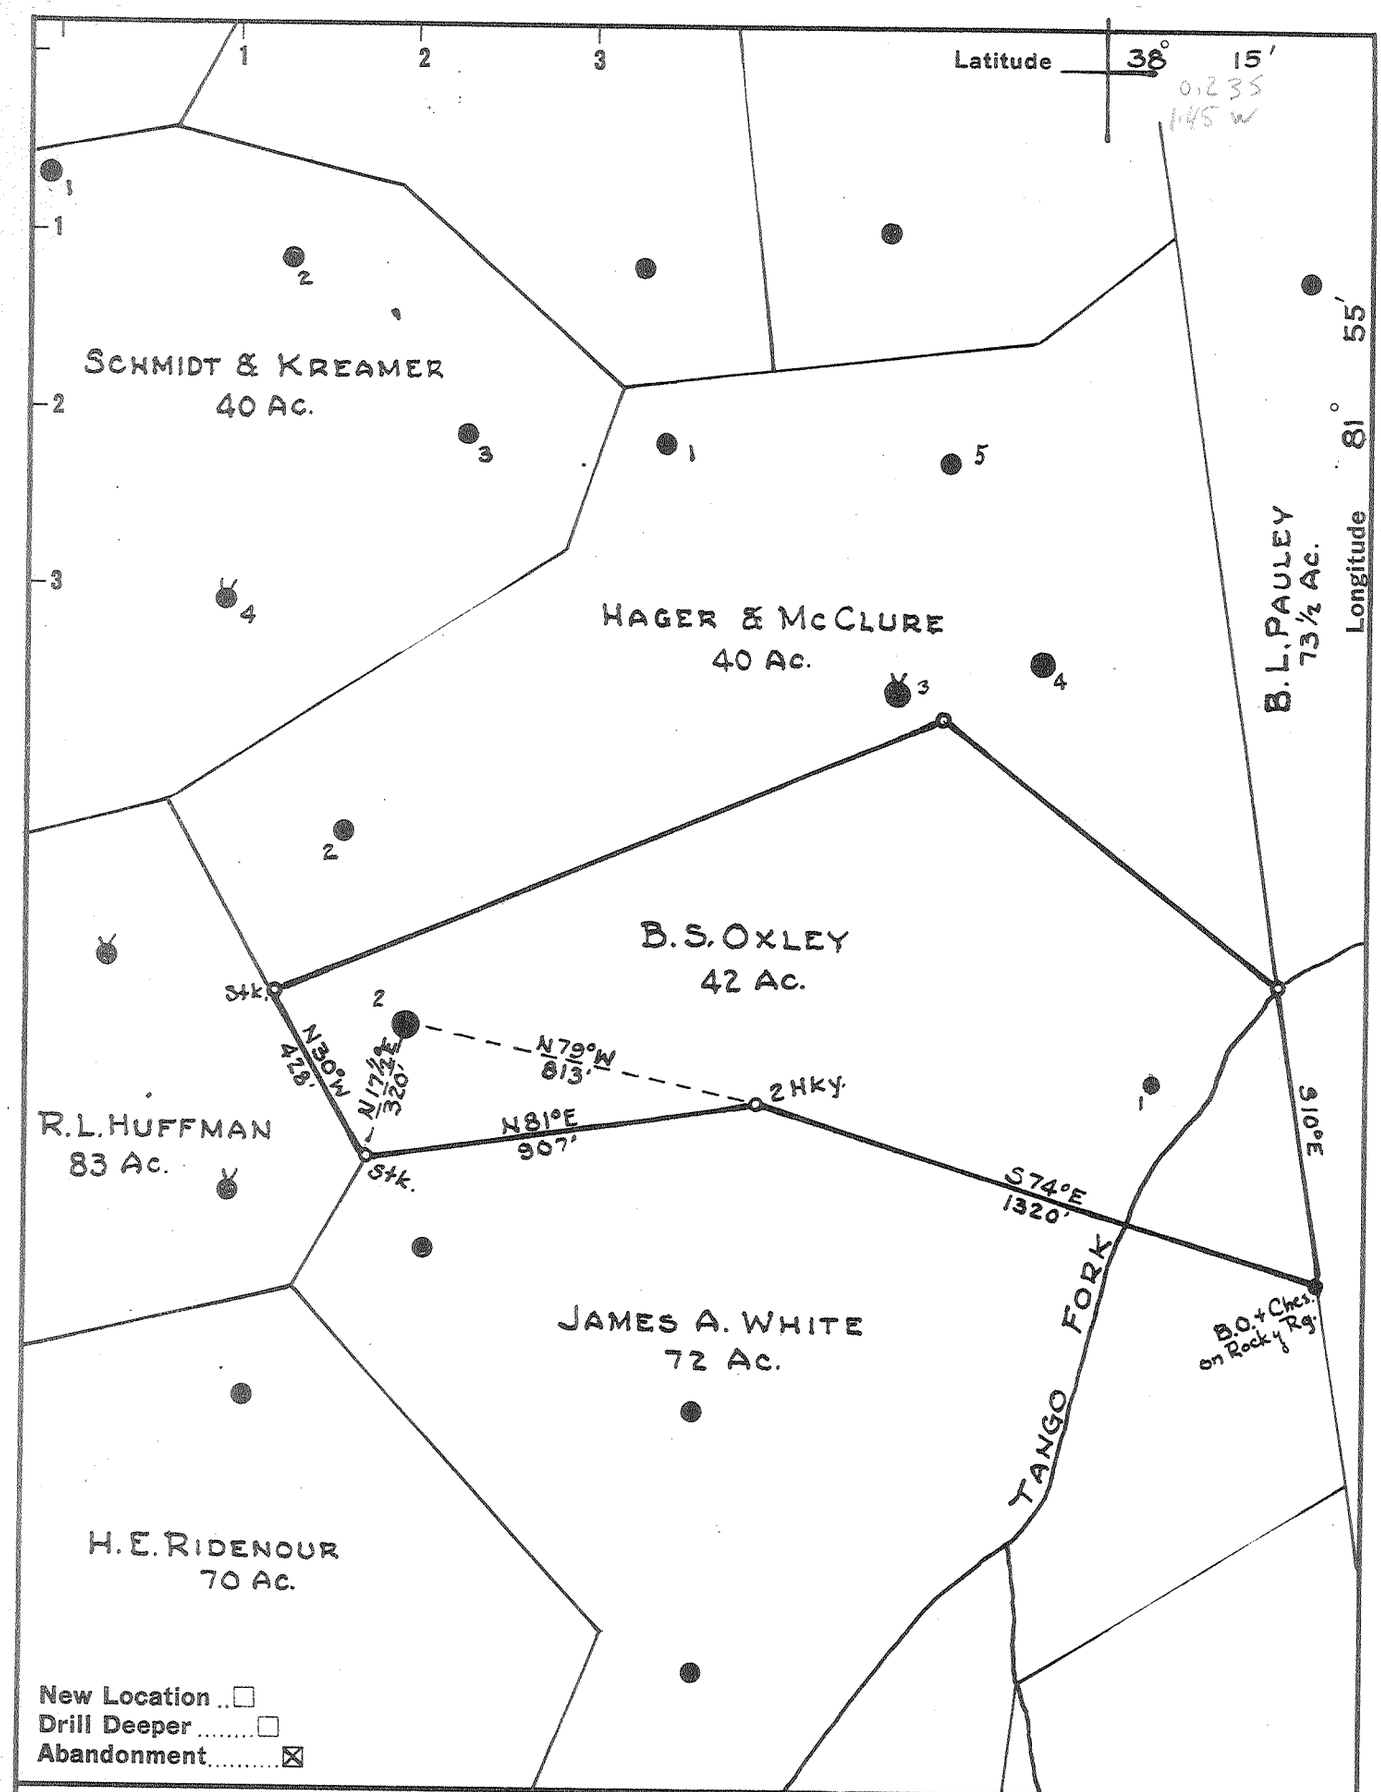

New Location ..☐
Drill Deeper .....☐
Abandonment.....☒

Company PACK & JACKSON
Address HAMLIN, W. VA.
Farm B.S. OXLEY
Tract _____ Acres 42 Lease No. _____
Well (Farm) No. 2 Serial No. F9753
Elevation (Spirit Level) 836.13
Quadrangle MADISON
County LINCOLN District DUVAL
Engineer Paul E. Joachim
Engineer's Registration No. 669
File No. 44-51 Drawing No. _____
Date 9-14-62 Scale 1" = 400'

STATE OF WEST VIRGINIA
DEPARTMENT OF MINES
OIL AND GAS DIVISION
CHARLESTON

WELL LOCATION MAP

FILE NO. L/N-1303-A

+ Denotes location of well on United States Topographic Maps, scale 1 to 62,500, latitude and longitude lines being represented by border lines as shown.

— Denotes one inch spaces on border line of original tracing.

K+E 156 IMPERIAL TRACING CLOTH T.M 60046