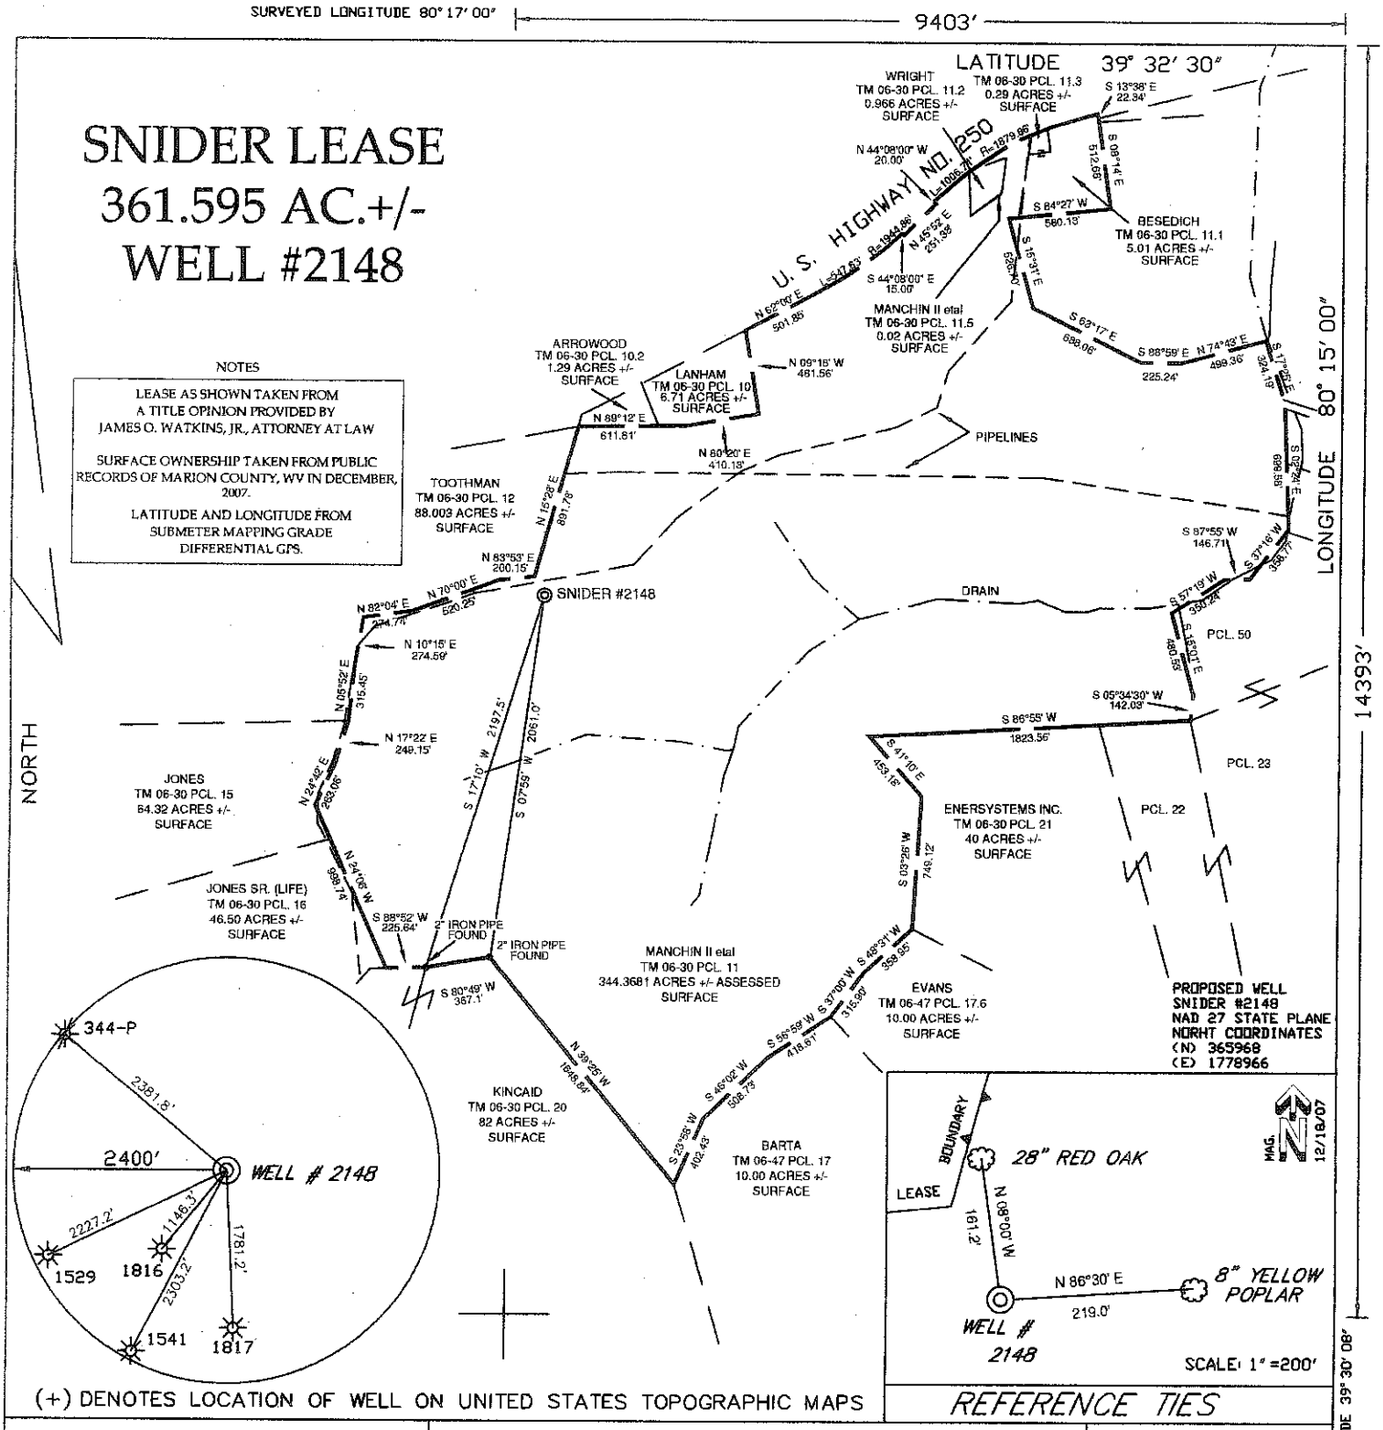

FILE NO. SNIDER121807
DRAWING NO. SNIDER121807.DWG
SCALE 1"=1000'
MINIMUM DEGREE OF ACCURACY 1 : 200
PROVEN SOURCE OF ELEVATION DGPS (SUBMETER GRADE)

I THE UNDERSIGNED, HEREBY CERTIFY THAT THIS PLAT IS CORRECT TO THE BEST OF MY KNOWLEDGE AND BELIEF AND SHOWS ALL THE INFORMATION REQUIRED BY LAW AND THE REGULATIONS ISSUED AND PRESCRIBED BY THE DEPARTMENT OF ENERGY.
(SIGNED) Richard E. Adams
P.S. 986

RICHARD E. ADAMS LICENSED No. 986 STATE OF WEST VIRGINIA PROFESSIONAL SURVEYOR

STATE OF WEST VIRGINIA
DIVISION OF ENVIRONMENTAL PROTECTION
OIL AND GAS DIVISION

ADAMS LAND SURVEYING
P.O. BOX 584
TROY, WV 26443
(304)462-7654

DATE DECEMBER 20, 20 07
OPERATOR'S WELL NO. SNIDER #2148
API WELL NO.
47 _ 049 _ 0193 I
STATE COUNTY PERMIT

CANCELLED

WELL TYPE: OIL ___ GAS X LIQUID INJECTION ___ WASTE DISPOSAL ___
(IF "GAS,") PRODUCTION X STORAGE ___ DEEP ___ SHALLOW ___
LOCATION: ELEVATION 1322' WATERSHED BUFFALO CREEK
DISTRICT LINCOLN COUNTY MARION
QUADRANGLE MANNINGTON
SURFACE OWNER JOHN MANCHIN II etal ACREAGE 350.615 +/-
OIL & GAS ROYALTY OWNER ROBERT F. HORNER etal LEASE ACREAGE 350.615 +/- OF 361.595 +/-
LEASE NO. ___
PROPOSED WORK: DRILL X CONVERT ___ DRILL DEEPER ___ REDRILL ___ FRACTURE OR STIMULATE X PLUG OFF OLD FORMATION ___ PERFORATE NEW FORMATION ___ OTHER PHYSICAL CHANGE IN WELL (SPECIFY) ___
PLUG AND ABANDON ___ CLEAN OUT AND REPLUG ___
TARGET FORMATION BRADFORD ESTIMATED DEPTH 4550'
WELL OPERATOR LINN OPERATING, INC. DESIGNATED AGENT GARY BEALL
ADDRESS 650 WASHINGTON RD. PITTSBURGH, PA 15228 ADDRESS P.O. BOX 1008 JANE LEW, WV 26378

FORM WW-6
COUNTY NAME
PERMIT

09/14/2012