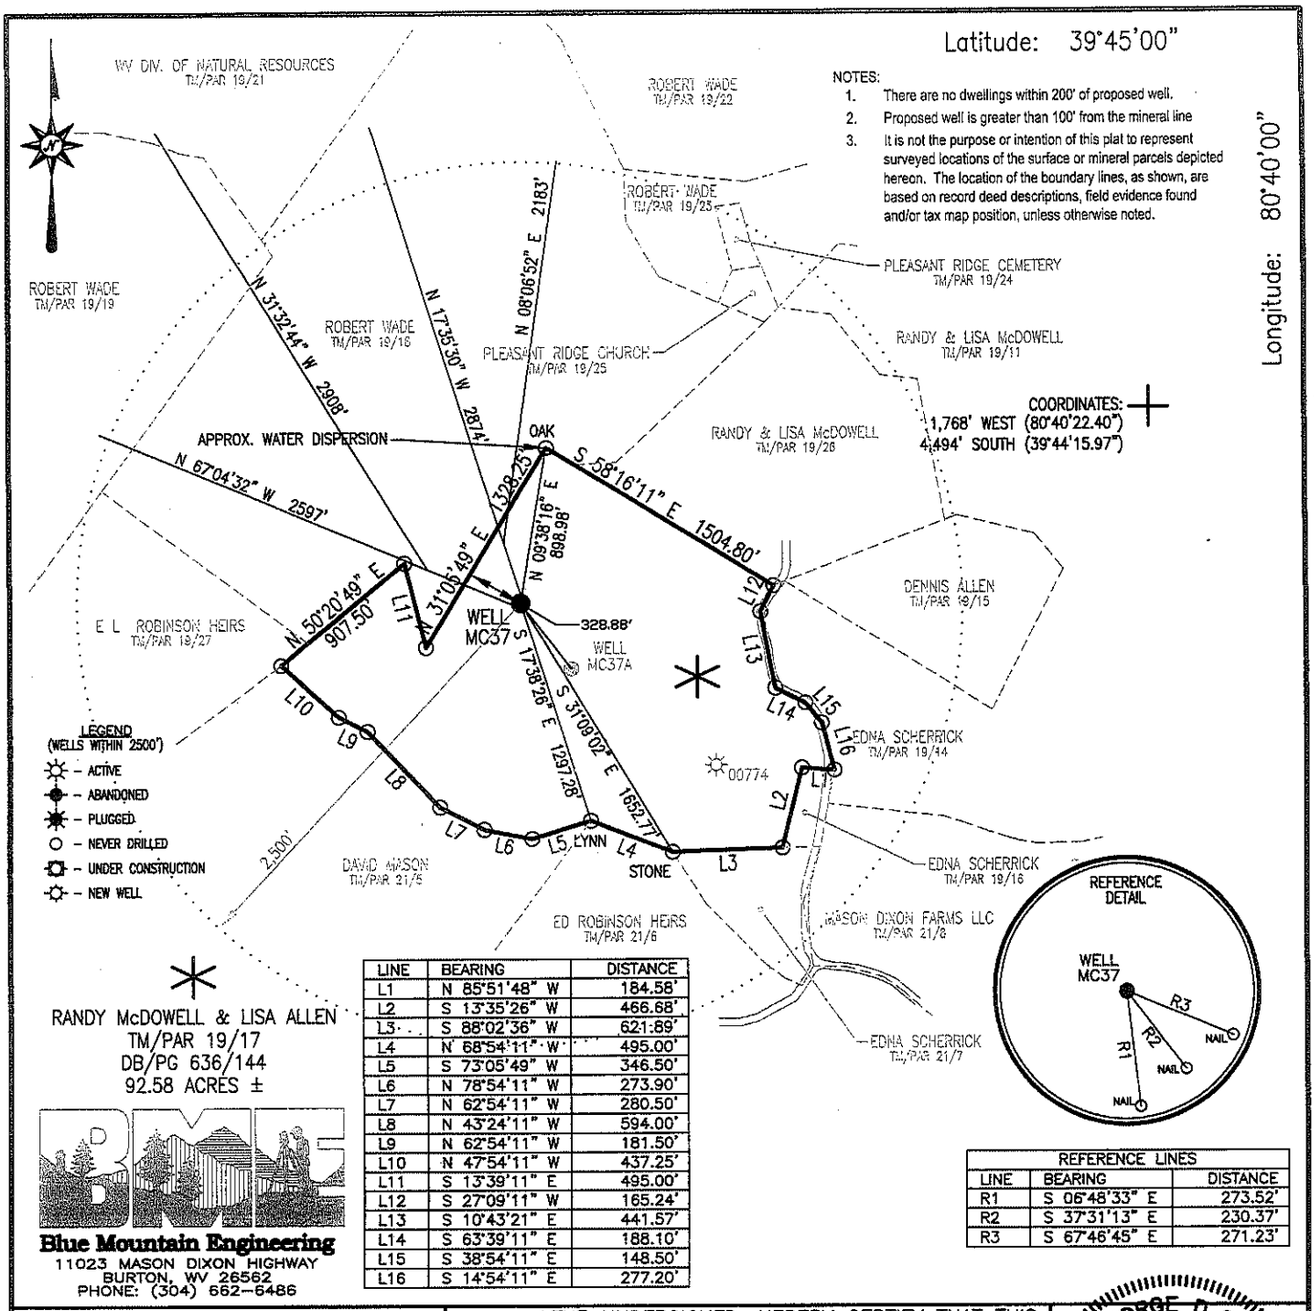

LINE	BEARING	DISTANCE
L1	N 85°51'48" W	184.58'
L2	S 13°35'26" W	466.68'
L3	S 88°02'36" W	621.89'
L4	N 68°54'11" W	495.00'
L5	S 73°05'49" W	346.50'
L6	N 78°54'11" W	273.90'
L7	N 62°54'11" W	280.50'
L8	N 43°24'11" W	594.00'
L9	N 62°54'11" W	181.50'
L10	N 47°54'11" W	437.25'
L11	S 13°39'11" E	495.00'
L12	S 27°09'11" W	165.24'
L13	S 10°43'21" E	441.57'
L14	S 63°39'11" E	188.10'
L15	S 38°54'11" E	148.50'
L16	S 14°54'11" E	277.20'

REFERENCE LINES		
LINE	BEARING	DISTANCE
R1	S 06°48'33" E	273.52'
R2	S 37°31'13" E	230.37'
R3	S 67°46'45" E	271.23'

RANDY McDOWELL & LISA ALLEN
TM/PAR 19/17
DB/PG 636/144
92.58 ACRES ±

Blue Mountain Engineering
11023 MASON DIXON HIGHWAY
BURTON, WV 26562
PHONE: (304) 662-6486

FILE #: MC37
DRAWING #: MC37
SCALE: 1" = 1000'
MINIMUM DEGREE OF ACCURACY: 1/2500
PROVEN SOURCE OF ELEVATION: U.S.G.S. MONUMENT THOMAS 1498.81'

I, THE UNDERSIGNED, HEREBY CERTIFY THAT THIS PLAT IS CORRECT TO THE BEST OF MY KNOWLEDGE AND BELIEF AND SHOWS ALL THE INFORMATION REQUIRED BY LAW AND THE REGULATIONS ISSUED AND PRESCRIBED BY THE DEPARTMENT OF ENVIRONMENTAL PROTECTION.

Signed:
R.P.E.: L.L.S.: P.S. No. 2000

GEORGE D. SIX LICENSED No. 2000 STATE OF WEST VIRGINIA PROFESSIONAL SURVEYOR
PLACE SEAL HERE

(+) DENOTES LOCATION OF WELL ON UNITED STATES TOPOGRAPHIC MAPS
WVDEP
OFFICE OF OIL & GAS
601 57TH STREET
CHARLESTON, WV 25304

DATE: OCTOBER 20, 2008
OPERATOR'S WELL #: MC37
API WELL #: 47 (STATE) 61 (COUNTY) 011960 (PERMIT)

CANCELLED

Well Type: ☐ Oil ☐ Waste Disposal ☒ Production ☐ Deep
☒ Gas ☐ Liquid Injection ☐ Storage ☒ Shallow

WATERSHED: UNAMMED TRIBUTARY TO LYNN CAMP RUN
ELEVATION: 1273.17'
COUNTY/DISTRICT: MARSHALL/MEADE
QUADRANGLE: WILEYVILLE, WV 7.5'
SURFACE OWNER: RANDY McDOWELL & LISA ALLEN
ACREAGE: 92.58±
OIL & GAS ROYALTY OWNER: SEE ATTACHED
ACREAGE: 92.58±

DRILL ☒ CONVERT ☐ DRILL DEEPER ☐ REDRILL ☐ FRACTURE OR STIMULATE ☐
PLUG OFF OLD FORMATION ☐ PERFORATE NEW FORMATION ☐ PLUG & ABANDON ☐
CLEAN OUT & REPLUG ☐ OTHER CHANGE ☐ (SPECIFY):

TARGET FORMATION: PITTSBURGH
ESTIMATED DEPTH: 1327'±

WELL OPERATOR CNX Gas Company LLC
Address 2481 JOHN NASH BLVD.
City BLUEFIELD State WV Zip Code 24701

DESIGNATED AGENT JOHN H. JOHNSTON
Address BANK ONE CENTER, PO BOX 1588
City CHARLESTON State WV Zip Code 25326-1598

06/15/2012