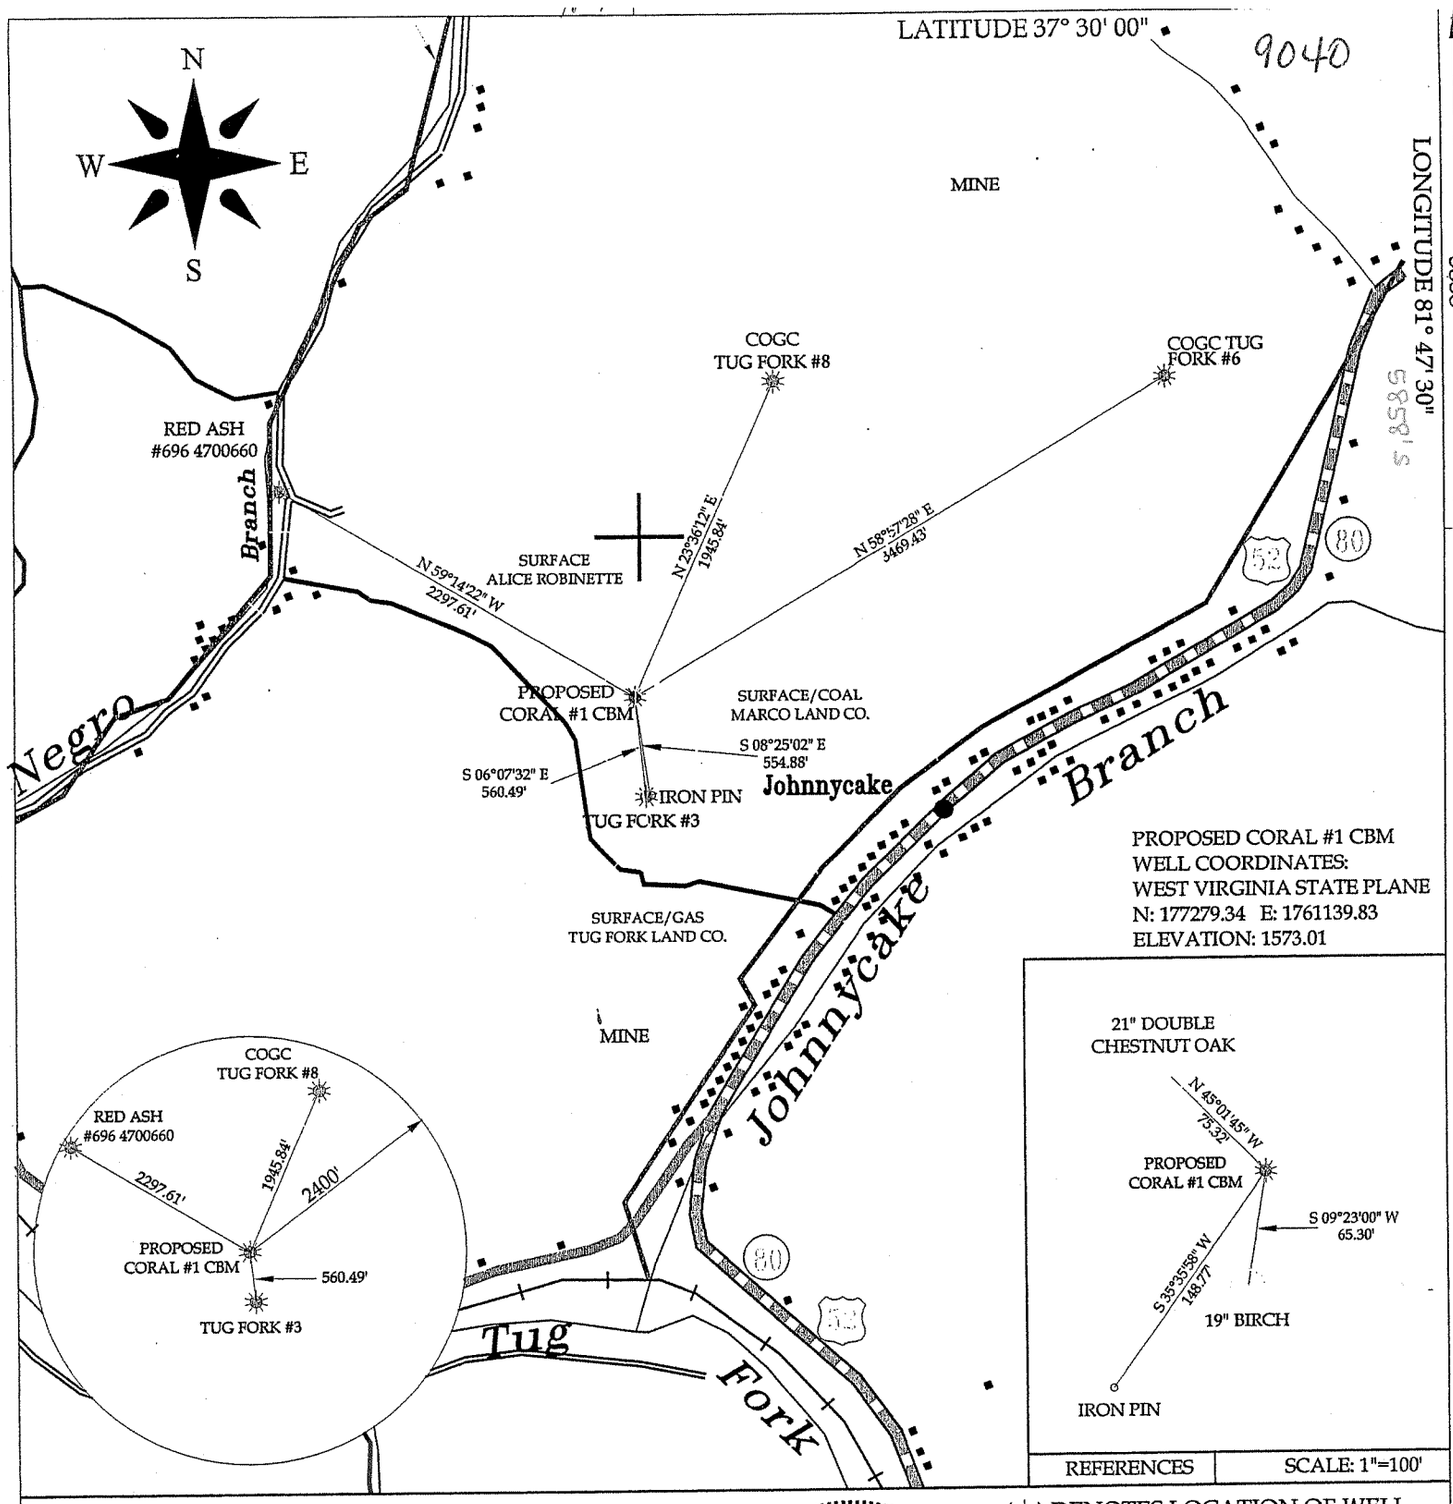

I THE UNDERSIGNED, HEREBY CERTIFY THAT THIS PLAT IS CORRECT TO THE BEST OF MY KNOWLEDGE AND BELIEF AND SHOWS ALL THE INFORMATION REQUIRED BY LAW AND THE REGULATIONS ISSUED AND PRESCRIBED BY THE DIVISION OF ENVIRONMENTAL PROTECTION.

(SIGNED) Philip Bailey

R.P.E. _____ R.P.S. X

PHILIP R. BAILEY
LICENSED
No. 1604
STATE OF
WEST VIRGINIA
PROFESSIONAL SURVEYOR

(+) DENOTES LOCATION OF WELL ON UNITED STATES TOPO MAPS

DATE OCTOBER 28, 20 05

OPERATOR'S WELL NO. CORAL CBM #1

API WELL No. 47 – ~~059~~ 47 – 02164-C
STATE COUNTY PERMIT

MINIMUM DEGREE OF ACCURACY	1 : 75992	FILE NO.	G511-05
		SCALE:	1" = 1000'
PROVEN SOURCE OF ELEVATION	TRIG LEVELING FROM KNOWN GPS MONUMENT	DRAWING NO.	CORAL1plat.dwg

STATE OF WEST VIRGINIA
DIVISION OF ENVIRONMENTAL PROTECTION
OFFICE OF OIL AND GAS

STATE OF WEST VIRGINIA
MONTAIN SEMPER LIBERA

WELL TYPE: OIL____ GAS X LIQUID INJECTION____ WASTE DISPOSAL _____
(IF "GAS") PRODUCTION X STORAGE____ DEEP____ SHALLOW _____

LOCATION: ELEVATION 1573.01 WATER SHED NEGRO BRANCH
DISTRICT SANDY RIVER COUNTY McDOWELL
QUADRANGLE IAEGER

SURFACE OWNER ALICE ROBINETTE ACREAGE ± 50
OIL & GAS ROYALTY OWNER MARCO LAND CO. (COAL/CBM) LEASE ACREAGE ± 1200
LEASE NO. _____

PROPOSED WORK: DRILL X CONVERT____ DRILL DEEPER____ REDRILL____ FRACTURE OR STIMULATE____ PLUG OFF OLD FORMATION____ PERFORATE NEW FORMATION_____ OTHER PHYSICAL CHANGE IN WELL (SPECIFY) _____

PLUG AND ABANDON X CLEAN OUT AND REPLUG _____

TARGET FORMATION NEW RIVER & POCAHONTAS COAL ESTIMATED DEPTH 1985'

WELL OPERATOR NORTHPORT PRODUCTION COMPANY DESIGNATED AGENT TOM WHITE
ADDRESS 2601 NW EXPRESSWAY, SUITE 902-E ADDRESS: 1 MEADOW RD
OKLAHOMA CITY, OK 73112 DUNBAR, WV 25064

JUN 23 2006

McDow 2164 C