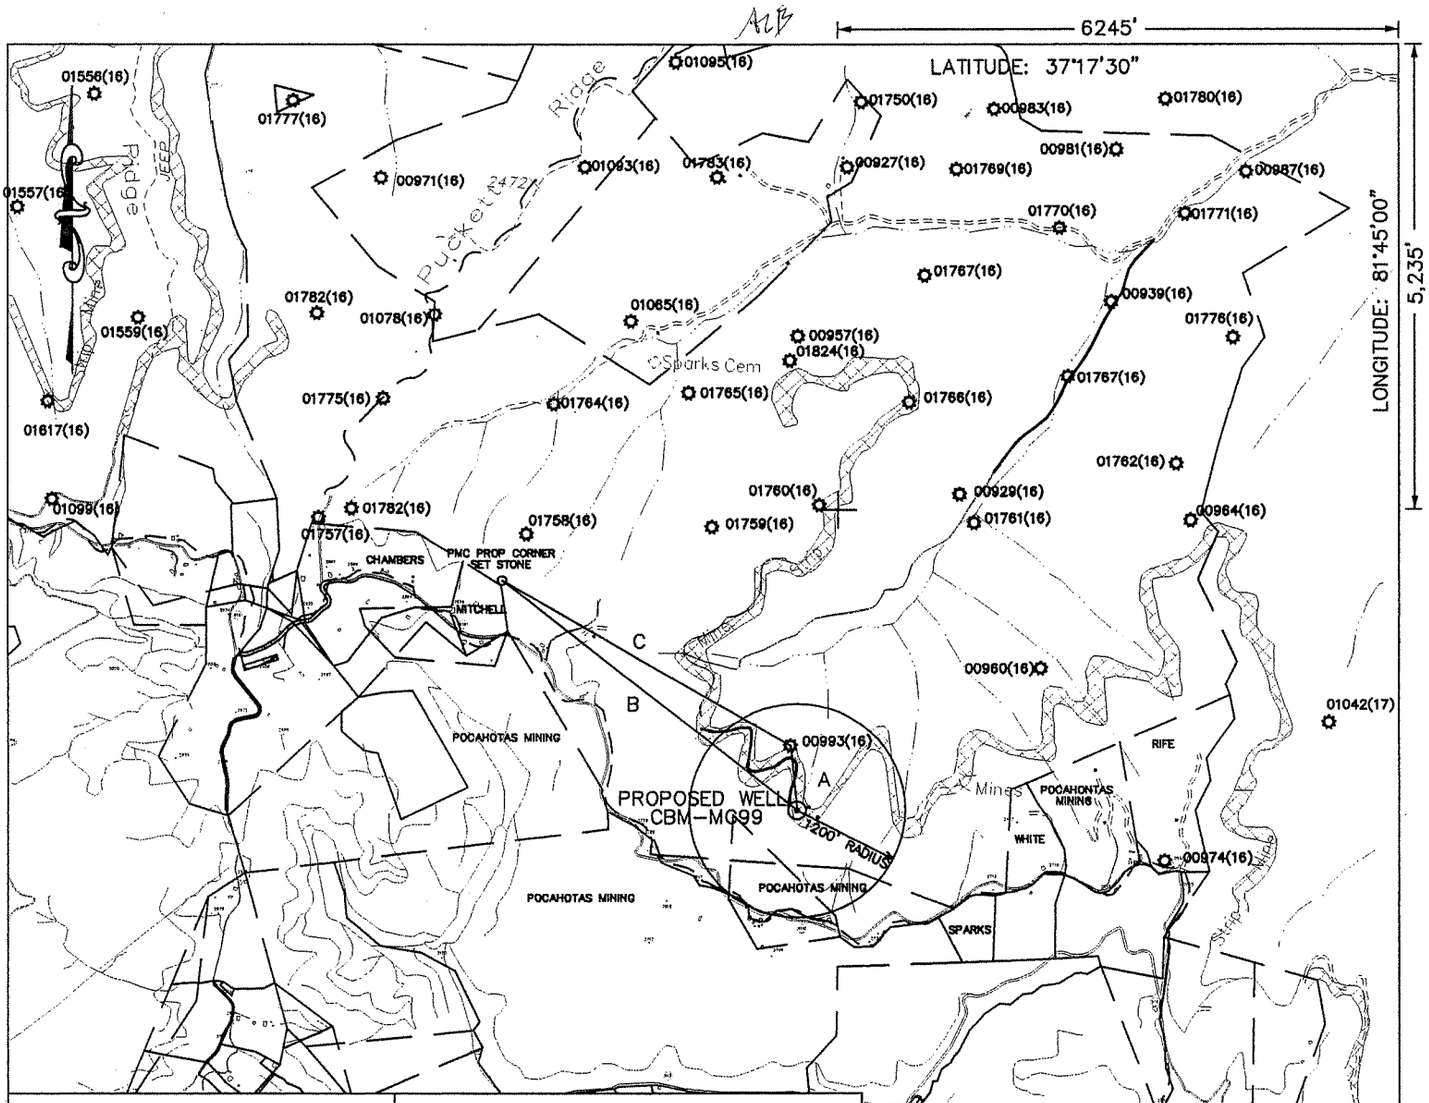

PROPOSED WELL CBM-MC99

S 72°53'23" W 135.27'
CBM
IRON PIN
IRON PIN
N 73°12'13" W 242.71'

REFERENCES: NO SCALE

WV SOUTH
NAD 27
COORDINATES
N 101,908.16
E 1,775,302.41

LAT. 37.27729
LONG. 81.77219

A. N 07°08'54" W 727.54'
B. N 53°08'32" W 4171.02'
C. N 61°16'00" W 3702.73'

NO KNOWN WATER WELLS WITHIN 1000'

NOTE:
PROPERTY LINES SHOWN ON THIS PLAT WERE TAKEN FROM MAPS PROVIDED BY CNX LAND RESOURCES AND WERE NOT SURVEYED

COORDINATES FOR THE EXISTING WELLS WERE TAKEN FROM THE OFFICE OF OIL AND GAS RECORDS

FILE NO. _____

DRAWING NO. _____

SCALE 1"= 2000'

MINIMUM DEGREE OF ACCURACY 1 : 2,500

PROVEN SOURCE OF ELEVATION SURVEYED

I THE UNDERSIGNED, HEREBY CERTIFY THAT THIS PLAT IS CORRECT TO THE BEST OF MY KNOWLEDGE AND BELIEF AND SHOWS ALL THE INFORMATION REQUIRED BY LAW AND THE REGULATIONS ISSUED AND PRESCRIBED BY THE DEPARTMENT OF MINES.

(SIGNED) Danny R. Price

R.P.E. _____ L.L.S. ✓

DANNY R. PRICE
LICENSED
No. 1159
2-16-06
STATE OF WEST VIRGINIA
PROFESSIONAL SURVEYOR

(+)DENOTES LOCATION OF WELL ON UNITED STATES TOPOGRAPHIC MAPS

FORM IV-6
(8-78)

DATE FEBRUARY 16, 2006
OPERATOR'S WELL NO. CBM-MC99
API WELL NO.
47 - 047 - 02186C
STATE COUNTY PERMIT

Division of Environmental Protection
Office of Oil & Gas

WELL TYPE: OIL ___ GAS X LIQUID INJECTION ___ WASTE DISPOSAL ___
IF "GAS": PRODUCTION X STORAGE ___ DEEP ___ SHALLOW ___
LOCATION: ELEVATION 2236.16' WATER SHED LITTLE SLATE CREEK OF DRY FORK OF THE TUG RIVER
DISTRICT BIG CREEK COUNTY MCDOWELL
QUADRANGLE BRADSHAW
SURFACE OWNER POCAHONTAS MINING LLC ACREAGE 1585.70
OIL & GAS ROYALTY OWNER POCAHONTAS MINING LLC LEASE ACREAGE 20,208.71
LEASE NO. 180341
PROPOSED WORK: DRILL X CONVERT ___ DRILL DEEPER ___ REDRILL ___ FRACTURE OR STIMULATE X PLUG OFF OLD FORMATION ___ PERFORATE NEW FORMATION ___ OTHER PHYSICAL CHANGE IN WELL (SPECIFY) ___

PLUG AND ABANDON ___ CLEAN OUT AND REPLUG ___
TARGET FORMATION POCAHONTAS / NEW RIVER ESTIMATED DEPTH 2032'
WELL OPERATOR CNX GAS COMPANY LLC DESIGNATED AGENT JOHN H. JOHNSTON
ADDRESS P.O. BOX 947 ADDRESS BANK ONE CENTER, 7TH FLOOR P.O. BOX 1588
BLUEFIELD, VA 24605 CHARLESTON WV 25326-1588

McDow 02186C

MAR 10 2006

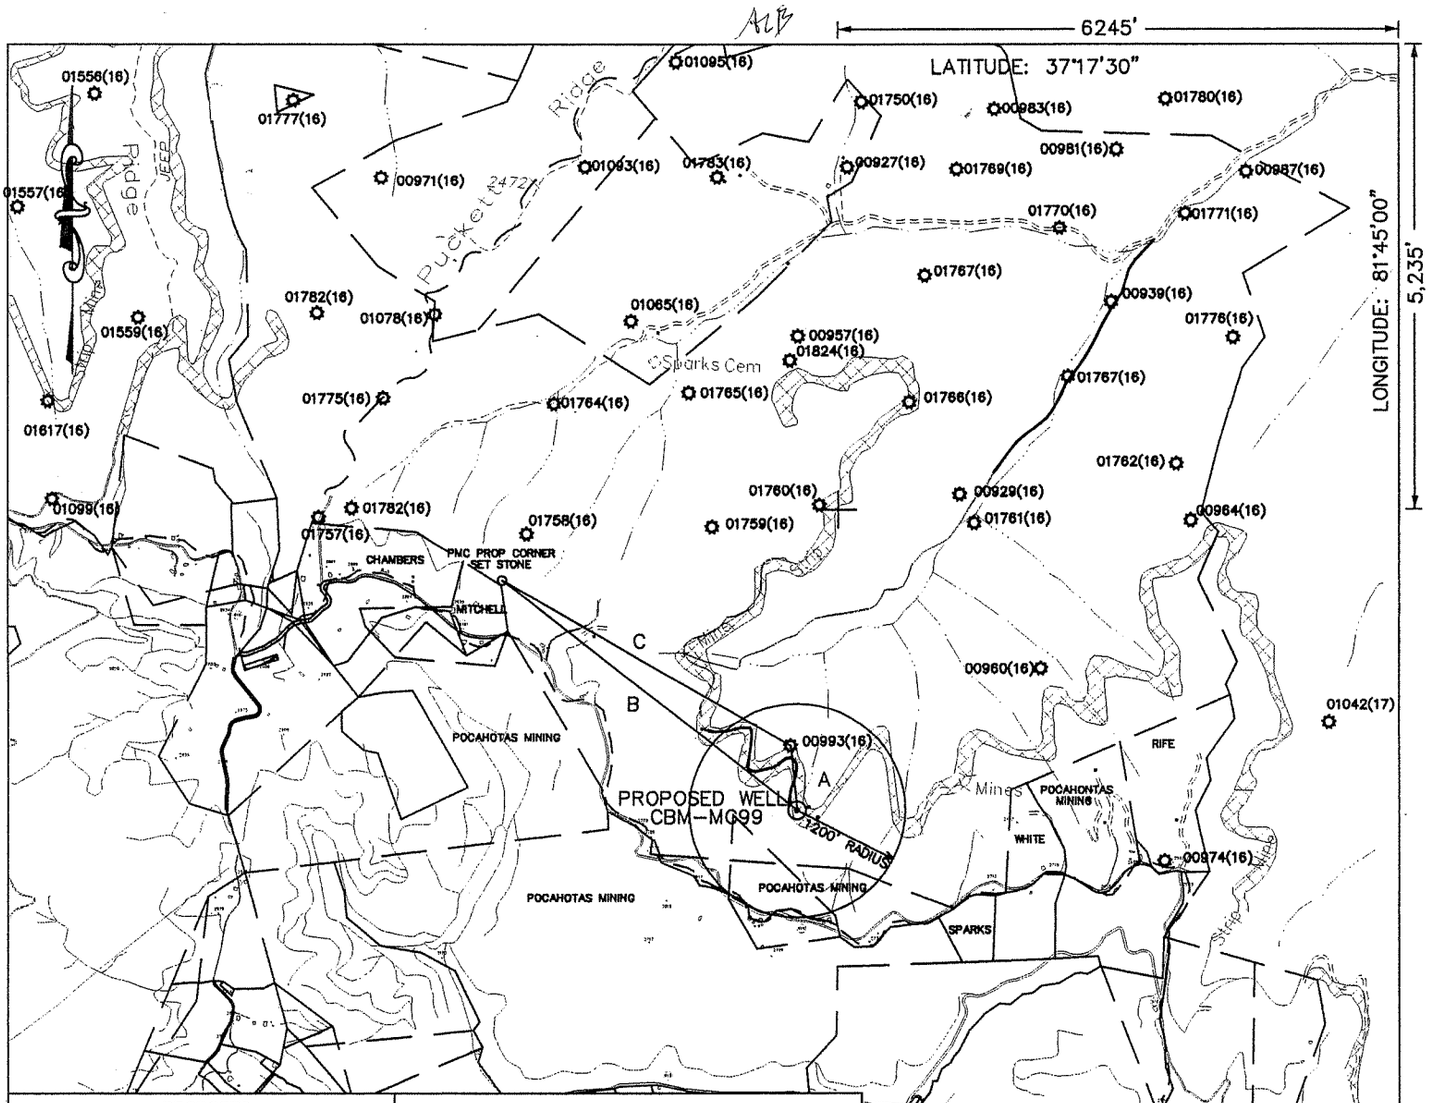

PROPOSED WELL CBM-MC99

S 72°53'23" W 135.27'
CBM
IRON PIN
IRON PIN
N 73°12'13" W 242.71'

REFERENCES: NO SCALE

WV SOUTH
NAD 27
COORDINATES
N 101,908.16
E 1,775,302.41

LAT. 37.27729
LONG. 81.77219

A. N 07°08'54" W 727.54'
B. N 53°08'32" W 4171.02'
C. N 61°16'00" W 3702.73'

NO KNOWN WATER WELLS WITHIN 1000'

NOTE:
PROPERTY LINES SHOWN ON THIS PLAT WERE TAKEN FROM MAPS PROVIDED BY CNX LAND RESOURCES AND WERE NOT SURVEYED

COORDINATES FOR THE EXISTING WELLS WERE TAKEN FROM THE OFFICE OF OIL AND GAS RECORDS

FILE NO. _____

DRAWING NO. _____

SCALE 1"= 2000'

MINIMUM DEGREE OF ACCURACY 1 : 2,500

PROVEN SOURCE OF ELEVATION SURVEYED

I THE UNDERSIGNED, HEREBY CERTIFY THAT THIS PLAT IS CORRECT TO THE BEST OF MY KNOWLEDGE AND BELIEF AND SHOWS ALL THE INFORMATION REQUIRED BY LAW AND THE REGULATIONS ISSUED AND PRESCRIBED BY THE DEPARTMENT OF MINES.

(SIGNED) Danny R. Price

R.P.E. _____ L.L.S. ✓

DANNY R. PRICE
LICENSED
No. 1159
2-16-06
STATE OF WEST VIRGINIA
PROFESSIONAL SURVEYOR

(+)DENOTES LOCATION OF WELL ON UNITED STATES TOPOGRAPHIC MAPS

FORM IV-6
(8-78)

DATE FEBRUARY 16, 2006

OPERATOR'S WELL NO. CBM-MC99

API WELL NO.
47 - 047 - 02186C
STATE COUNTY PERMIT

Division of Environmental Protection
Office of Oil & Gas

WELL TYPE: OIL ___ GAS X LIQUID INJECTION ___ WASTE DISPOSAL ___

IF "GAS": PRODUCTION X STORAGE ___ DEEP ___ SHALLOW ___

LOCATION: ELEVATION 2236.16' WATER SHED LITTLE SLATE CREEK OF DRY FORK OF THE TUG RIVER

DISTRICT BIG CREEK COUNTY MCDOWELL

QUADRANGLE BRADSHAW

SURFACE OWNER POCAHONTAS MINING LLC ACREAGE 1585.70

OIL & GAS ROYALTY OWNER POCAHONTAS MINING LLC LEASE ACREAGE 20,208.71

LEASE NO. 180341

PROPOSED WORK: DRILL X CONVERT ___ DRILL DEEPER ___ REDRILL ___ FRACTURE OR STIMULATE X PLUG OFF OLD FORMATION ___ PERFORATE NEW FORMATION ___ OTHER PHYSICAL CHANGE IN WELL (SPECIFY) ___

PLUG AND ABANDON ___ CLEAN OUT AND REPLUG ___

TARGET FORMATION POCAHONTAS / NEW RIVER ESTIMATED DEPTH 2032'

WELL OPERATOR CNX GAS COMPANY LLC DESIGNATED AGENT JOHN H. JOHNSTON

ADDRESS P.O. BOX 947 ADDRESS BANK ONE CENTER, 7TH FLOOR P.O. BOX 1588

BLUEFIELD, VA 24605 CHARLESTON WV 25326-1588

MC DOW 2186C

MAR 10 2006