


WELL NAME: LAURITA 1H
RIVESVILLE, WV

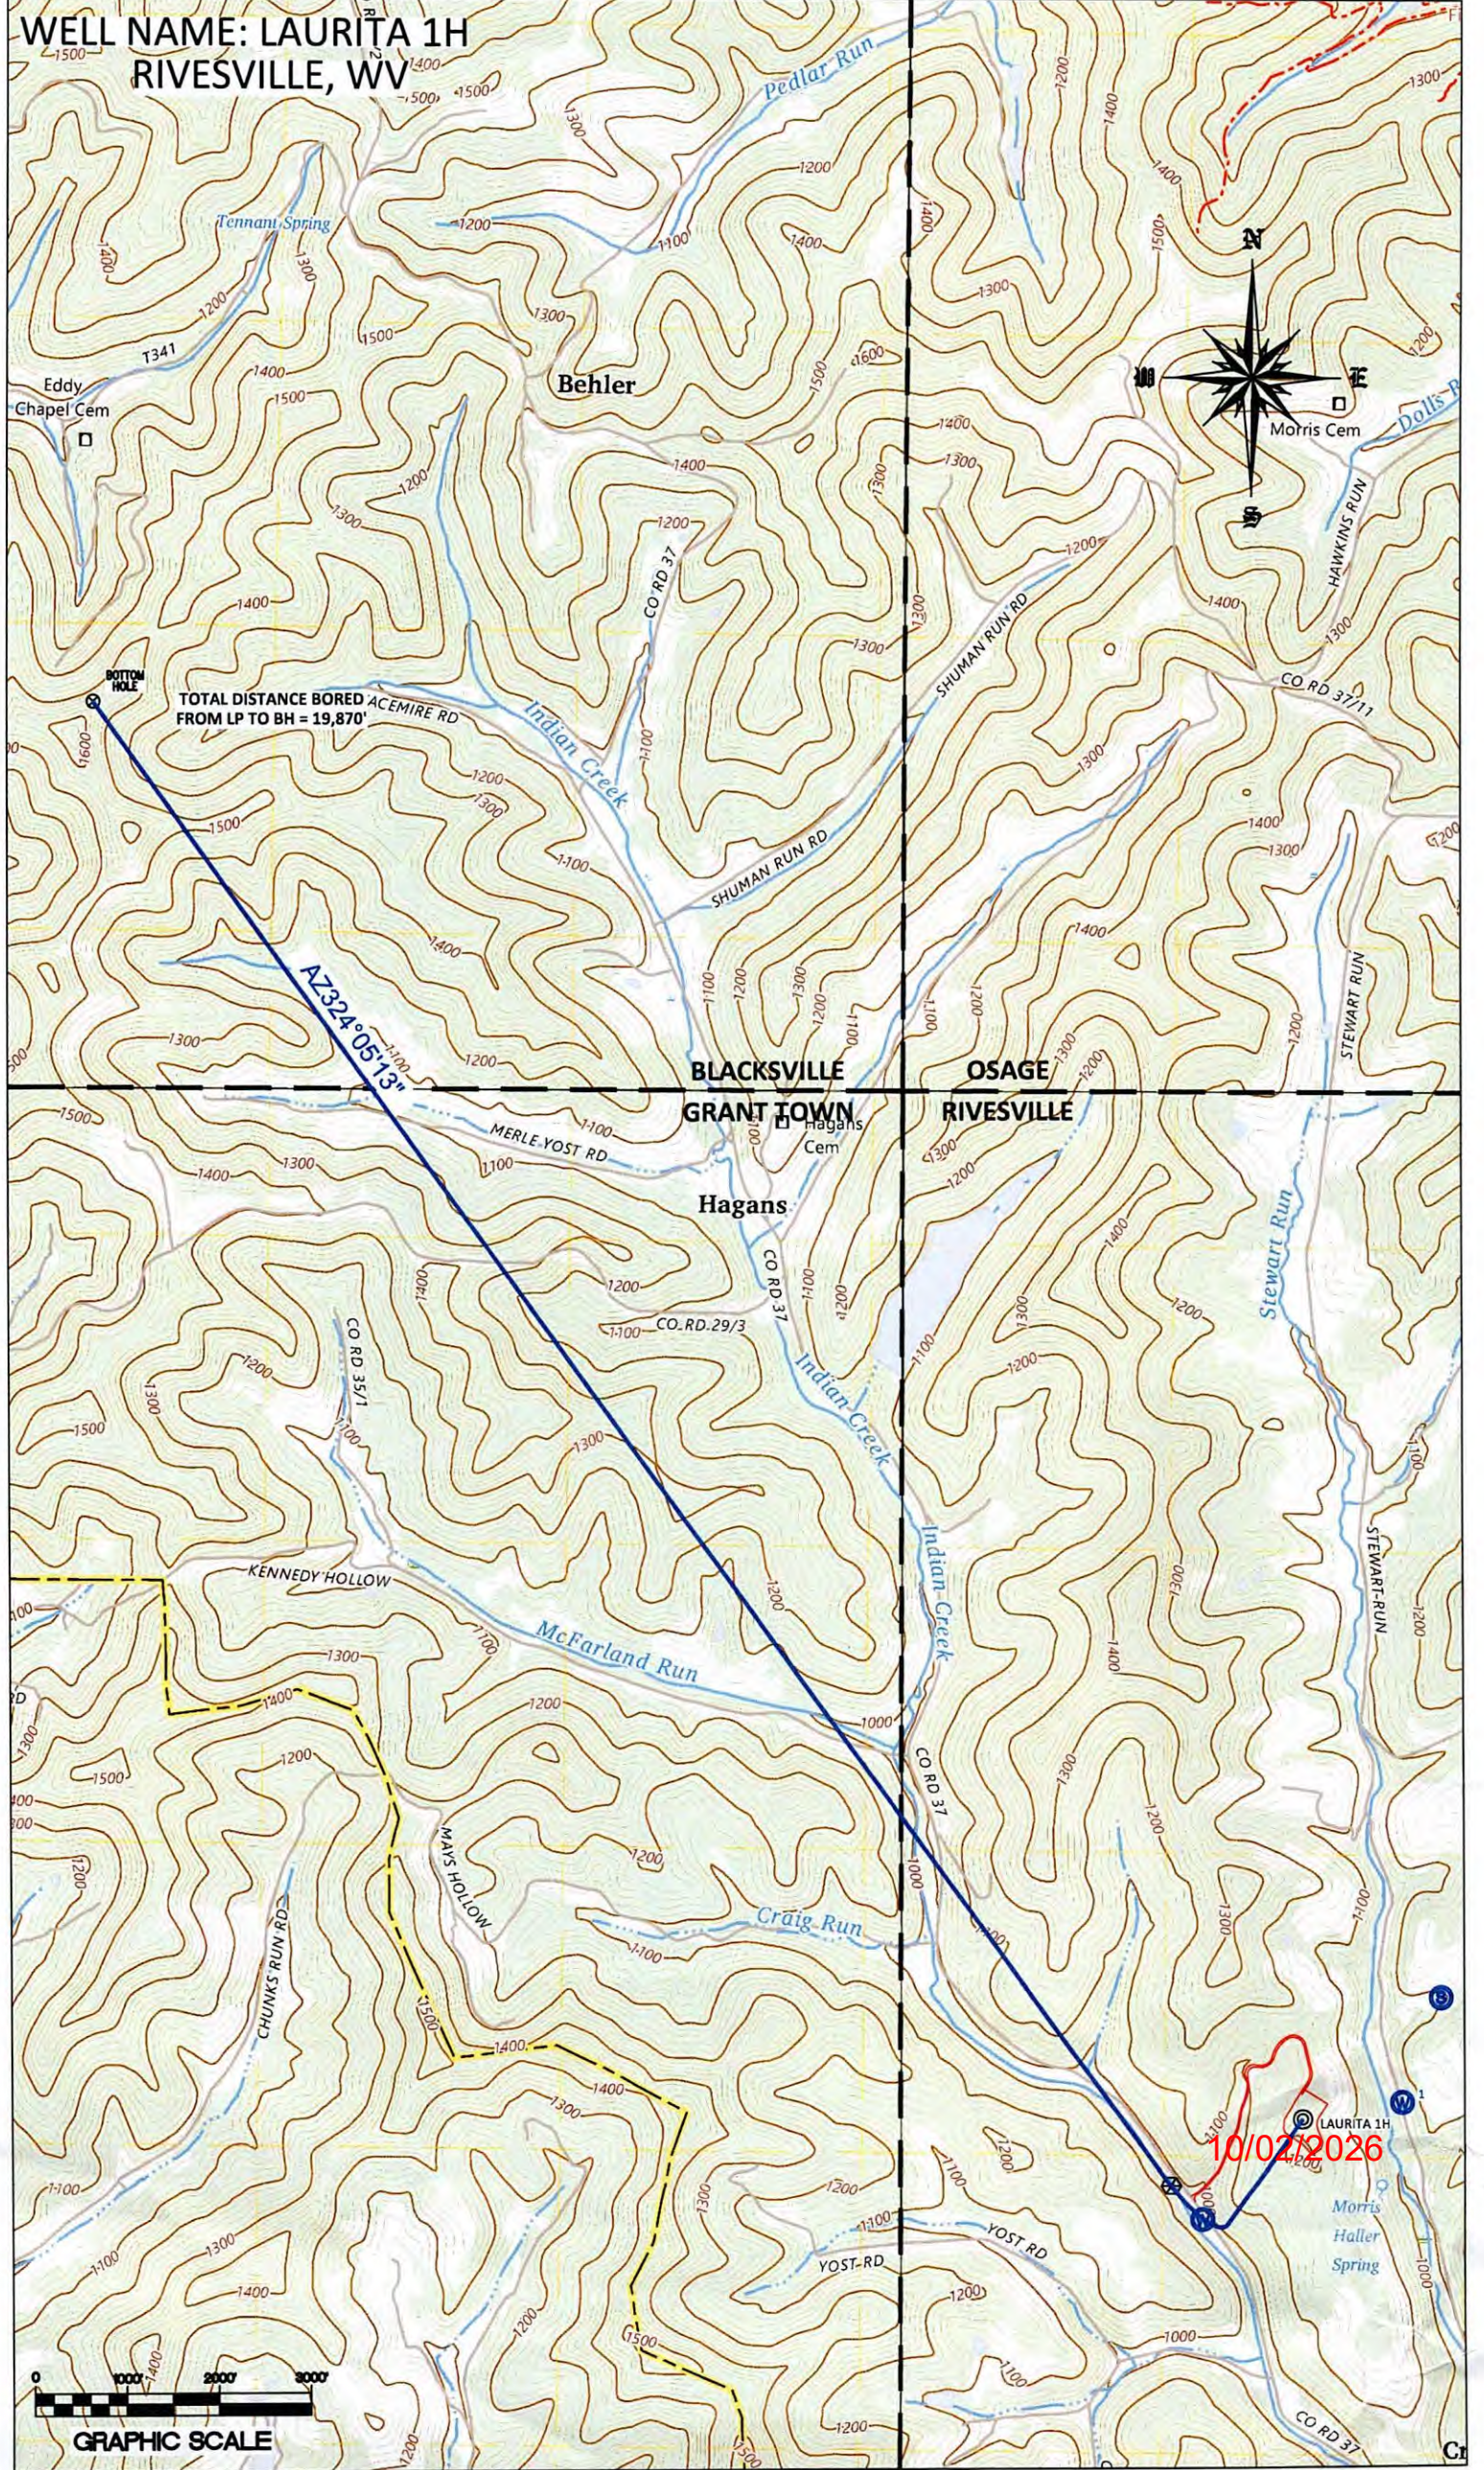


10/02/2026

LAURITA 1H

Morris
Haller
Spring



GRAPHIC SCALE

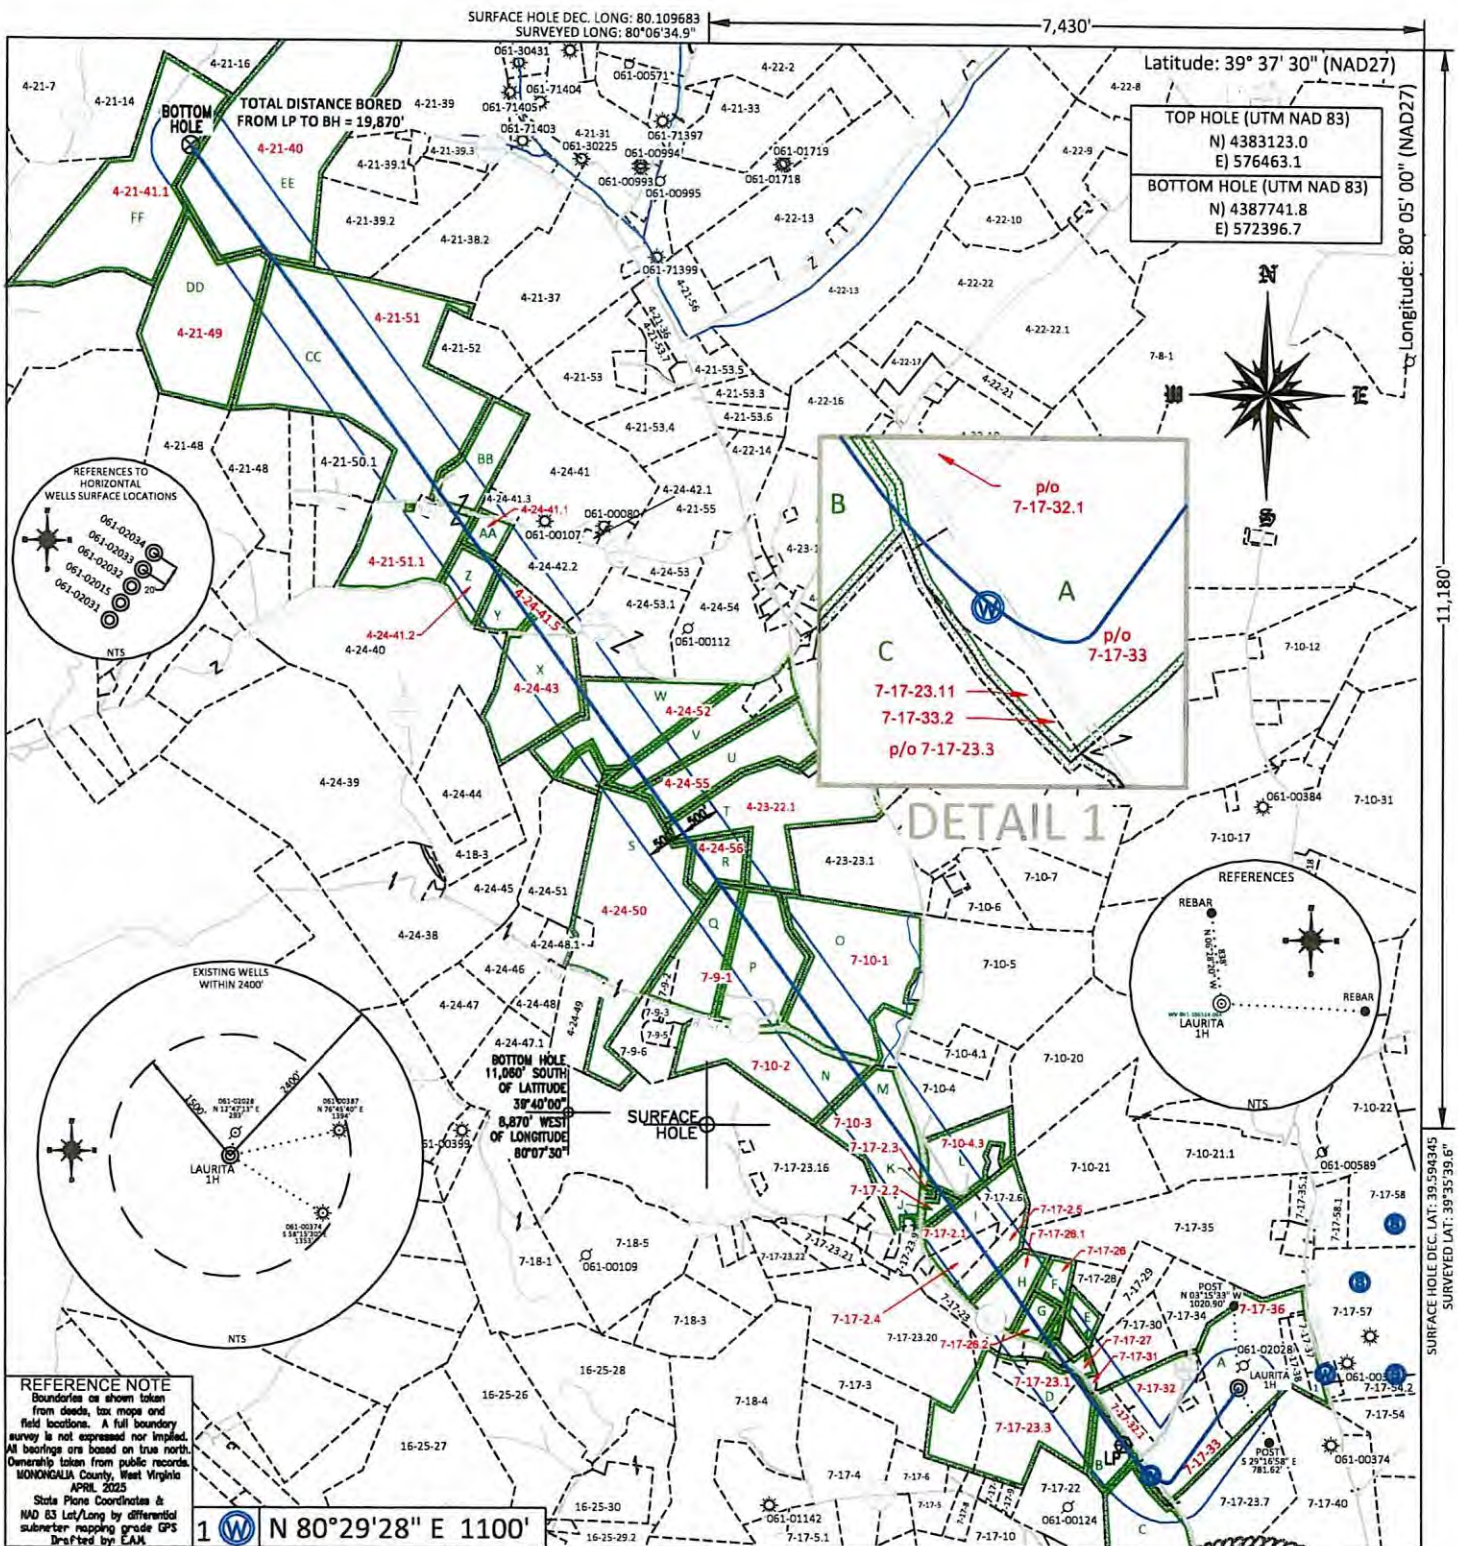

(+) DENOTES LOCATION OF WELL ON UNITED STATES TOPOGRAPHIC MAPS
WVDEP
OFFICE OF OIL & GAS
601 57TH STREET
CHARLESTON, WV 25304

Well Type: ☐ Oil ☐ Waste Diposal ☐ Production ☐ Deep
☒ Gas ☐ Liquid Injection ☐ Storage ☒ Shallow

WATERSHED: UPPER MONONGAHELA RIVER

COUNTY/DISTRICT: MONONGALIA / GRANT

SURFACE OWNER: NORTHEAST NATURAL ENERGY LLC

OIL & GAS ROYALTY OWNER:

LEASE NUMBERS:

DRILL ☒ CONVERT ☐ DRILL DEEPER ☐ REDRILL ☐ FRACTURE OR STIMULATE ☒
PLUG OFF FORMATION ☐ PERFORATE NEW FORMATION ☐ PLUG & ABANDON ☐
CLEAN OUT & REPLUG ☐ OTHER CHANGE ☐ (SPECIFY):

TARGET FORMATION: MARCELLUS

WELL OPERATOR: NORTHEAST NATURAL ENERGY LLC

ADDRESS: 707 VIRGINIA STREET EAST, SUITE 1200

CITY: CHARLESTON STATE: WV ZIP CODE: 25301

DATE: JUNE 24, 2026

OPERATOR'S WELL #: LAURITA 1H

API WELL #: 47 061 02031
STATE COUNTY PERMIT
CURRENT ELEVATION: 1178.0'
PROPOSED ELEVATION: 1173.5'

QUADRANGLE: RIVESVILLE

ACREAGE: 1215.62 +/-

ACREAGE: 36.07 +/10/02/2026

ESTIMATED DEPTH: TVD: 7,937' TMD: 28,474'

DESIGNATED AGENT: John Adams

ADDRESS: 707 VIRGINIA STREET EAST, SUITE 1200

CITY: CHARLESTON STATE: WV ZIP CODE: 25301

	PROPERTY OWNER INDEX
7-17-36	NORTHEAST NATURAL ENERGY LLC
7-17-33	MATTHEW & PHILIP JEFFRIES
7-17-32	ROBERT J CHURCH; ANN L CORTEZ ESTATE; CARL L MILLER & GENE E
7-17-32.1	TOM P SANDOVAL (LIFE KATHRYN R CHURCH)
7-17-23.3	CHRISTOPHER WOLF
7-17-31	CNX LAND LLC
7-17-33.2	AARON MICHAEL ROUPE & AMBER MARIE REESE
7-17-23.11	AARON MICHAEL ROUPE & AMBER MARIE REESE
7-17-23.1	GALEN SWIGHT KENNEDY & BEVERLY C CRESS
7-17-27	DALE ALLEN ESTLE
7-17-26	ARTHUR WILLIAM MCCRAY & CONNIE ELAINE SISLER
7-17-26.2	JAMES F & ELAINE MCCARDLE
7-17-26.1	LARRY A LAYNE & JENNY SUNDRA
7-17-2.5	NORMAL PAUL EDDY
7-17-2.4	CONNER EDDY (LIFE- JOLENE CAMPBELL)
7-17-2.1	SANDRA EDDY & JAMES BRUCE HARWOOD
7-17-2.2	WILLIAM B BRIGHT
7-17-2.3	MICHAEL SCOTT PAGE
7-10-4.3	SETH A KING
7-10-3	MICHAEL PAGE SCOTT
7-10-1	KATHY GATIAN, DONNA ADKINS, & DARLETA BOGDANICH
7-10-2	DAVID R MURRAY
7-9-1	MICHAEL SCOTT PAGE
4-24-56	JACK J STARSICK
4-24-50	JUDITH KAY KURRAY
4-23-22.1	WADE FAMILY IRREVOCABLE TRUST
4-24-55	ADRENALINE ENTERPRISES LLC
4-24-52	SALLY PARK
4-24-43	HERBERT C FETTY & OLIVER MCINTYRE
4-24-41.5	MEREDYTH RUSSELL WILSON
4-24-41.2	CAROLYN B LANCASTER
4-24-41.1	BENJAMIN R SMITH JR & KATHLEEN R SMITH
4-21-51.1	LORETTA LYNN SMITH PRICE & DAVID CARL PRICE
4-21-51	BENJAMIN R SMITH JR & KATHLEEN R SMITH
4-21-49	EMMA F KUZNIAR
4-21-40	MICHAEL MCMASTER
4-21-41.1	CRAIG M STEELE

	LEASE INDEX	
A	WV-061-00219-001	Q WV-061-00219-001
B	WV-061-106480-001	R WV-061-000220-001-PA
C	WV-061-007637-001	S WV-061-006577-016
D	WV-061-106968-008	T WV-061-006754-001
E	WV-061-106770-001	U WV-061-007061-007
F	WV-061-106780-001	V WV-061-006939-002
G	WV-061-107138-001	W WV-049-999002-001
H	WV-061-007516-001	X WV-061-006393-001
I	WV-061-106868-002	Y WV-061-006064-001
J	WV-061-00219-001	Z WV-061-004214-001
K	WV-061-00219-001	AA WV-061-004214-001
L	WV-061-00219-001	BB WV-061-004239-001
M	WV-061-00219-001	CC WV-061-004239-001
N	WV-061-00219-001	DD WV-061-006943-001
O	WV-061-00219-001	EE WV-061-004932-002
P	WV-061-00219-001	FF WV-061-006831-001

10/02/2026

FILE #: NNE25	DATE: JUNE 24, 2026
DRAWING #: 4143	OPERATOR'S WELL #: LAURITA 1H
SCALE: N/A	API WELL #: 47 061 02031 STATE COUNTY PERMIT