


WELL NAME: LAURITA 5H
RIVESVILLE, WV

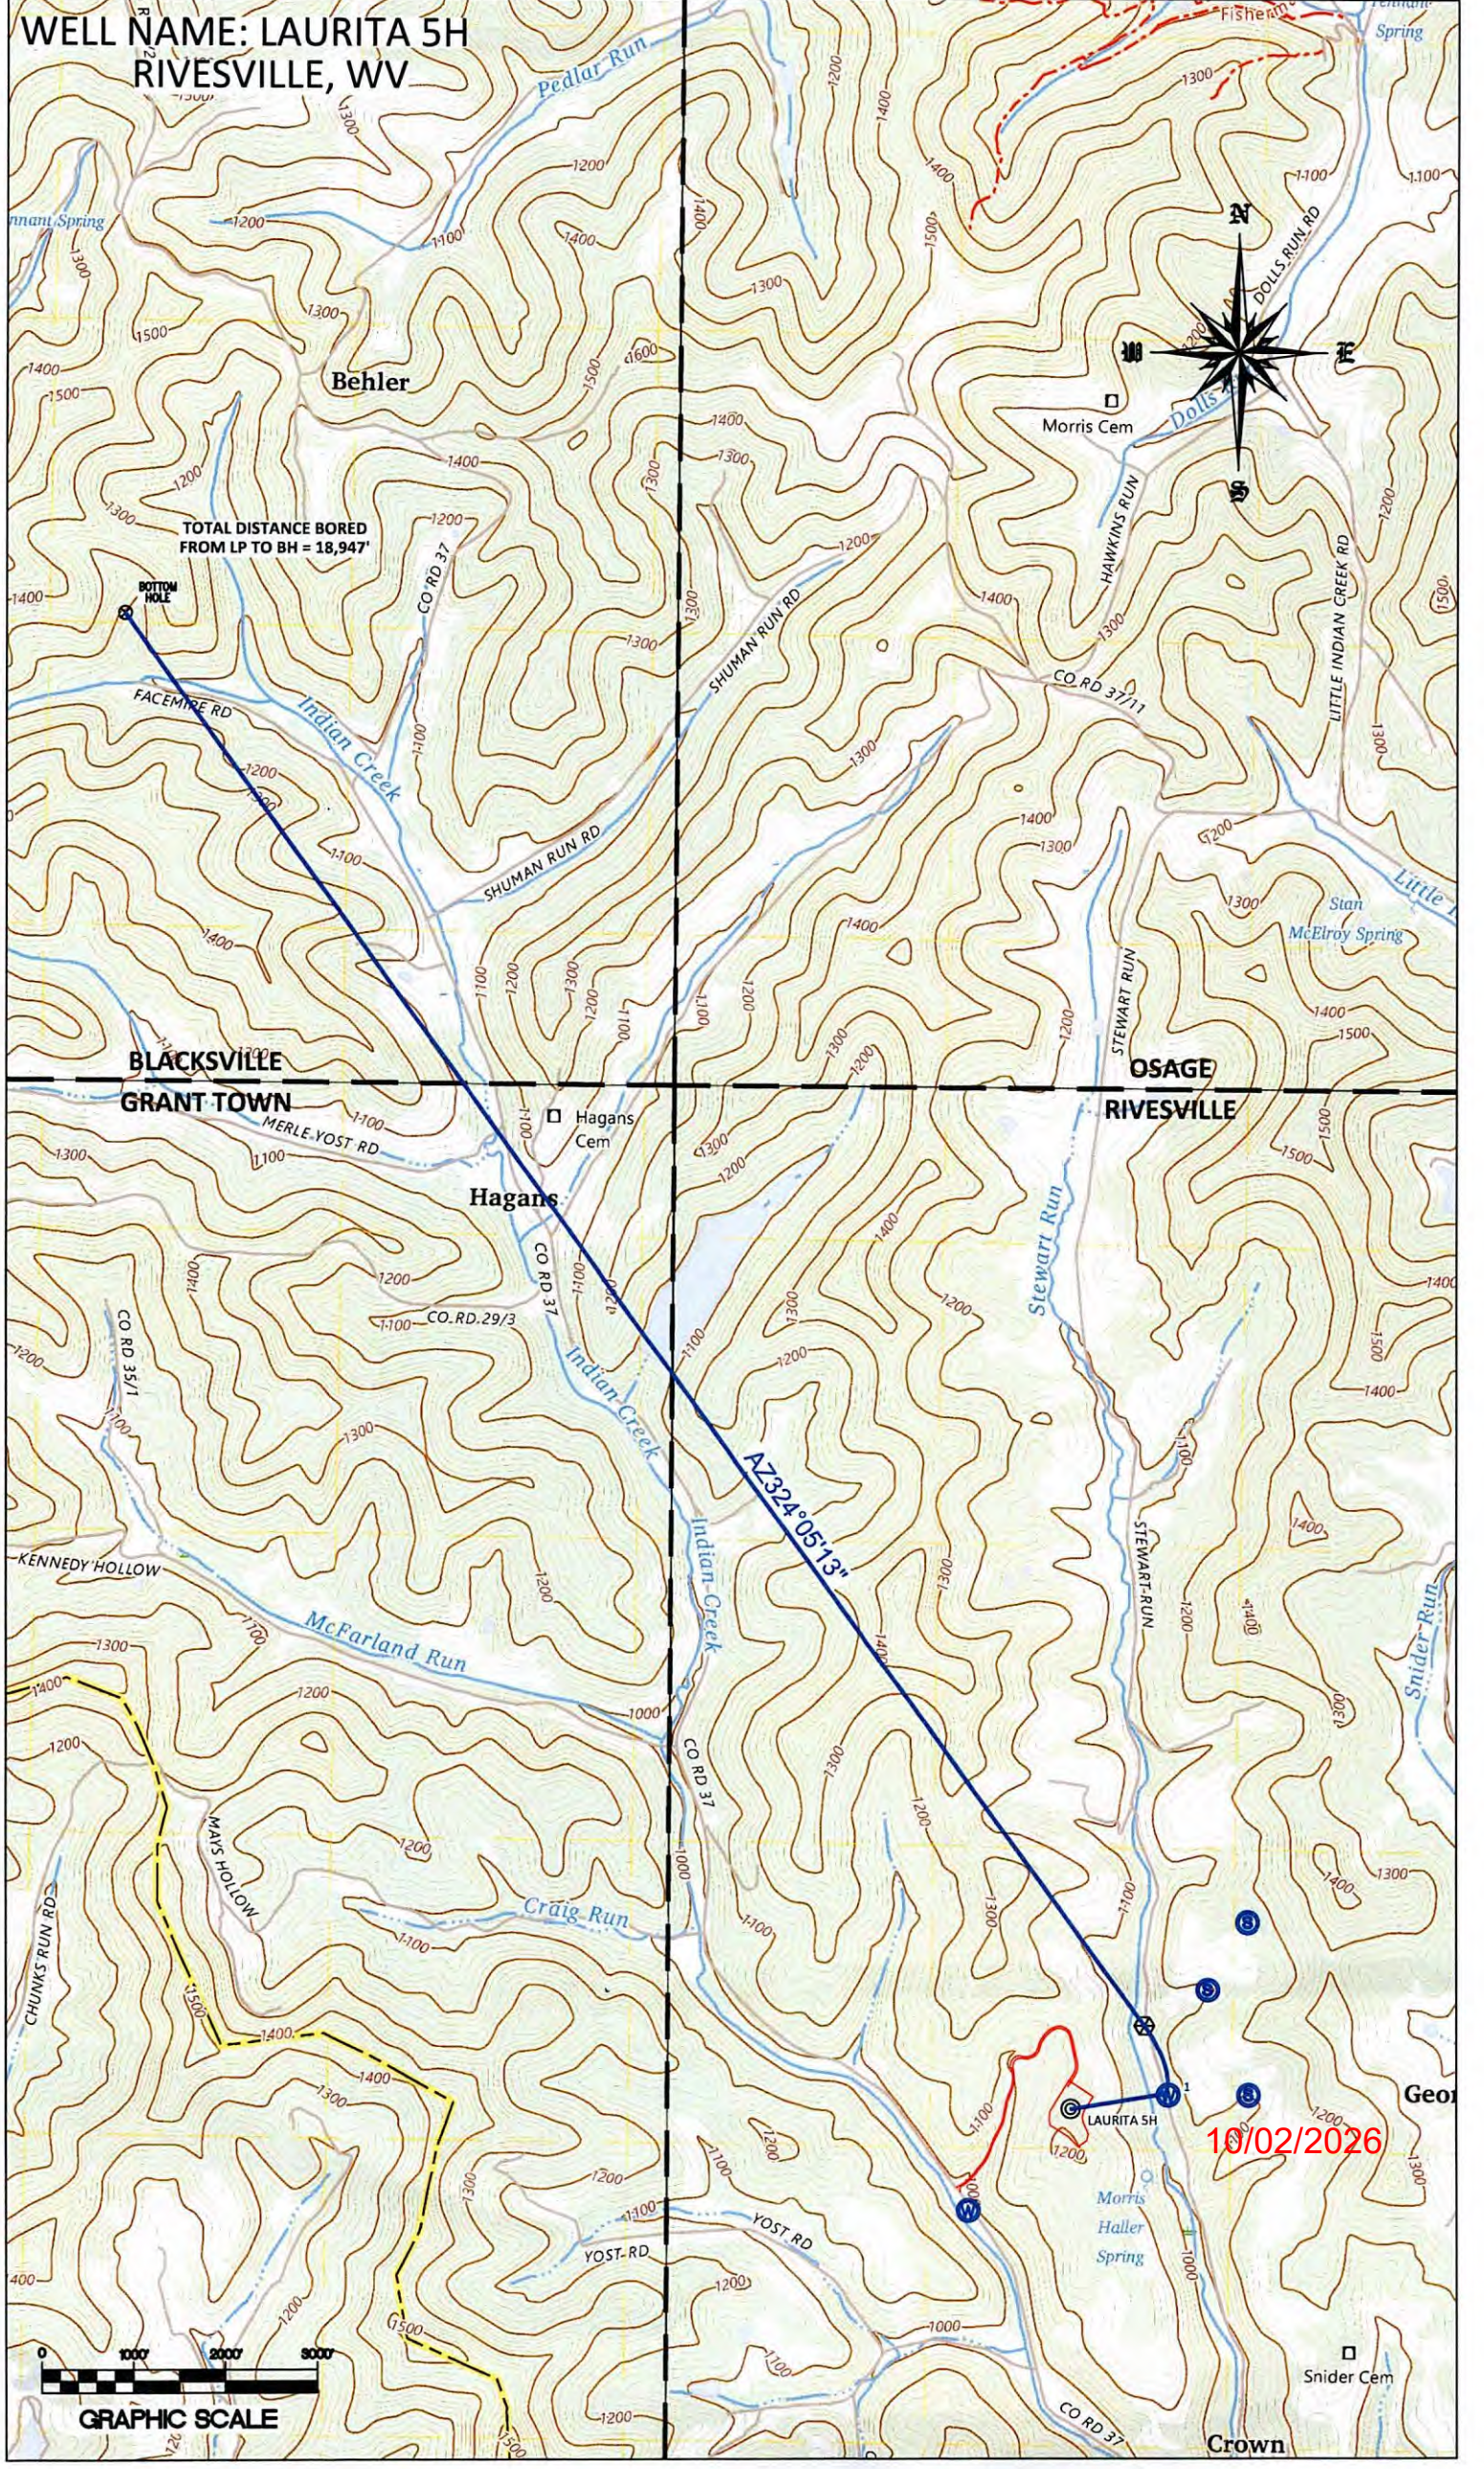

TOTAL DISTANCE BORED
FROM LP TO BH = 18,947'


BLACKSVILLE
GRANT TOWN

OSAGE
RIVESVILLE

10/02/2026



GRAPHIC SCALE

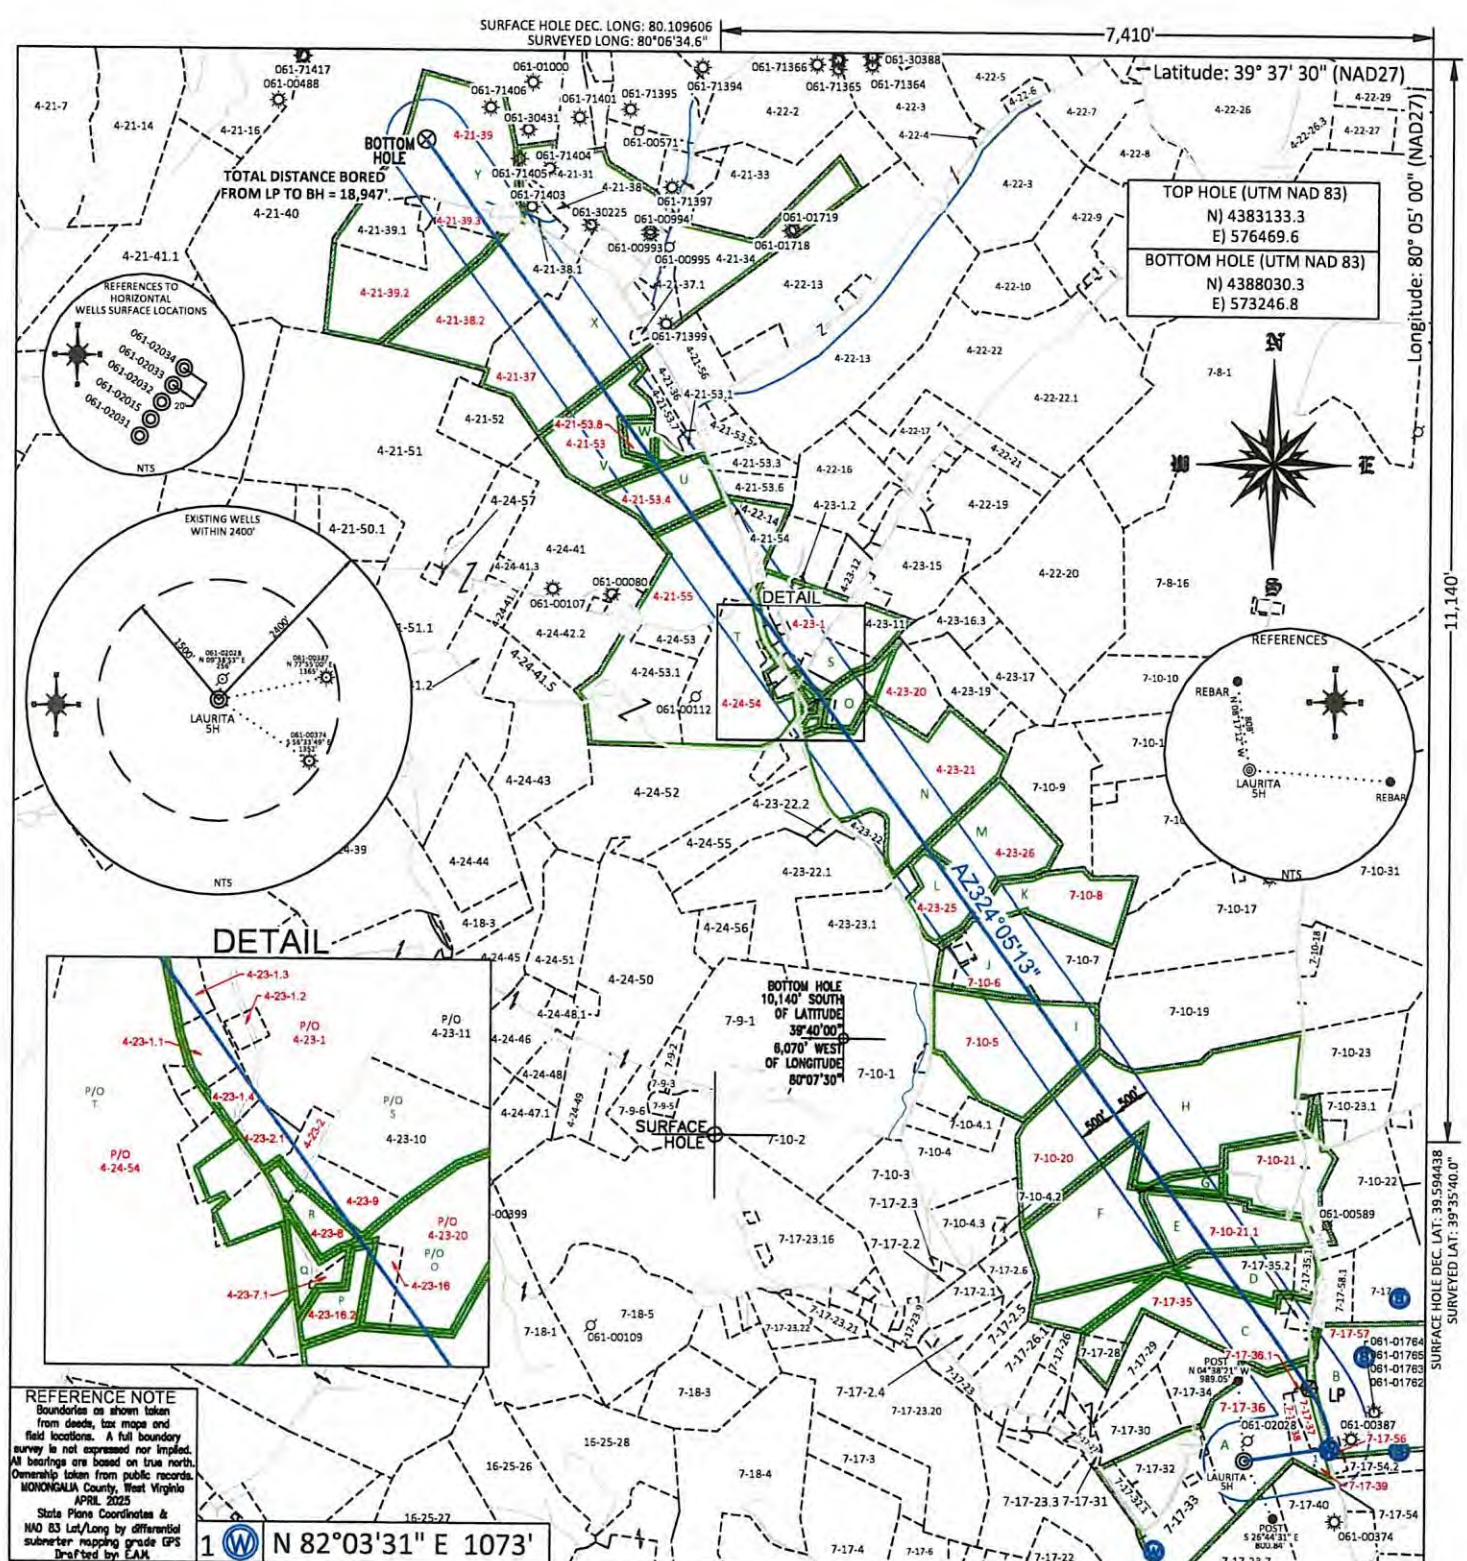

FILE #:	NNE25	PLAT IS CORRECT TO THE BEST OF MY KNOWLEDGE AND BELIEF AND SHOWS ALL THE INFORMATION REQUIRED BY LAW AND THE REGULATIONS ISSUED AND PRESCRIBED BY THE DEPARTMENT OF ENVIRONMENTAL PROTECTION. Signed: L.L.S. #2124 : Ernest J. Benchek III	
DRAWING #:	4145		
SCALE:	PLAT: 1" = 2400' TICK: 1" = 2000'		
MINIMUM DEGREE OF ACCURACY:	1/200		
PROVEN SOURCE OF ELEVATION:	SUBMETER MAPPING GRADE GPS		

(+) DENOTES LOCATION OF WELL ON UNITED STATES TOPOGRAPHIC MAPS WVDEP OFFICE OF OIL & GAS 601 57TH STREET CHARLESTON, WV 25304		DATE: JUNE 24, 2026
Well Type: ☐ Oil ☐ Waste Diposal ☐ Production ☐ Deep ☒ Gas ☐ Liquid Injection ☐ Storage ☒ Shallow		OPERATOR'S WELL #: LAURITA 5H
WATERSHED: UPPER MONONGAHELA RIVER		API WELL #: 47 061 02032
COUNTY/DISTRICT: MONONGALIA / GRANT		STATE COUNTY PERMIT
SURFACE OWNER: NORTHEAST NATURAL ENERGY LLC		CURRENT ELEVATION: 1178.0'
OIL & GAS ROYALTY OWNER:		PROPOSED ELEVATION: 1173.5'
LEASE NUMBERS:		QUADRANGLE: RIVESVILLE
ACREAGE: 1231.11 +/-		ACREAGE: 36.07 +/-
DRILL ☒ CONVERT ☐ DRILL DEEPER ☐ REDRILL ☐ FRACTURE OR STIMULATE ☒ PLUG OFF FORMATION ☐ PERFORATE NEW FORMATION ☐ PLUG & ABANDON ☐ CLEAN OUT & REPLUG ☐ OTHER CHANGE ☐ (SPECIFY):		10/02/2026
TARGET FORMATION: MARCELLUS		ESTIMATED DEPTH: TVD: 7,937' TMD: 27,495'
WELL OPERATOR: NORTHEAST NATURAL ENERGY LLC		DESIGNATED AGENT: John Adams
ADDRESS: 707 VIRGINIA STREET EAST, SUITE 1200		ADDRESS: 707 VIRGINIA STREET EAST, SUITE 1200
CITY: CHARLESTON STATE: WV ZIP CODE: 25301		CITY: CHARLESTON STATE: WV ZIP CODE: 25301

	PROPERTY OWNER INDEX
7-17-36	NORTHEAST NATURAL ENERGY LLC
7-17-38	PATRICIA KELLY
7-17-37	ALFRED JUNIOR GLOVER
7-17-39	LEONARD DALE & RHONDA FOX
7-17-56	LEONARD DALE & RHONDA FOX
7-17-57	GORDON WAYNE & SHEILA M LAWSON
7-17-36.1	MERIT DEVELOPMENT INC
7-17-35	JIMMY L & RENITA D SHISLER
7-10-21.1	WILLIAM CARTER & REBECCA ROSE HARRIS
7-10-21	WILLIAM CARTER & REBECCA ROSE HARRIS
7-10-20	TIMOTHY P ZAHARKO
7-10-5	GREGORY C SMITH
7-10-6	JACK L RADCLIFF (DD-ROY P RADCLIFF)
7-10-8	TAMMY LYNN & KRIS B CAMPBELL
4-23-25	BEVERLY A MICHAEL
4-23-26	HUGH J & SANDRA J BLAKE
4-23-21	CNX LAND LLC
4-23-20	CNX LAND LLC
4-23-16	MARK A UPHOLD & AMBER N KUCISH
4-23-16.2	MARK A UPHOLD & AMBER N KUCISH
4-23-7.1	RICHARD A & KATHY L ORINICK
4-23-8	RICHARD A & KATHY L ORINICK
4-23-9	FREDA LAURA & PAUL DAVID HIMES
4-23-2	FREDA LAURA & PAUL DAVID HIMES
4-23-2.1	WADE FAMILY IRREVOCABLE TRUST
4-23-1.4	SCOTT A & KITTY J HENDRICKS
4-23-1	DONALD A MIRANOV
4-23-1.1	JAMES HALL
4-23-1.2	HAGANS CEMETERY
4-23-1.3	JAMES HALL
4-24-54	BENJAMIN CAMPBELL
4-21-55	BENJAMIN RENEX SMITH JR & KATHLEEN RENEE SMITH
4-21-53.4	NANCY K & FRANKLIN J RASPA
4-21-53	MARY A EDDY
4-21-53.8	AARON & JESSICA BARNETT
4-21-37	SCOTT A & KITTY J HENDRICKS
4-21-38.2	PETER A & RENEE M BIRURAKIS
4-21-39.2	BENJAMIN RICHARD KENYON
4-21-39.3	BENJAMIN RICHARD KENYON
4-21-39	KEVIN & CARRIE L SMITH

	LEASE INDEX	
A	WV-061-00219-001	N WV-061-006543-001
B	WV-061-107054-003	O WV-061-800171-002
C	WV-061-106431-001	P WV-061-007149-010
D	WV-061-086111-001	Q WV-061-007268-001
E	WV-061-086278-001	R WV-061-007032-003
F	WV-061-086278-001	S WV-061-006151-001
G	WV-061-106398-012	T WV-061-006939-001
H	WV-061-106524-004	U WV-061-00219-001
I	WV-061-00219-001	V WV-061-00219-001
J	WV-061-086236-001	W WV-061-006721-001
K	WV-061-107225-001	X WV-061-004008-001
L	WV-061-006611-001	Y WV-061-005294-019
M	WV-061-000220-001-PA	

10/02/2026

FILE #: NNE25	DATE: JUNE 24, 2026
DRAWING #: 4145	OPERATOR'S WELL #: LAURITA 5H
SCALE: N/A	API WELL #: 47 061 02032 STATE COUNTY PERMIT