


WELL NAME: LAURITA 9H
RIVESVILLE, WV

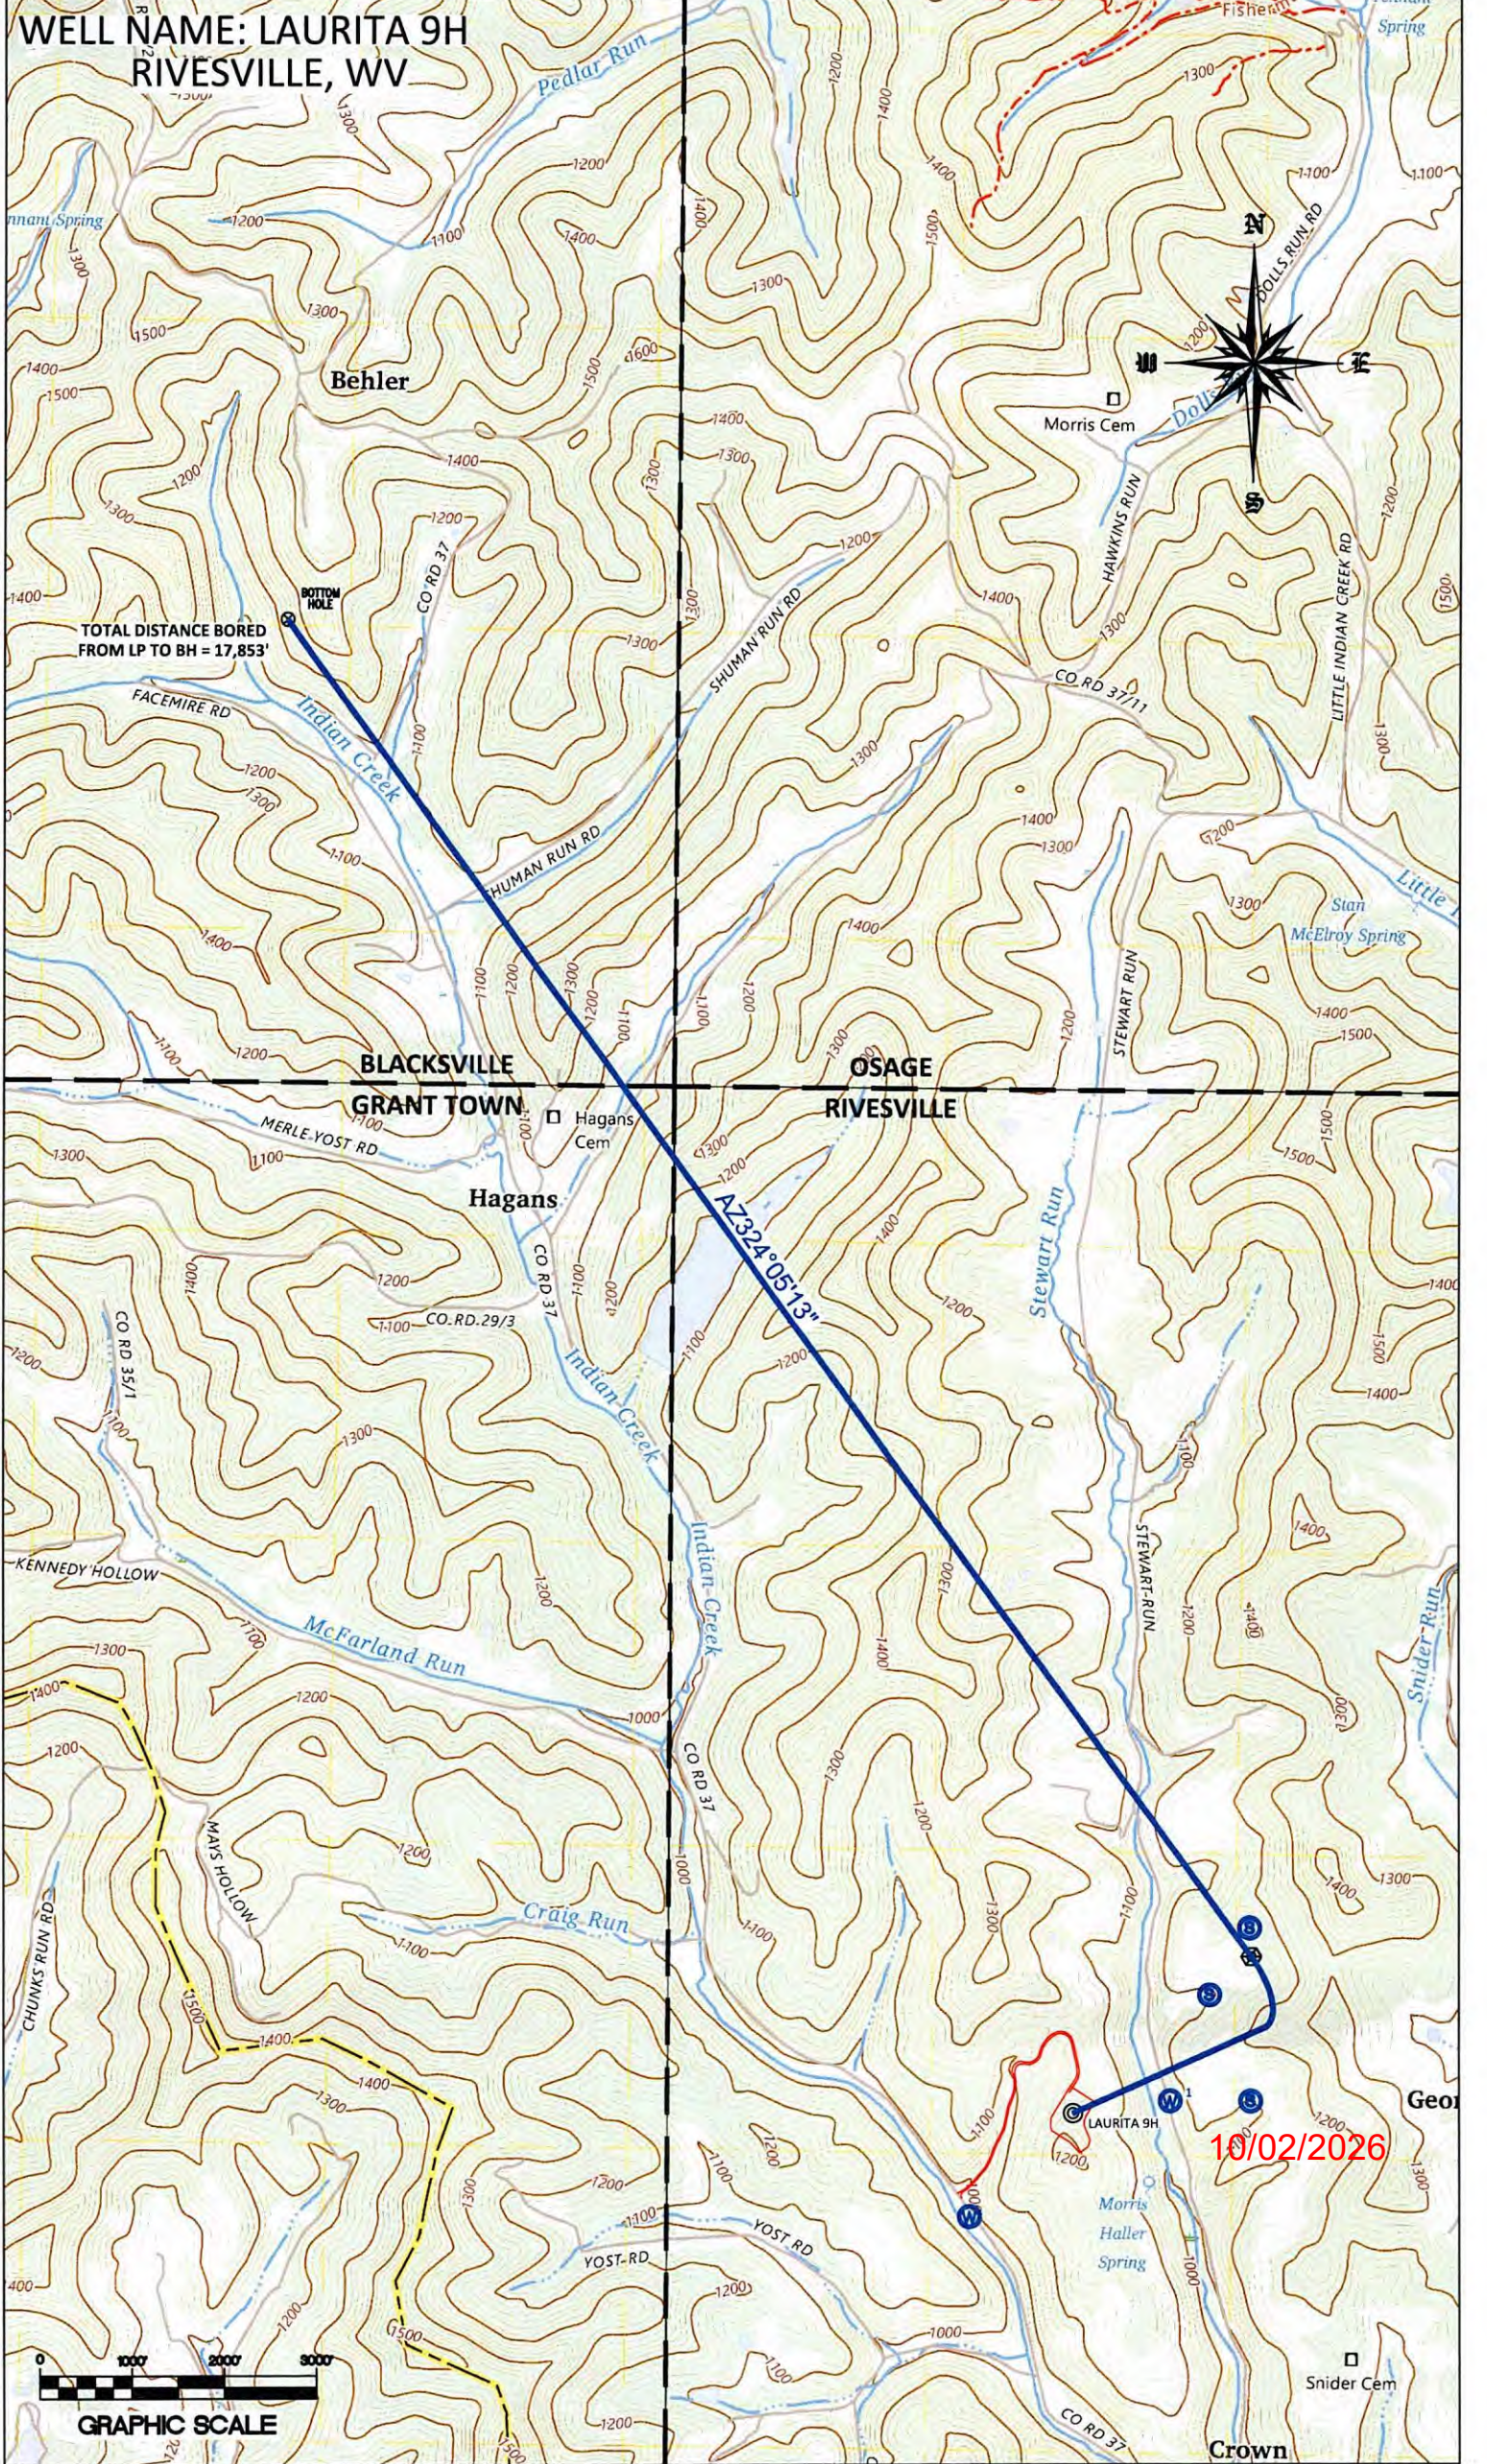

TOTAL DISTANCE BORED
FROM LP TO BH = 17,853'

BLACKSVILLE

OSAGE


GRANT TOWN

RIVESVILLE

Hagans

10/02/2026

GRAPHIC SCALE

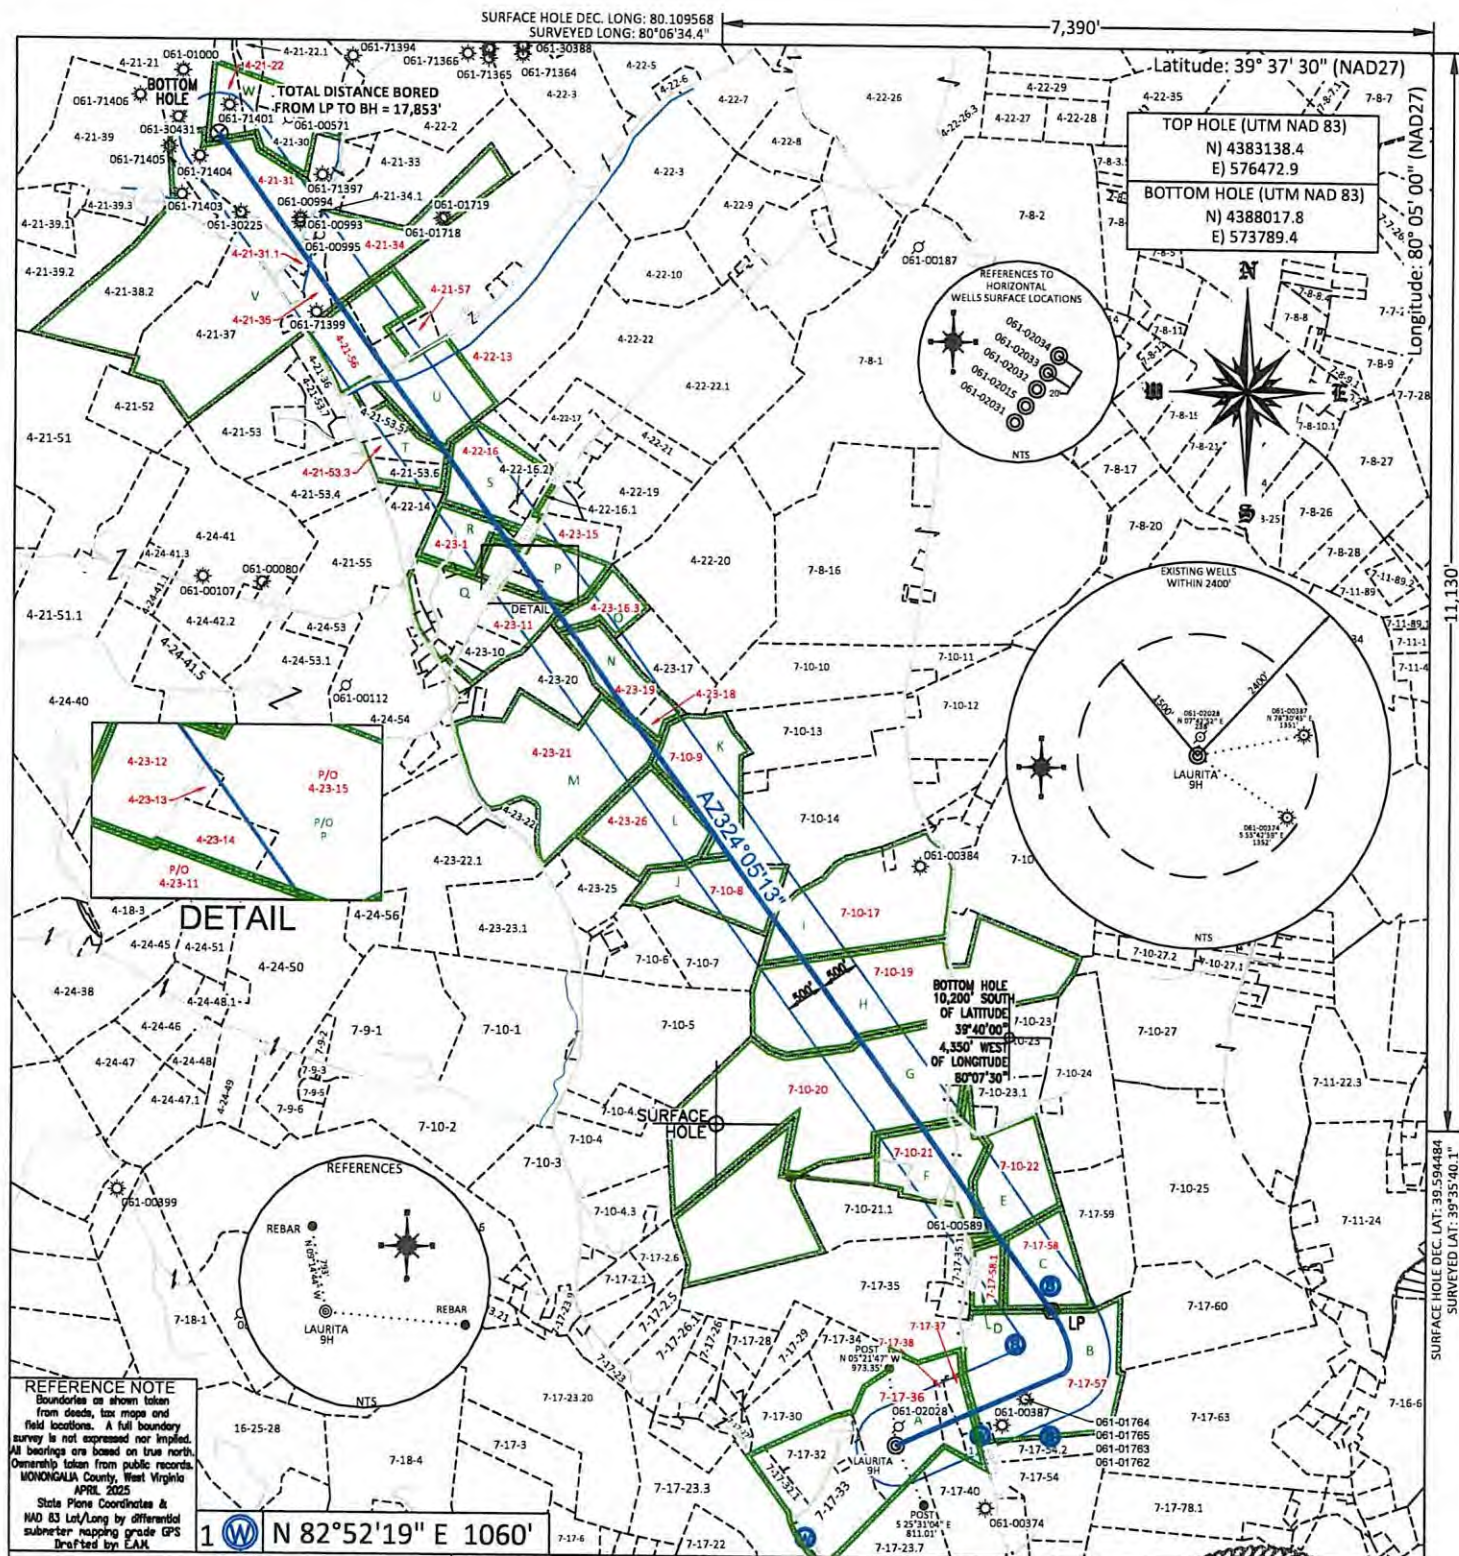

(+) DENOTES LOCATION OF WELL ON UNITED STATES TOPOGRAPHIC MAPS WYDEP

OFFICE OF OIL & GAS
601 57TH STREET
CHARLESTON, WV 25304

Well Type: ☐ Oil ☐ Waste Diposal ☐ Production ☐ Deep
☒ Gas ☐ Liquid Injection ☐ Storage ☒ Shallow

WATERSHED: UPPER MONONGAHELA RIVER

COUNTY/DISTRICT: MONONGALIA / GRANT

SURFACE OWNER: NORTHEAST NATURAL ENERGY LLC

OIL & GAS ROYALTY OWNER:

LEASE NUMBERS:

DATE: JUNE 24, 2026

OPERATOR'S WELL #: LAURITA 9H

API WELL #: 47 061 02033

STATE COUNTY PERMIT

CURRENT ELEVATION: 1178.0'

PROPOSED ELEVATION: 1173.5'

QUADRANGLE: RIVESVILLE

ACREAGE: 1172.63 +/-

ACREAGE: 36.07 +/-

10/02/2026

DRILL ☒ CONVERT ☐ DRILL DEEPER ☐ REDRILL ☐ FRACTURE OR STIMULATE ☒
PLUG OFF FORMATION ☐ PERFORATE NEW FORMATION ☐ PLUG & ABANDON ☐
CLEAN OUT & REPLUG ☐ OTHER CHANGE ☐ (SPECIFY):

TARGET FORMATION: MARCELLUS

ESTIMATED DEPTH: TVD: 7,937' TMD: 26,799'

WELL OPERATOR: NORTHEAST NATURAL ENERGY LLC

DESIGNATED AGENT: John Adams

ADDRESS: 707 VIRGINIA STREET EAST, SUITE 1200

ADDRESS: 707 VIRGINIA STREET EAST, SUITE 1200

CITY: CHARLESTON STATE: WV ZIP CODE: 25301

CITY: CHARLESTON STATE: WV ZIP CODE: 25301

	PROPERTY OWNER INDEX
7-17-36	NORTHEAST NATURAL ENERGY LLC
7-17-38	PATRICIA KELLY
7-17-37	ALFRED JUNIOR GLOVER
7-17-57	GORDON WAYNE & SHEILA M LAWSON
7-17-58	GORDON W & SHEILA M LAWSON
7-17-58.1	JAMES L & ADA D ROGERS
7-10-22	TIMOTHY ZAHARKO
7-10-21	WILLIAM CARTER & REBECCA ROSE HARRIS
7-10-20	TIMOTHY P ZAHARKO
7-10-19	JAMES M GORMAN
7-10-17	TAMMY LYNN & KRIS B CAMPBELL
7-10-8	TAMMY LYNN & KRIS B CAMPBELL
4-23-26	HUGH J & SANDRA J BLAKE
7-10-9	BENJAMIN G REEDER EST & LOUISE REEDER SEETON TRUST
4-23-21	CNX LAND LLC
4-23-18	CNX LAND LLC
4-23-19	CNX LAND LLC
4-23-16.3	CNX LAND LLC
4-23-11	ROBERT C & REBECCA W FRAME
4-23-14	BRYON N JONES, DARREL G, HEATHER M GOODEN
4-23-15	KAREN E WADE & JOSEPH TAKASH
4-23-13	JOSEPH TAKASH & KAREN WADE
4-23-12	TAMARA UCHIEK
4-23-1	DONALD A MIRANOV
4-22-16	BILLIE KUCISH
4-21-53.3	FRANKLIN & NANCY PASPA
4-22-13	MICHAEL PAUL & SCOTT ADAM WADE
4-21-57	SCOTT A & MICHAEL P WADE
4-21-56	FRANK C LEMLEY
4-21-34	BETTY & CHRISTOPHER P EDDY; CAROL A TENNANT
4-21-35	EARL B & BARBARA BENNETT
4-21-31.1	AARON D YOCUM
4-21-31	MICHAEL J & BETH A DEMASI
4-21-22	BETTY EDDY; RAITH MATHENY BRANSON

LEASE INDEX			
A	WV-061-00219-001	M	WV-061-007182-001
B	WV-061-107054-003	N	WV-061-006543-001
C	WV-061-106283-001	O	WV-061-006695-001
D	WV-061-086144-001	P	WV-061-000224-001
E	WV-061-086280-001	Q	WV-061-006151-001
F	WV-061-086278-001	R	WV-061-006151-001
G	WV-061-106524-004	S	WV-061-000224-001
H	WV-061-086282-001	T	WV-061-00219-001
I	WV-061-006390-002	U	WV-061-006325-001
J	WV-061-107225-001	V	WV-061-004008-001
K	WV-061-086279-001	W	WV-061-003597-041
L	WV-061-000220-001-PA		

10/02/2026

FILE #: NNE25
DRAWING #: 4146
SCALE: N/A

DATE: JUNE 24, 2026
OPERATOR'S WELL #: LAURITA 9H
API WELL #: 47 061 02033
STATE COUNTY PERMIT