FORM WW-6

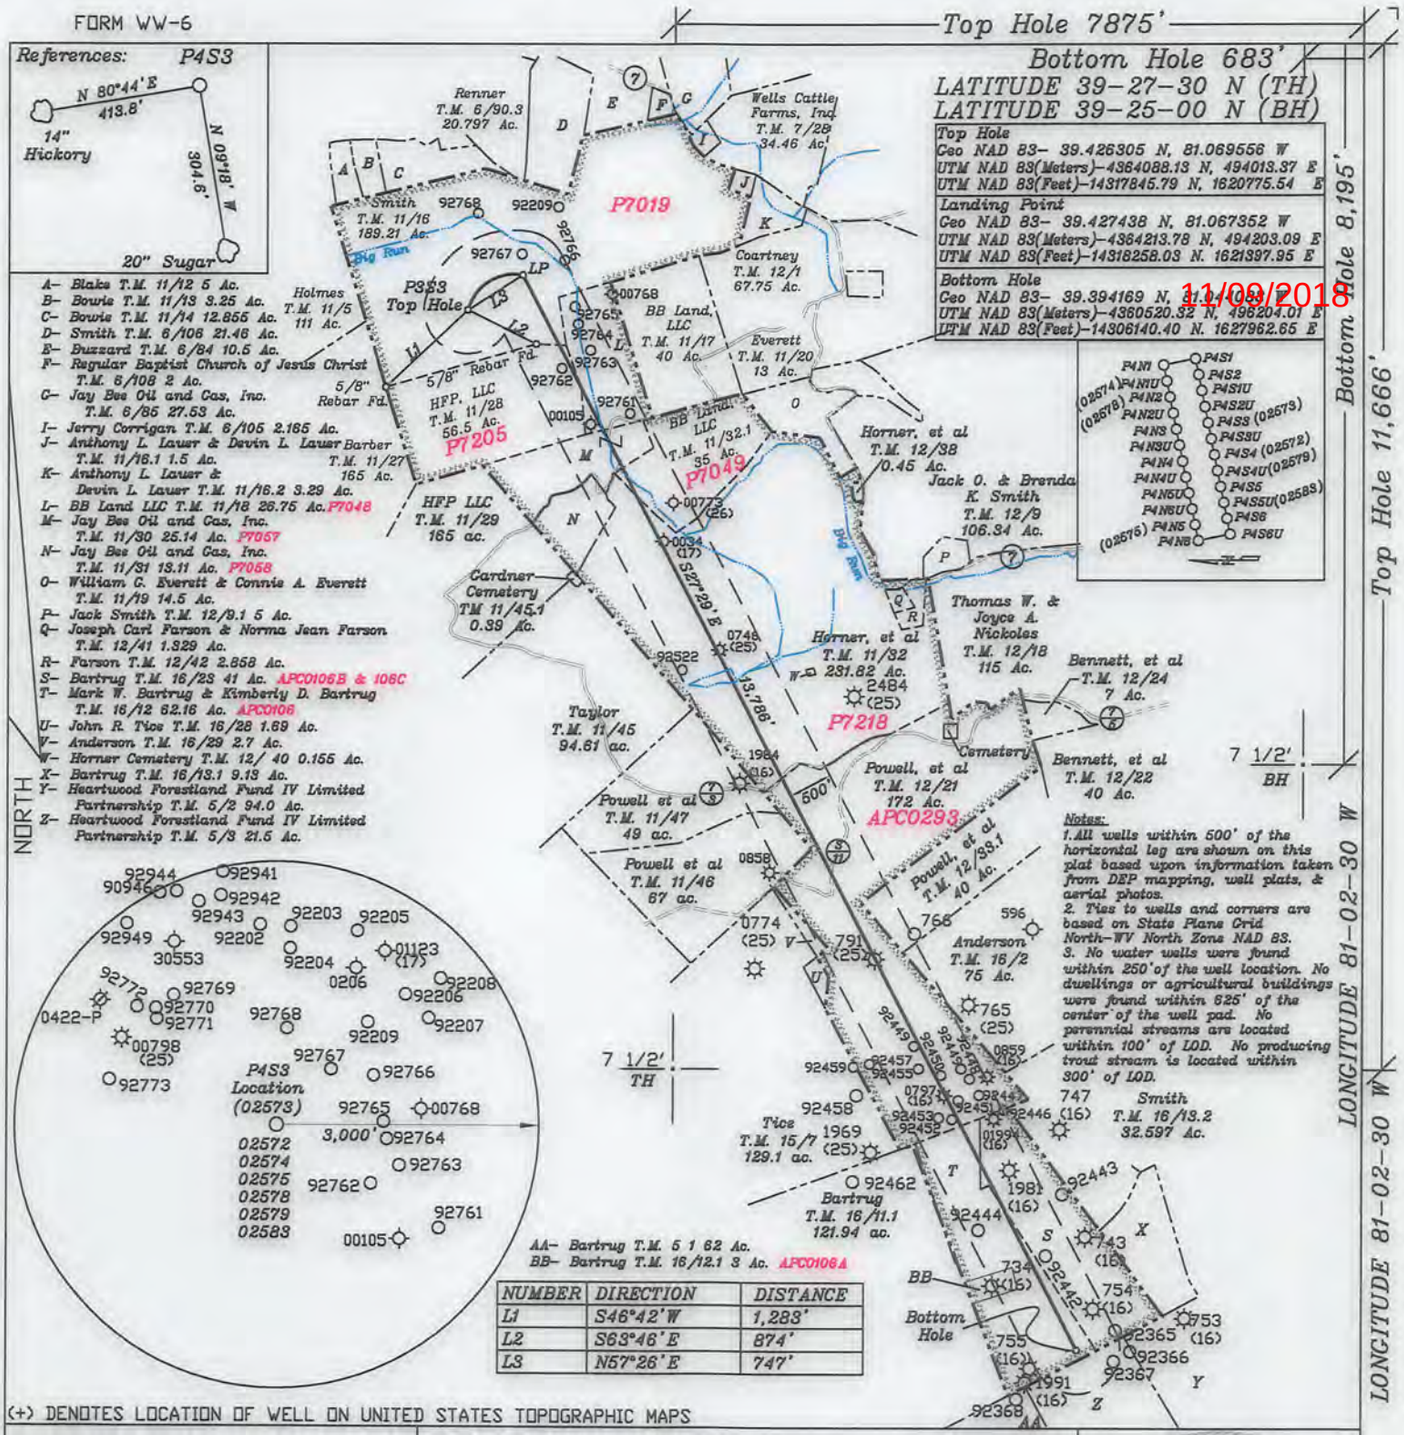

NUMBER	DIRECTION	DISTANCE
L1	S46°42'W	1,283'
L2	S63°46'E	874'
L3	N57°26'E	747'

FILE NO.
DRAWING NO. 1
SCALE 1" = 2000'
MINIMUM DEGREE OF ACCURACY 1 in 200
PROVEN SOURCE OF ELEVATION GPS submeter unit

I THE UNDERSIGNED, HEREBY CERTIFY THAT THIS PLAT IS CORRECT TO THE BEST OF MY KNOWLEDGE AND BELIEF AND SHOWS ALL THE INFORMATION REQUIRED BY LAW AND THE RULES ISSUED AND PRESCRIBED BY THE DEPARTMENT OF ENVIRONMENTAL PROTECTION.

(SIGNED) David L. Jackson
R.P.E. P.S. 708

DAVID JACKSON LICENSED No 708 STATE OF WEST VIRGINIA PROFESSIONAL SURVEYOR

STATE OF WEST VIRGINIA
Division of Environmental Protection
OFFICE OF OIL AND GAS

DATE August 25, 2017
REVISED August 31, 2018
OPERATOR'S WELL NO. P4S3
API WELL NO. 47 — 073 — 02573 MOD
STATE COUNTY PERMIT

WELL TYPE: OIL__ GAS X LIQUID INJECTION__ WASTE DISPOSAL__
(IF "GAS") PRODUCTION X STORAGE__ DEEP__ SHALLOW X
LOCATION: ELEVATION 957.22' WATER SHED Big Run of Outlet Middle Island Creek (HUC-10)
DISTRICT Union COUNTY Pleasants
QUADRANGLE Bens Run 7 1/2'
SURFACE OWNER John A. Smith & Edith U. Smith. ACREAGE 189.21 Ac.
OIL & GAS ROYALTY OWNER John A. Smith & Edith U. Smith. LEASE ACREAGE 189.21 Ac.
LEASE NO. P7019
PROPOSED WORK: DRILL X CONVERT__ DRILL DEEPER__ REDRILL__ FRACTURE OR STIMULATE X PLUG OFF OLD FORMATION__ PERFORATE NEW FORMATION__ OTHER PHYSICAL CHANGE IN WELL (SPECIFY)__
PLUG AND ABANDON__ CLEAN OUT AND REPLUG__
TARGET FORMATION Marcellus ESTIMATED DEPTH TVD = 5,995'; TMD = 21,028'
WELL OPERATOR Jay-Bee Oil & Gas, Inc. DESIGNATED AGENT Randy Broda
ADDRESS 1720 Route 22 E, Union, NJ 07083 ADDRESS 3570 Shields Hill Rd., Cairo, WV 26337