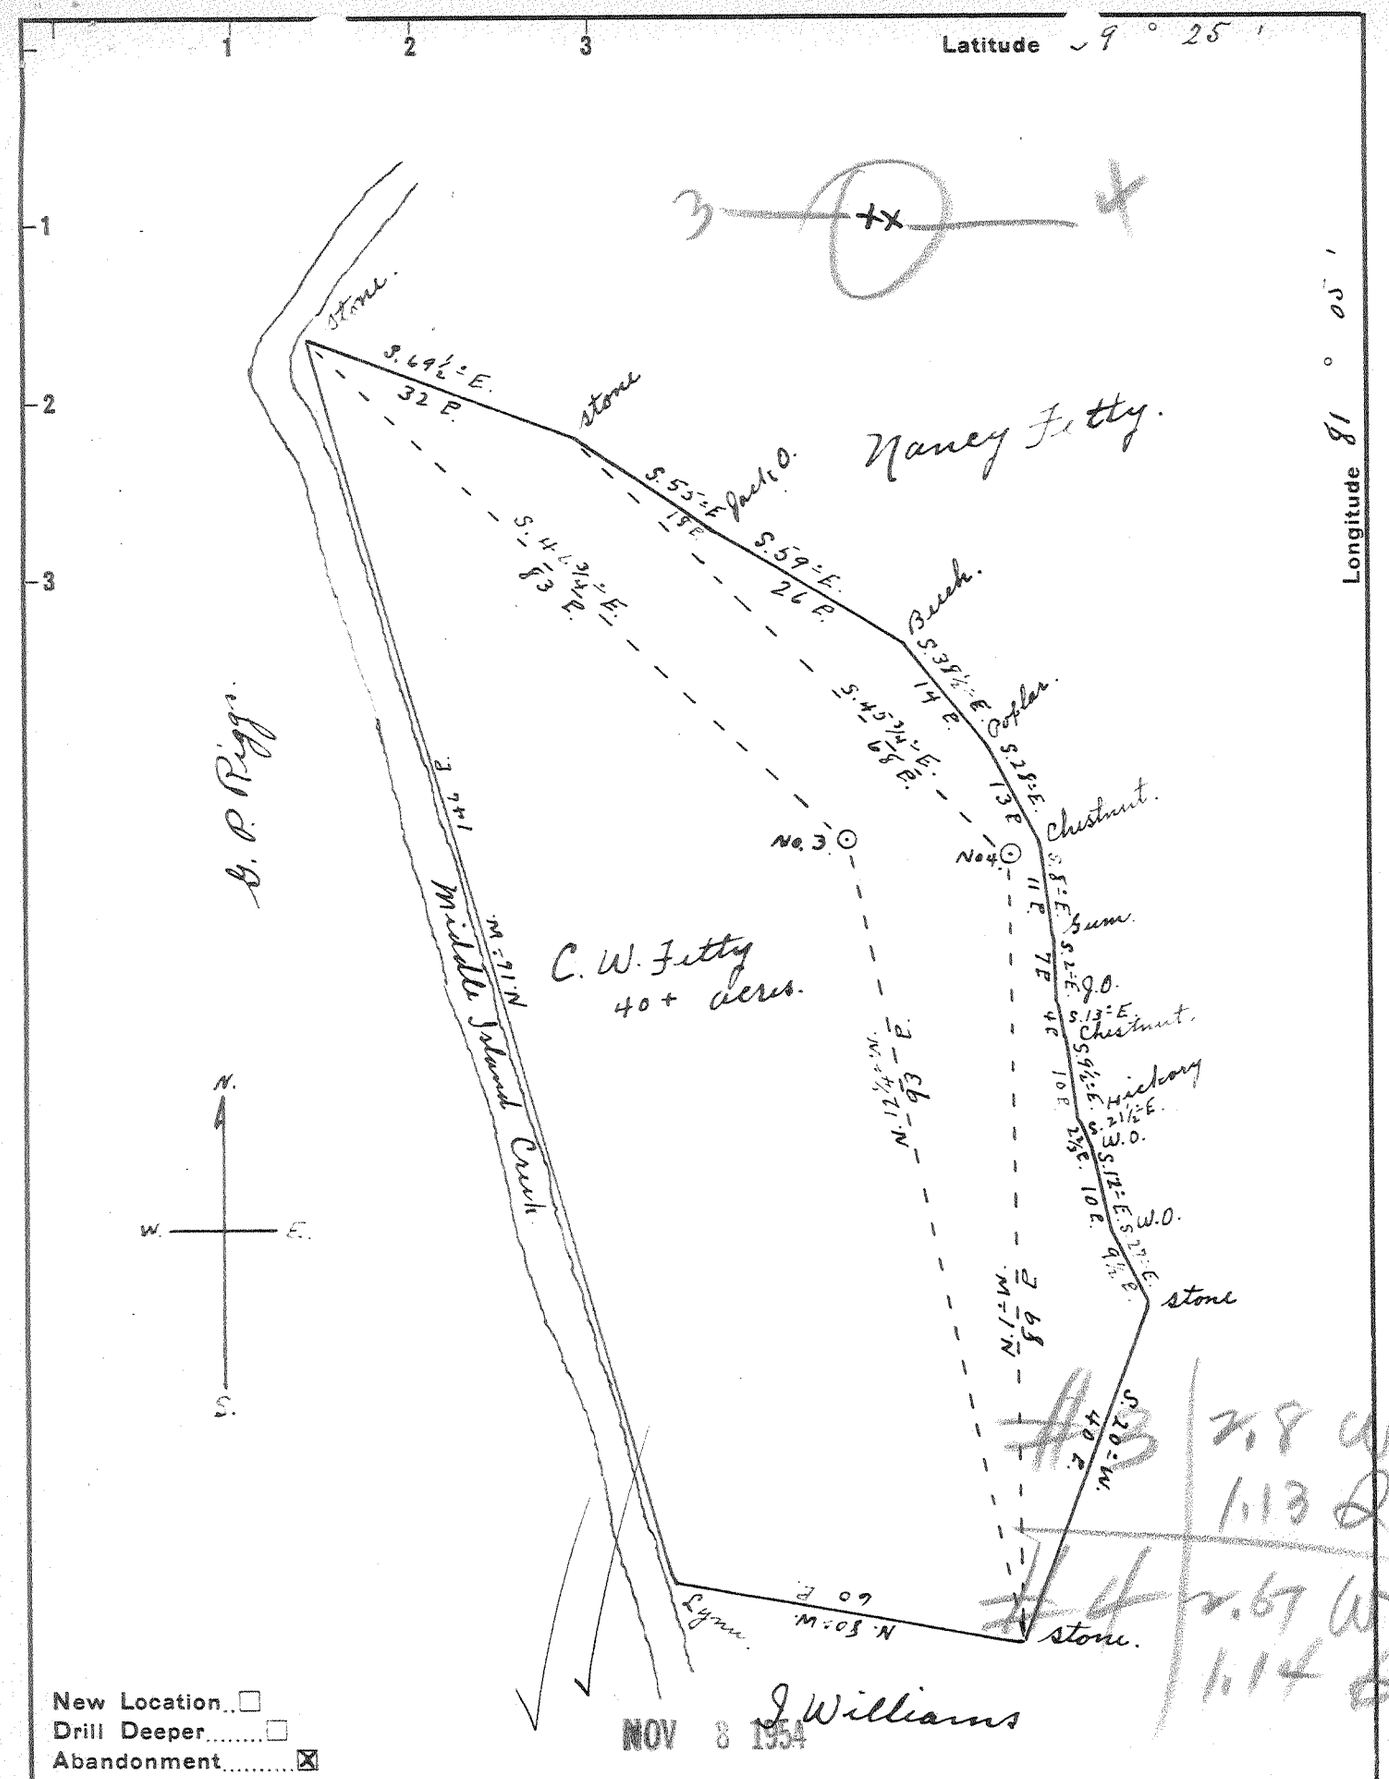

New Location ☐
Drill Deeper ☐
Abandonment ☒

NOV 8 1954

Company Patterson & Zinn
Address Route 5 Marietta Ohio
Farm C. W. Fetty
Tract _____ Acres 46+ Lease No. _____
Well (Farm) No. 3 & 4 Serial No. _____
Elevation (Spirit Level) No. 3 710' No. 4, 700'
Quadrangle St. Marys
County Pleasants District McKim
Engineer Robert R. Anderson
By Jno. Triplett, Surveyor
Engineer's Registration No. 296
File No. _____ Drawing No. _____
Date Sept. 30 1954 Scale 1" = 20 P.

STATE OF WEST VIRGINIA
DEPARTMENT OF MINES
OIL AND GAS DIVISION
CHARLESTON

WELL LOCATION MAP

FILE NO. PLEAS-670-A-#3
PLEAS-671-A-#4

+ Denotes location of well on United States Topographic Maps, scale 1 to 62,500, latitude and longitude lines being represented by border lines as shown.

— Denotes one inch spaces on border line of original tracing.

K&E 156 IMPERIAL TRACING CLOTH T.M. 175

C. W. FETTY NO. 3 & 4 — PATTERSON & ZINN — PLEAS-670-1-A