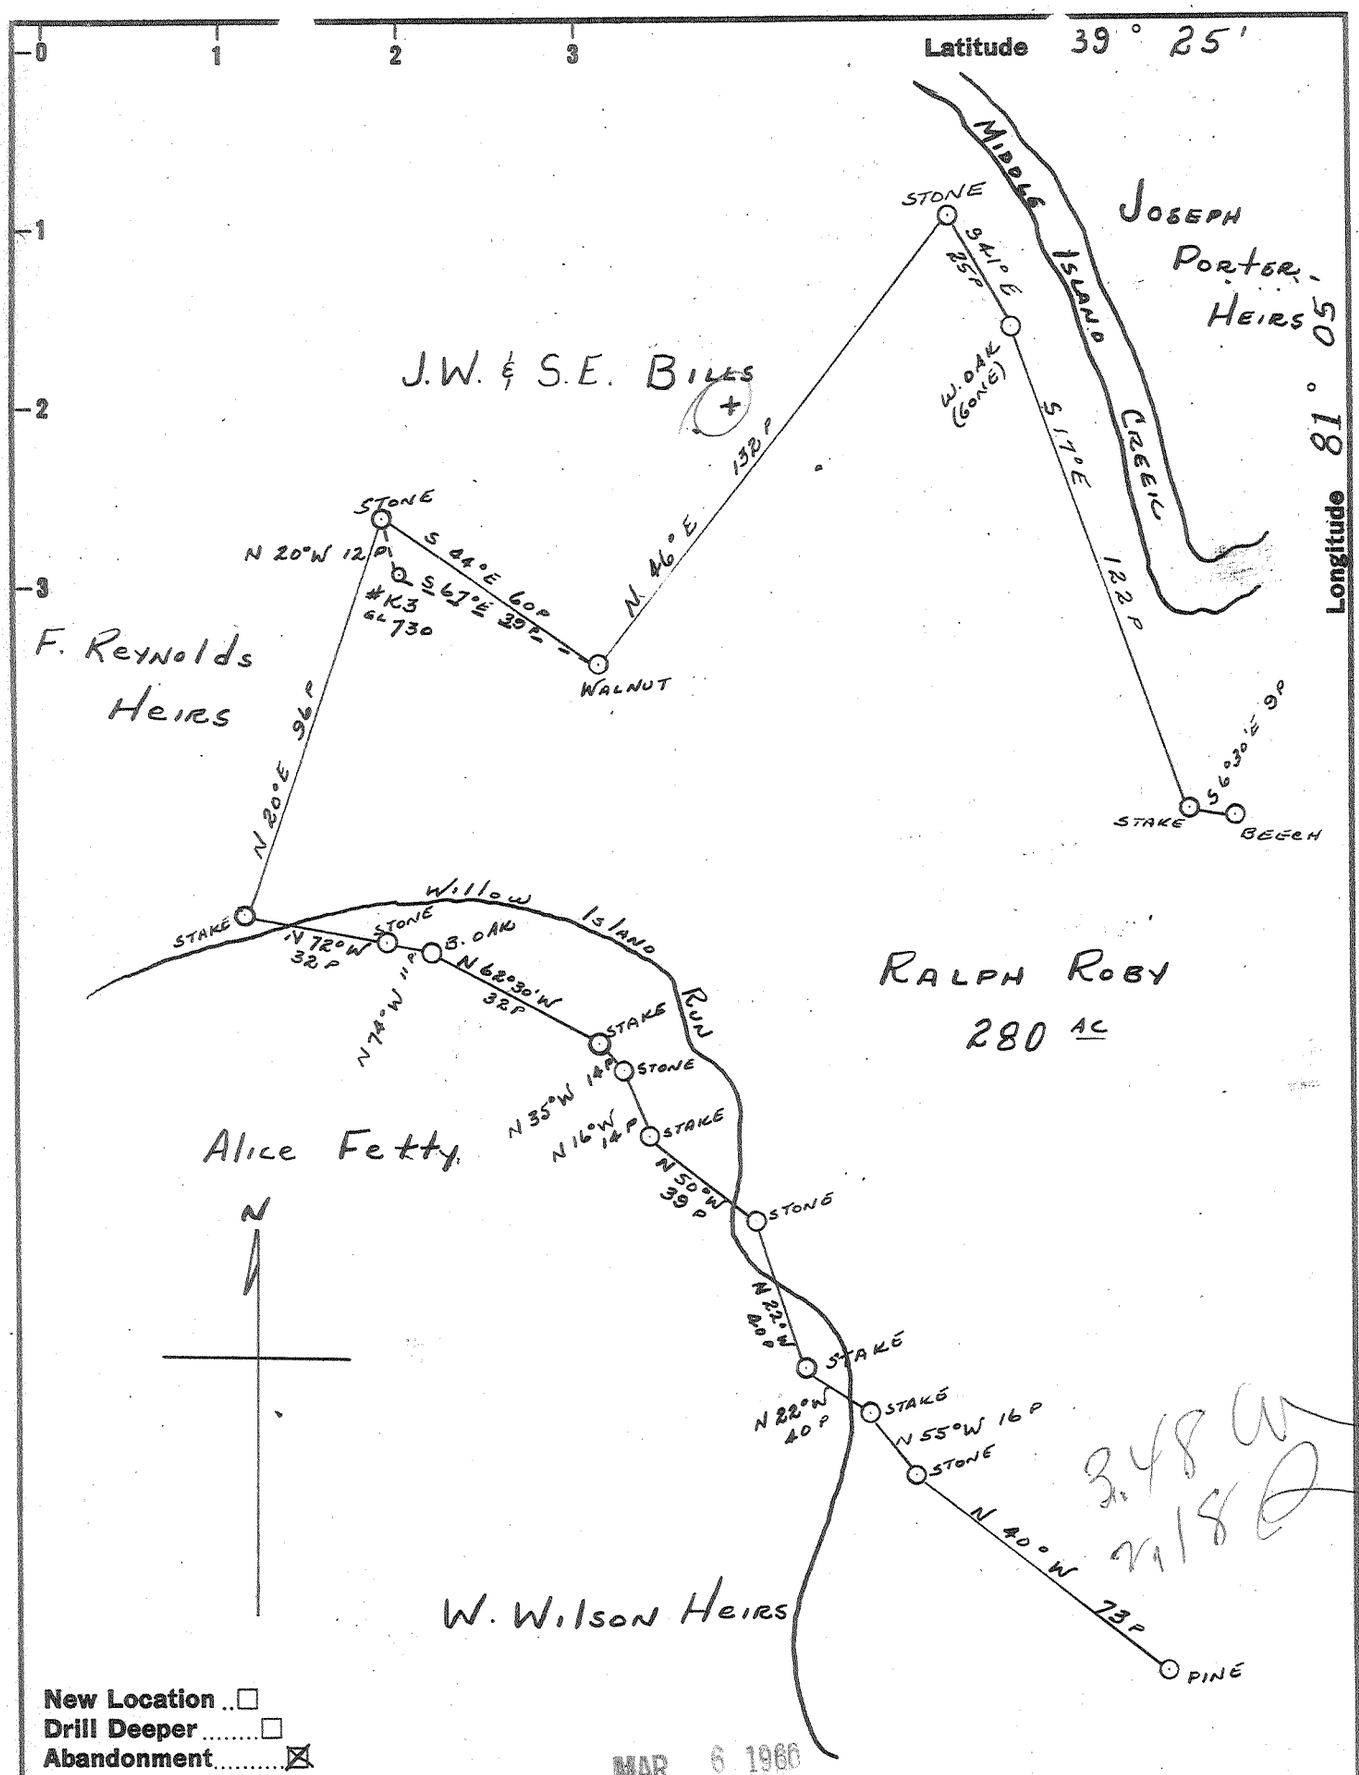

New Location ☐
Drill Deeper ☐
Abandonment ☒

MAR 6 1966

Company Hart & Hamilton
Address Box 26, St. Marys, W. Va.
Farm Ralph Roby
Tract _____ Acres 280 Lease No. _____
Well (Farm) No. K3 Serial No. 39
Elevation (Spirit Level) 730'
Quadrangle St. Marys
County Pleasants District McKim
Engineer John W. Hamilton
Engineer's Registration No. 2274
File No. _____ Drawing No. _____
Date 12-15-59 Scale 1" = 40 P

STATE OF WEST VIRGINIA
DEPARTMENT OF MINES
OIL AND GAS DIVISION
CHARLESTON

WELL LOCATION MAP

FILE NO. Pleas-753-A

+ Denotes location of well on United States Topographic Maps, scale 1 to 62,500, latitude and longitude lines being represented by border lines as shown.

— Denotes one inch spaces on border line of original tracing.

K+E 156 IMPERIAL 64120

RALPH ROBY No. K-3 (39) — HART & HAMILTON — PLEAS-753-A