Plot ✓ Log ✓ Card ✓ CSD ___ Mflm ___

ABND. 4/2/70 CEN

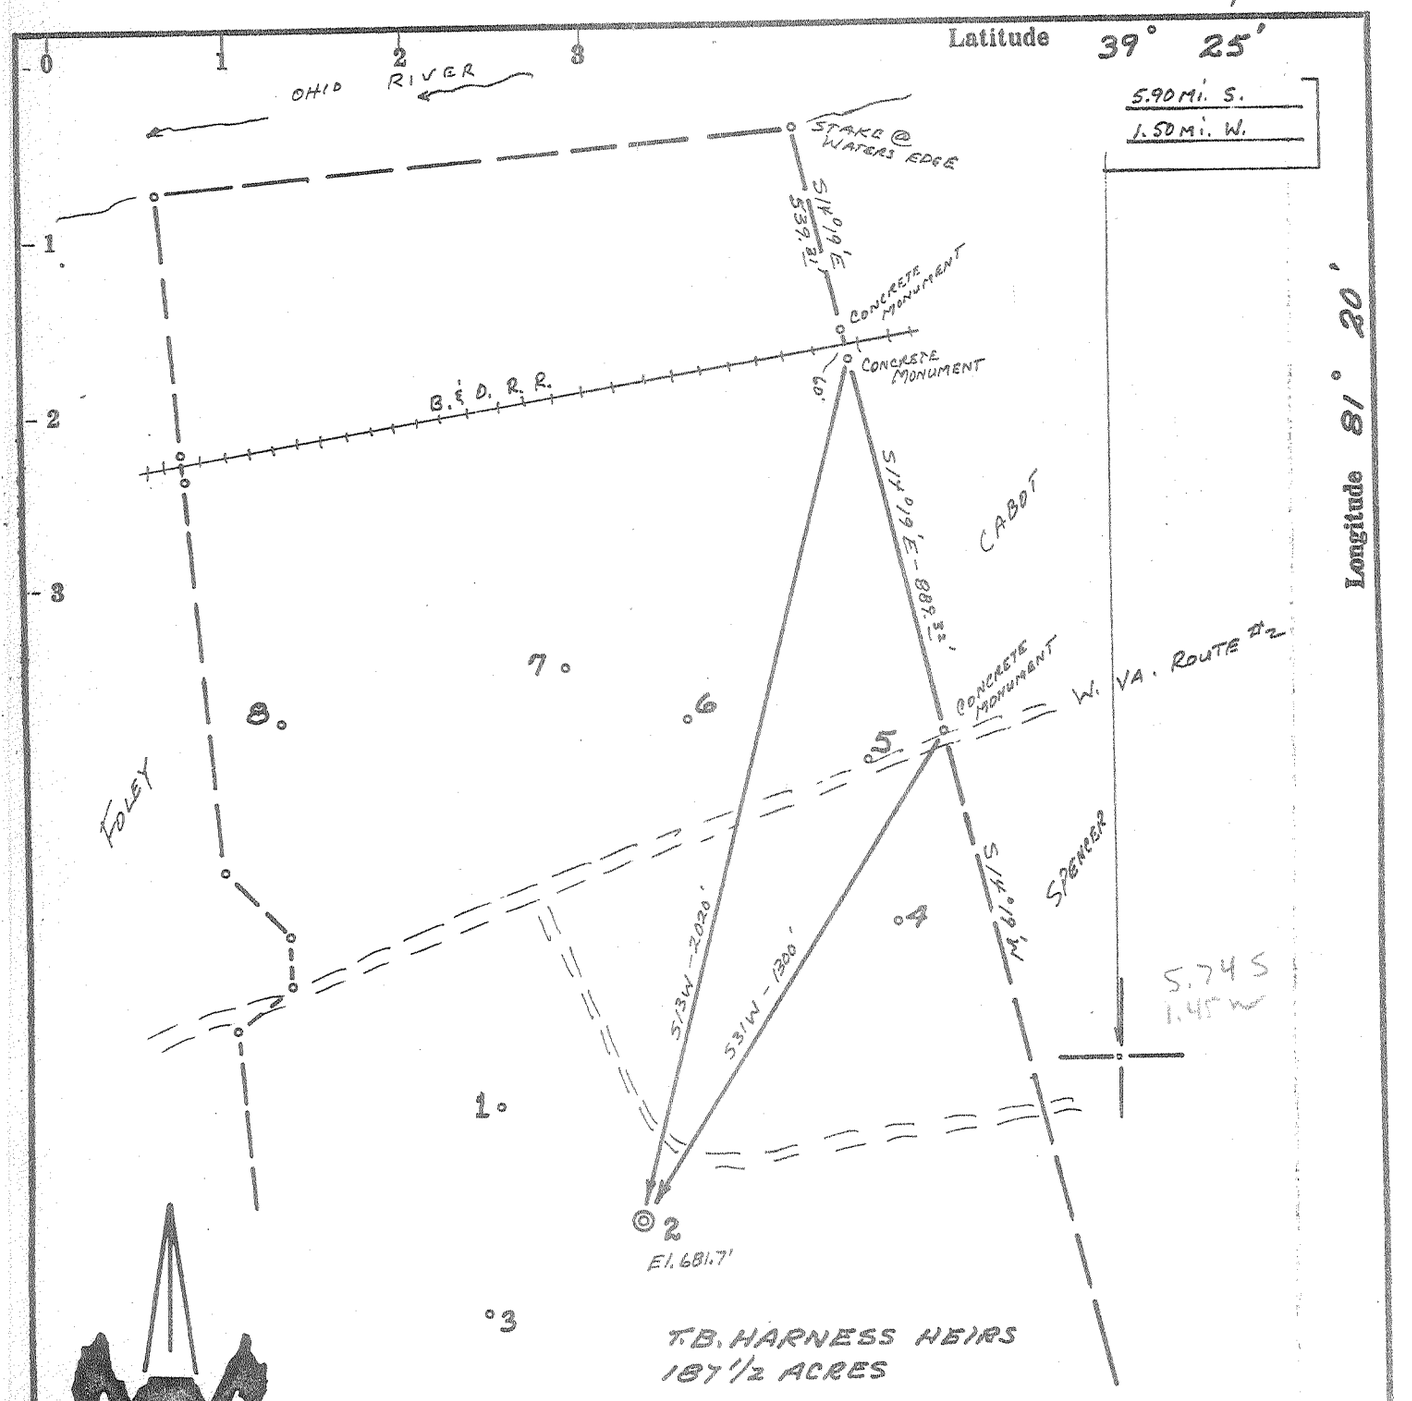

ACCURACY: 1" / 200'

Source of Elevation ROAD INTERSECTION (648')

I, the undersigned, hereby certify that this map is correct to the best of my knowledge and belief and shows all the information required by paragraph 6 of the rules and regulations of the oil and gas section of the mining laws of West Virginia.

Chet Waterman

New Location ☐
Drill Deeper ☐
Abandonment ■
Fracture ☐
Redrill ☐

Company CABOT CORPORATION
Address WAVERLY, W. VA.
Farm T.B. HARNESS HEIRS
Tract ___ Acres 187 1/2 Lease No. ___
Well (Farm) No. 2 Serial No. ___
Elevation (Spirit Level) 681.7'
Quadrangle MARIETTA C
County PLEASANTS District GRANT
Engineer CHET WATERMAN
Engineer's Registration No. 3788
File No. 69003-216 Drawing No. ___
Date 6/13/69 Scale 1" = 400'

STATE OF WEST VIRGINIA
DEPARTMENT OF MINES
OIL AND GAS DIVISION
CHARLESTON

WELL LOCATION MAP

FILE NO. PLEAS-1080 (A)

+ Denotes location of well on United States Topographic Maps, scale 1 to 62,500, latitude and longitude lines being represented by border lines as shown.

— Denotes one inch spaces on border line of original tracing.

APR 13 1970