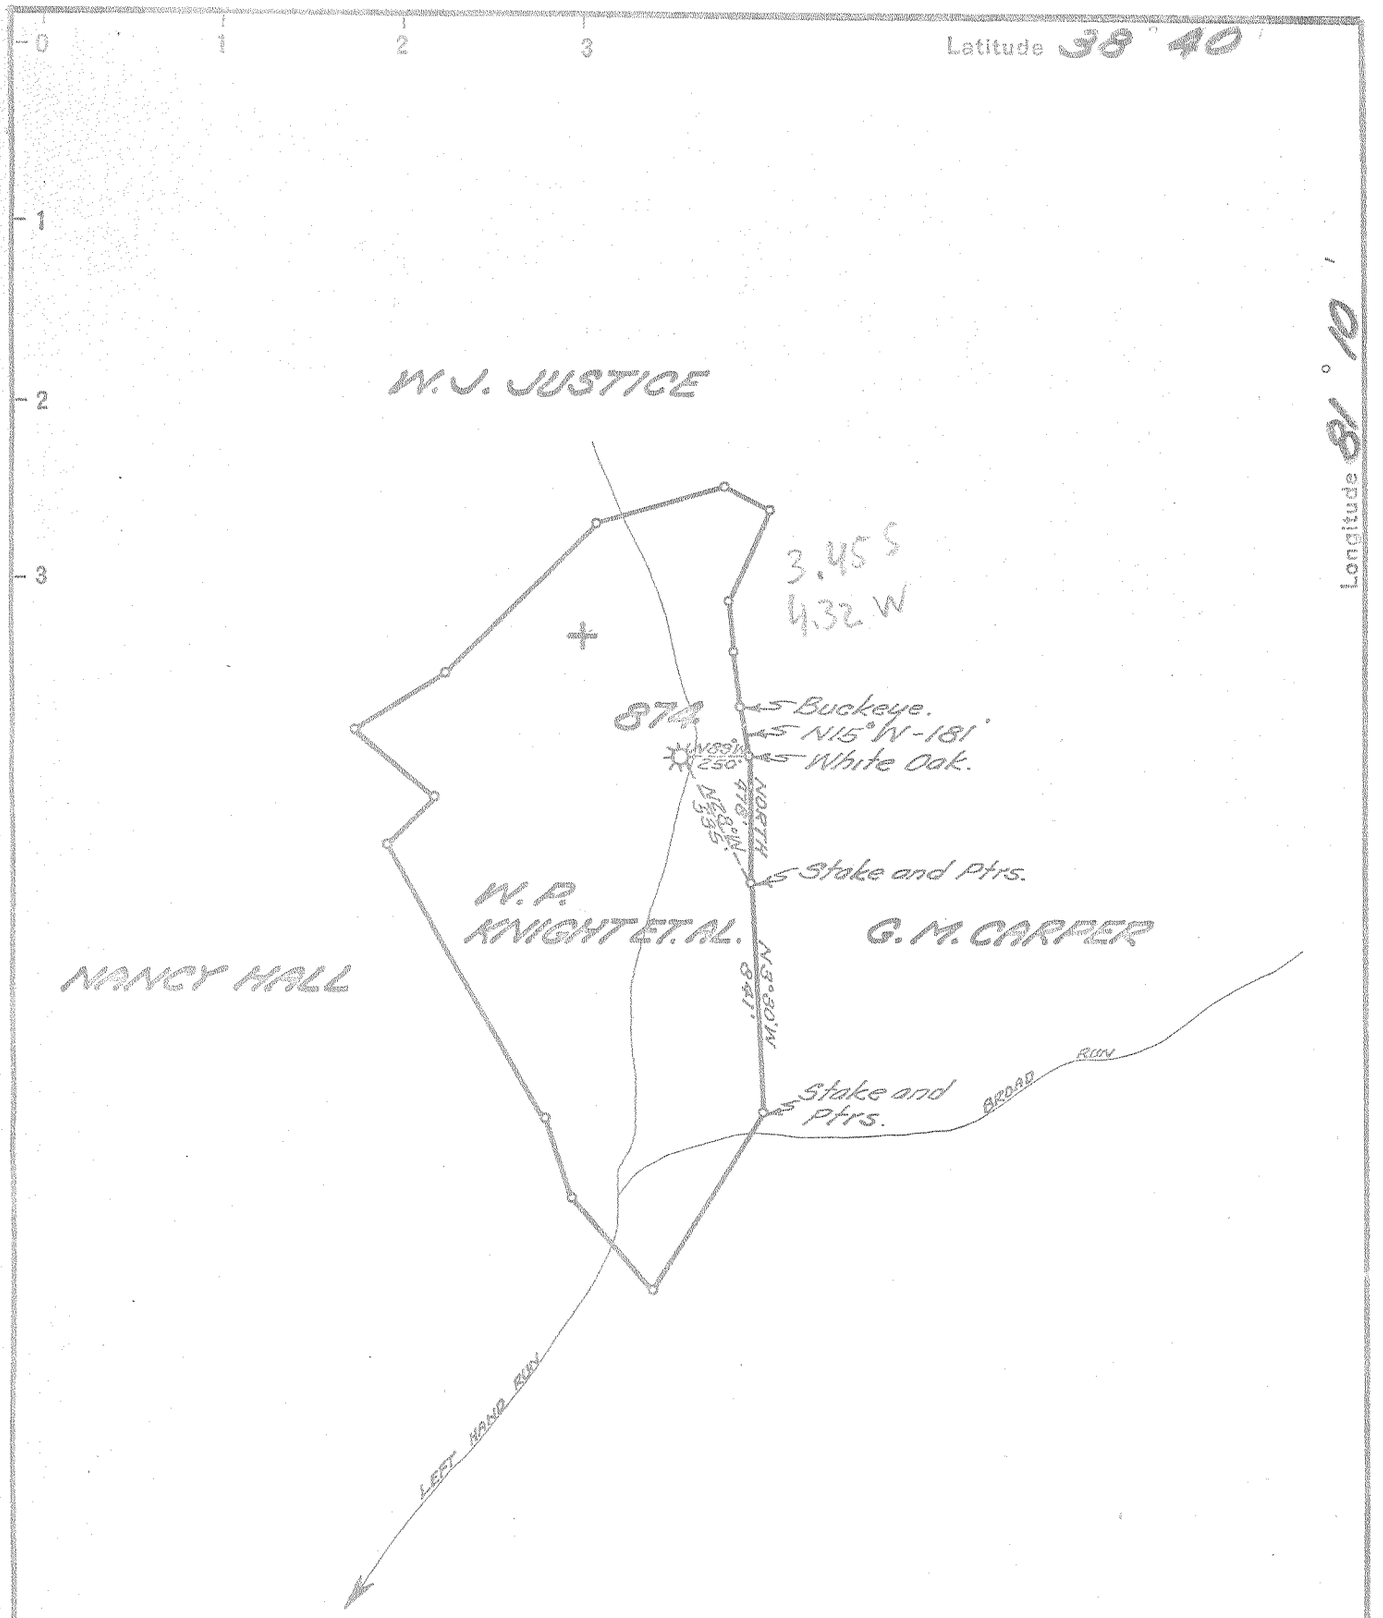

New Location ☐
Drill Deeper ☐
Abandonment ■

Company UNITED FUEL GAS CO.
Address CHARLESTON, W. VA.
Farm W. P. KNIGHT, ET. AL.
Tract _____ Acres 850 Lease No. 5501
Well (Farm) No. _____ Serial No. 874
Elevation (Spirit Level) 730.00'
Quadrangle OTTER
County ROANE District GEARY
Engineer Seyford K Harrell
Engineer's Registration No. 2523
File No. 82-77 Drawing No. _____
Date 7-15-54 Scale 1" = 660'

STATE OF WEST VIRGINIA
DEPARTMENT OF MINES
OIL AND GAS DIVISION
CHARLESTON

see microfilm for Well record

WELL LOCATION MAP

FILE NO. ROA-856-A

+ Denotes location of well on United States Topographic Maps, scale 1 to 62,500, latitude and longitude lines being represented by border lines as shown.

= Denotes one inch spaces on border line of original tracing.