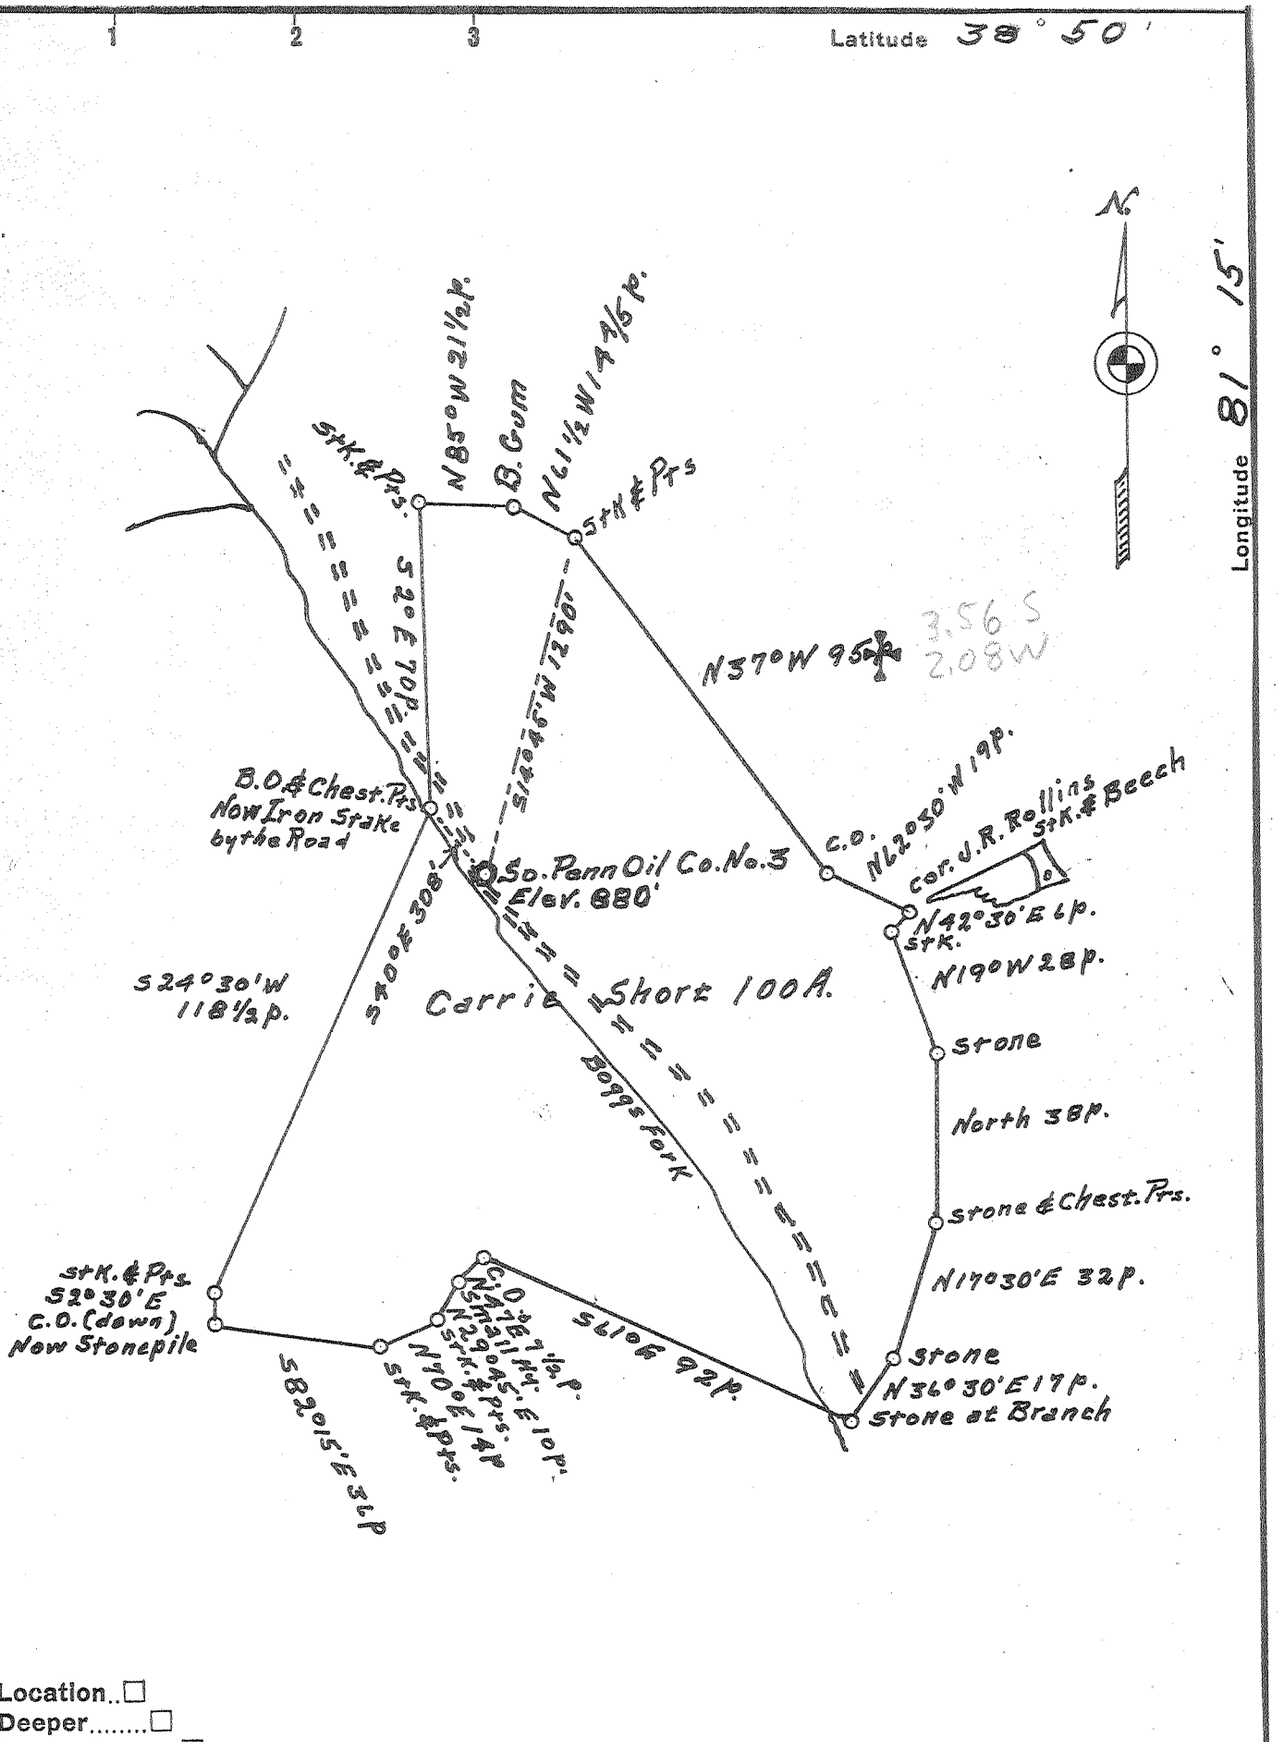

New Location..☐
Drill Deeper.....☐
Abandonment.....☒

Company C. C. Gunn
Address Grantsville, W. Va.
Farm Carrie Short
Tract _____ Acres 100 Lease No. _____
Well (Farm) No. 3 Serial No. _____
Elevation (Spirit Level) 880
Quadrangle Spencer
County Roane District Spencer
Surveyed by: Bruce Ferrell
Engineer Ronald O. Morris
Engineer's Registration No. 1653
File No. _____ Drawing No. _____
Date 6/7/55 Scale 1" = 40p.

STATE OF WEST VIRGINIA
DEPARTMENT OF MINES
OIL AND GAS DIVISION
CHARLESTON

see microfilm for well record

WELL LOCATION MAP

FILE NO. ROA-949-A

+ Denotes location of well on United States Topographic Maps, scale 1 to 62,500, latitude and longitude lines being represented by border lines as shown.

— Denotes one inch spaces on border line of original tracing.