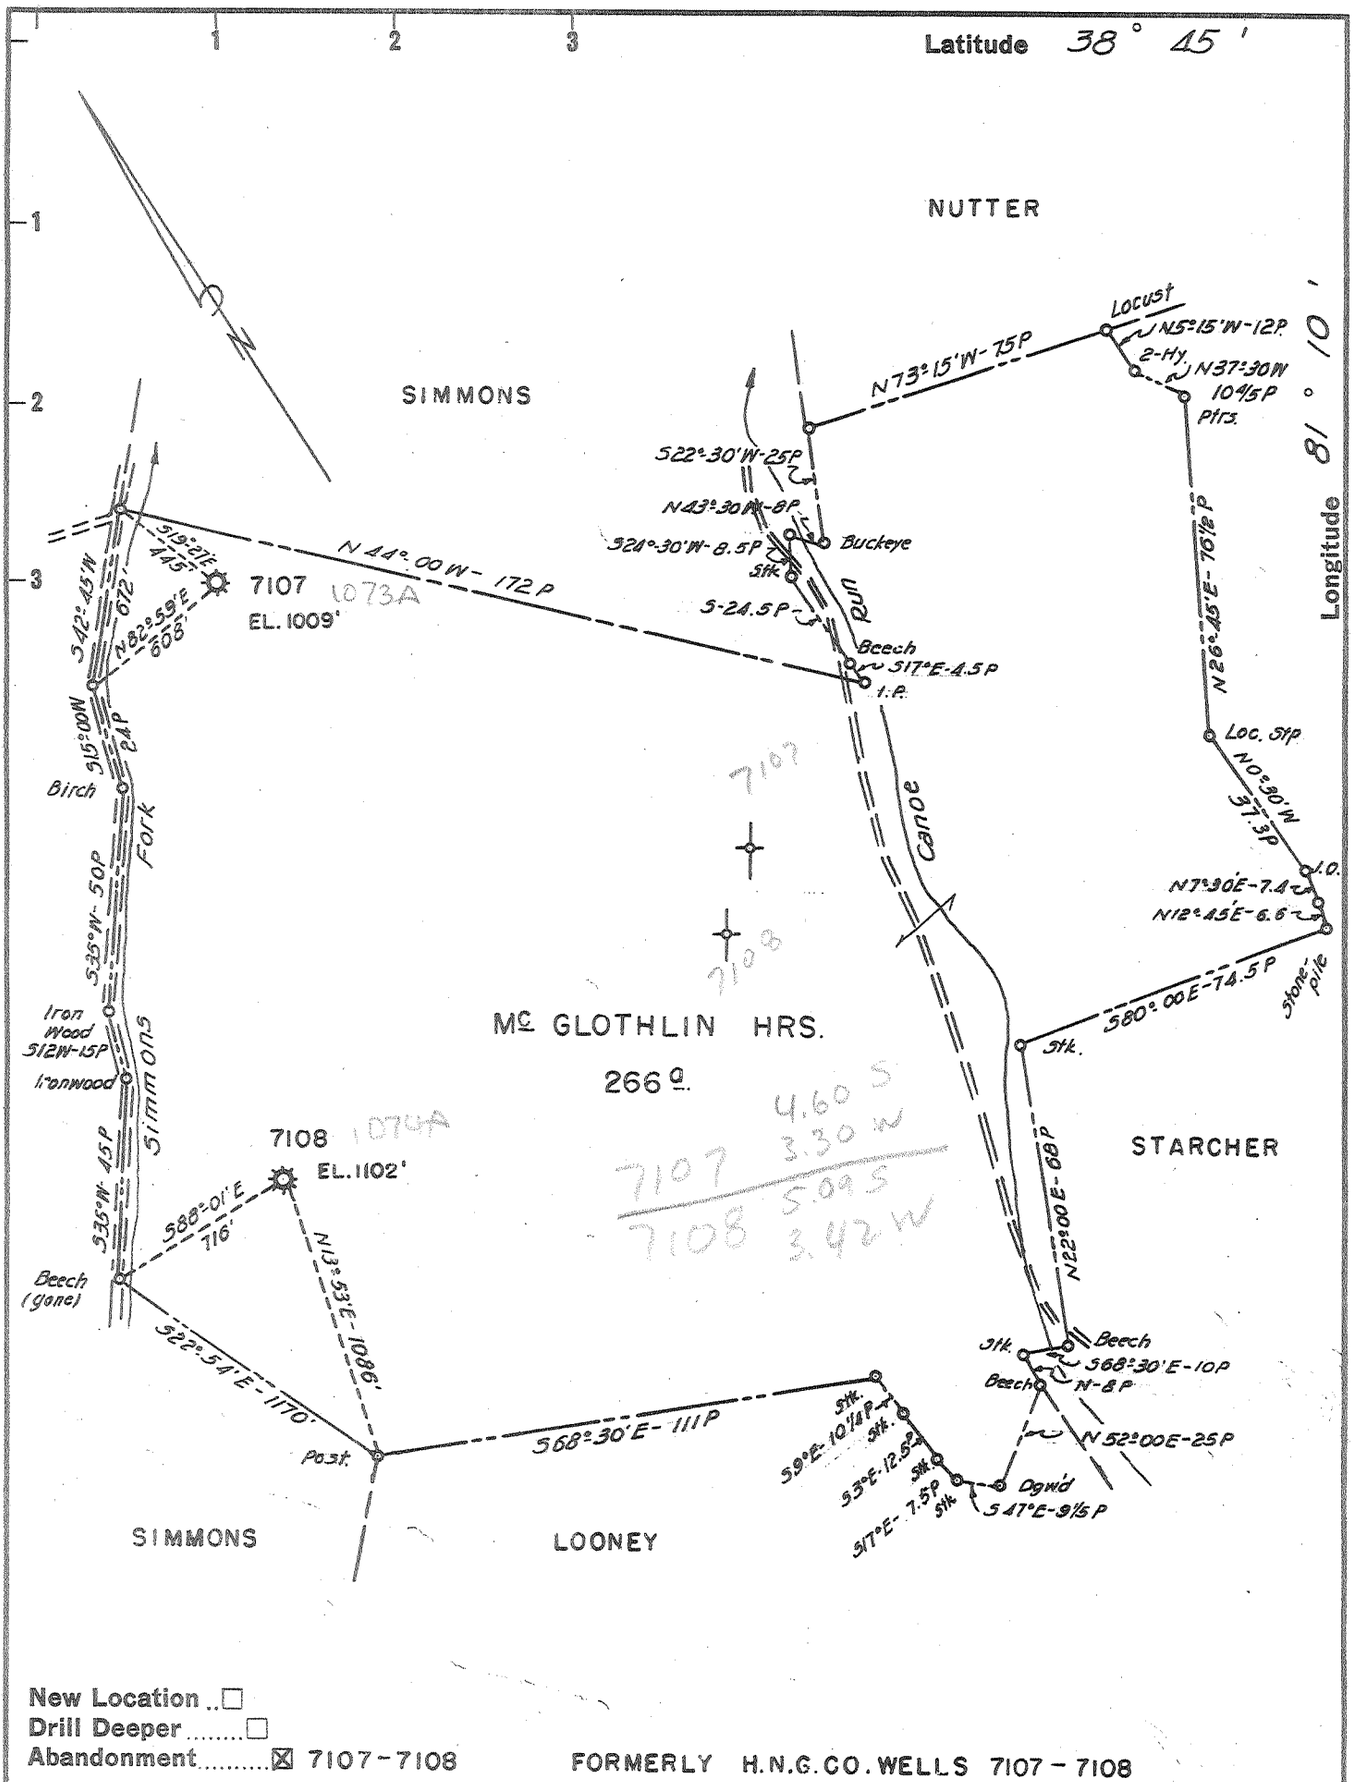

New Location ..☐
Drill Deeper .....☐
Abandonment .....☒ 7107-7108

FORMERLY H.N.G.CO. WELLS 7107 – 7108

Company CARL E. SMITH, INC.
Address SANDYVILLE, W. VA.
Farm Mc GLOTHLIN HRS.
Tract _____ Acres 266 Lease No. 42816
Well (Farm) No. _____ Serial No. 7107 7108
Elevation (Spirit Level) AS SHOWN
Quadrangle OTTER
County ROANE District SMITHFIELD
Engineer HENRY A. HAIN
Engineer's Registration No. 3150
File No. C.S-1,2-60 Drawing No. _____
Date 3-26-60 Scale 1" = 40 POLES

STATE OF WEST VIRGINIA
DEPARTMENT OF MINES
OIL AND GAS DIVISION
CHARLESTON

see microfilm for well Records

WELL LOCATION MAP

ROANE 1073-A 7107
FILE NO. ROANE 1074-A 7108

+ Denotes location of well on United States Topographic Maps, scale 1 to 62,500, latitude and longitude lines being represented by border lines as shown.

— Denotes one inch spaces on border line of original tracing.

KOF 156 IMPERIAL 62390