FORM WW 6

FAIRMONT TOOL INC. LEASE
WELL NO. 5H

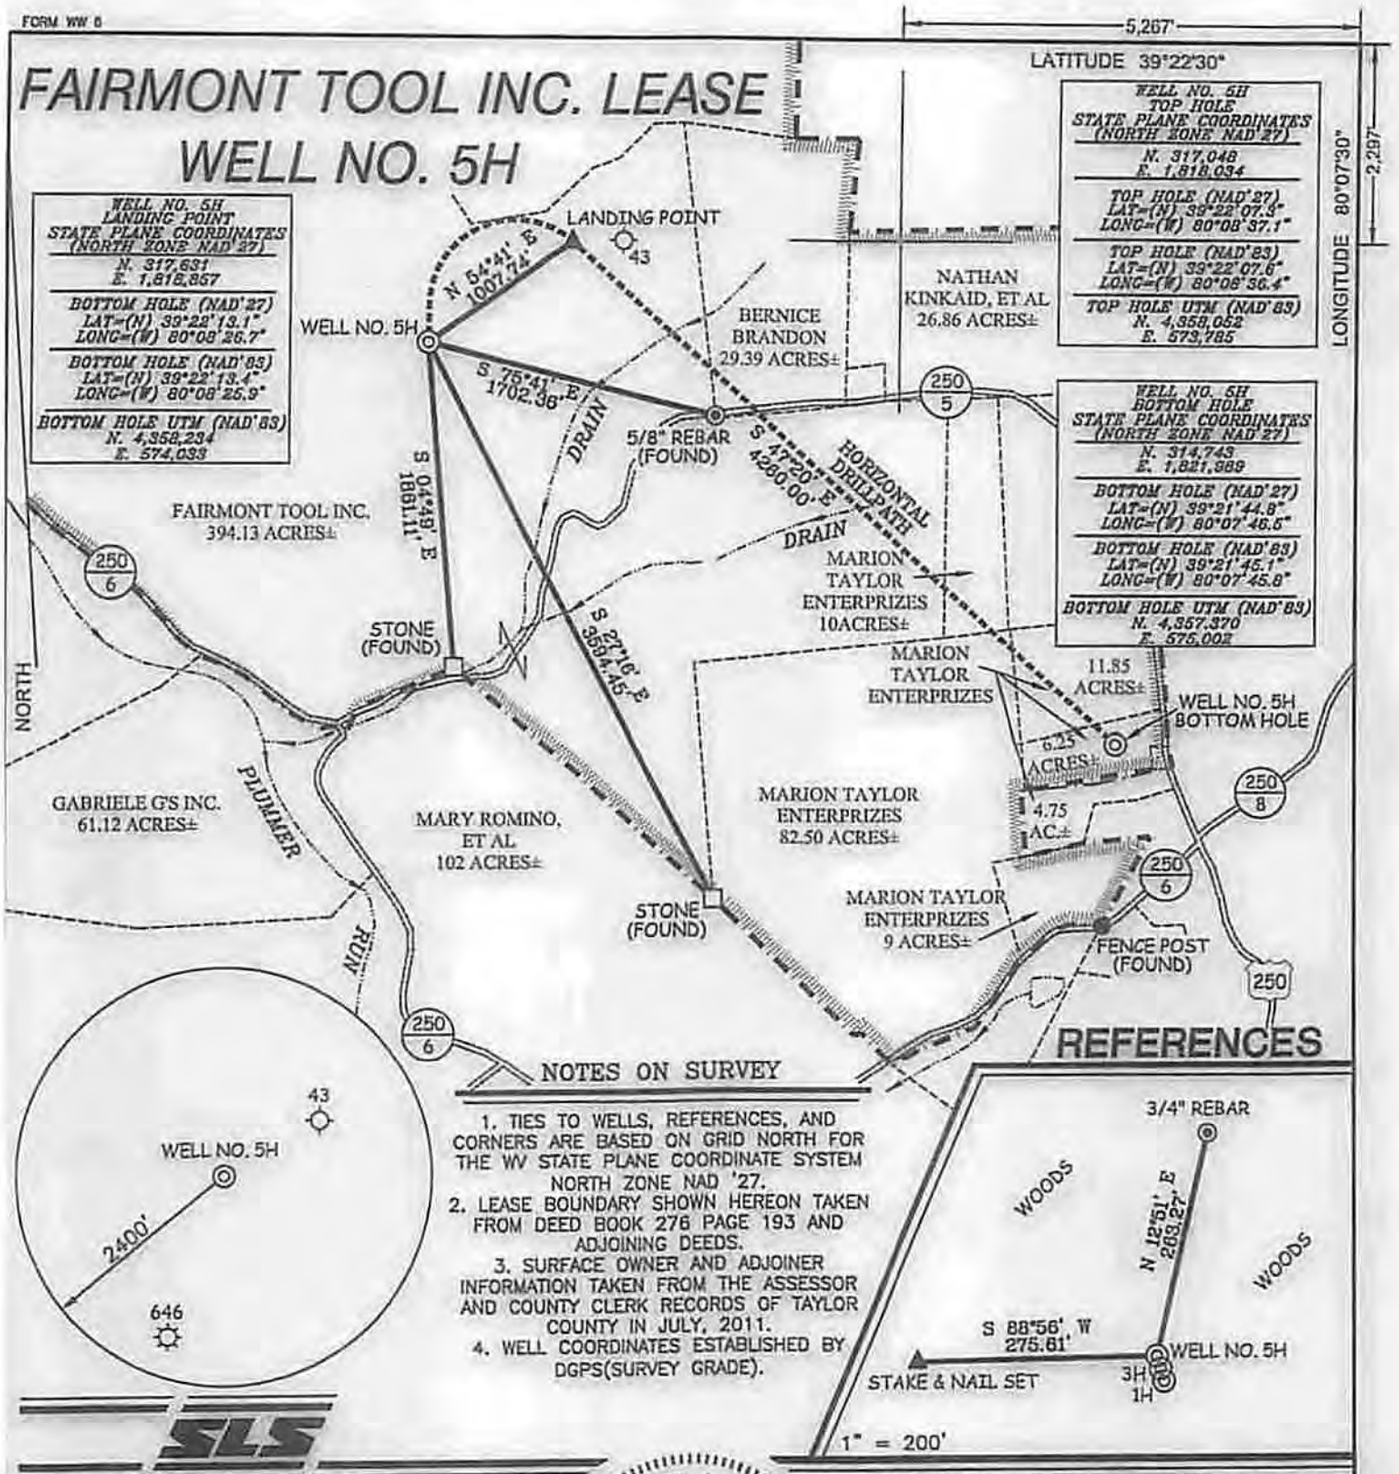

NOTES ON SURVEY

1. TIES TO WELLS, REFERENCES, AND CORNERS ARE BASED ON GRID NORTH FOR THE WV STATE PLANE COORDINATE SYSTEM NORTH ZONE NAD '27.
2. LEASE BOUNDARY SHOWN HEREON TAKEN FROM DEED BOOK 276 PAGE 193 AND ADJOINING DEEDS.
3. SURFACE OWNER AND ADJOINER INFORMATION TAKEN FROM THE ASSESSOR AND COUNTY CLERK RECORDS OF TAYLOR COUNTY IN JULY, 2011.
4. WELL COORDINATES ESTABLISHED BY DGPS(SURVEY GRADE).

REFERENCES

SLS

I THE UNDERSIGNED, HEREBY CERTIFY THAT THIS PLAT IS CORRECT TO THE BEST OF MY KNOWLEDGE AND BELIEF AND SHOWS ALL THE INFORMATION REQUIRED BY LAW AND THE REGULATIONS ISSUED AND PRESCRIBED BY THE DIVISION OF ENVIRONMENTAL PROTECTION.

P.S. 677 Gregory A Smith

GREGORY A. SMITH LICENSED No. 677 STATE OF WEST VIRGINIA PROFESSIONAL SURVEYOR

(+) DENOTES LOCATION OF WELL ON UNITED STATES TOPOGRAPHIC MAPS.

DATE SEPTEMBER 13 , 20 11

OPERATORS WELL NO. FAIRMONT TOOL INC. #5H

API WELL NO. 47 - 091 - 01271H
STATE COUNTY PERMIT

CANCELLED

MINIMUM DEGREE OF ACCURACY 1 / 2500

PROVEN SOURCE OF ELEVATION DGPS (SURVEY GRADE)

FILE NO. 7590P5H (348-26)

SCALE 1" = 1,000'

STATE OF WEST VIRGINIA
DIVISION OF ENVIRONMENTAL PROTECTION
OFFICE OF OIL AND GAS

WELL TYPE: OIL ___ GAS X LIQUID INJECTION ___ WASTE DISPOSAL ___ IF "GAS" PRODUCTION X STORAGE ___ DEEP ___ SHALLOW X

LOCATION:
ELEVATION 1,379' WATERSHED TRIBUTARY OF PLUMMER RUN
DISTRICT BOOTHS CREEK COUNTY TAYLOR QUADRANGLE ROSEMONT 7.5'
SURFACE OWNER FAIRMONT TOOL INC. ACREAGE 394.13±
ROYALTY OWNER NATHAN KINCAID, ET AL LEASE ACREAGE 394.13±, 82.50±, & 9±
PROPOSED WORK: LEASE NO. ___
DRILL X CONVERT ___ DRILL DEEPER ___ REDRILL ___ FRACTURE OR STIMULATE X PLUG OFF OLD FORMATION ___
PERFORATE NEW FORMATION ___ PLUG AND ABANDON ___ CLEAN OUT AND REPLUG ___ OTHER ___
PHYSICAL CHANGE IN WELL (SPECIFY) ___
TARGET FORMATION MARCELLUS
ESTIMATED DEPTH TMD-12,251' - TVD-7,412'

COUNTY NAME

PERMIT

WELL OPERATOR DIVERSIFIED RESOURCES
ADDRESS P.O. BOX 381087
BIRMINGHAM, AL 35238-1087

DESIGNATED AGENT ROBERT HUTSON
ADDRESS P.O. BOX 167
LUMBERPORT, WV 26384

08/15/2014