FORM WW-6

References
Set Spike Nail — S83°37'E 160.81' — Location — N41°06'E 262.19' — 47-095-1611

LATITUDE 39-30-00 N TH
LATITUDE 39-27-30 N BH

Top Hole 606'

Bottom Hole 10,703'

Top Hole 8,459'

Bottom Hole 14,902'

Surface Hole Location
UTM NAD 83(Meters)-4369714.1 N, 517785.4 E
Geo. NAD 83-39.476835 N, 80.793211 W
State Plane NAD 83-358417.8 N, 1603473.4 E

Landing Point 1
UTM NAD 83(Meters)-4369563.1 N, 517912.8 E
Geo. NAD 83-39.475472 N, 80.791734 W
State Plane NAD 83-357915.5 N, 1603883.0 E

Landing Point 2
UTM NAD 83(Meters)-4369492.2 N, 517986.2 E
Geo. NAD 83-39.474832 N, 80.790882 W
State Plane NAD 83-357678.8 N, 1604120.2 E

Landing Point 3
UTM NAD 83(Meters)-4368251.0 N, 518298.7 E
Geo. NAD 83-39.463641 N, 80.787283 W
State Plane NAD 83-353588.6 N, 1605077.6 E

Bottom Hole Location
UTM NAD 83(Meters)-4367708.9 N, 518324.8 E
Geo. NAD 83-39.458756 N, 80.786994 W
State Plane NAD 83-351808.2 N, 1605133.6 E

NOTE: No water wells were found within 250' of the location. No dwelling or agricultural buildings were found within 625' of the center of the well pad.

A-Corby TM. 6/45 4 Ac.
B-Corby TM. 6/46.1 0.92 Ac. Ls. T3104E2
C-Corby TM. 6/47 16.73 Ac. Ls. T3104E
D-Corby TM. 6/45 18.74 Ac. Ls. T3104E1
E-Catrell TM. 6/7 14.62 Ac.
F-Liller TM. 6/3.1 15 Ac.
G-Randall J. Broda, as trustee of Randall J. Broda Family Trust II TM. 6/2 56.5 Ac. Ls. RPT 4
H-Cole TM. 6/5 1 Ac.
I-Hostuttler TM. 6/6 0.38 Ac.
J-Big Run Meth Church TM. 6/51 2 Ac.
L-Akers T.M.6/8 33.13 Ac. Ls. W704B1
M-Corby TM. 6/50 3.16 Ac.
N-McIntyre T.M. 6/49 25.89 Ac.
O-Nichols T.M. 6/4 1.25 Ac.

Note: All wells within 500' of the horizontal leg are shown on this plat based upon information taken from DEP mapping, well plats & aerial photos.

NUMBER	DIRECTION	DISTANCE
L1	S32°11'E	1,957'
L2	S58°15'E	1,602'
L3	S39°12'E	648'
L4	S45°04'E	335'
L5	S13°10'E	4,201'
L6	S01°48'E	1,781'

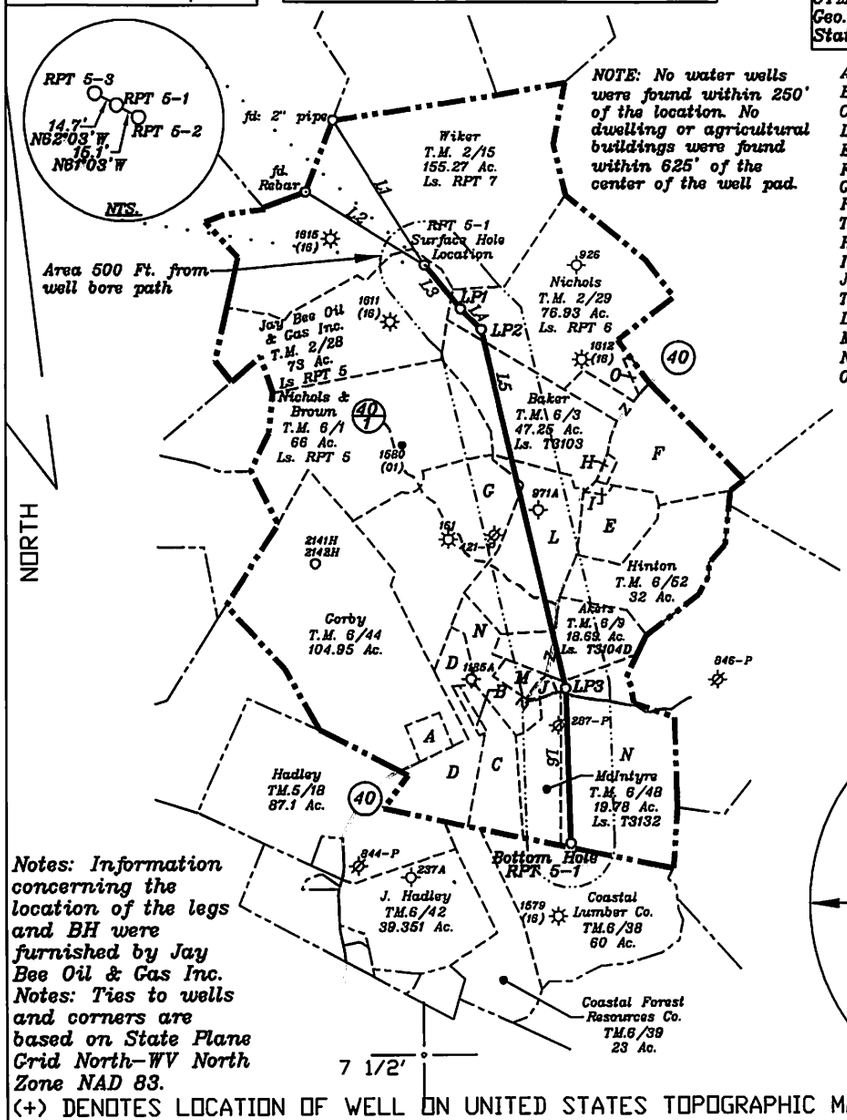

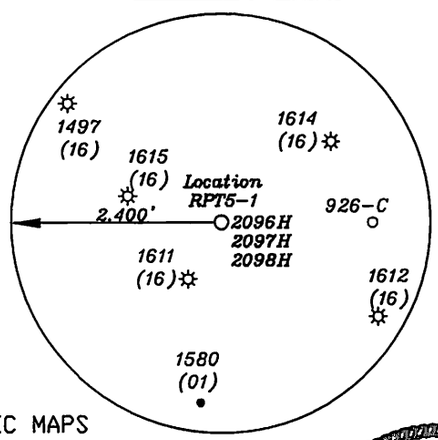

Notes: Information concerning the location of the legs and BH were furnished by Jay Bee Oil & Gas Inc.
Notes: Ties to wells and corners are based on State Plane Grid North-WV North Zone NAD 83.
(+) DENOTES LOCATION OF WELL ON UNITED STATES TOPOGRAPHIC MAPS

FILE NO.
DRAWING NO. 1
SCALE 1" = 2000'
MINIMUM DEGREE OF ACCURACY 1 in 200
PROVEN SOURCE OF ELEVATION GPS submeter unit

I THE UNDERSIGNED, HEREBY CERTIFY THAT THIS PLAT IS CORRECT TO THE BEST OF MY KNOWLEDGE AND BELIEF AND SHOWS ALL THE INFORMATION REQUIRED BY LAW AND THE RULES ISSUED AND PRESCRIBED BY THE DEPARTMENT OF ENVIROMENTAL PROTECTION.

(SIGNED) David L Jackson
R.P.E. _____ L.L.S. 708

DAVID JACKSON LICENSED No. 708 STATE OF WEST VIRGINIA PROFESSIONAL SURVEYOR

STATE OF WEST VIRGINIA
Division of Environmental Protection
OFFICE OF OIL AND GAS

DATE April 20, 2015
OPERATOR'S WELL NO. RPT 5-1
API WELL NO.
47 — 095 — 02098
STATE COUNTY PERMIT

WELL TYPE: OIL__ GAS X LIQUID INJECTION__ WASTE DISPOSAL__
(IF 'GAS') PRODUCTION X STORAGE__ DEEP__ SHALLOW X
LOCATION: ELEVATION 1,258' WATER SHED Big Run
DISTRICT McElroy COUNTY Tyler
QUADRANGLE Shirley 7 1/2'
SURFACE OWNER Jay Bee Oil & Gas, Inc ACREAGE 73 ac
OIL & GAS ROYALTY OWNER Jay Bee Oil & Gas, Inc.(73Ac.)&(56.5Ac.),Cecil Nichols et al(76.93Ac.),Dean R. Baker (47.25Ac.),Steven L Akers(31.13Ac.)&(18.69Ac.),F.M. McIntyre est.(85.89Ac.)
LEASE NO. RPT 5, RPT 6, RPT 4, T3103, W704B1, T3104D, & T3132
PROPOSED WORK: DRILL X CONVERT__ DRILL DEEPER__ REDRILL__ FRACTURE OR STIMULATE X PLUG OFF OLD FORMATION__ PERFORATE NEW FORMATION X OTHER PHYSICAL CHANGE IN WELL (SPECIFY)
PLUG AND ABANDON__ CLEAN OUT AND REPLUG__
TARGET FORMATION Marcellus ESTIMATED DEPTH 7,500'+ Horizontal leg
WELL OPERATOR Jay Bee Oil & Gas, Inc. DESIGNATED AGENT Randy Broda
ADDRESS 1720 Rt. 22 East Union, NJ 07083 ADDRESS Rt. 1 Box 5 Cairo, WV 26337

10/07/2016