FORM WW-6

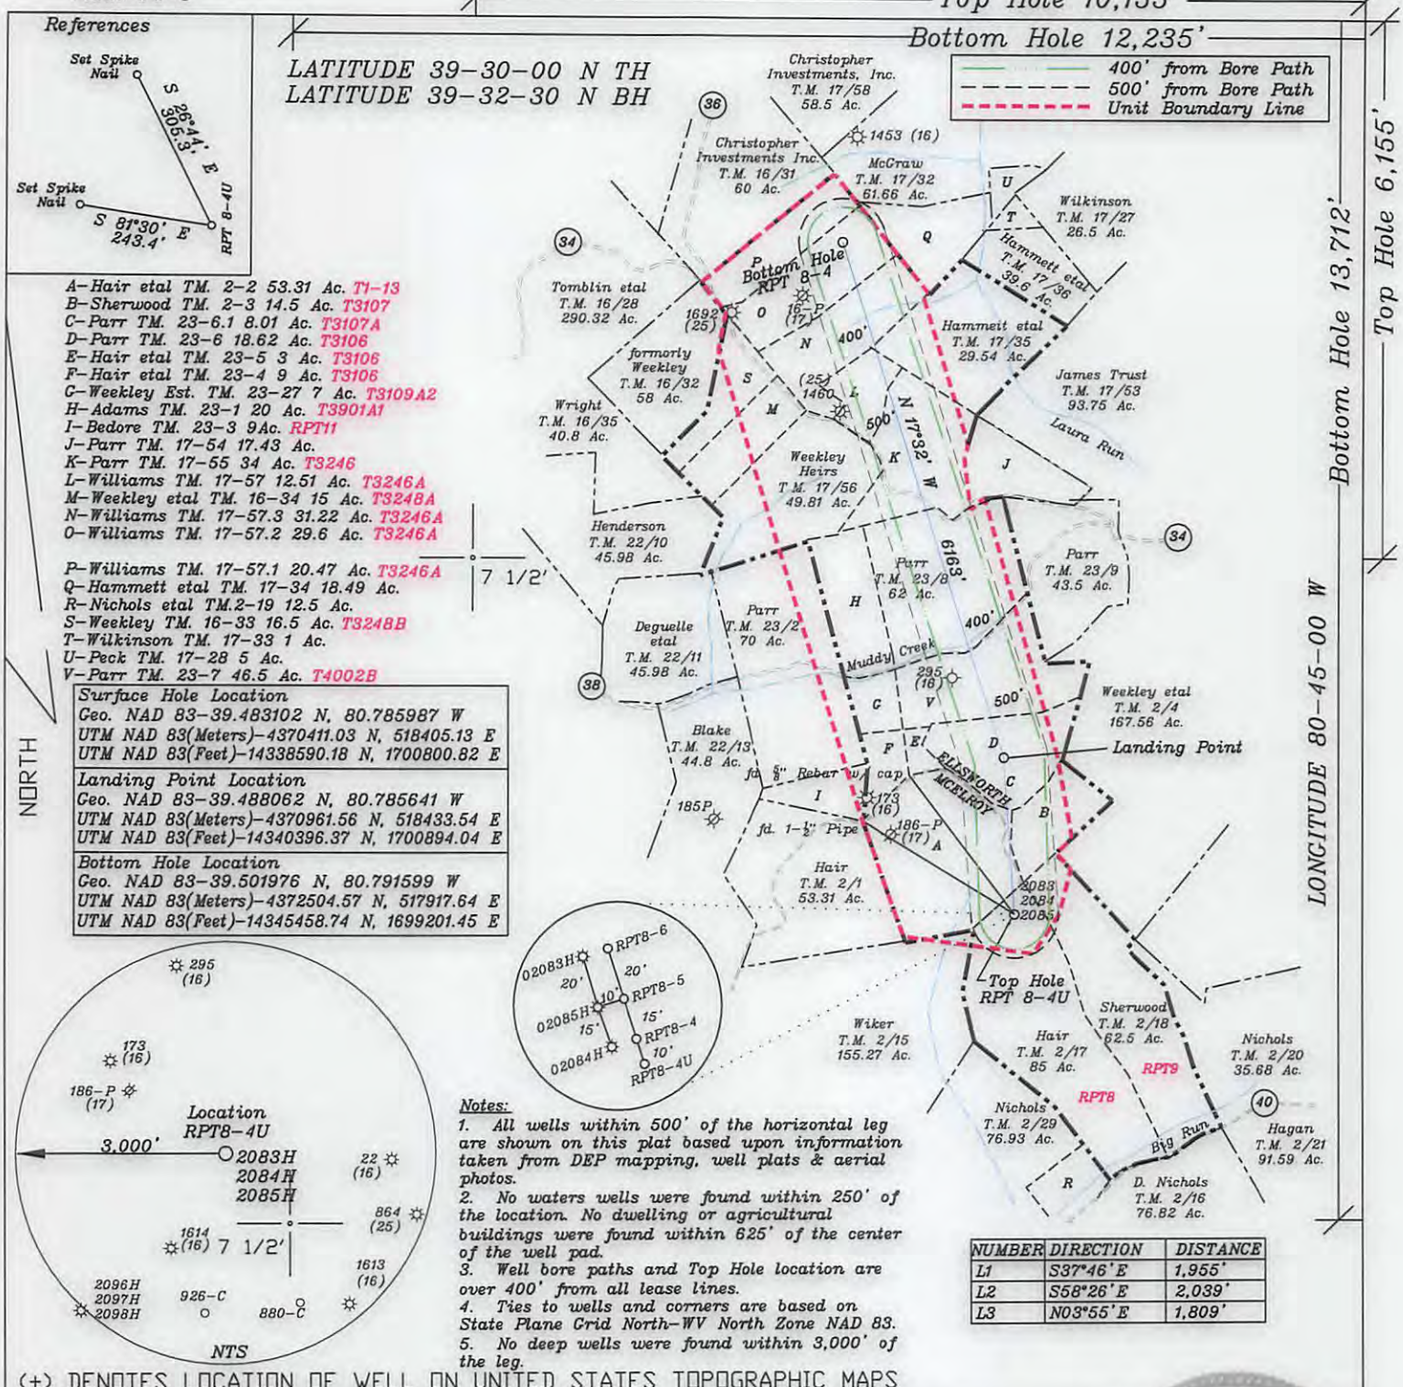

A-Hair etal TM. 2-2 53.31 Ac. T1-13
B-Sherwood TM. 2-3 14.5 Ac. T3107
C-Parr TM. 23-6.1 8.01 Ac. T3107A
D-Parr TM. 23-6 18.62 Ac. T3106
E-Hair etal TM. 23-5 3 Ac. T3106
F-Hair etal TM. 23-4 9 Ac. T3106
G-Weekley Est. TM. 23-27 7 Ac. T3109A2
H-Adams TM. 23-1 20 Ac. T3901A1
I-Bedore TM. 23-3 9Ac. RPT11
J-Parr TM. 17-54 17.43 Ac.
K-Parr TM. 17-55 34 Ac. T3246
L-Williams TM. 17-57 12.51 Ac. T3246A
M-Weekley etal TM. 16-34 15 Ac. T3248A
N-Williams TM. 17-57.3 31.22 Ac. T3246A
O-Williams TM. 17-57.2 29.6 Ac. T3246A
P-Williams TM. 17-57.1 20.47 Ac. T3246A
Q-Hammett etal TM. 17-34 18.49 Ac.
R-Nichols etal TM.2-19 12.5 Ac.
S-Weekley TM. 16-33 16.5 Ac. T3248B
T-Wilkinson TM. 17-33 1 Ac.
U-Peck TM. 17-28 5 Ac.
V-Parr TM. 23-7 46.5 Ac. T4002B

Surface Hole Location
Geo. NAD 83-39.483102 N, 80.785987 W
UTM NAD 83(Meters)-4370411.03 N, 518405.13 E
UTM NAD 83(Feet)-14338590.18 N, 1700800.82 E
Landing Point Location
Geo. NAD 83-39.488062 N, 80.785641 W
UTM NAD 83(Meters)-4370961.56 N, 518433.54 E
UTM NAD 83(Feet)-14340396.37 N, 1700894.04 E
Bottom Hole Location
Geo. NAD 83-39.501976 N, 80.791599 W
UTM NAD 83(Meters)-4372504.57 N, 517917.64 E
UTM NAD 83(Feet)-14345458.74 N, 1699201.45 E

NUMBER	DIRECTION	DISTANCE
L1	S37°46' E	1,955'
L2	S58°26' E	2,039'
L3	N03°55' E	1,809'

Notes:
1. All wells within 500' of the horizontal leg are shown on this plat based upon information taken from DEP mapping, well plats & aerial photos.
2. No waters wells were found within 250' of the location. No dwelling or agricultural buildings were found within 625' of the center of the well pad.
3. Well bore paths and Top Hole location are over 400' from all lease lines.
4. Ties to wells and corners are based on State Plane Grid North-WV North Zone NAD 83.
5. No deep wells were found within 3,000' of the leg.

(+) DENOTES LOCATION OF WELL ON UNITED STATES TOPOGRAPHIC MAPS

FILE NO.
DRAWING NO. 1
SCALE 1" = 2000'
MINIMUM DEGREE OF ACCURACY 1 in 200
PROVEN SOURCE OF ELEVATION GPS
submeter unit

I THE UNDERSIGNED, HEREBY CERTIFY THAT THIS PLAT IS CORRECT TO THE BEST OF MY KNOWLEDGE AND BELIEF AND SHOWS ALL THE INFORMATION REQUIRED BY LAW AND THE RULES ISSUED AND PRESCRIBED BY THE DEPARTMENT OF ENVIRONMENTAL PROTECTION.

(SIGNED) David L Jackson
R.P.E. _____ P.S. 708

DAVID JACKSON LICENSED No. 708 STATE OF WEST VIRGINIA PROFESSIONAL SURVEYOR

STATE OF WEST VIRGINIA
Division of Environmental Protection
OFFICE OF OIL AND GAS

DATE July 14 2016
OPERATOR'S WELL NO. RPT8 4U
API WELL NO.
47 — 095 — 02330 H6A
STATE COUNTY PERMIT
MOD

WELL TYPE: OIL__ GAS X LIQUID INJECTION__ WASTE DISPOSAL__
(IF "GAS") PRODUCTION X STORAGE__ DEEP X SHALLOW__
LOCATION: ELEVATION 1,246.5' WATER SHED Big Run
DISTRICT McElroy COUNTY Tyler
QUADRANGLE Shirley 7 1/2'
SURFACE OWNER Jack Hair et al ACREAGE 85 ac
OIL & GAS ROYALTY OWNER Jack Hair et al 85 Ac.
09/16/2016
LEASE NO. RPT 8
PROPOSED WORK: DRILL X CONVERT__ DRILL DEEPER__ REDRILL__ FRACTURE OR STIMULATE X PLUG OFF OLD FORMATION__ PERFORATE NEW FORMATION X OTHER PHYSICAL CHANGE IN WELL (SPECIFY)
PLUG AND ABANDON__ CLEAN OUT AND REPLUG__
TARGET FORMATION Utica ESTIMATED DEPTH TVD=11,105' TMD=17,768'
WELL OPERATOR Jay Bee Oil & Gas, Inc. DESIGNATED AGENT Randy Broda
ADDRESS 1720 Rt. 22 East Union, NJ 07083 ADDRESS Rt. 1 Box 5 Cairo, WV 26337