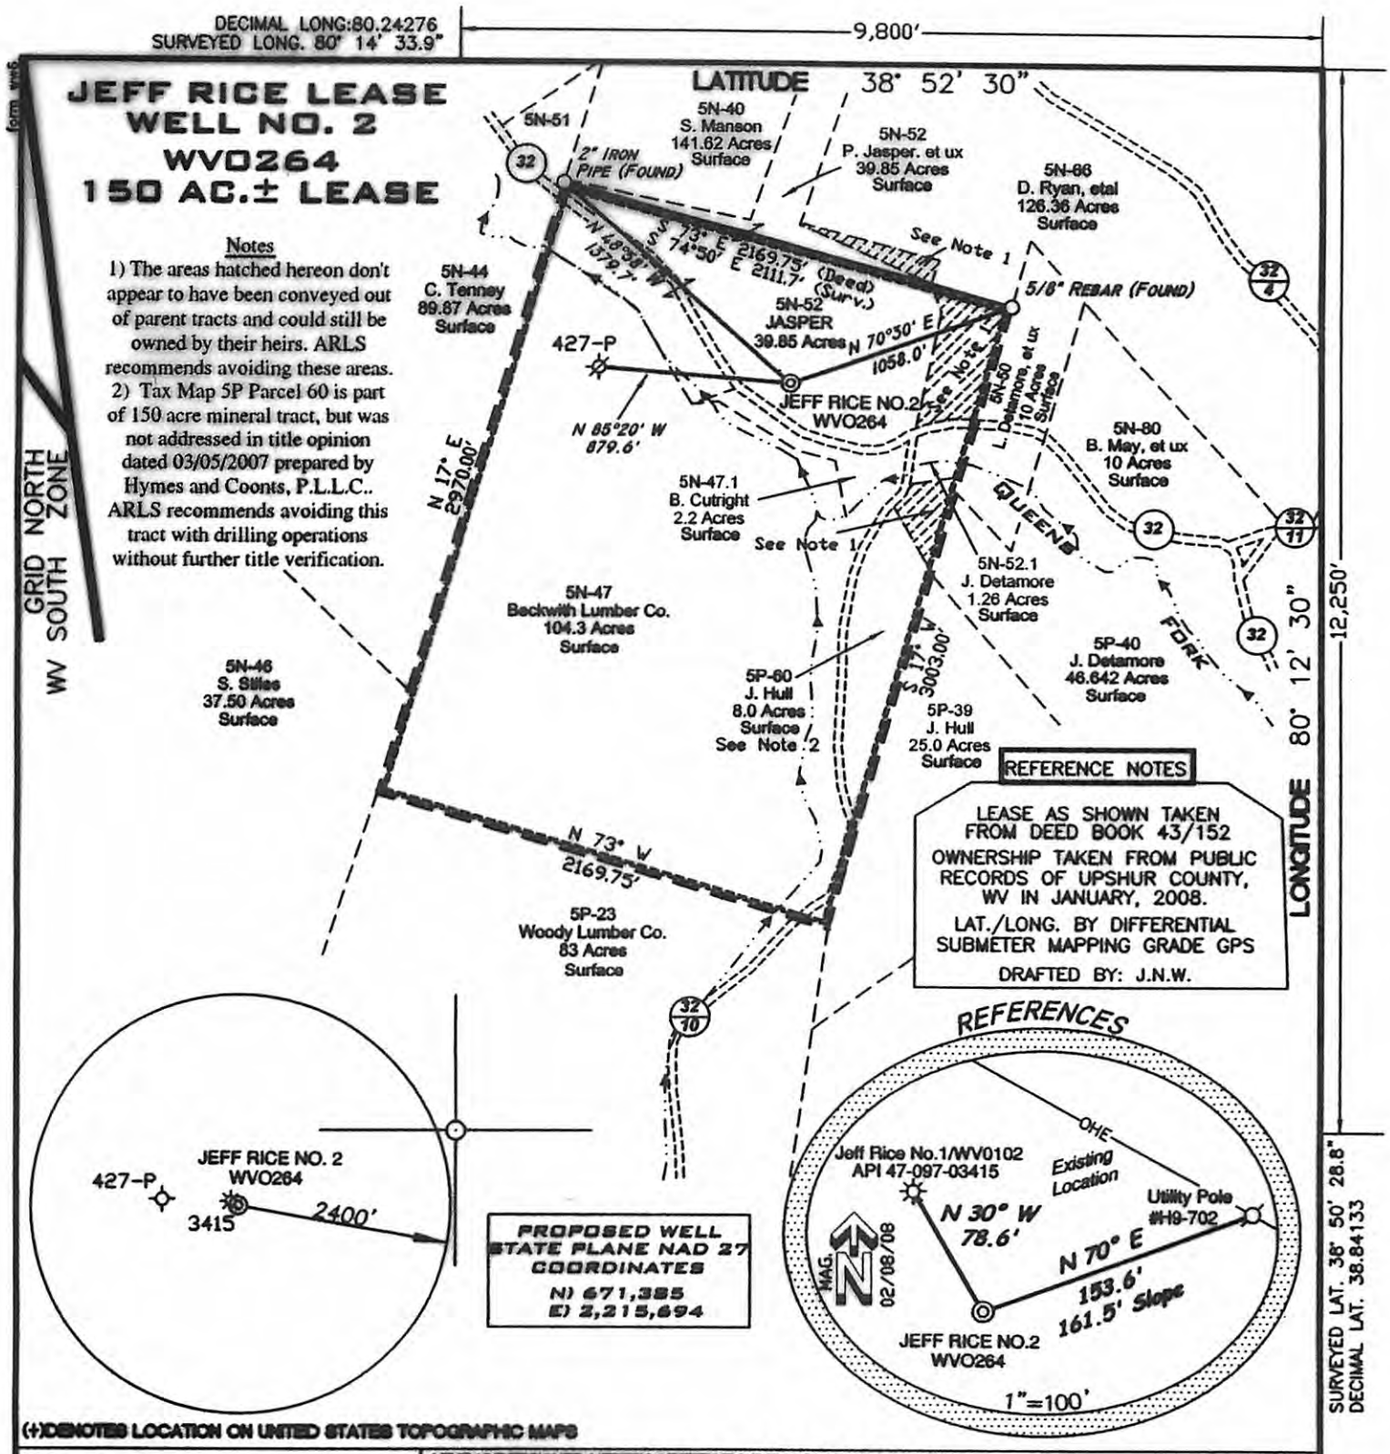

(+)DENOTES LOCATION ON UNITED STATES TOPOGRAPHIC MAPS

FILE NUMBER 080410
DRAWING NUMBER WP2_WV0264(W10-03)
SCALE 1"=800'
MINIMUM DEGREE OF ACCURACY 1/200
PROVEN SOURCE OF ELEVATION SUBMETER MAPPING GRADE GPS

I THE UNDERSIGNED HEREBY CERTIFY THAT THIS PLAT IS CORRECT TO THE BEST OF MY KNOWLEDGE AND BELIEF AND SHOWS ALL THE INFORMATION REQUIRED BY LAW AND THE REGULATIONS ISSUED AND PRESCRIBED BY THE DEPARTMENT OF ENVIRONMENTAL PROTECTION

P.S. 2122 Jonathan N. White

EAGLE RIGHT
LAND SURVEYING, LLC.
WESTON, WV 26452
(304) 269-5608

Jonathan N. White
LICENSED
NO. 2122
STATE OF
WEST VIRGINIA
PROFESSIONAL SURVEYOR

STATE OF WEST VIRGINIA
DIVISION OF ENVIRONMENTAL PROTECTION
OFFICE OF OIL AND GAS

DATE: FEBRUARY 26, 2008
OPERATORS WELL NO. JEFF RICE NO. 2 WV0264
API WELL NO.
47 - 097 - 03523
STATE COUNTY PERMIT

CANCELLED

WELL TYPE: OIL ___ GAS X LIQUID INJECTION ___ WASTE DISPOSAL ___
(IF 'GAS') PRODUCTION ___ STORAGE ___ DEEP ___ SHALLOW X
LOCATION ELEVATION 1920' WATERSHED QUEENS FORK
DISTRICT MEADE COUNTY UPSHUR
QUADRANGLE ALTON 7.5' LEASE NUMBER
SURFACE OWNER PAUL & PATRICIA JASPER ACREAGE 39.85±
OIL & GAS ROYALTY OWNER MARTHA A. RICE IRREVOCABLE TRUST LEASE ACREAGE 150±
PROPOSED WORK: DRILL X CONVERT ___ DRILL DEEPER ___ REDRILL ___ FRACTURE OR STIMULATE X PLUG OFF OLD FORMATION ___
PERFORATE NEW FORMATION ___ OTHER PHYSICAL CHANGE (SPECIFY)
PLUG & ABANDON ___ CLEAN OUT & REPLUG ___
TARGET FORMATION BENSON ESTIMATED DEPTH 4125'
WELL OPERATOR MOUTAIN V OIL & GAS, INC. DESIGNATED AGENT MIKE SHAVER
ADDRESS P.O. BOX 470, BRIDGEPORT, WV 26330 ADDRESS P.O. BOX 470, BRIDGEPORT, WV 26330

COUNTY NAME PERMIT

A.R.L.S

11/08/2013