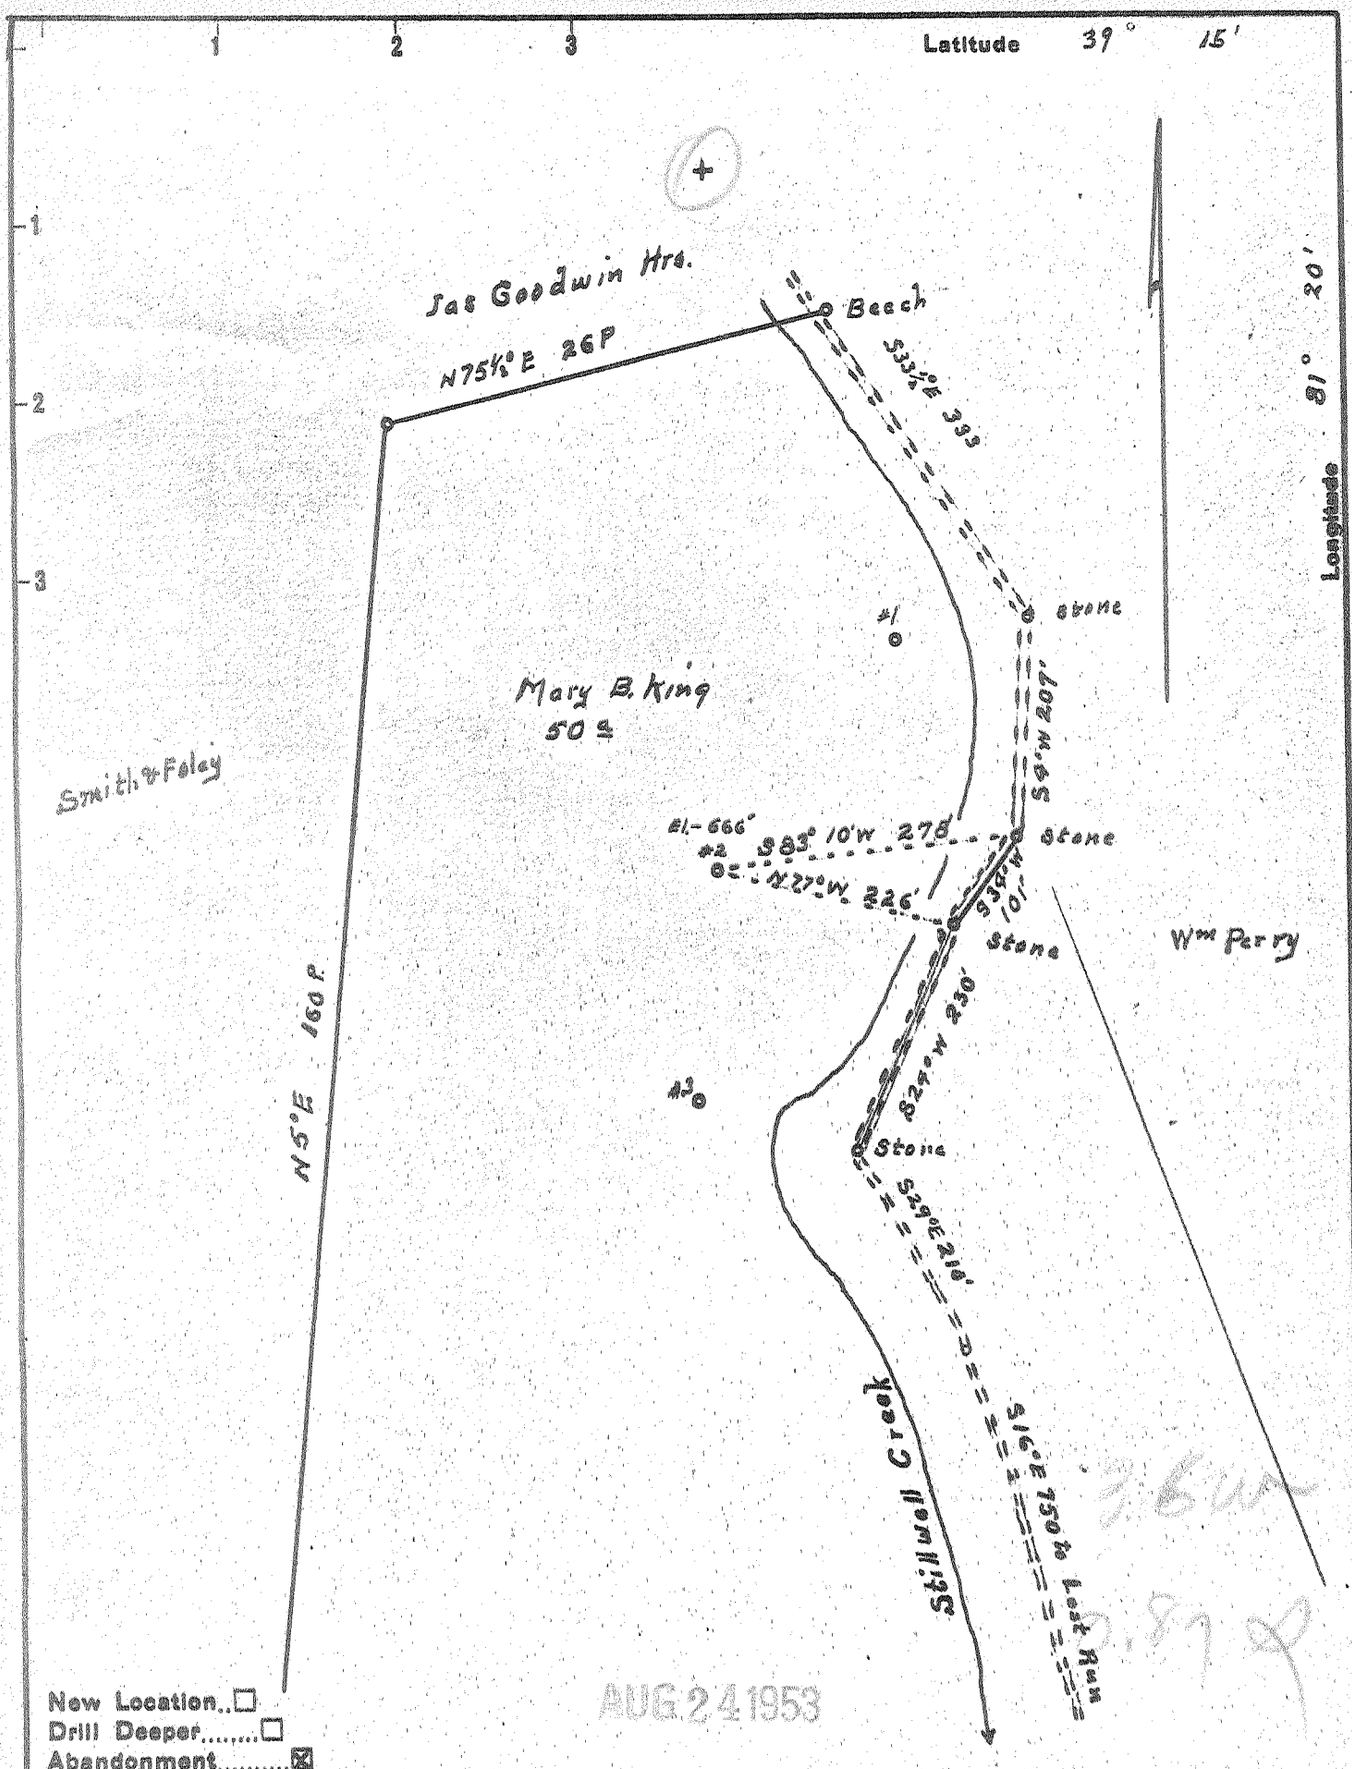

Company Smith and Feick
Address R2, Walker, W Va
Farm Mary B King
Tract ____ Acres 50 Lease No. ____
Well (Farm) No. 2 Serial No. ____
Elevation (Spirit Level) 666
Quadrangle Elizabeth
County Wood District Walker
Engineer Robert R. Anderson by O. Meredith
Engineer's Registration No. 296
File No. ____ Drawing No. ____
Date 8/4 53 Scale 1 in = 10 Poles

STATE OF WEST VIRGINIA
DEPARTMENT OF MINES
OIL AND GAS DIVISION
CHARLESTON

WELL LOCATION MAP

FILE NO. W00-573-A

+ Denotes location of well on United States Topographic Maps, scale 1 to 62,500, latitude and longitude lines being represented by border lines as shown.

= Denotes one inch spaces on border line of original tracing.

MARY B. KING NO. 2 — SMITH & FEICK — WW00-573-A